


PROPOSED

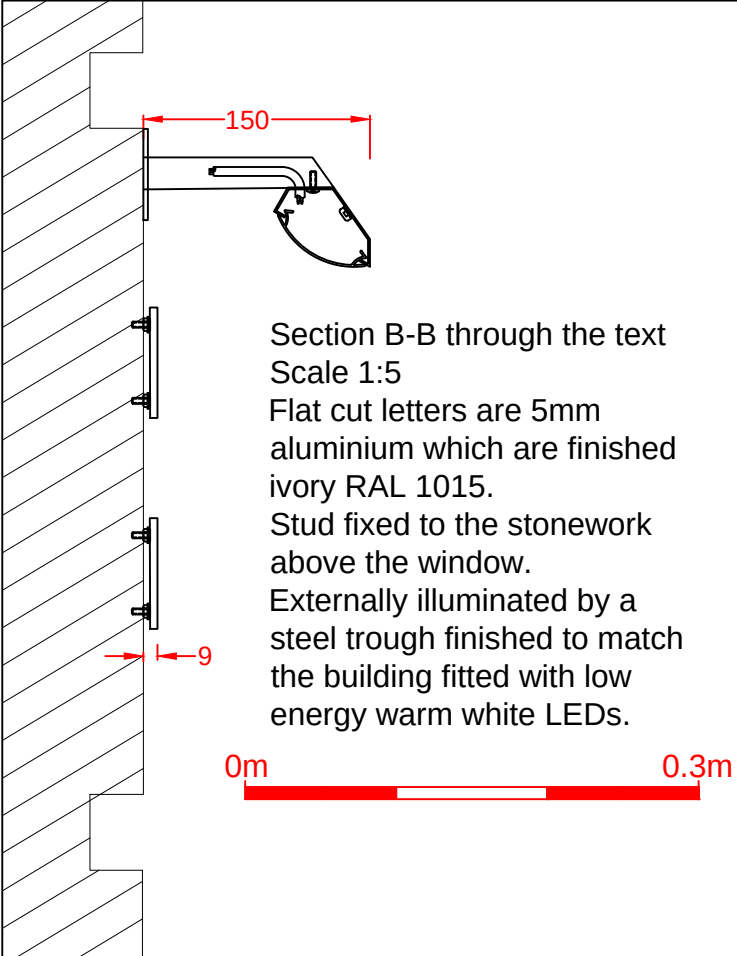


Section B-B through the text

Scale 1:5

Flat cut letters are 5mm aluminium which are finished ivory RAL 1015.

Stud fixed to the stonework above the window.

Externally illuminated by a steel trough finished to match the building fitted with low energy warm white LEDs.

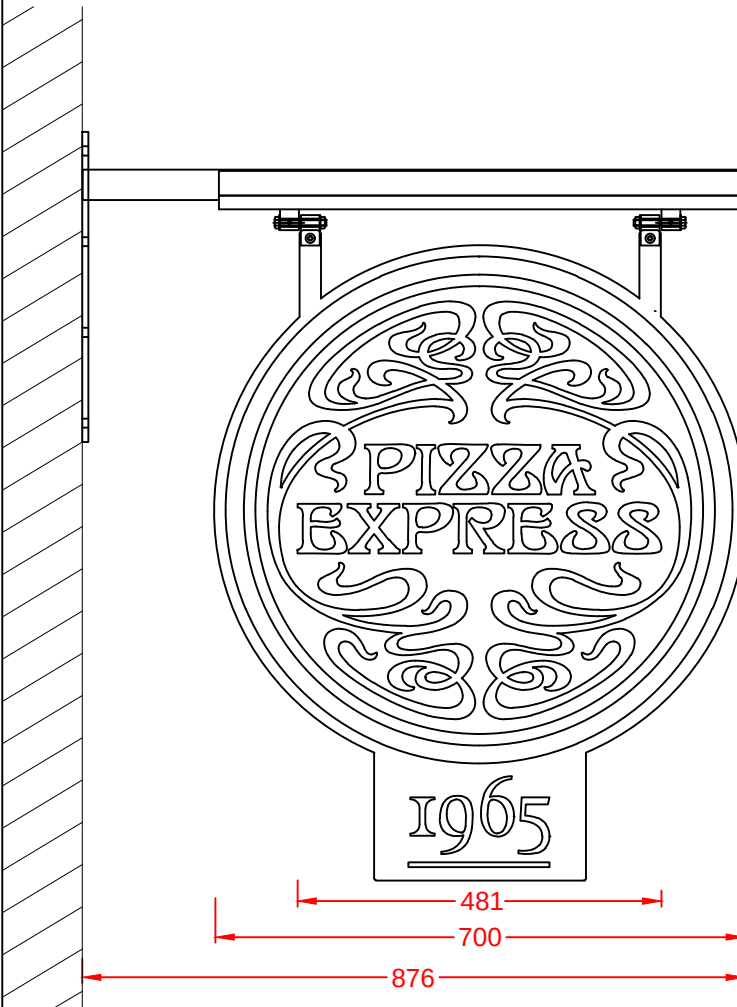

Projected sign - 2 off


Scale: 1:10

Flat cut 8mm aluminium hanging panel is finished black.

Logo is ivory RAL 1015 vinyl applied to the faces and the numerals are applied gold leaf.

Black steel projecting arm is fitted with black steel troughs.

Troughs fitted with low energy warm white LEDs for external illumination.

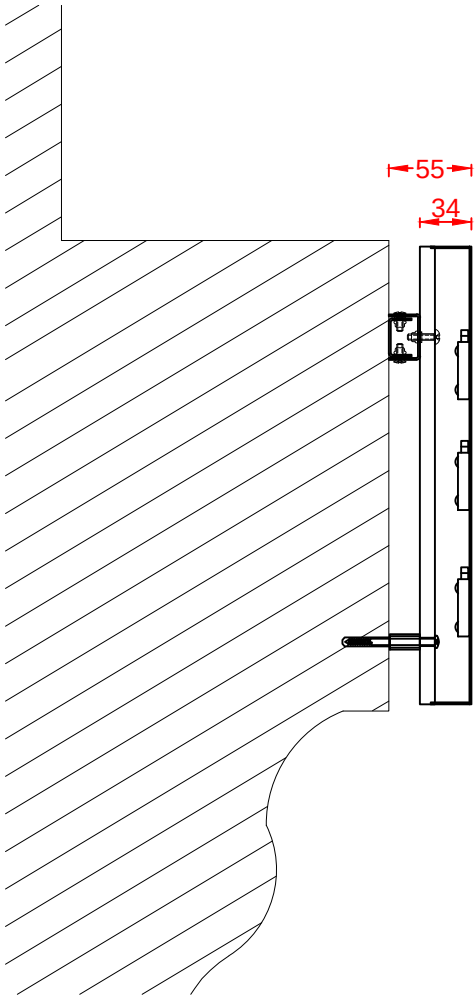


Section A-A through the text

Scale 1:5

Built-up letters have 1.2mm descaled stainless steel faces and returns which are finished black on the returns and have gold leaf applied to the faces. Backs are rebated 10mm opal 030 acrylic.

Fitted with low energy warm white LEDs for halo illumination.

Screw fixed to the stone fascia on locators and a cable carrier finished to match the stonework.

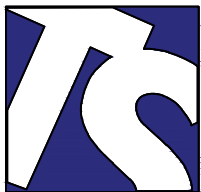

Technical Signs
Floor 1 - Unit 3
Hille Business Centre
132 St Albans Road
Watford, Herts, WD24 4AE
Tel: 01923 811999
Fax: 01923 811998
E-mail: info@technicalsigns.co.uk

Client: Pizza Express

Address/Job details
95 Lapwing Lane
West Didsbury
M20 6UR

Proposed Signage

Job No

Drawn by
DN

Date
08/12/22

Scale
As specified (A3)

Drawing No
596673-4

Rev