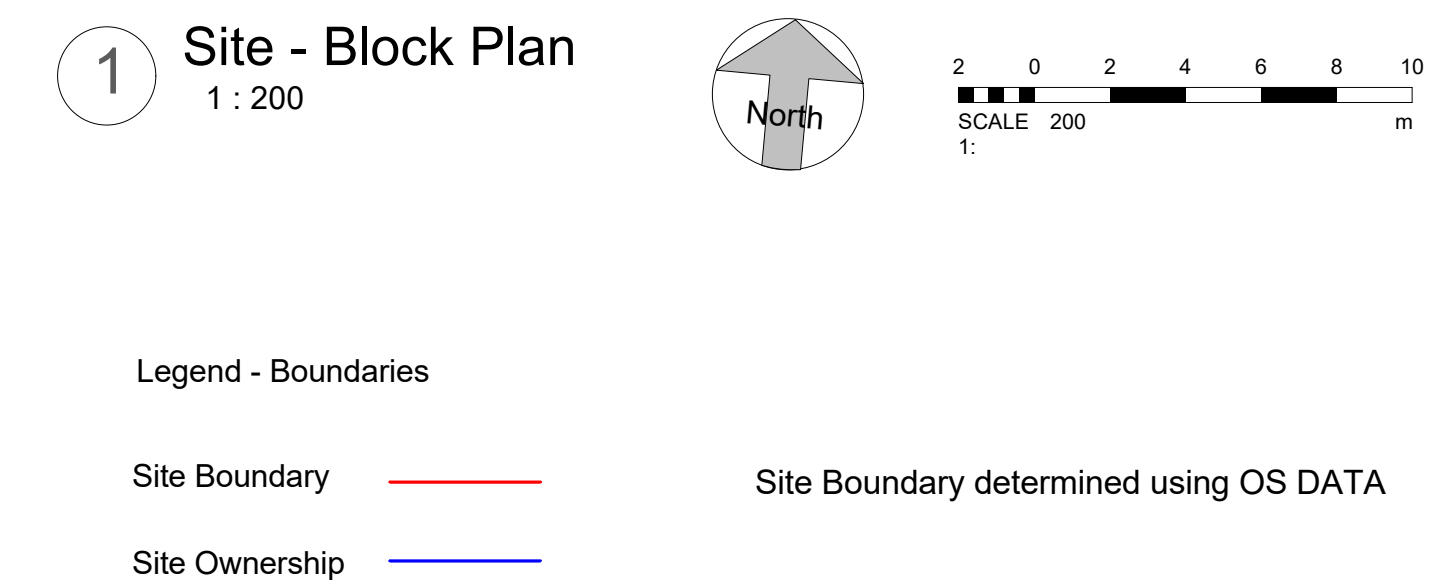


3	Bins Revised	01/12/2022
2	Planning Comments	29/11/2022
1	Revised Plans	16/11/2022
No.	Description	Date

PROJECT			
306 Mauldeth Road West			
TITLE			
Site - Location and Block Plan			
CLIENT			
Riaz			
STATUS			
PLANNING			
DRAWN BY		DATE	
TP		29/09/2022	
		SCALE (@ A1)	
		As indicated	
PROJECT NUMBER		DRAWING NUMBER	
GSS22097		001	
			REV
			3
			
www.goldsketch.co.uk		info@goldsketch.co.uk	
		0161 792 9595	
NOTES			
© COPYRIGHT. ALL RIGHTS RESERVED. THIS DRAWING IS NOT TO BE REPRODUCED WITHOUT PRIOR WRITTEN CONSENT. DRAWING TO BE USED FOR THE PURPOSES SPECIFIED ONLY. ALL DIMENSIONS AND SETTING OUT DATA BE SPECIFIED AND CONFIRMED ON SITE. ANY DISCREPANCIES TO BE REPORTED TO THE ARCHITECT IMMEDIATELY. ALL WORKMAN AND MATERIALS TO BE IN ACCORDANCE WITH THE REQUIREMENTS OF THE BUILDING REGULATIONS AND ALL OTHER RELEVANT LEGISLATION AND CURRENT CODES OF PRACTICE AND BRITISH STANDARDS. ALL DIMENSIONS ON THIS DRAWING ARE IN MILLIMETERS UNLESS OTHERWISE STATED.			