

KEY:

- Non-original fabric removed.
- Original fabric removed.
- Other alterations.

xxx

Code refers to alterations and dountakings. Refer to 10422-SHP-Z2-A-B5D9-JC20-SC-XX-001 schedule for the warehouse alterations and 10422-SHP-Z3-A-B5D9-JC20-SC-XX-001 for the Deansgate Terraces alterations.



Area within dashed line is an assumed layout. No survey information available.

NOTES:

For facade alterations refer to 10422-SHP-Z2-A-B5D9-JC20-XE drawing series for warehouse alterations and 10422-SHP-Z3-A-B5D9-JC20-XE drawing series for the Deansgate Terraces.




All original internal and external brickwork and stonework to be cleaned and made good.

All exposed fixing holes from removed non- original fixtures to be cut out and made good with repair mortar.

All original rainwater goods to be repaired.

All vegetation to be removed, affected joints to be raked out, cleaned and repointed with repair mortar.

KEY PLAN:

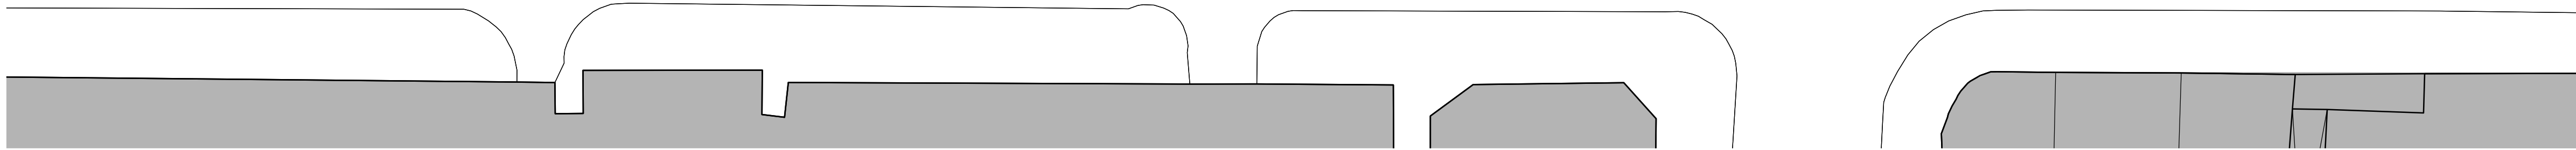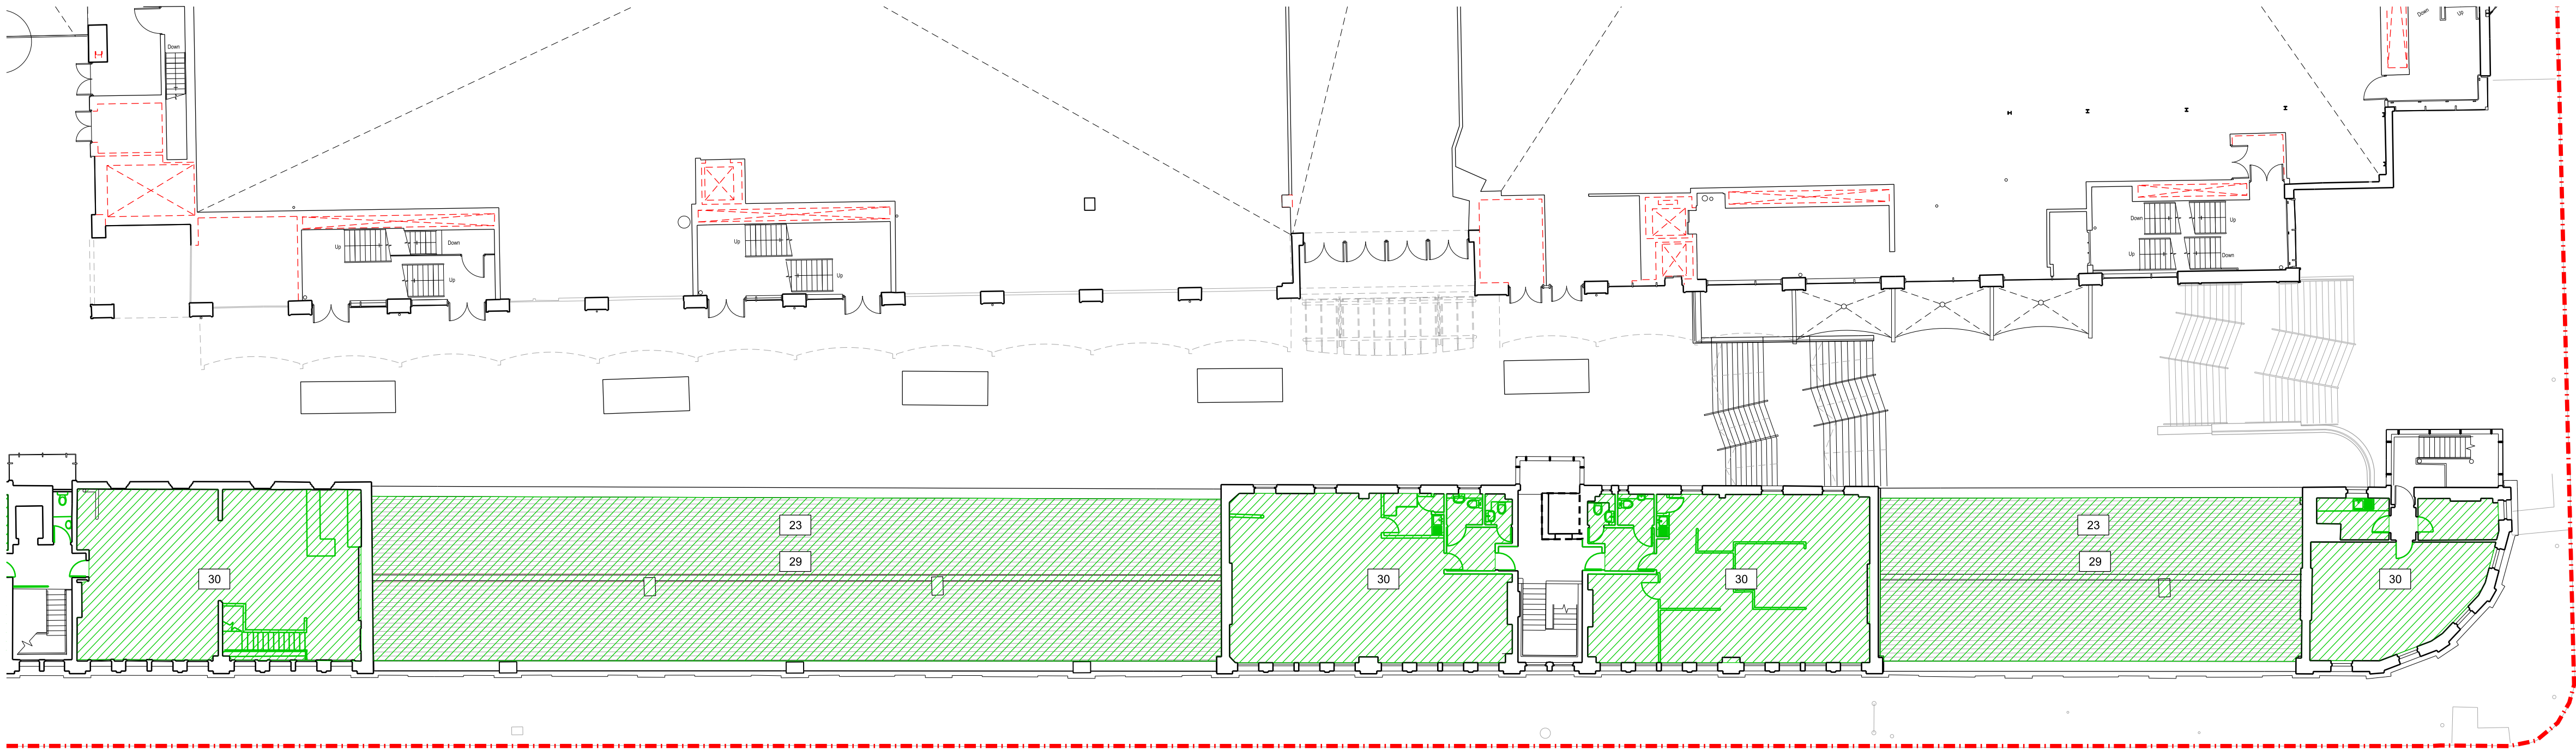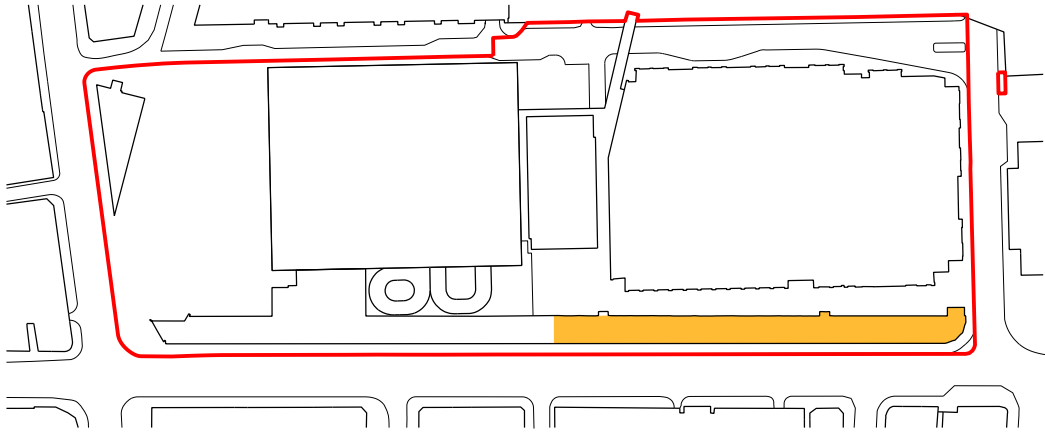


This drawing is copyright.  
Do not scale off dimensions.

All dimensions to be checked on  
site by contractor.

Contractor to report and dimensional  
discrepancies, errors or omissions  
prior to commencing on site.

NORTH

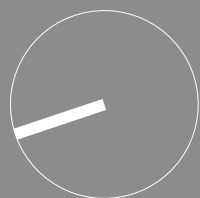

| Rev | Date       | Comment             |
|-----|------------|---------------------|
| P01 | 22-11-2022 | Planning Submission |
|     |            |                     |
|     |            |                     |
|     |            |                     |
|     |            |                     |

Project Title  
Great Northern

Status  
PLANNING

Drawing Title  
Deansgate Terrace (South)  
Level 03 Alterations Plan

Job No  
10422

Scale

1:200 @ A1

Drawing No  
10422-SHP-Z3B-A-B5D9-JC20-XP-03-001

Revision  
P01

**simpsonhaugh**

MANCHESTER  
+44 (0)161 835 2345

LONDON  
+44 (0)20 7549 4000