


This drawing is protected under Copyright and at no time should any portion of this drawing be reproduced or copied without the permission of The Architect (Design Copyright Act 1968). This drawing must not be used for purposes other than that for which it is provided. It is supplied without liability for any errors or omissions and is subject to statutory consents. All drawings are to be read in conjunction with any relevant specifications, consultant, specialist and any other related information. Do not scale from this drawing. Information shown is subject to detailed site surveys with all dimensions to be verified on site prior to the commencement of any work or the production of any shop drawing. All dimensions are to be checked on site by, and remain the responsibility of, the contractor. All discrepancies are to be brought to the attention of The Architect immediately.

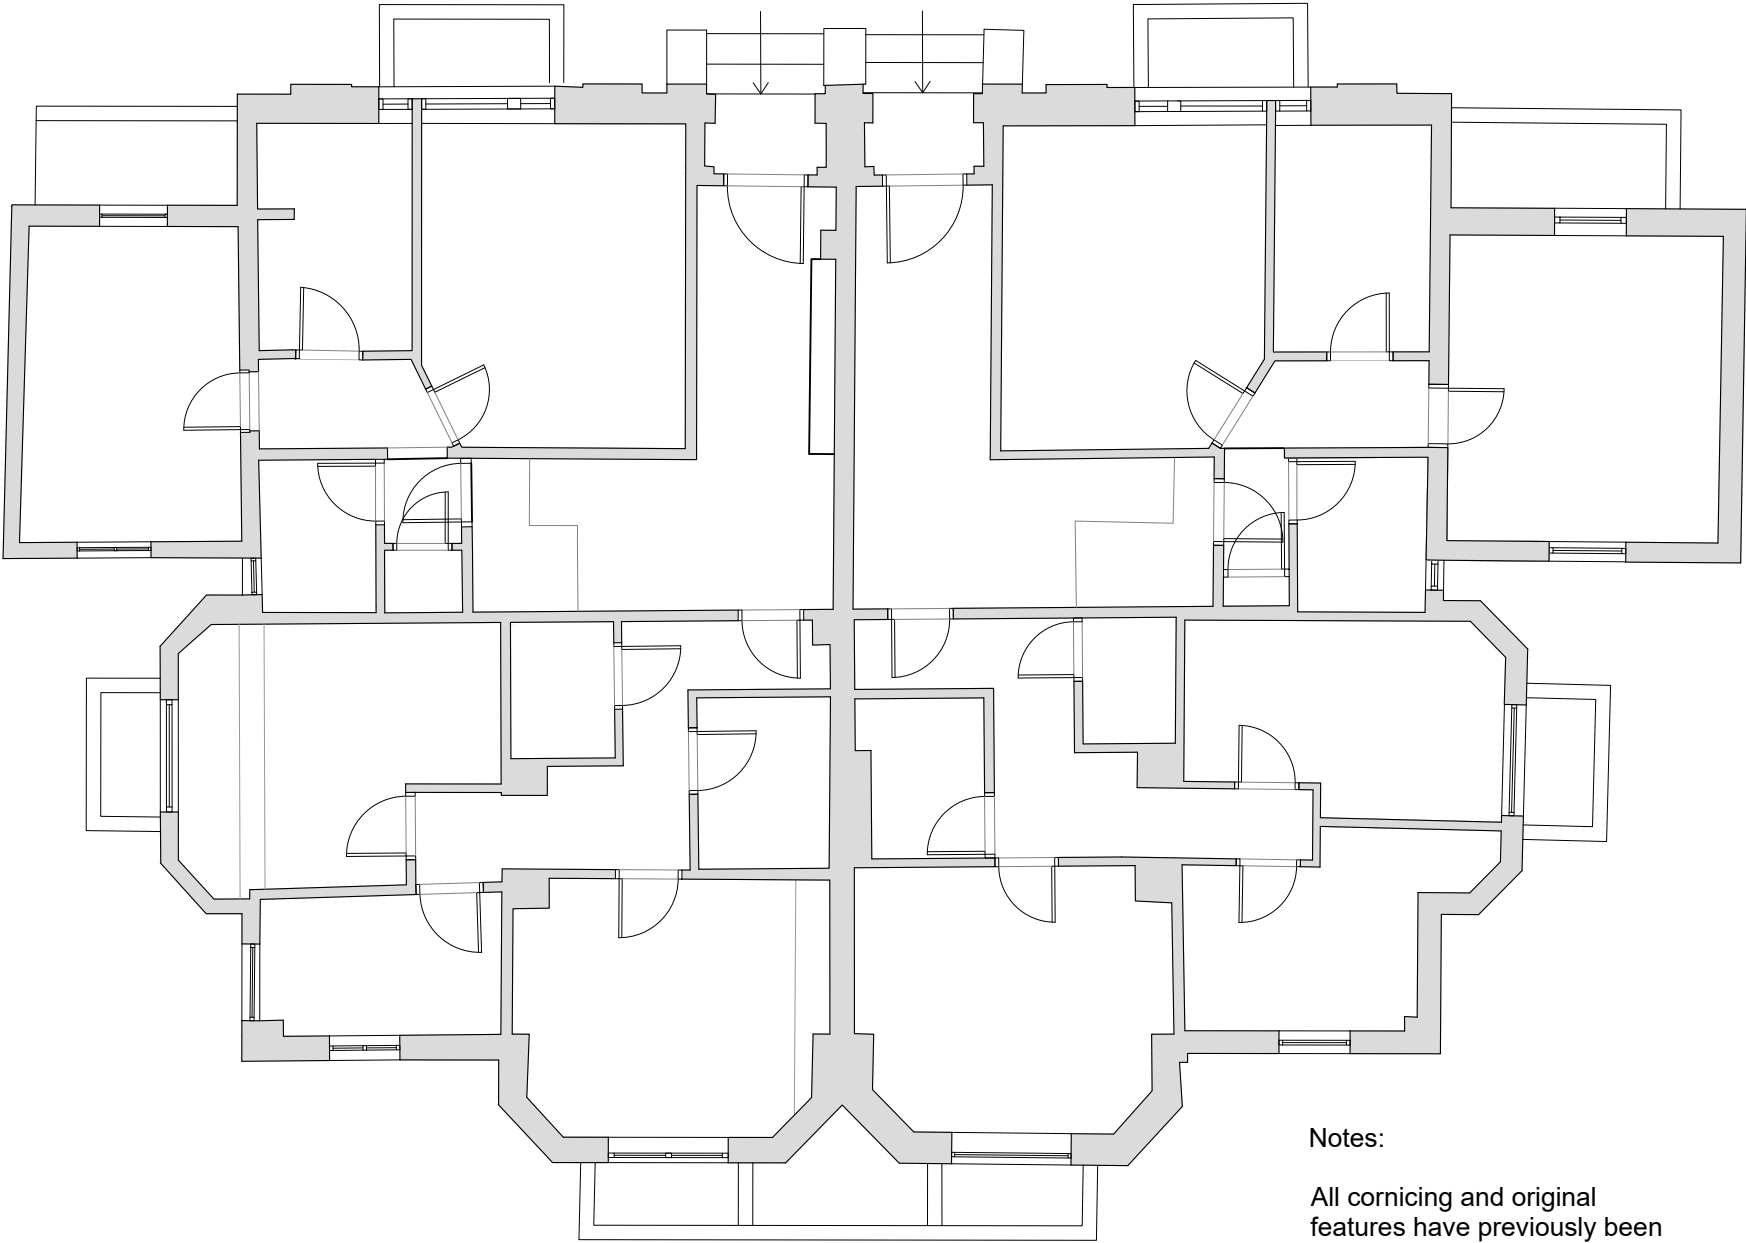

Notes:

All corning and original features have previously been removed through out.

Ground Floor Level Reflective Ceiling Plan - Existing

REV	DATE	NOTE	DWN	CHK
Services:				
Futureserv				
Structures:				
ROC Consulting				
Client:				
CS Moss Lane East Ltd.				
Project:				
Moss Lane East				
466-472 Moss Lane East, Manchester M14 4PJ				
Drawing Title:				
Ground Floor Level				
Reflective Ceiling Plan - Existing				
Project No:	Sheet No:	Stage:		
1094	EX-551	Planning		
Scale:	Paper Size:	Revision:		
1:100	A3	PL		
Drawn By:	Checked By:	Date of first Issue:		
BC	CS	02/11/22		

CarsonSall

2 Providence Yard
Ezra Street
London E2 7RJ
+44 (0) 207 033 7855

2nd Floor
Argyll Chambers
Buchanan Street
Glasgow G2 8BD
+44 (0)141 442 0036