



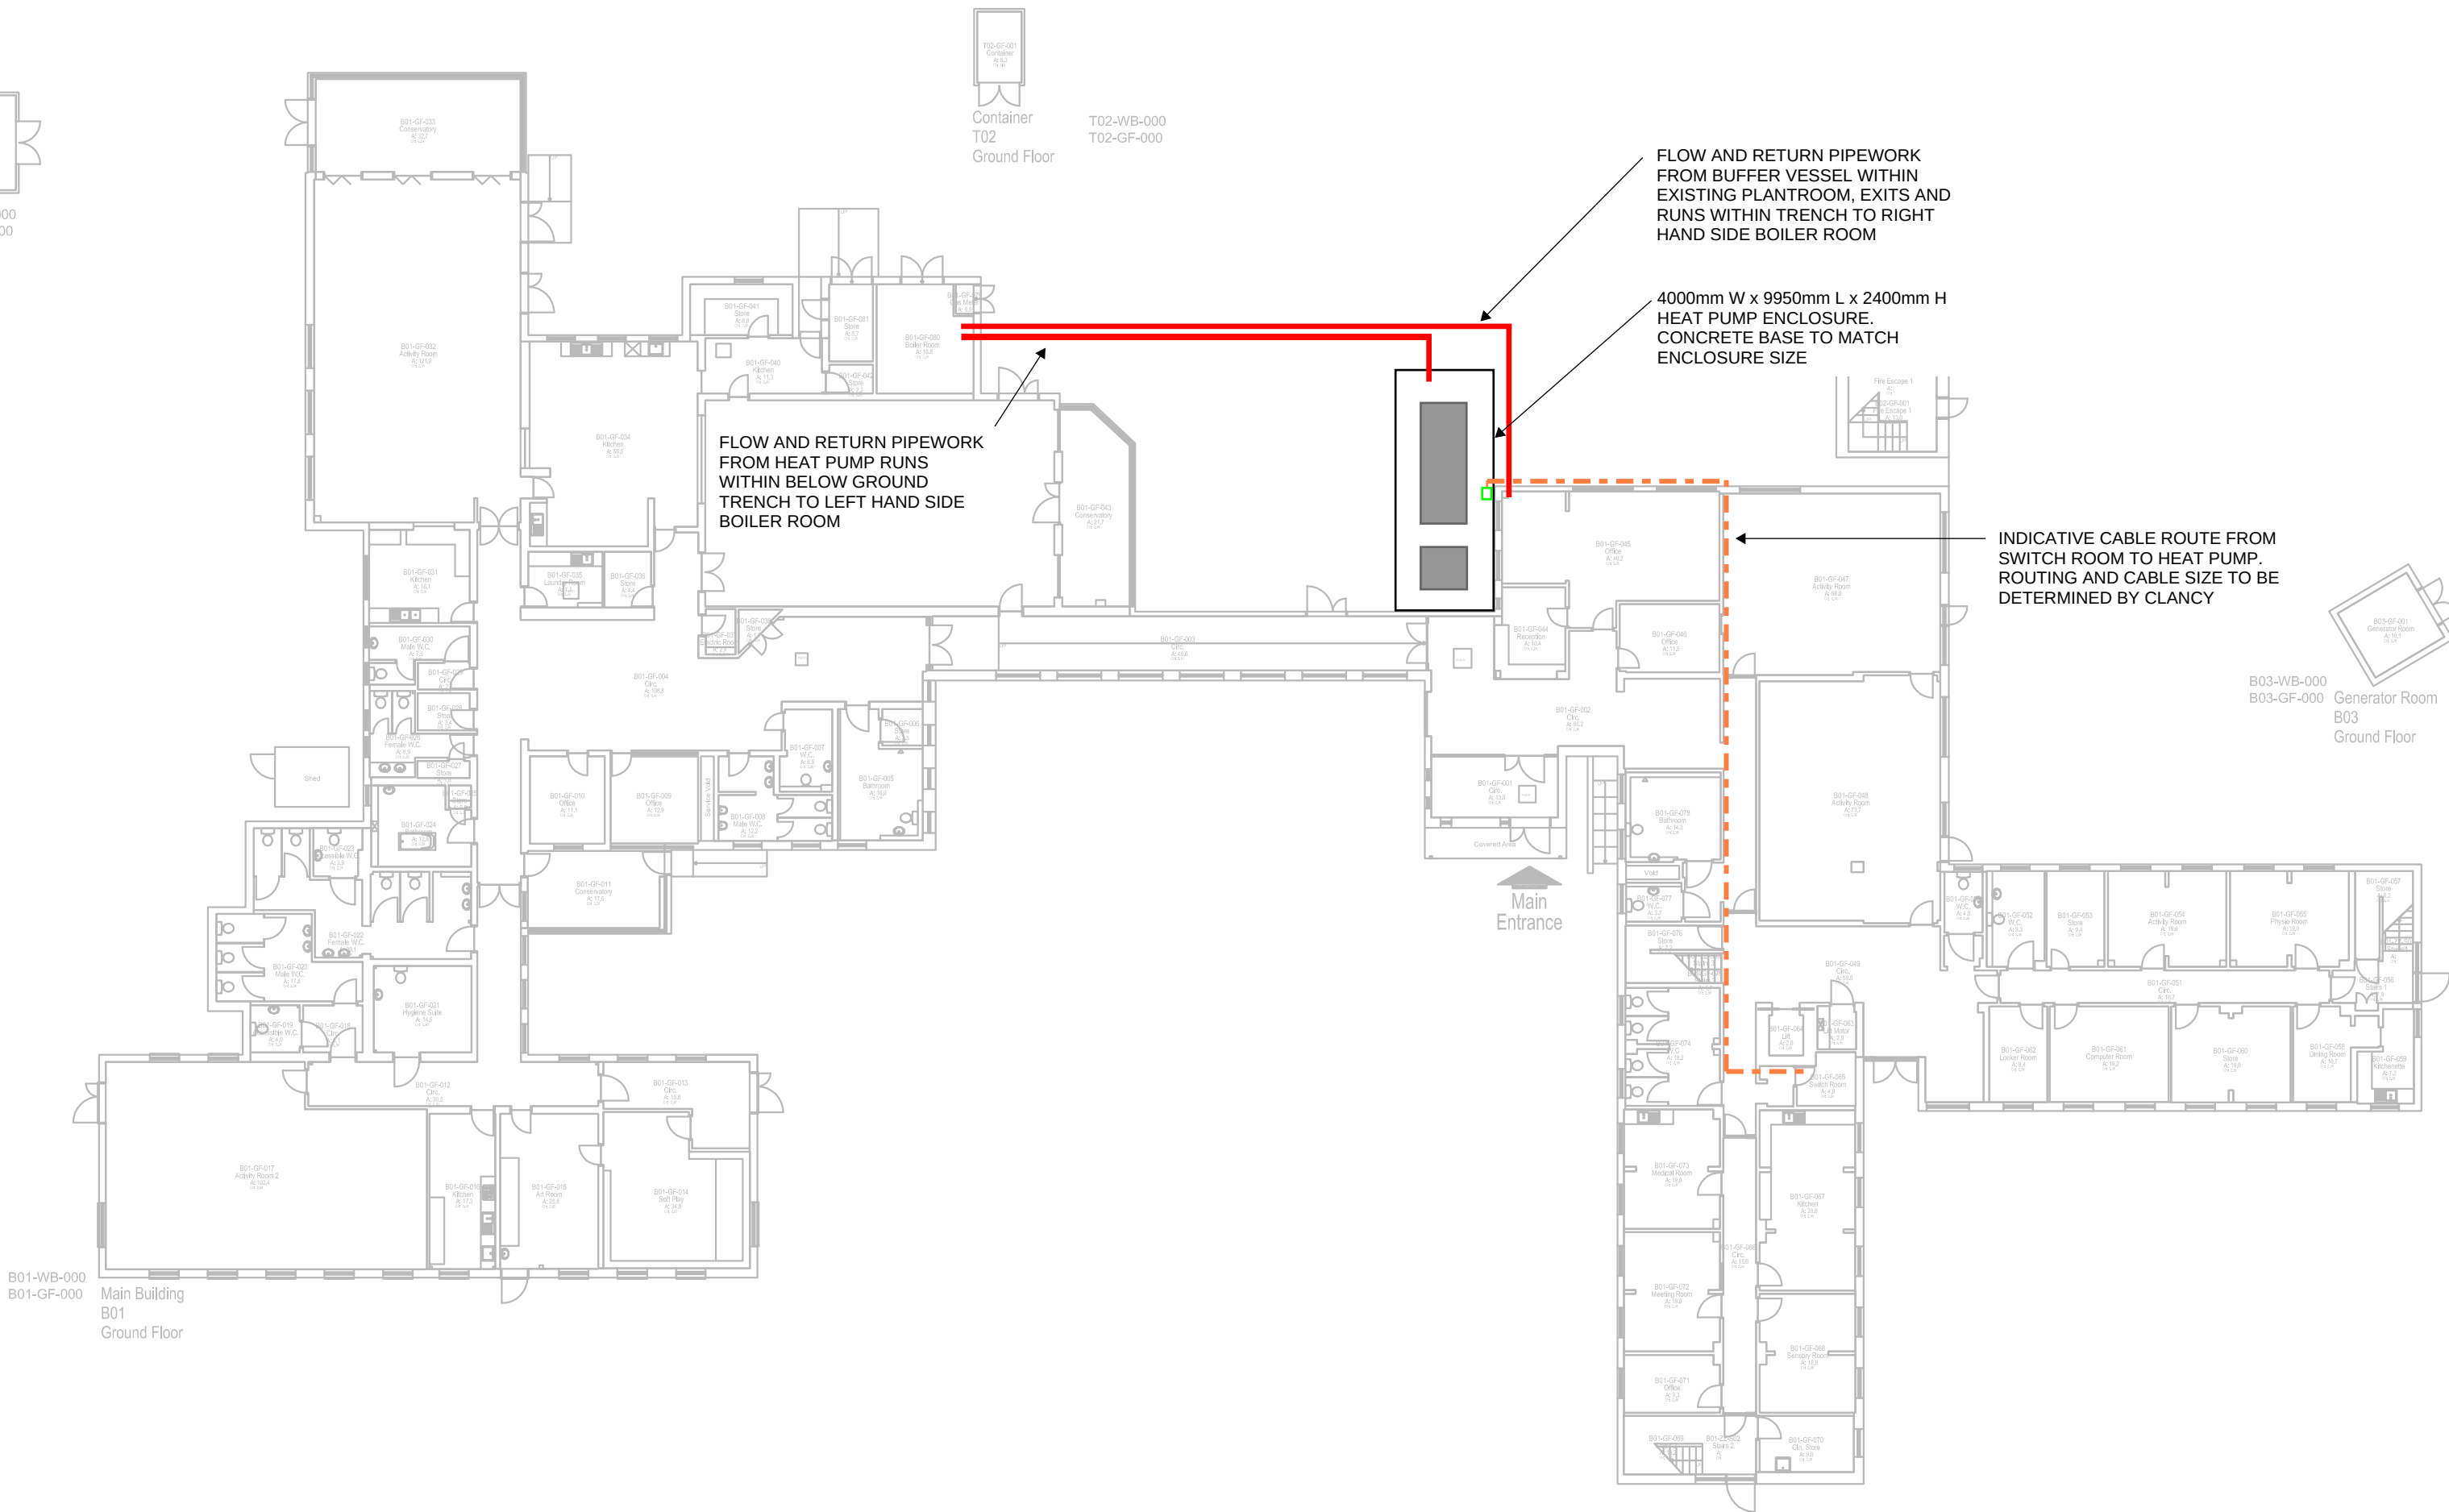

1 PROPOSED ASHP LOCATION
1:250

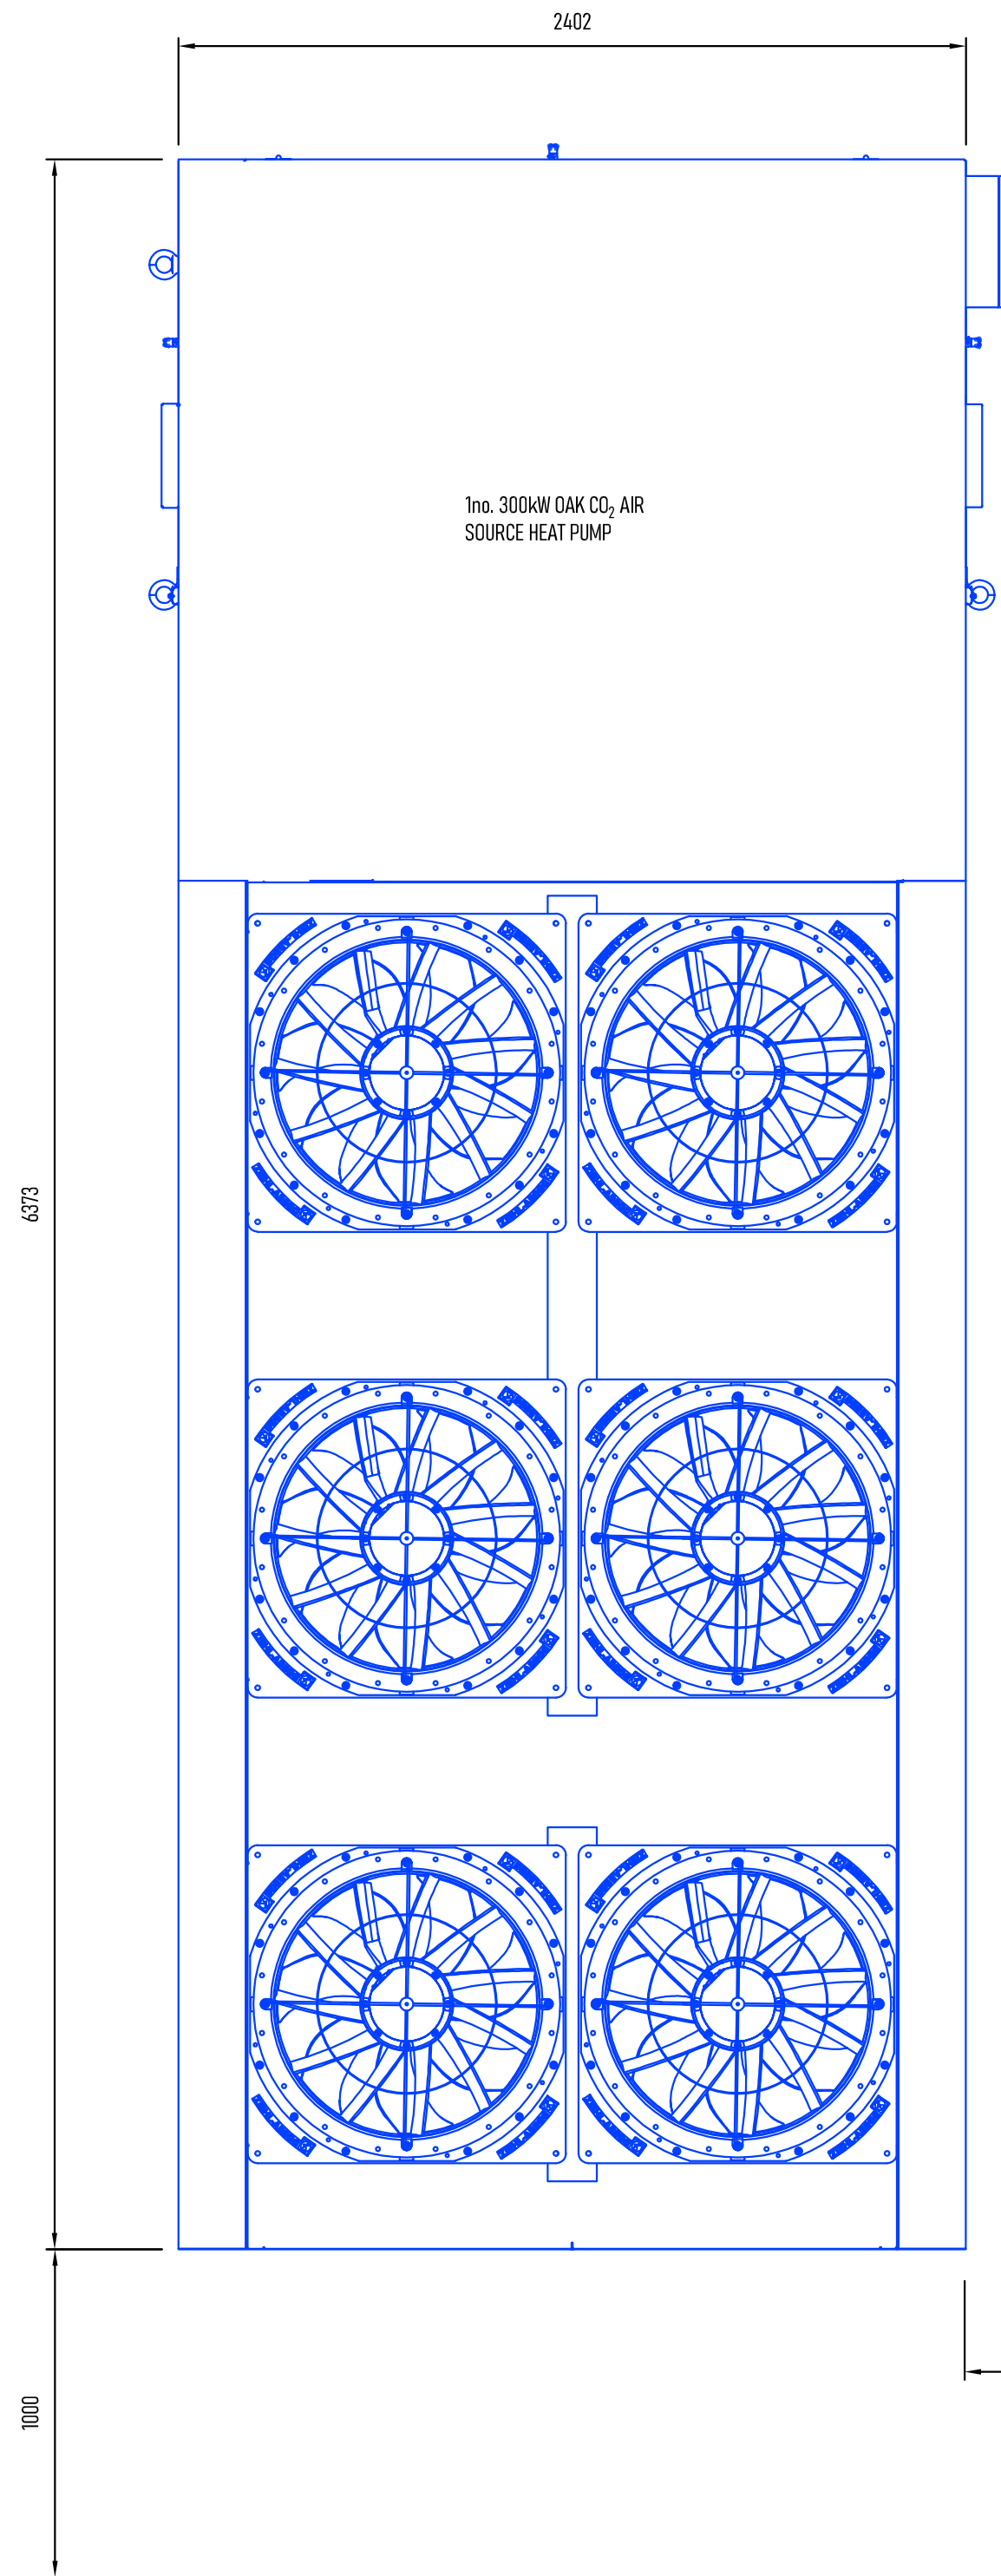

2 PROPOSED ASHP LOCATION
1:20

B	15/11/22	REVISED TO SUIT CASCADE SYSTEM
A	04/11/22	ISSUED FOR COMMENT
Rev	Date	Details
Drawing Title: Hall Lane - ASHP Installation - Proposed ASHP Location		
Drawing No. 6777-M-DR-03		01
Site Address: Hall Ln, Wythenshawe, Manchester M23 1WD		
Client Drawing Ref: -		
Project Manager: DT	Designed By: AC	Date: 04/11/22
Scale @ A1: 1:50	Drawn By: JG	Revision: B
 CLADE Head Office & Registered Office Bristol & Bath Science Park, Dirac Crescent, Emersons Green, BRISTOL BS16 7FR The Technology Centre Unit R3 Glidersome Spur Industrial Estate, Stone Pits Lane, Morley, LEEDS LS27 7JZ Formerly known as A1 Engineering Solutions Ltd		