
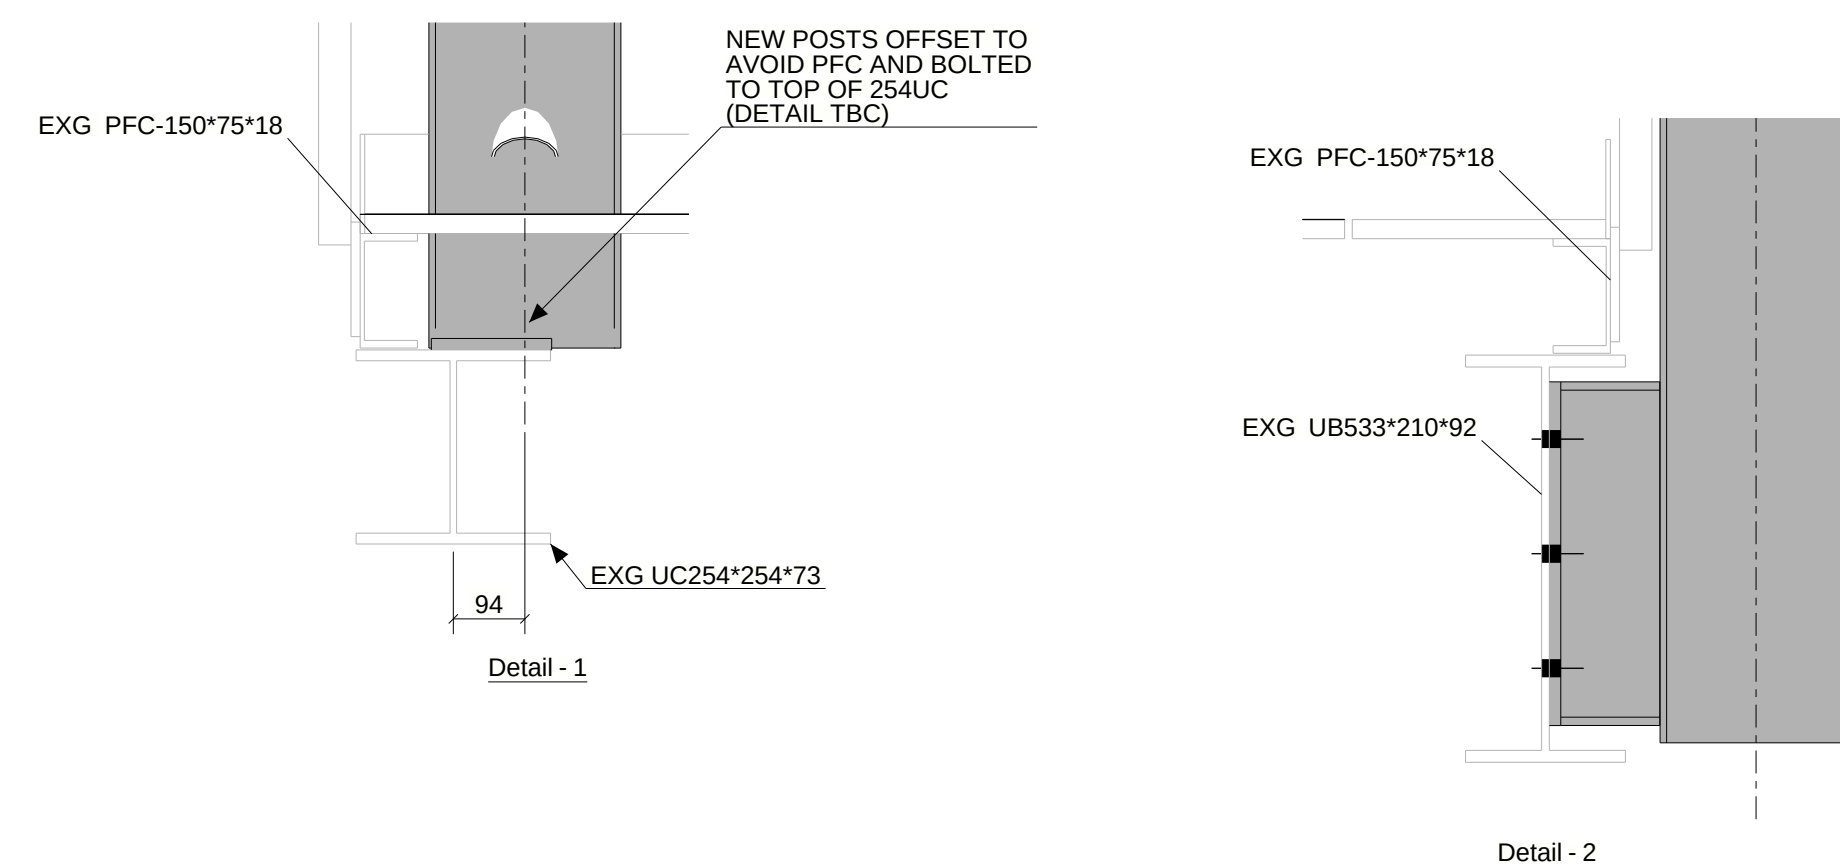
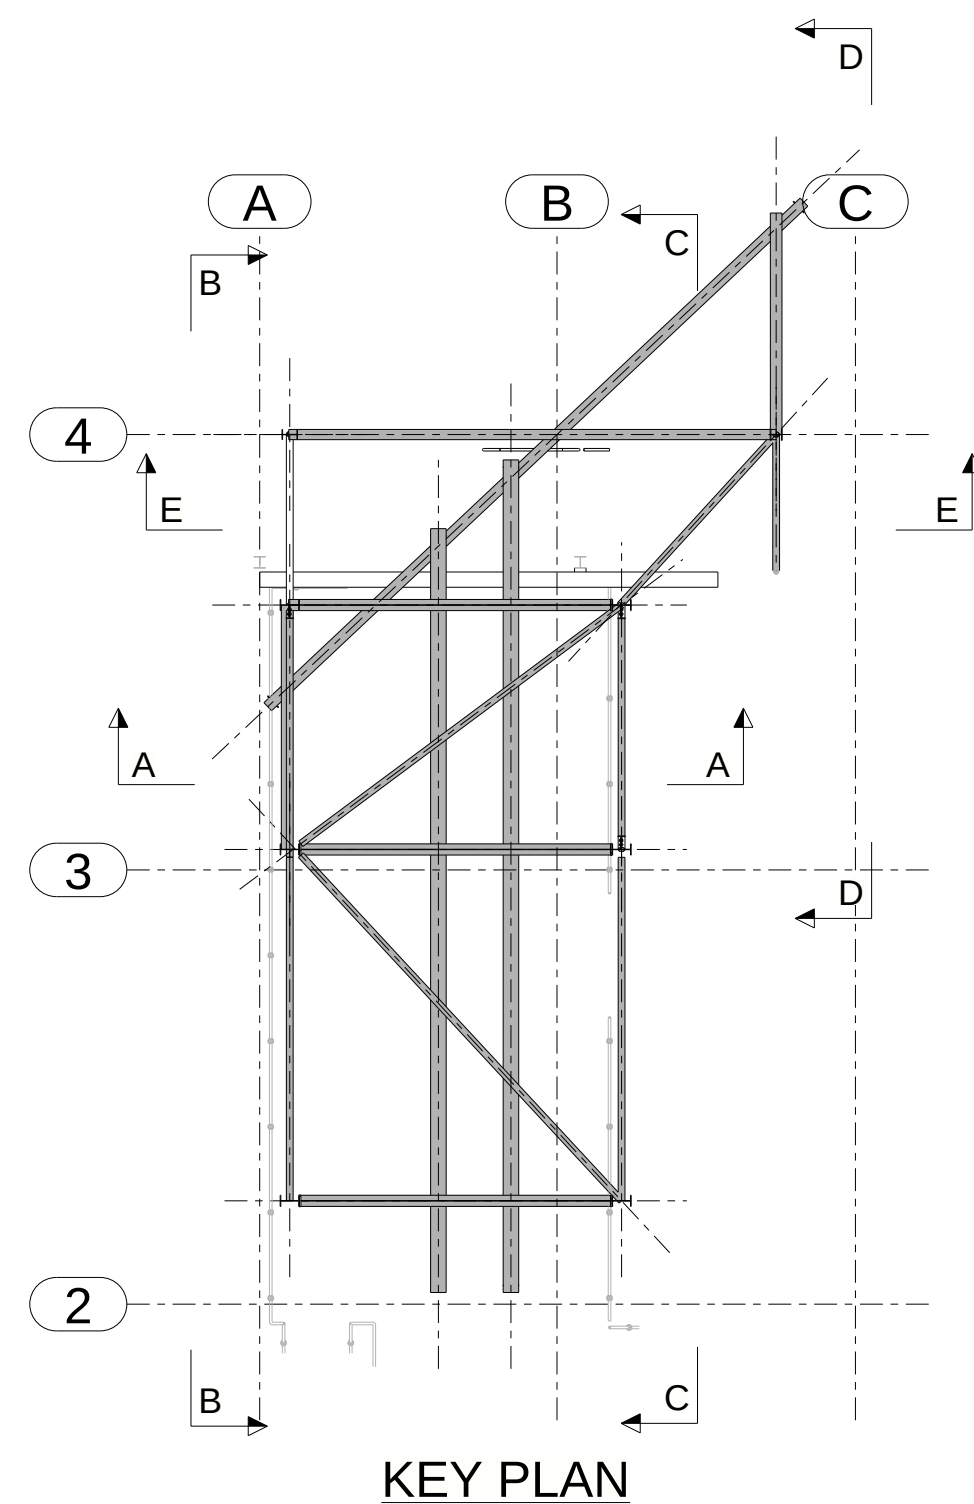
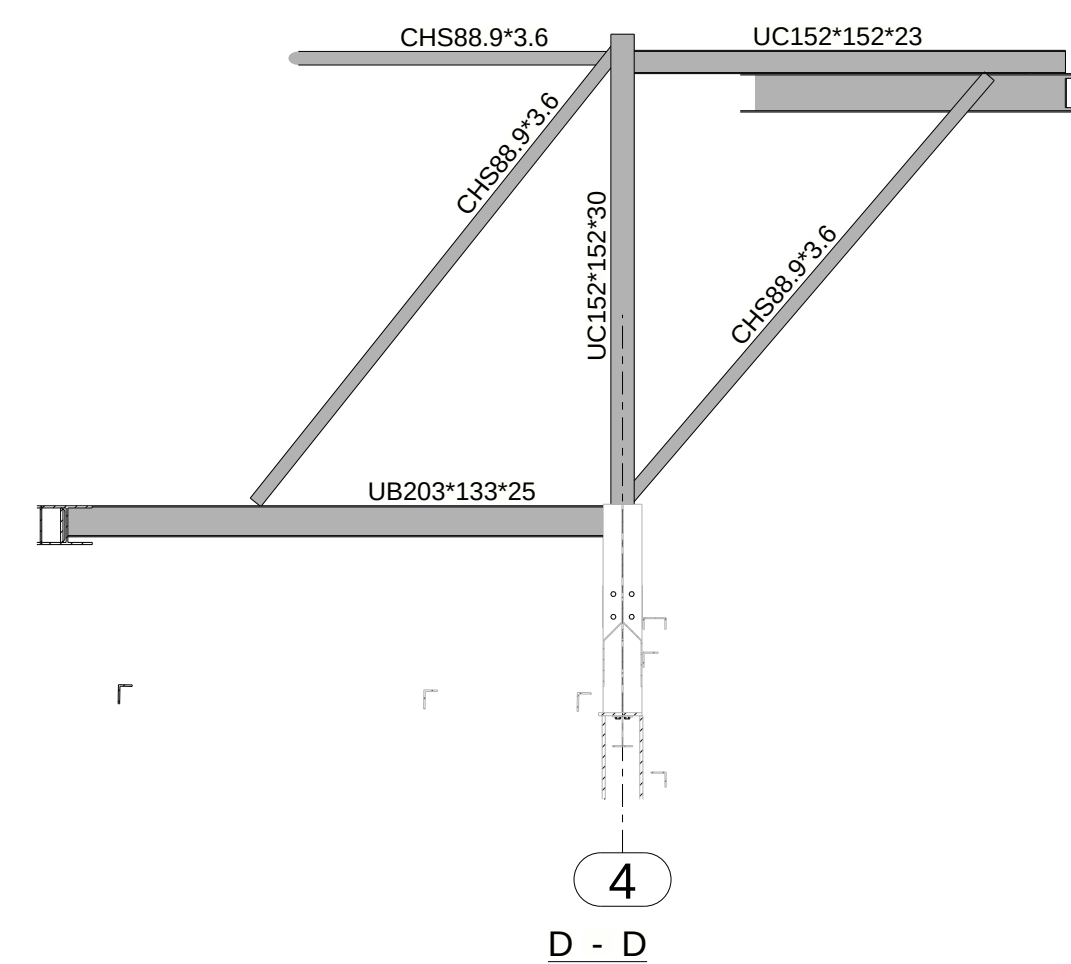
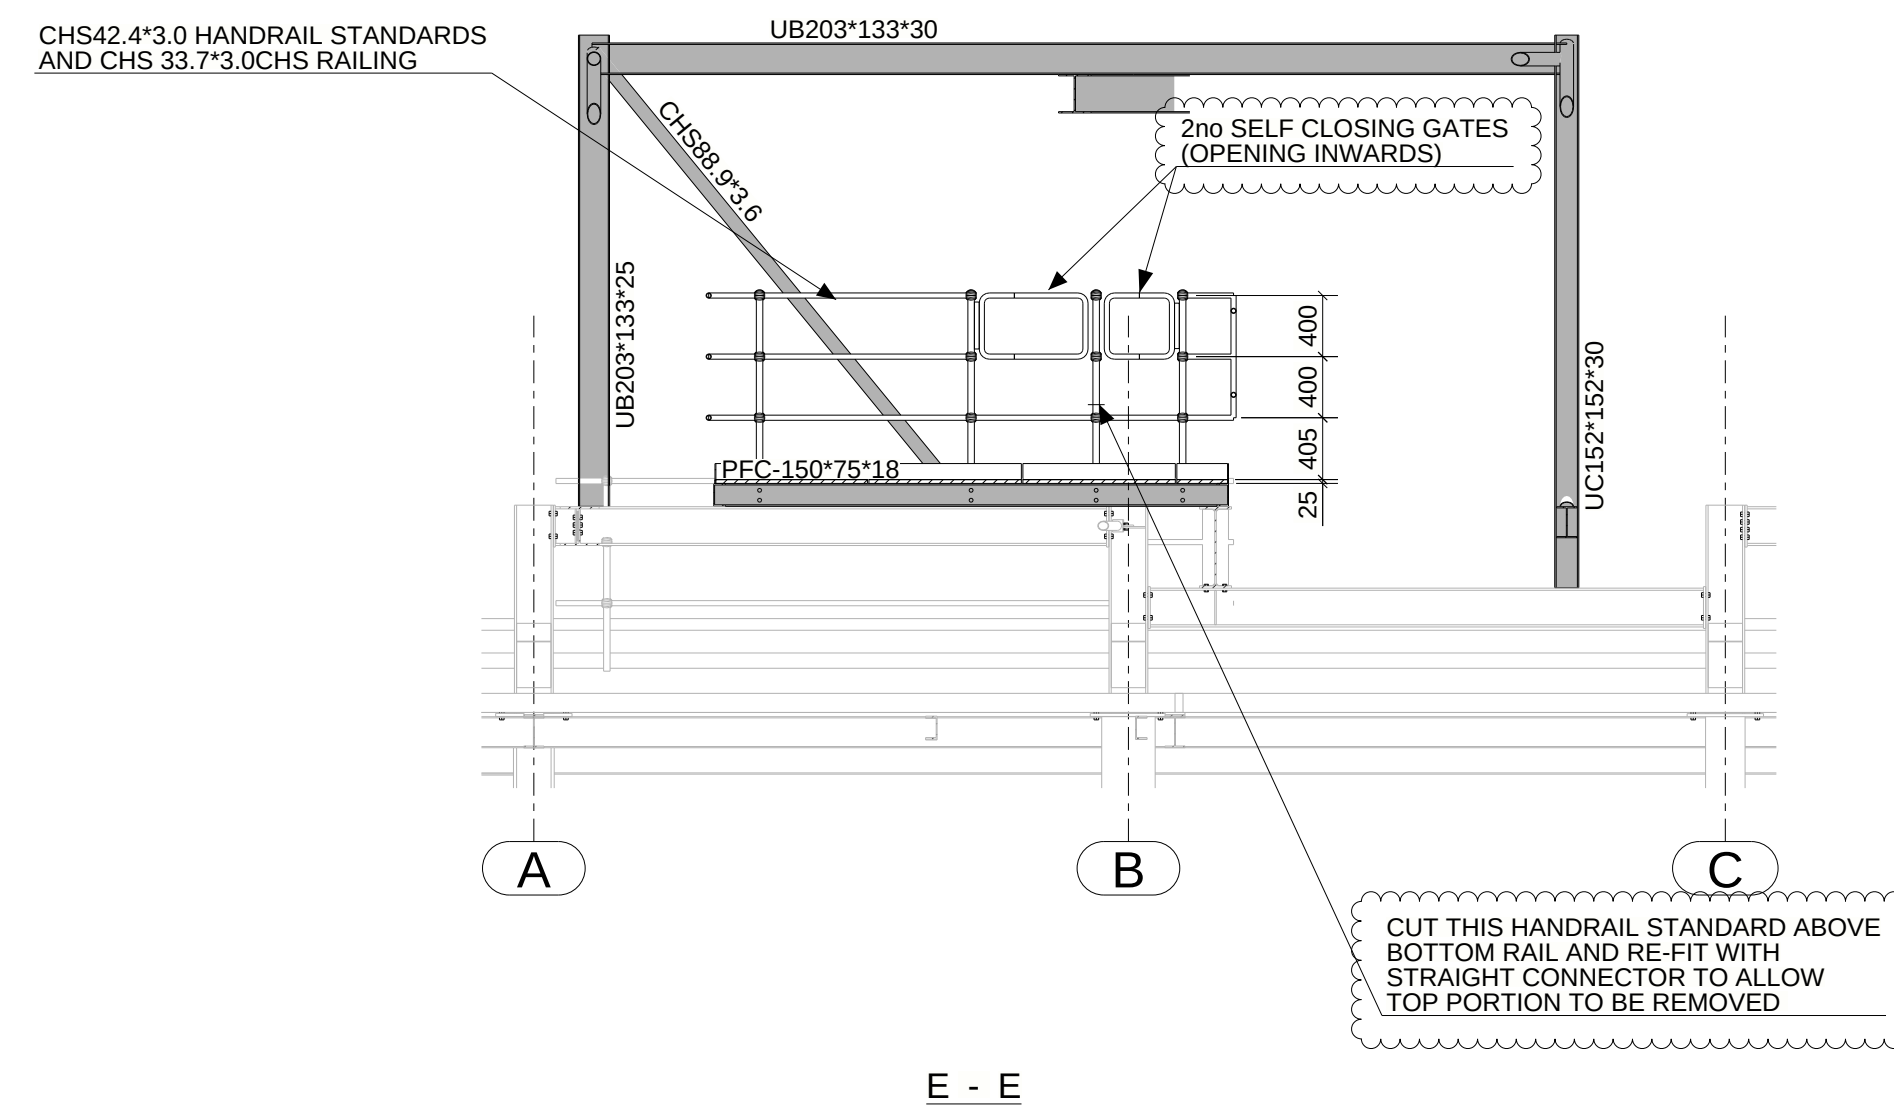
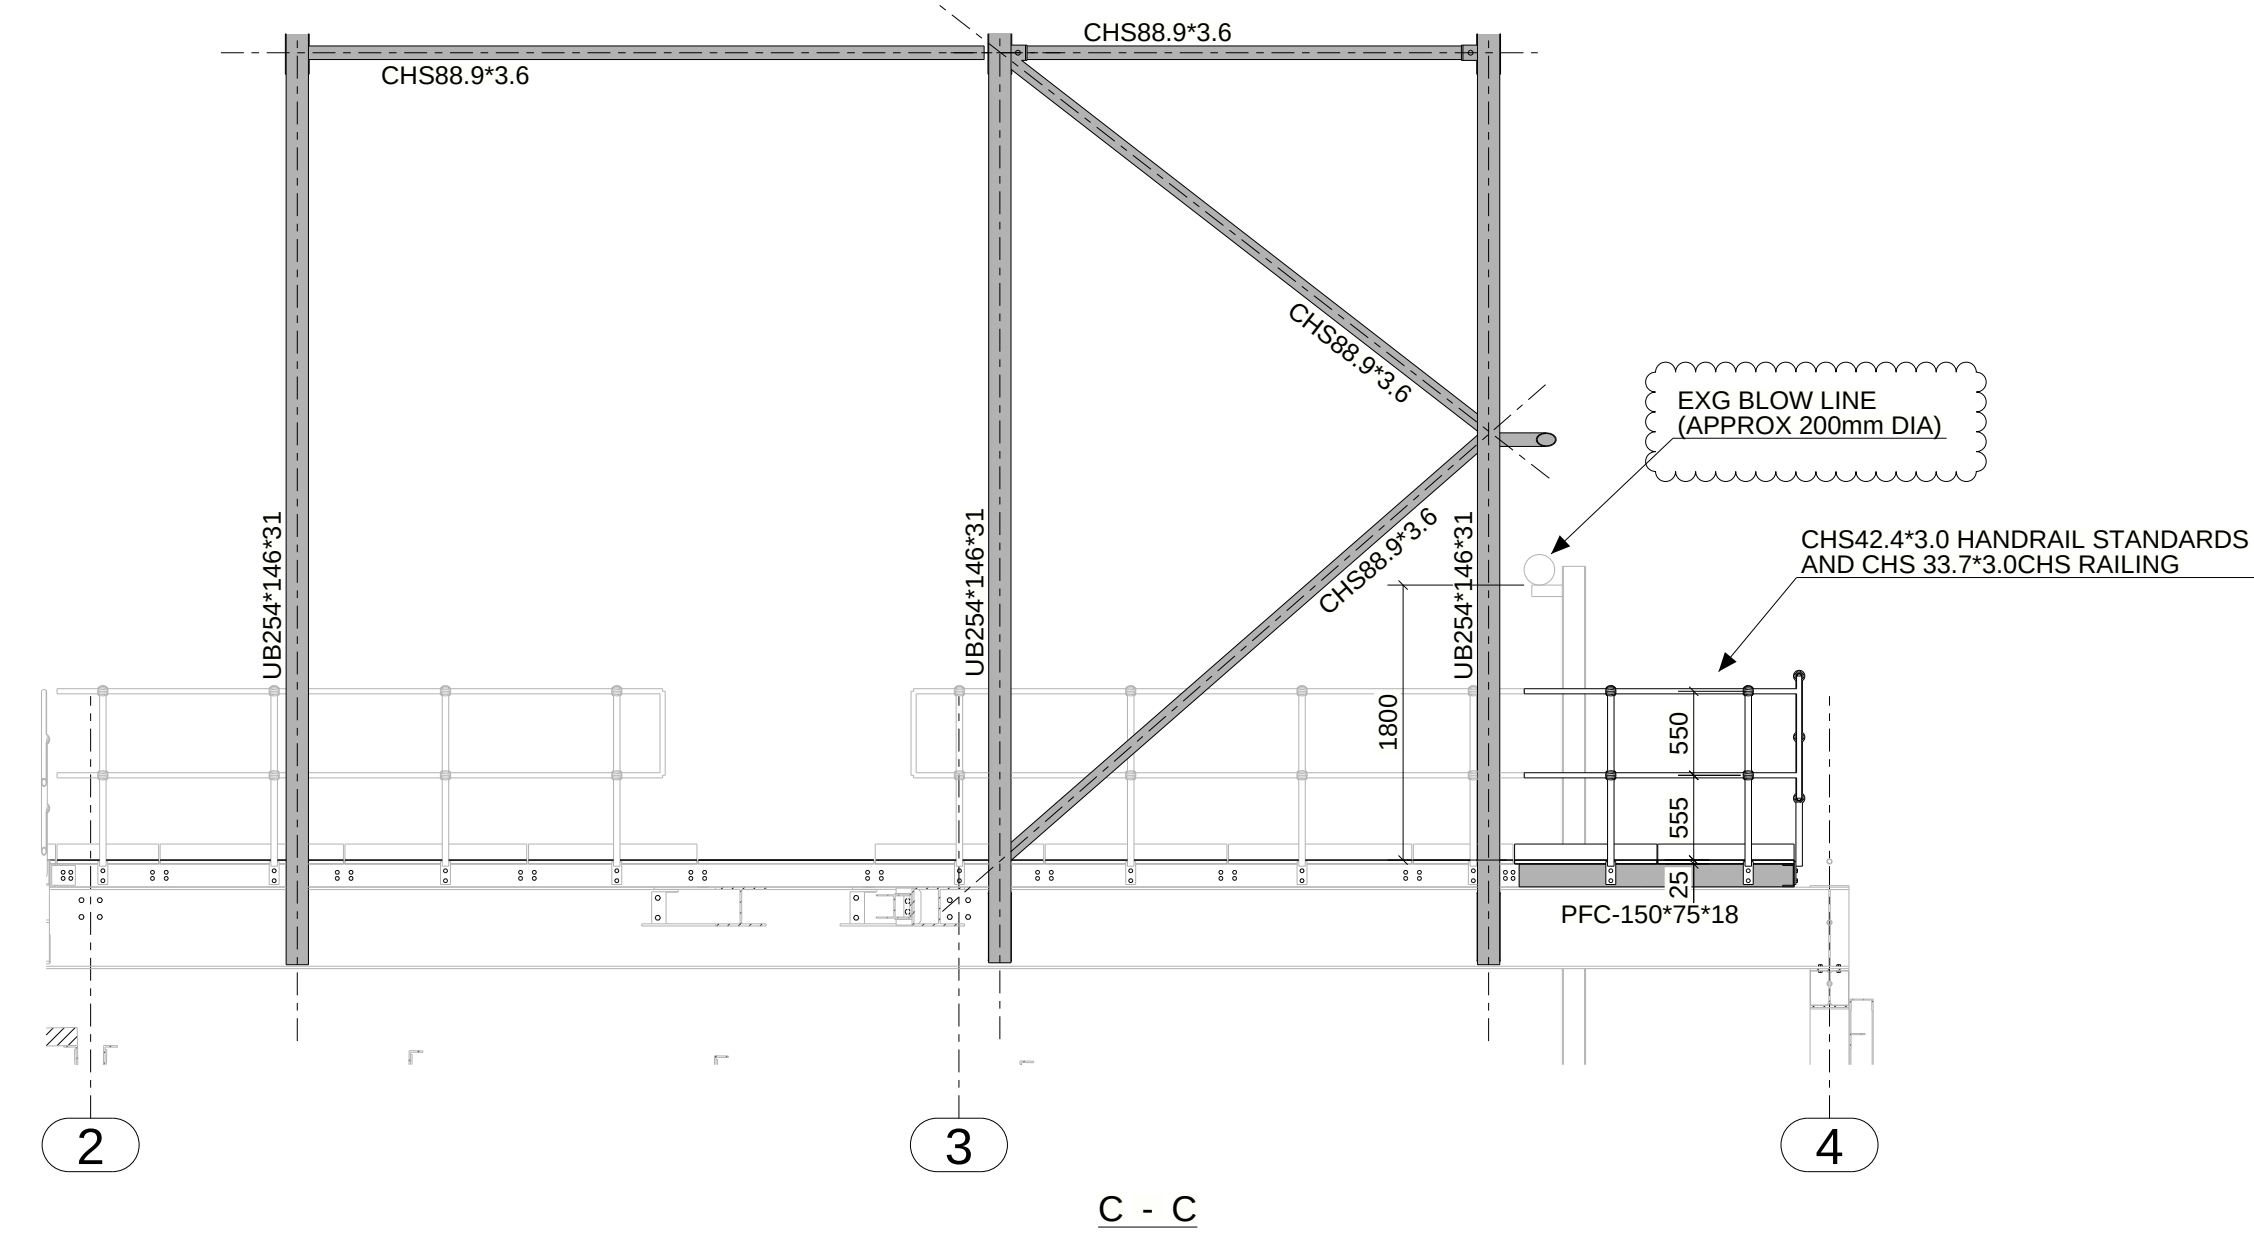


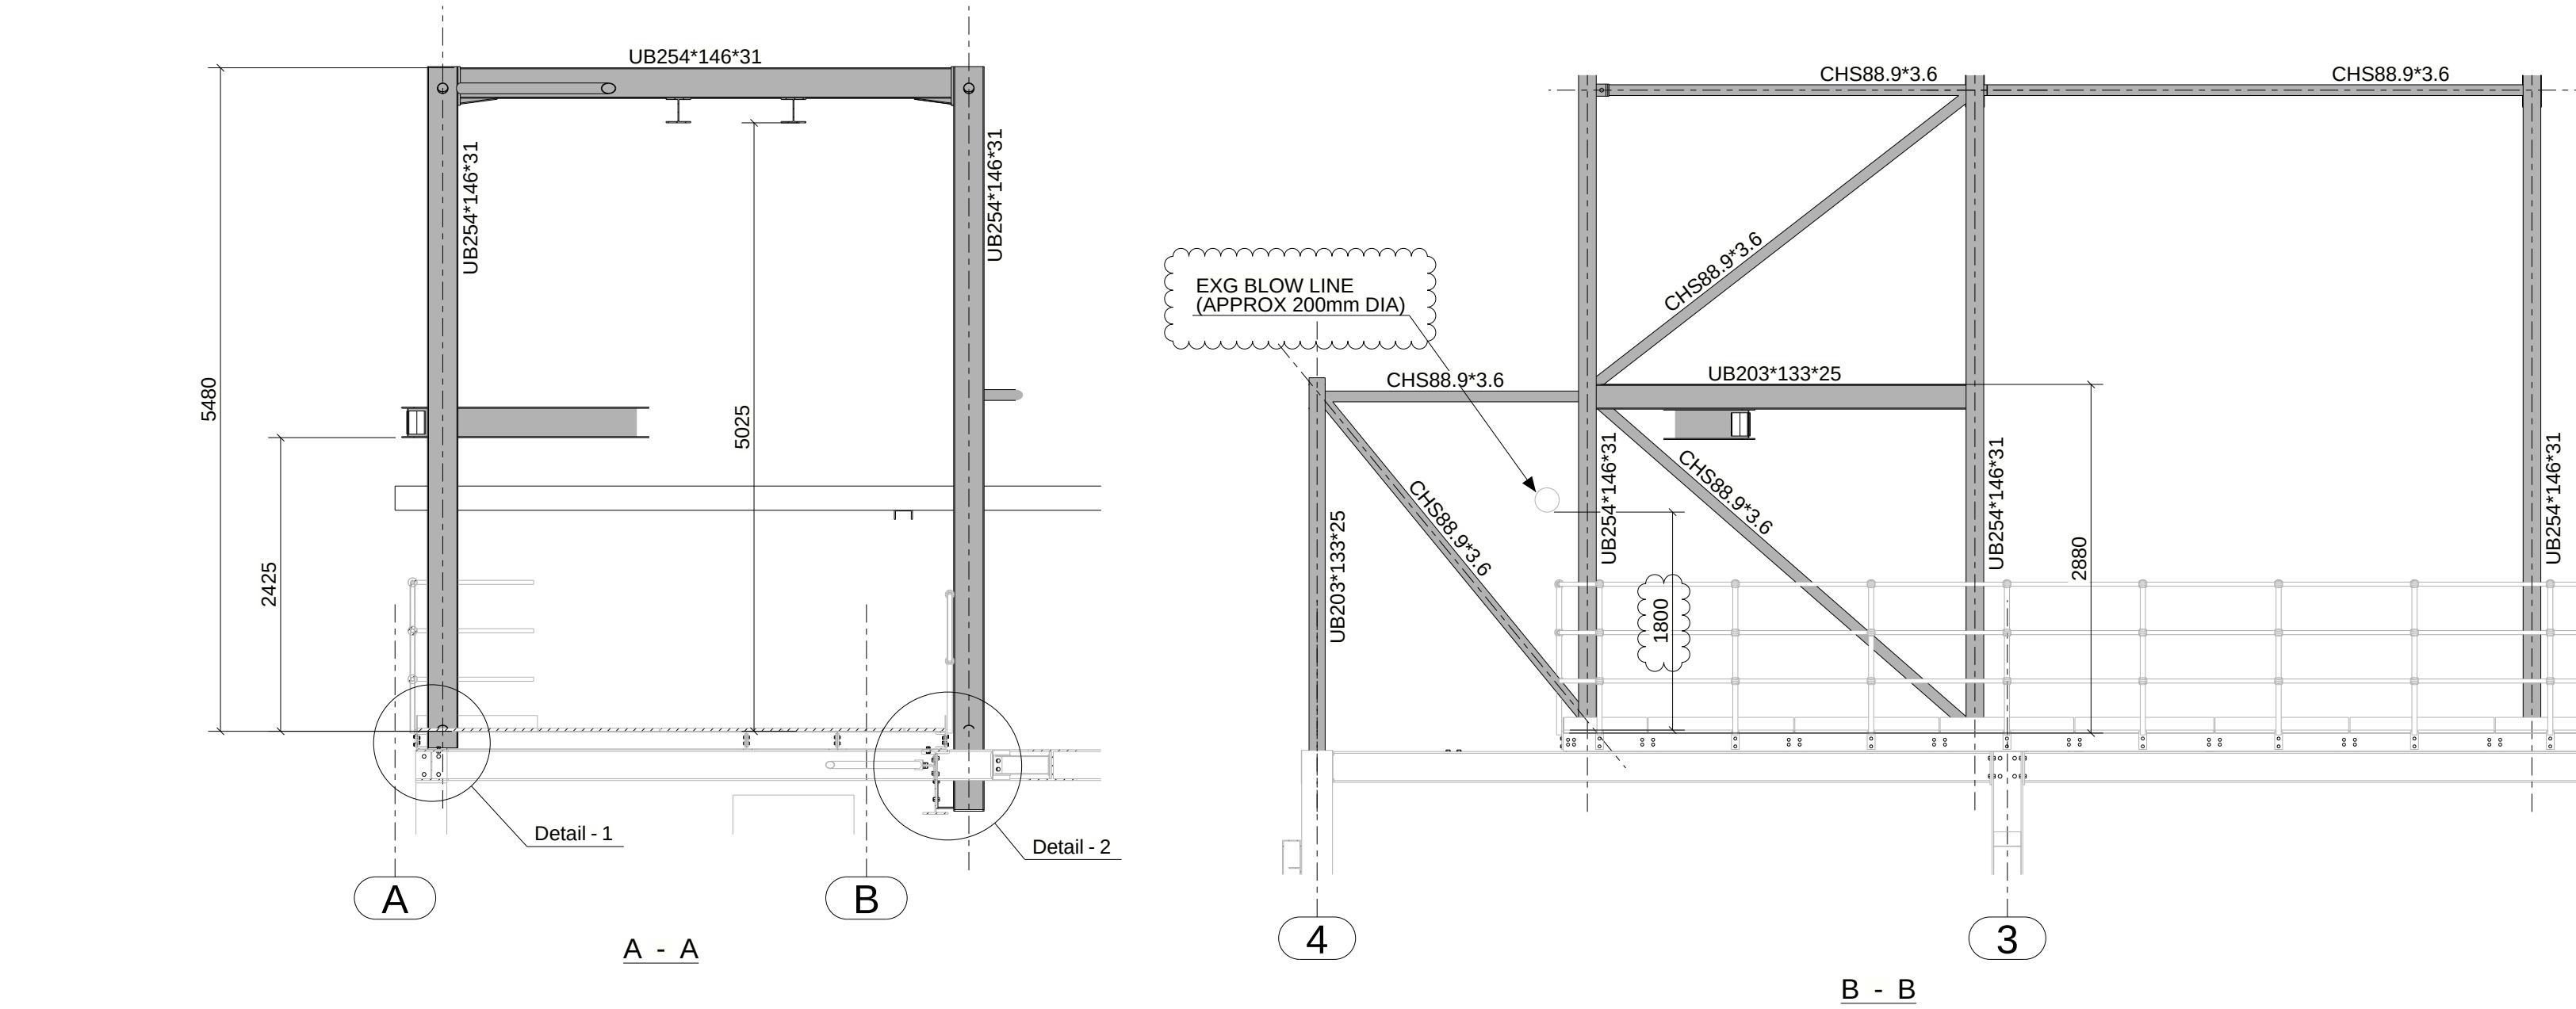

MATERIAL

ALL UB, UC AND PFC SECTIONS GRADE S355JR
ALL CHS, RHS AND SHS SECTIONS GRADE S355J2H
ALL RSA SECTIONS AND PLATES GRADE S275JR

FINISH: GALVANISED

B	REVISIONS AS CLOUDED	16.11.2022
A	UPDATED TO LATEST DESIGN	11.11.2022
REV MARK	REVISION DESCRIPTION	REVISION DATE
SCCS	UK CE	STEEL
CA	ISO 9001:2015	Services
	BS EN 1090-1:2009	14 CROPTON CLOSE
		HASLAND
		CHESTERFIELD
		S41 0YD
		TEL: 07710 997 350
DRAWING TITLE	SECTIONS AND ELEVATIONS	
CONTRACT	BREWHOUSE ROOF	
MODELLED BY	ADL	ISSUE DATE 21.10.2022
CONTRACT NO	2359	SCALE 1:10 1:50 1:100
DRAWING No	GA2	REVISION No. B