



- GENERAL NOTES
1. ALL DIMENSIONS ARE IN MILLIMETRES UNLESS OTHERWISE STATED
 2. ALL LEVELS ARE IN METRES UNLESS OTHERWISE STATED
 3. DIMENSIONS ARE NOT TO BE SCALED FROM THE DRAWING
 4. ALL WORK TO BE CARRIED OUT IN ACCORDANCE WITH THE CURRENT EDITION OF THE BUILDING REGULATIONS 1981 (INCLUDING AMENDMENTS) AND ALL RELEVANT BRITISH STANDARDS/CODES OF PRACTICE
 5. CONTRACTOR IS RESPONSIBLE FOR THE CORRECT SETTING OUT OF THE WORKS ON SITE. ALL DIMENSIONS TO BE CHECKED PRIOR TO FABRICATION OF MATERIALS
 6. THIS DRAWING IS TO BE READ IN CONJUNCTION WITH ALL RELEVANT DRAWINGS AND SPECIFICATIONS
 7. THIS DRAWING SHALL NOT BE DUPLICATED WITHOUT THE EXPRESS WRITTEN PERMISSION OF BEECH DESIGN AND BUILD LIMITED

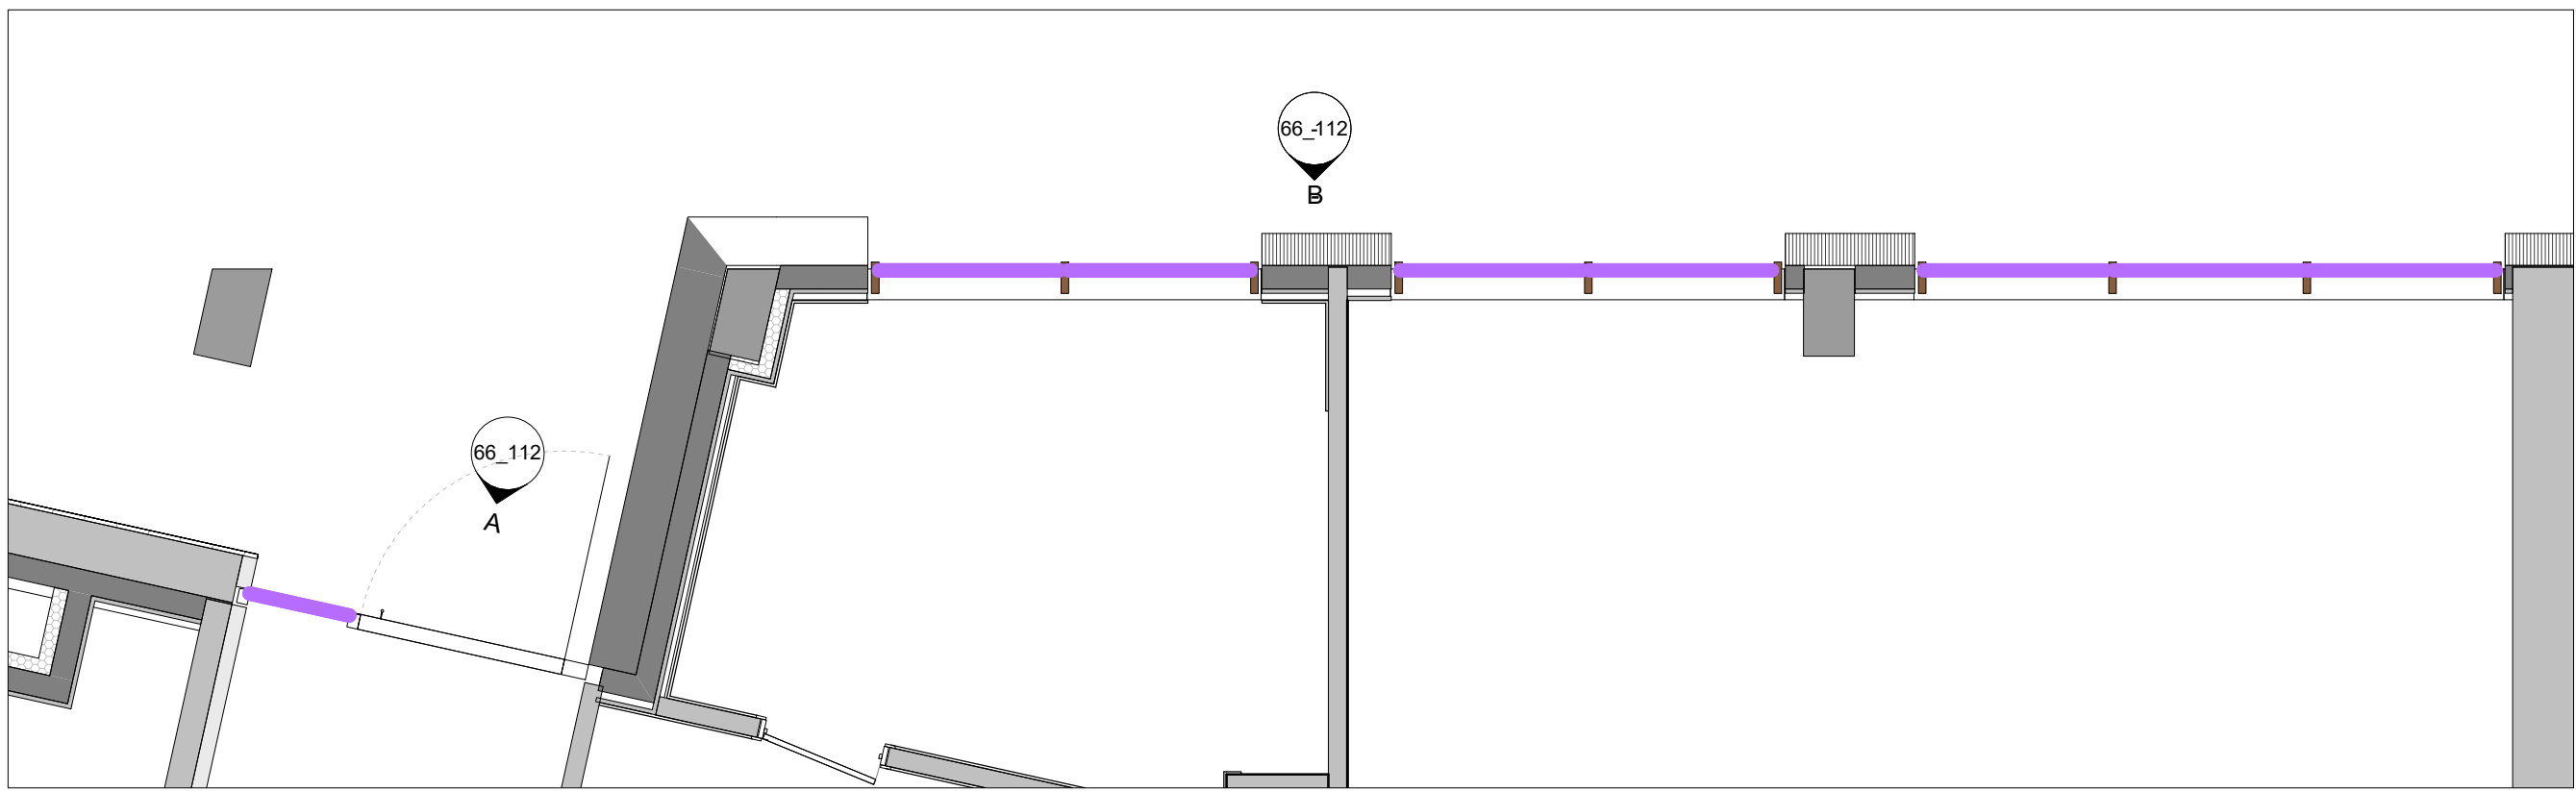


1 WINDOW MANIFESTATION - Plan
1 : 50

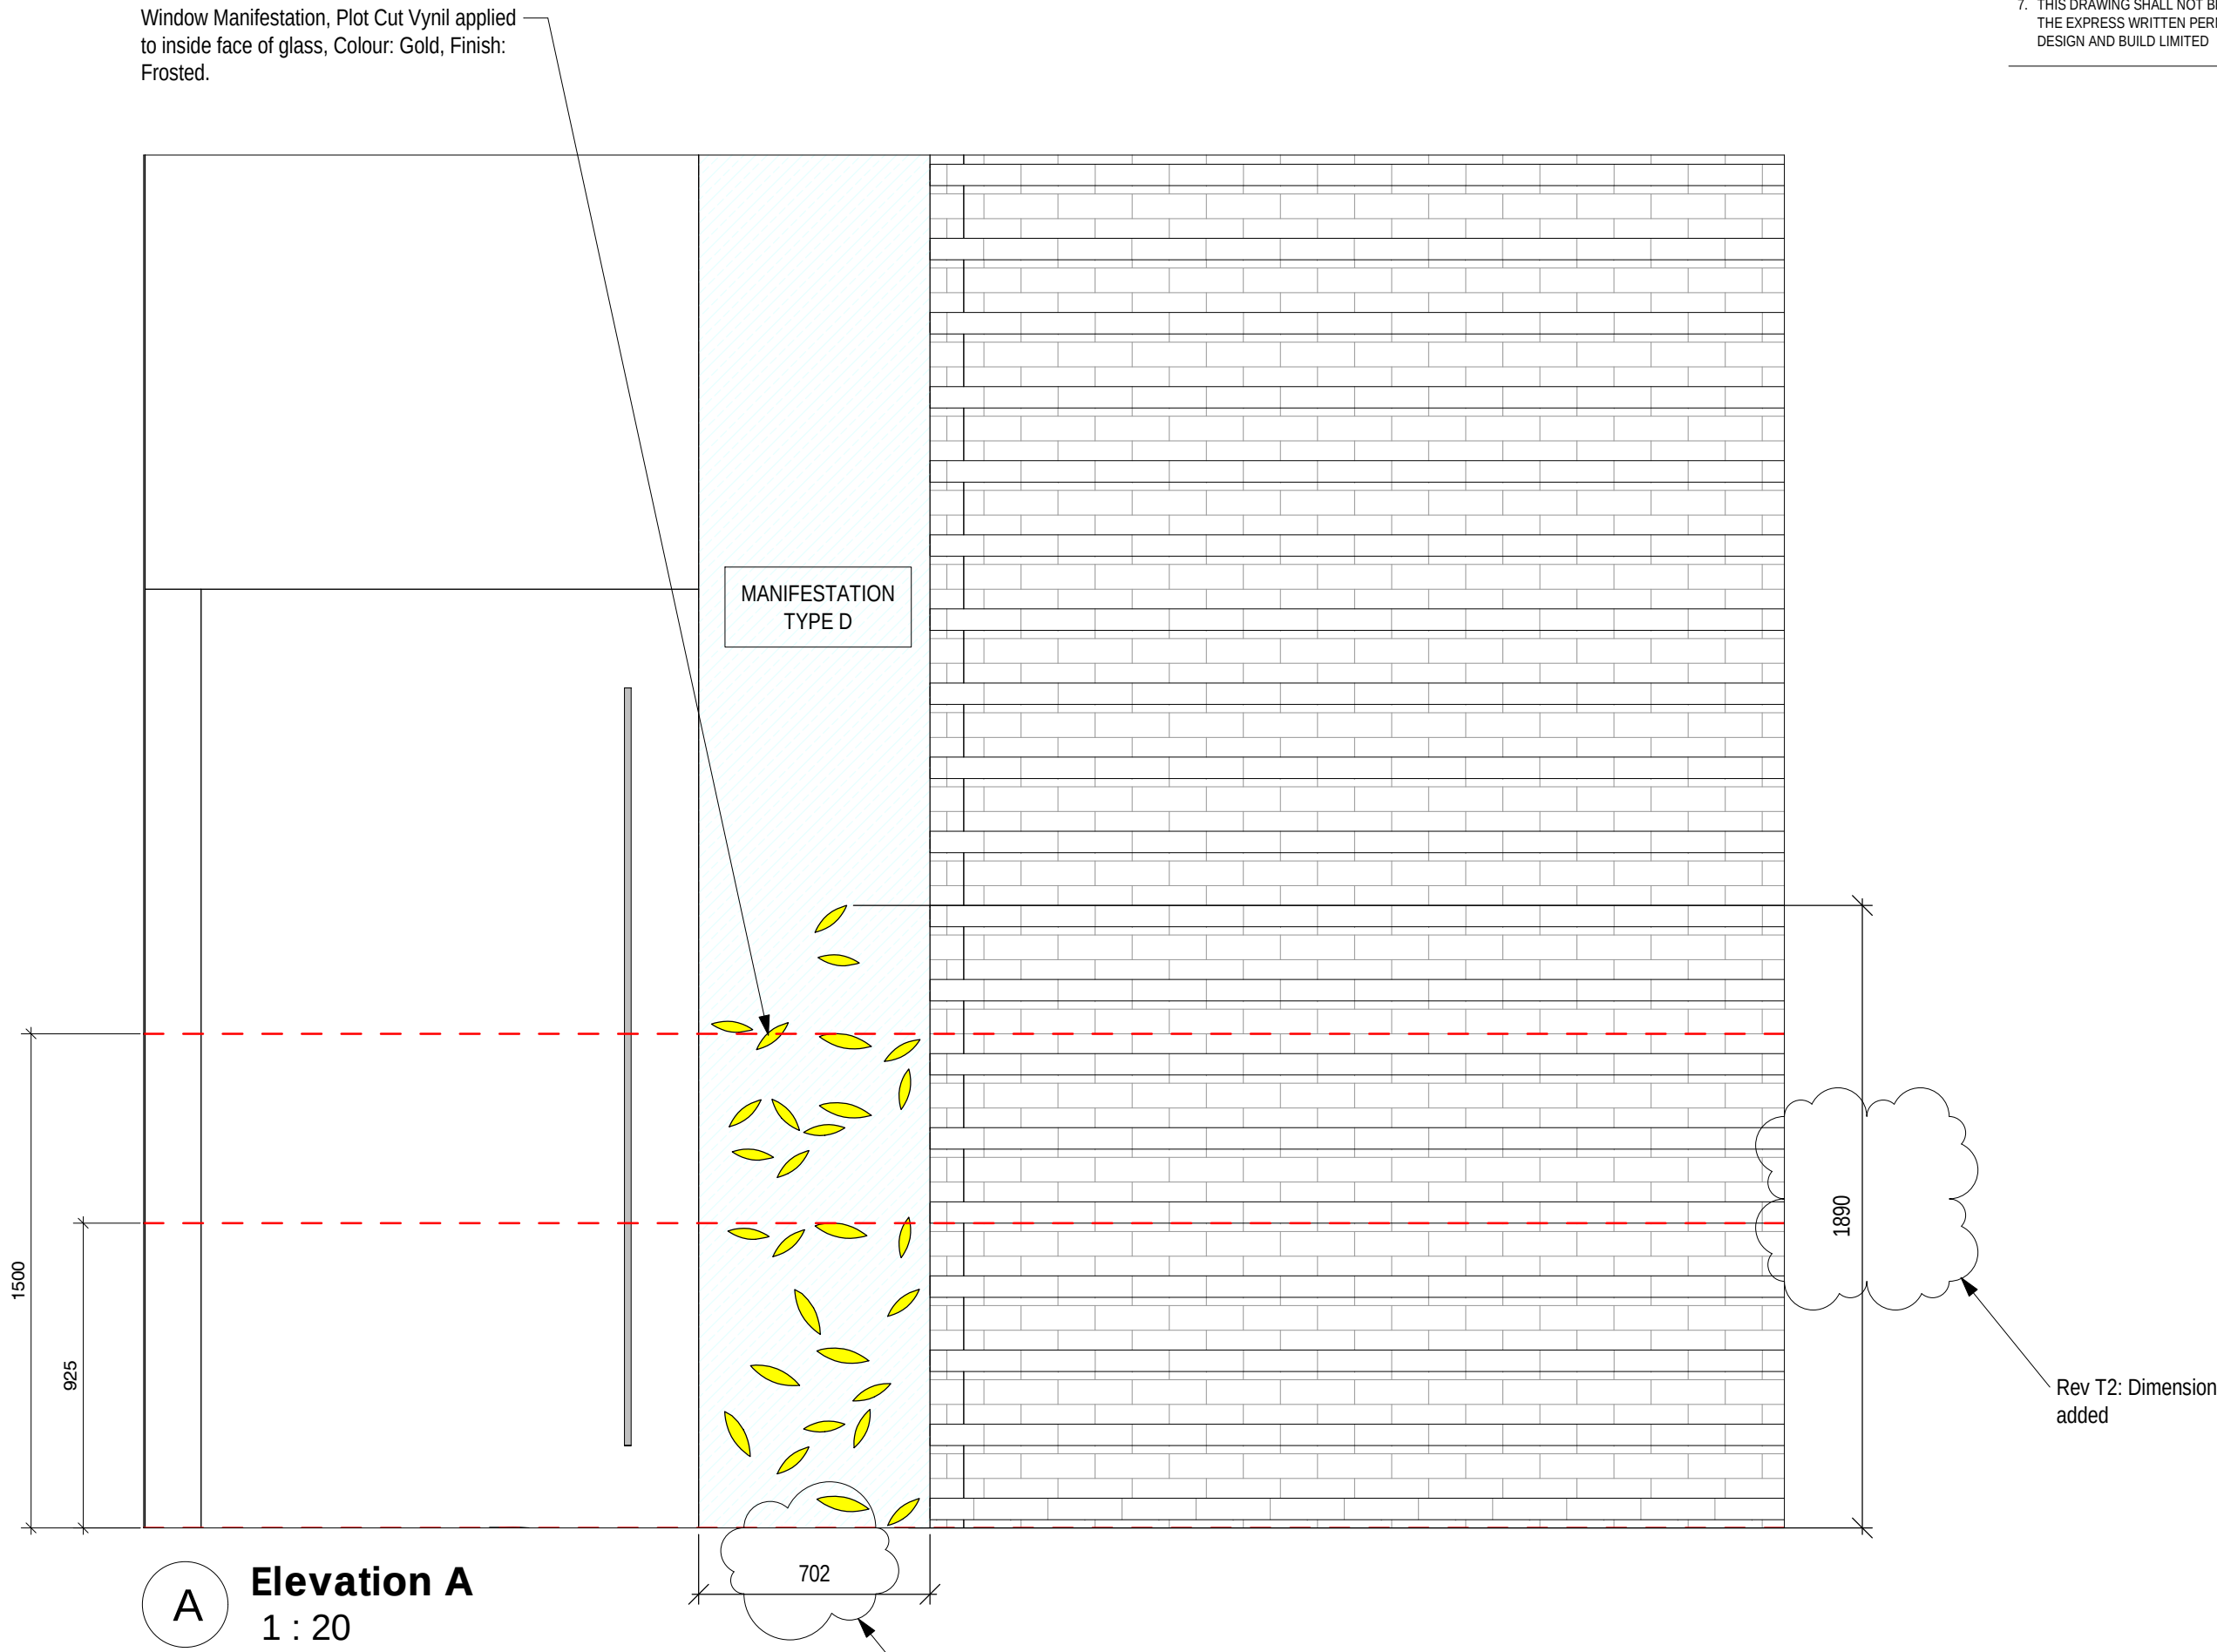

A Elevation A
1 : 20

Window Manifestation, Plot Cut Vinyl applied to inside face of glass, Colour: Gold, Finish: Frosted.

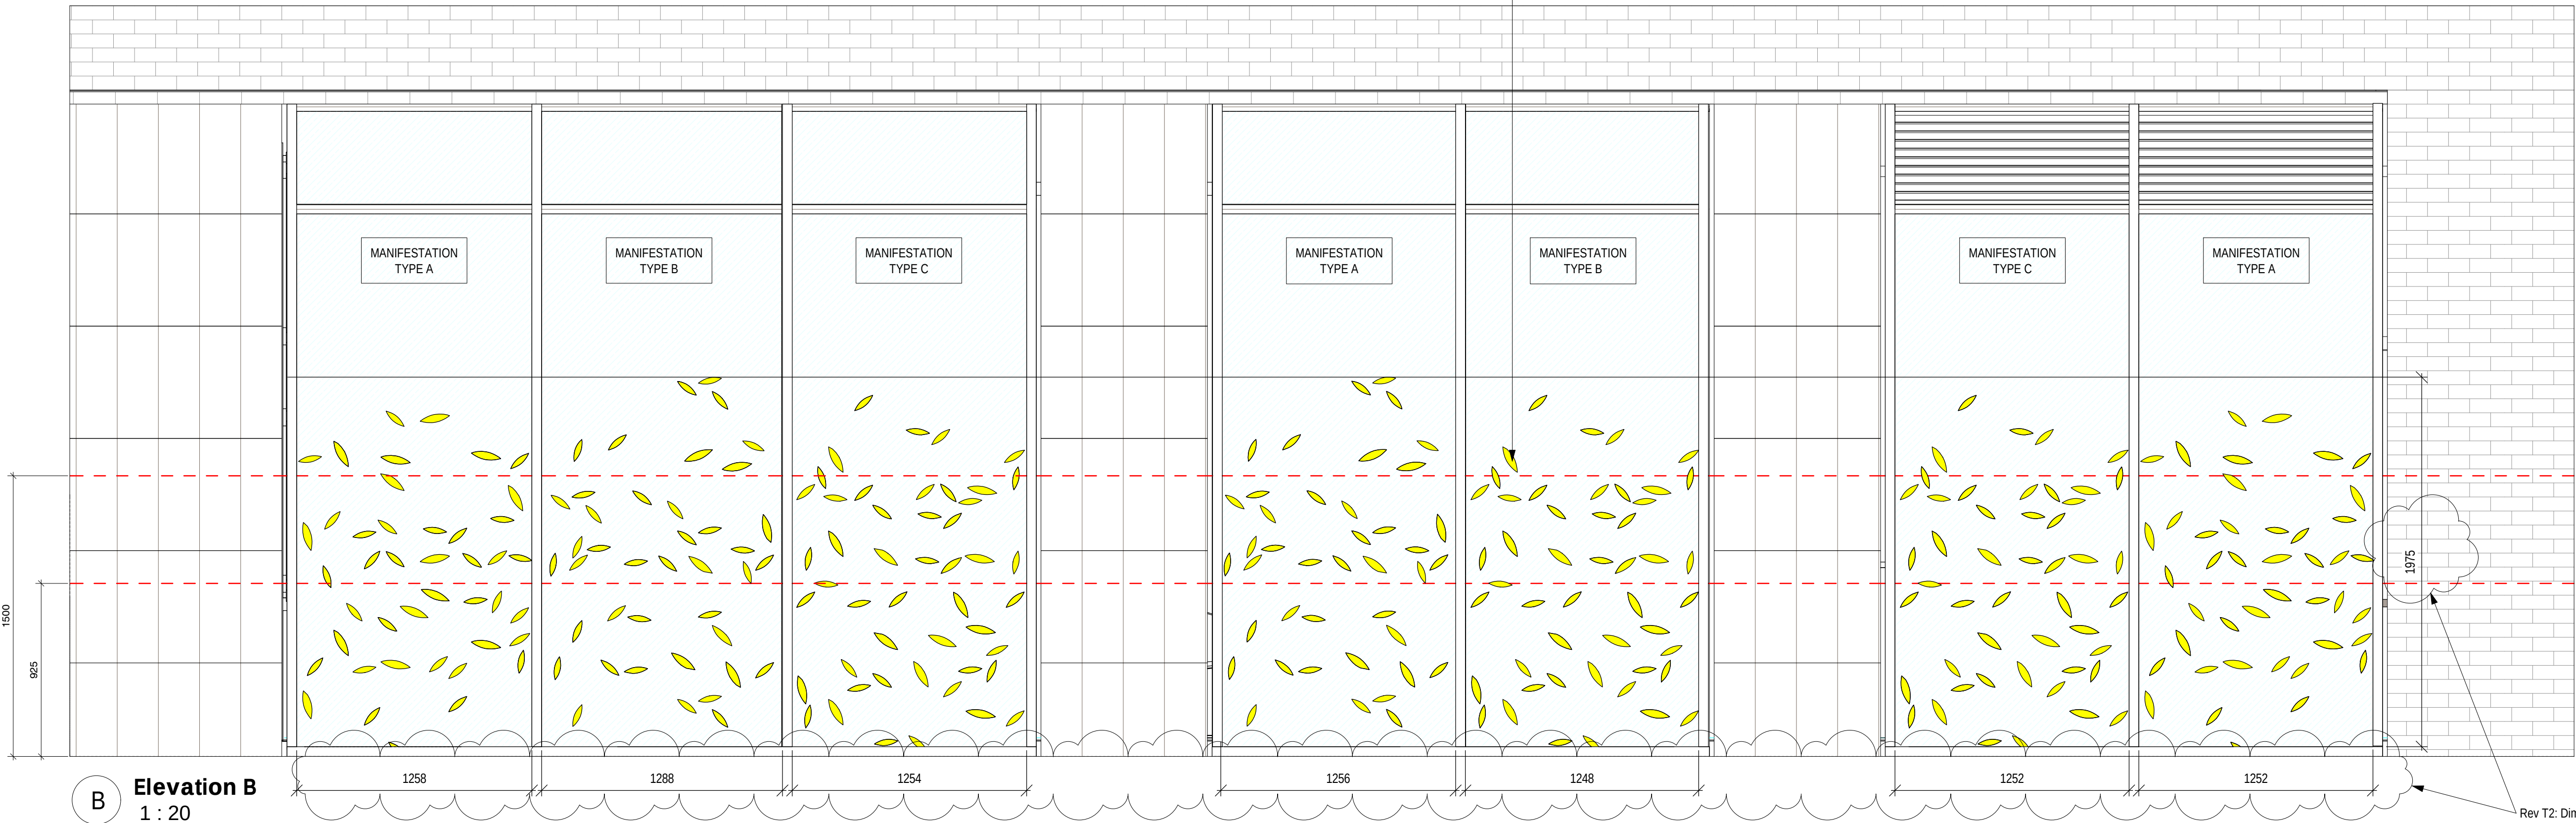

B Elevation B
1 : 20

T3 Signage notes updated AR 25/10/22
T2 Signage update AR 16/08/22
T1 Signage AR 13/07/22

Rev Description By Date



PROJECT: 103 Ancoats Gardens
MANIFESTATIONS - Sheet 1/3

DRAWING TITLE:

DRAWING STATUS: Tender

DRAWN: A RODRIGUEZ | CHECKED: A DRAKEFORD

APPROVED: A DRAKEFORD | DATE: OCT 22

As Indicated | 103 66 112 | T3
SCALE: DRAWING NUMBER: REV

(A1)