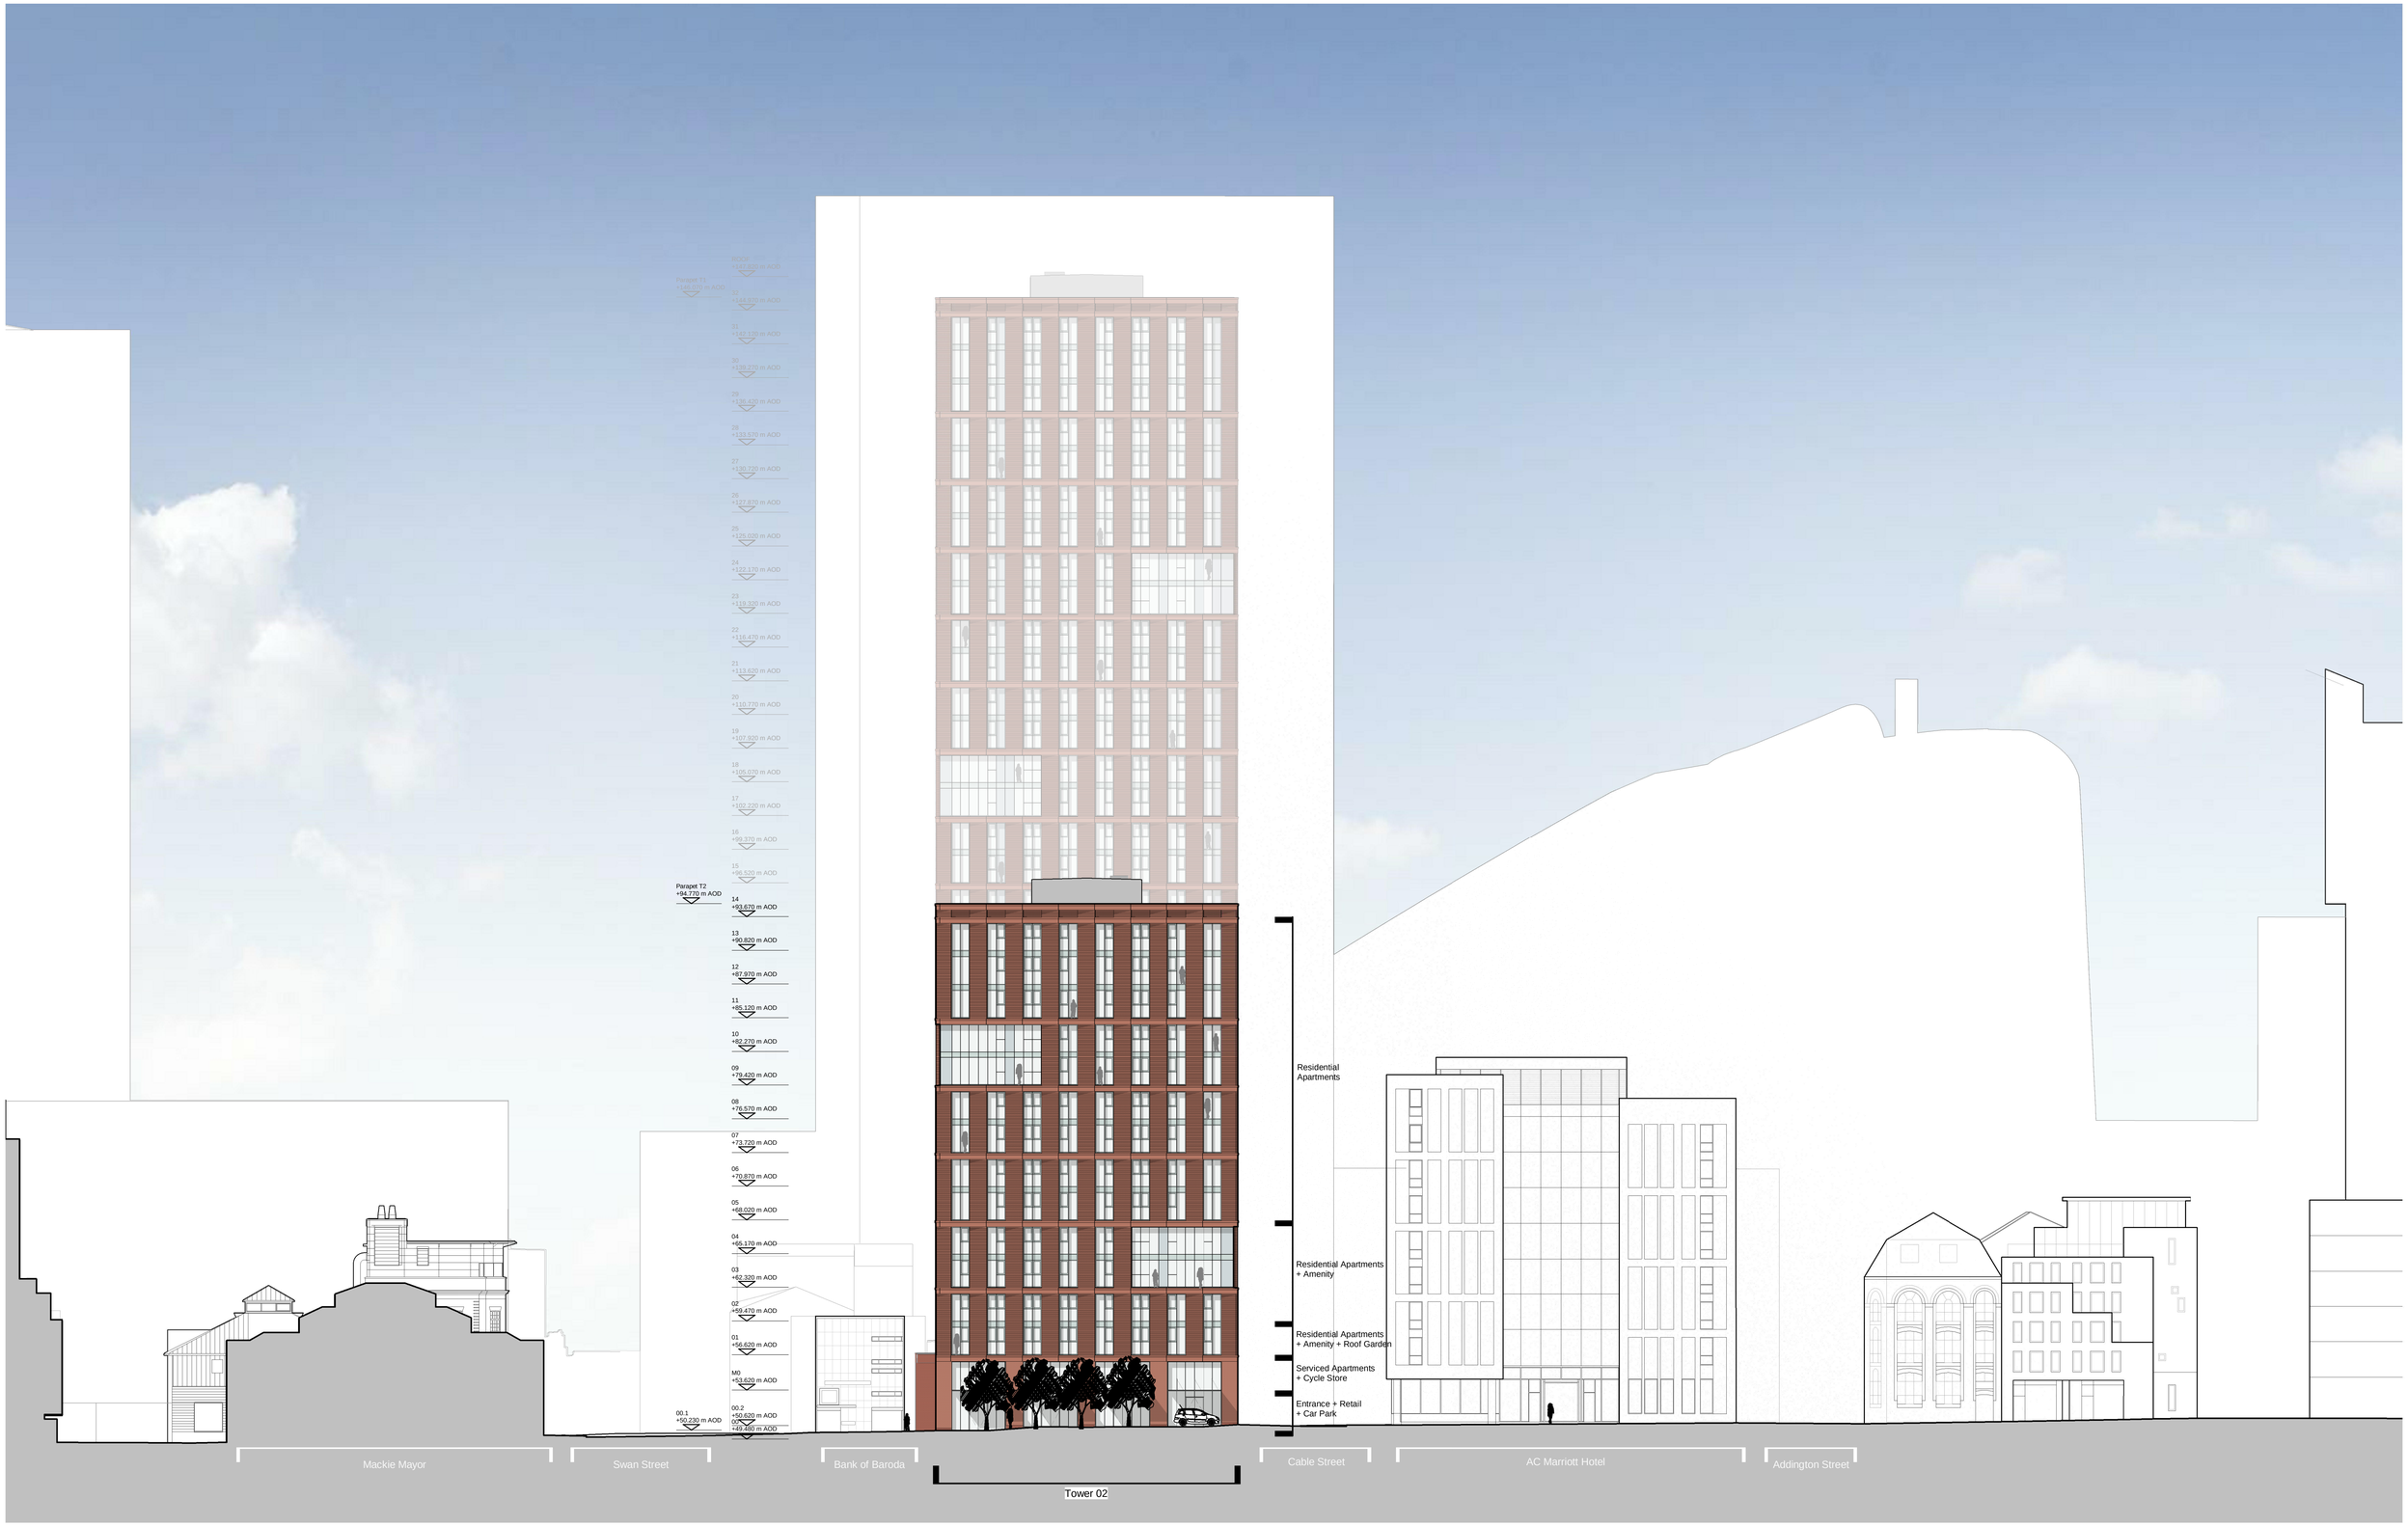


This drawing is copyright
Do not scale off dimensions.

All dimensions to be checked on site by contractor.

Contractor to report any dimensional discrepancies, errors or omissions prior to commencing on site.

Scale Bar 1:250 @ A1

5 1 2 5 10m

Cable Street
Rochdale Road
T1
T2
Mason Street
Swan Street

| Rev | Date | Description |
|---|---|---|
| 00 | 2018-07-06 | Issued for Planning |
| 01 | 2018-07-25 | Updated landscaping proposals |
| 02 | 2018-12-17 | Additional storey per tower and level 03_04 layout amendments |
| 03 | 2021-08-03 | Spandrel vent design updated |
| 04 | 2021-11-23 | Updated for report CP14 |
| 05 | 2022-08-22 | Non-material amendment |

Project Title
Swan House
2 Rochdale Road
Manchester

Status
Planning Issue

Drawing Title
General Arrangement Elevation
East
Mason Street

| Project No | Scale | Date |
|---|---|---|
| 10133 | 1 : 250@ A1 (1:500 @ A3) | Jun 2018 |

SHP Drawing Code: 32073-Z1-EE-EL-A-B5D8-G200-0001

Revision: 05

simpsonhaugh
Manchester
+44 (0)161 835 2345
London
+44 (0)20 7549 4000

© SimpsonHaugh and Partners 2021