


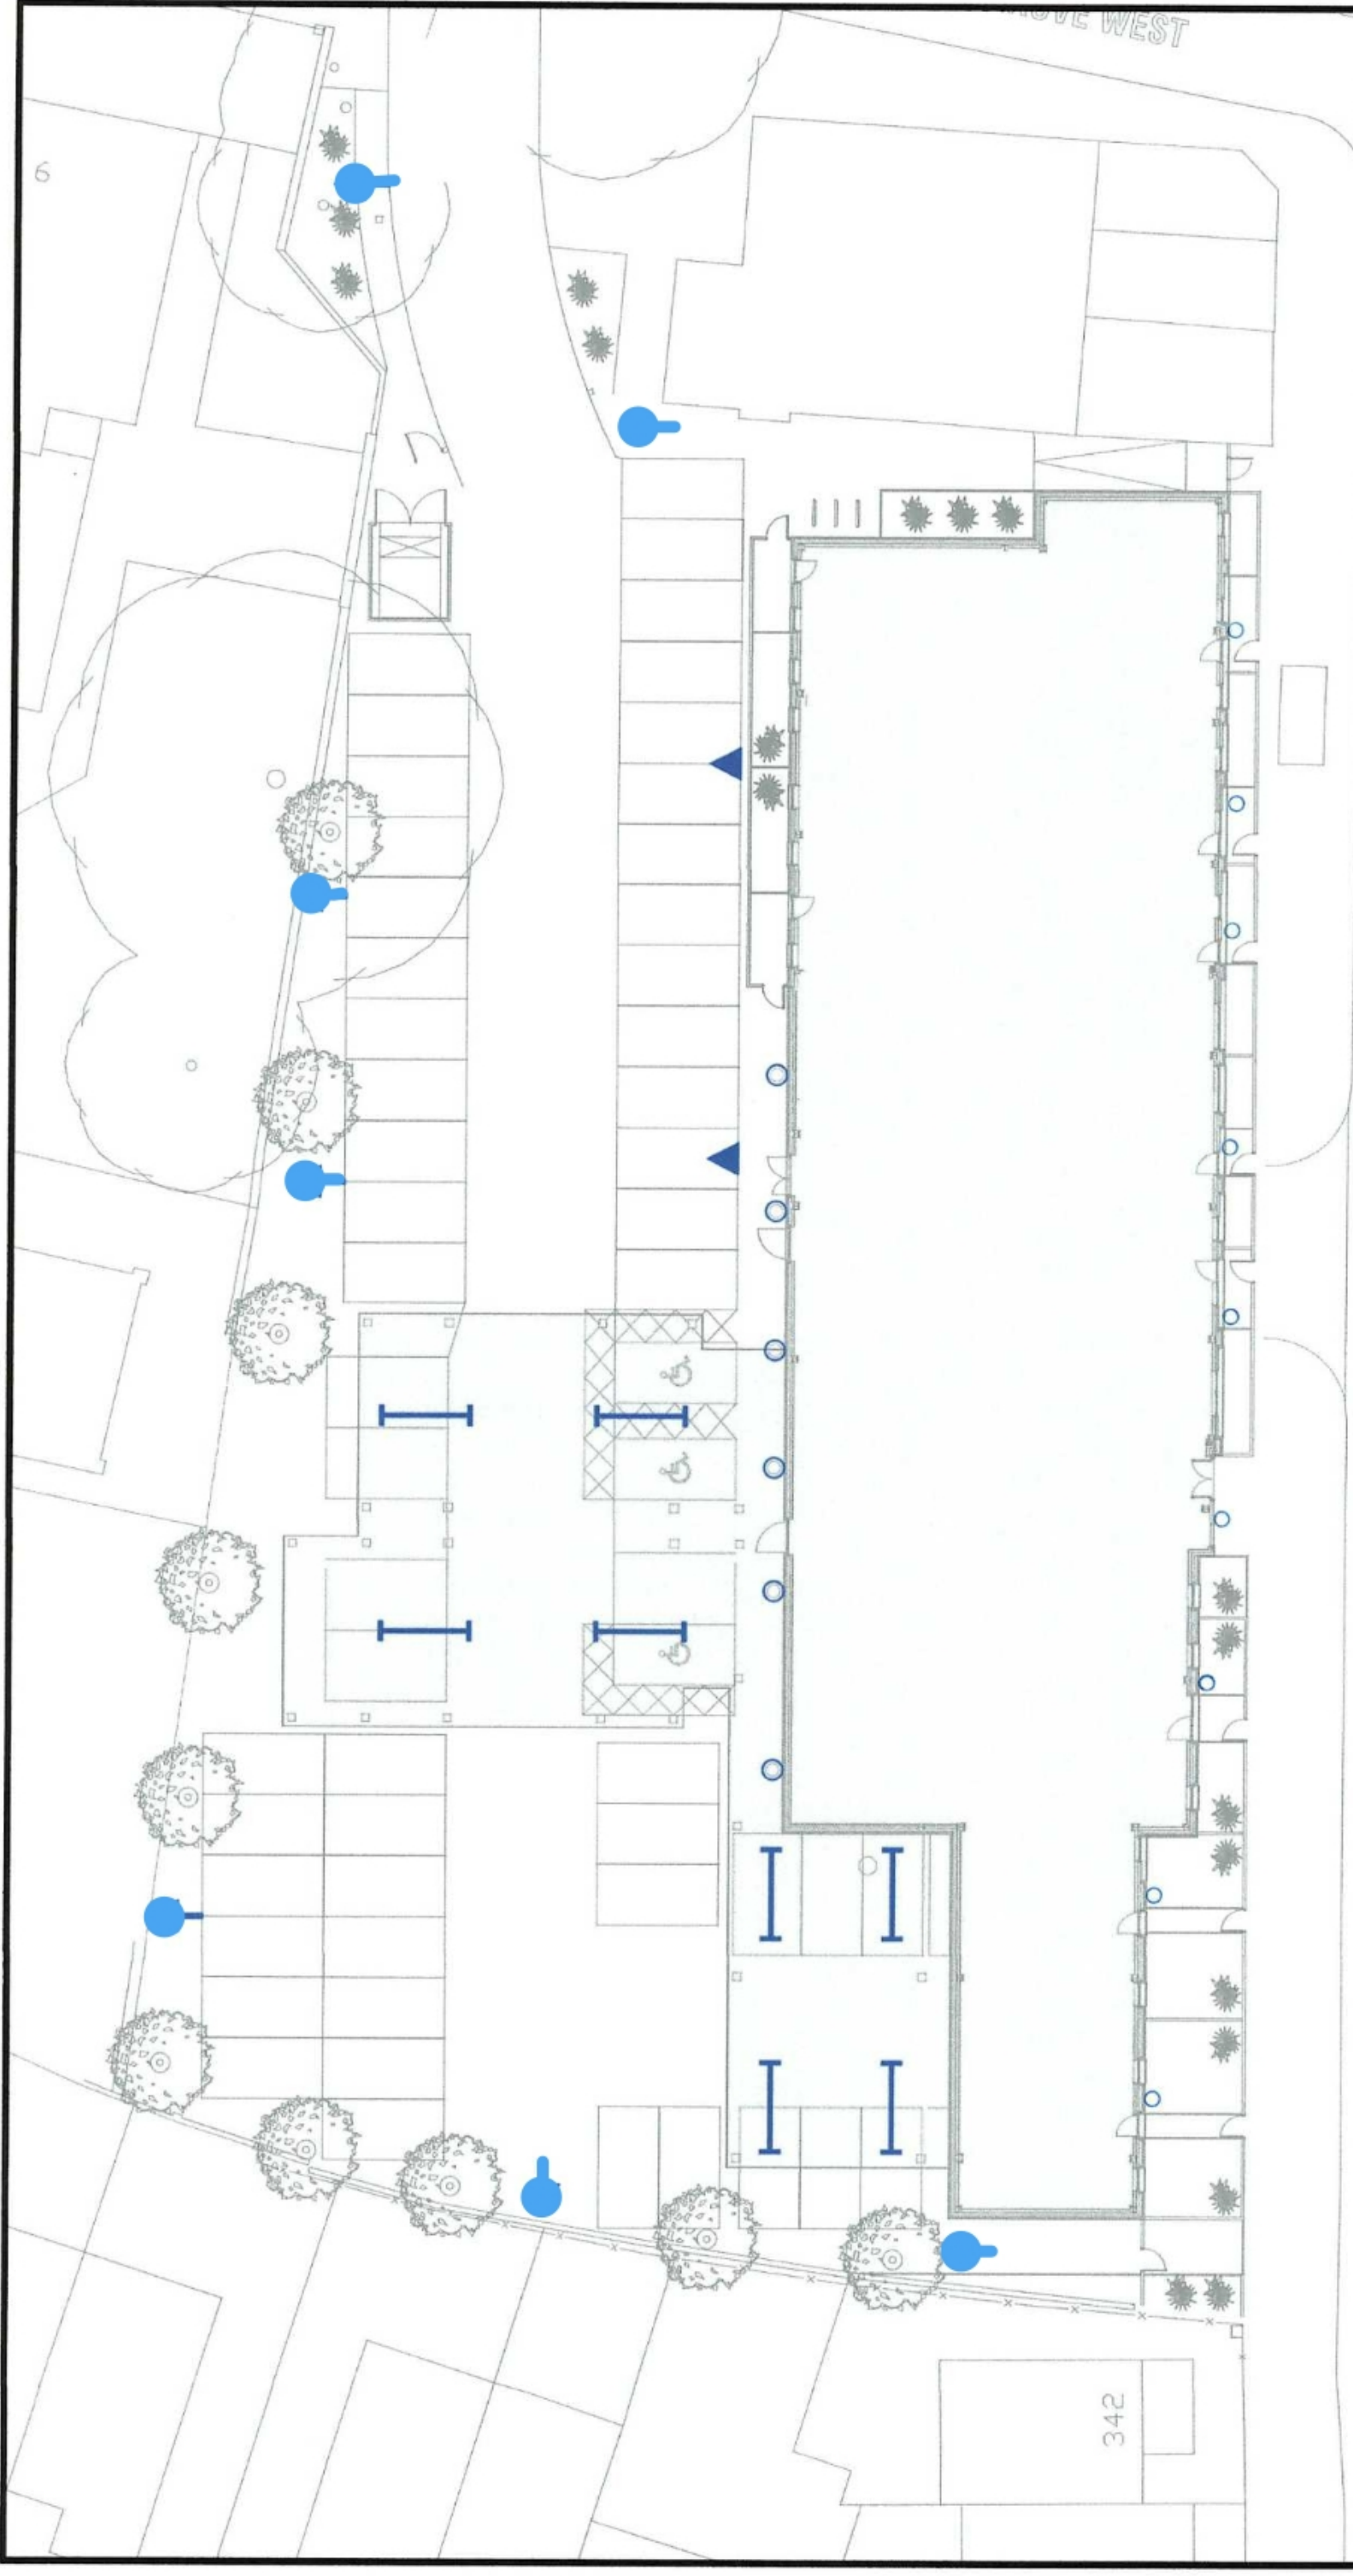

CONSTRUCTION ISSUE

DWG NR
DWH-SRA-E-00-001

DATE
NOVEMBER 2021

SCALE
1:250 @ A3

Rowlinson

Stockport Rd AXIS

CLIENT

DEVELOPMENT

TYPE

DW HARGREAVES
ELECTRICAL CONTRACTORS

92-94 Buttermarket Street
Warrington, Cheshire, WA1 2NZ
info@dwhargreaves.co.uk
Tel : 01925 414884 / 414880

STREET LAMPOST LIGHT

WALL MOUNTED STREET LIGHT

UNDERCROFT FLUORESCENT LIGHT

SURFACE MOUNTED CIRCLE WALL LIGHT

STOCKPORT ROAD

BUS STOP

342

6

ROVE WEST