


A Section AA
1:100




B Section BB
1:100



C Section CC
1:100

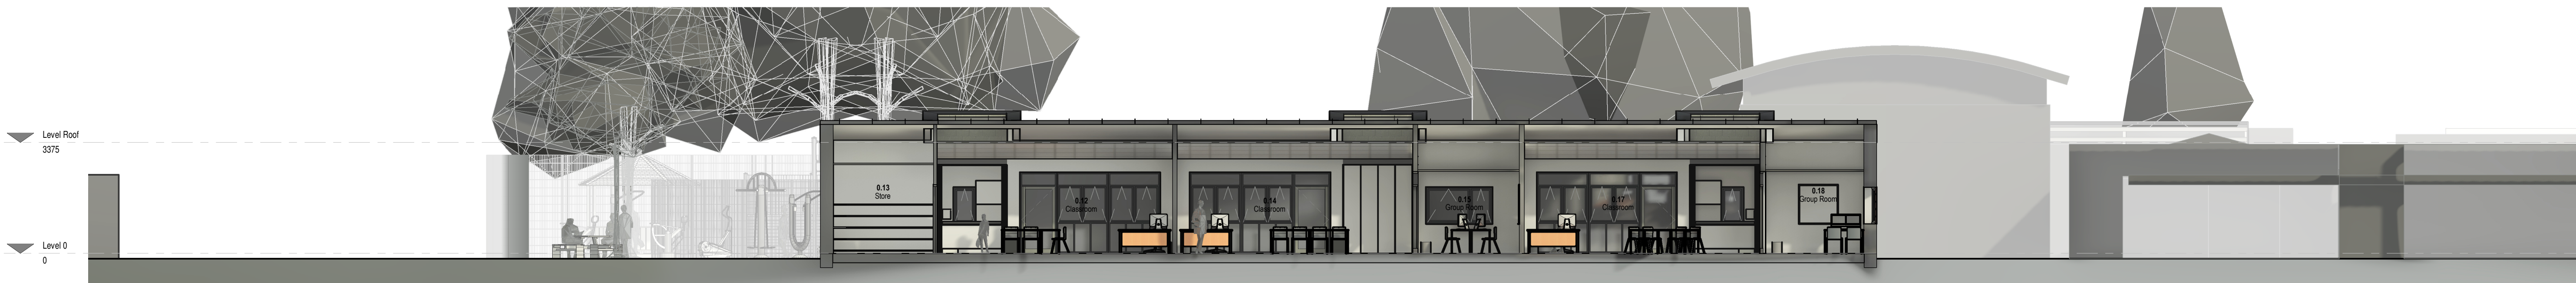

D Section DD
1:100

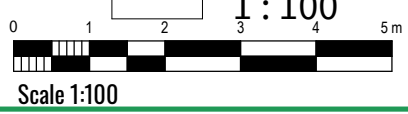

NOTES
Copyright: All rights reserved.
This drawing must not be reproduced without permission.
This drawing must not be scaled. Dimensions are in millimetres unless specified.
Any discrepancies to be brought to the attention of the architect.
This drawing is to be read in conjunction with all relevant Architects,
Structural Engineers and Services Engineers drawings and specification.

REV	DATE	REVISION NOTE	BY	CHECK
P1	26/10/22	Planning Issue	RHC	PI
P0	03/10/22	First Issue - Stage 2 Design	RHC	PI

GRATED APPLE
Architecture/ Urban Design
T: +44 7421 462876 / +44 7786 006386
The Piggyery, 2 Wigsey Lane, Warburton, Lymm, Cheshire WA13 9JL

Pioneer House High School
Sections
22004-AP(06)01
DRAWN BY RHC DATE 26/10/22 STATUS S4 Issued for Approval SCALE 1:100 @ A3
PHS-GA-ZZ-ZZ-DR-A-06-50601-S4-P1