


AREA AT GROUND FLOOR LEVEL OF MINIMUM 2m HEADROOM


AREA OF FILL NEEDING CUT TO THE EXISTING LEVEL

AREA OF FILL NEEDING FILL TO THE EXISTING LEVEL

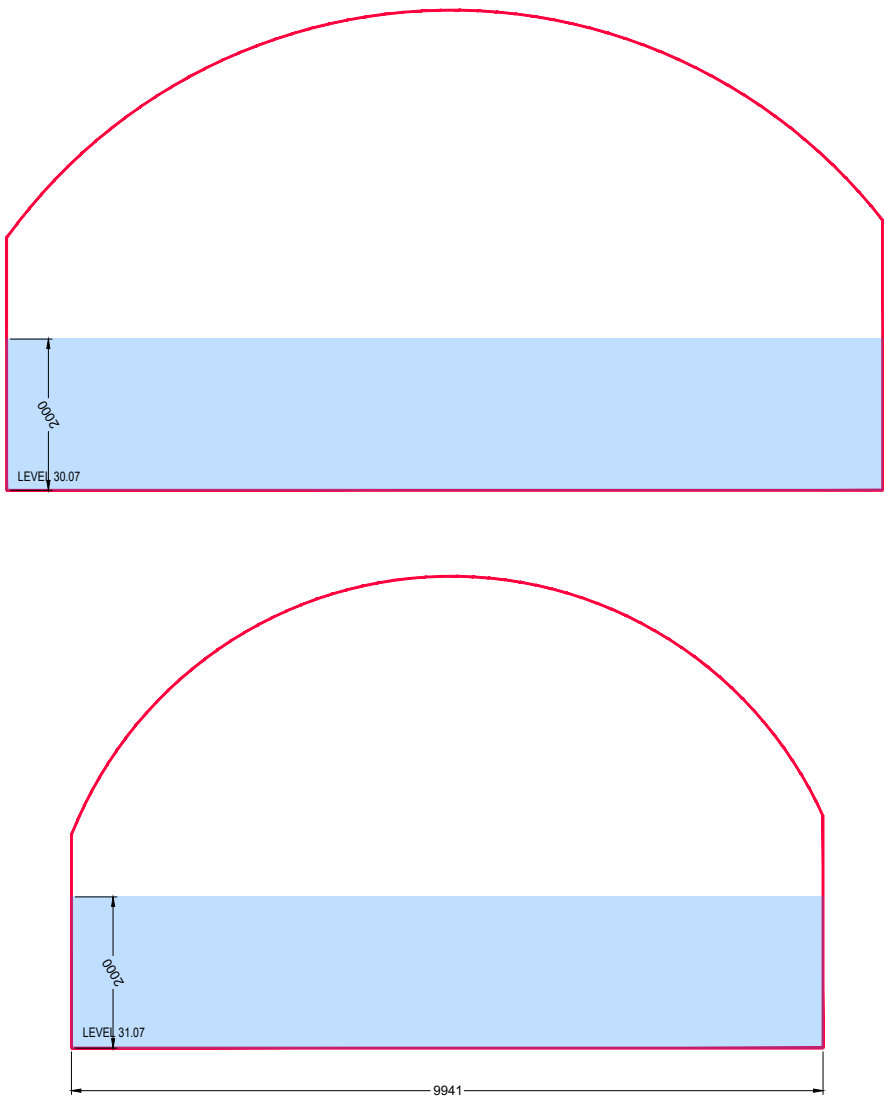


ARCH 10

SECTIONS
SHOWING 2m HEADROOM ZONES

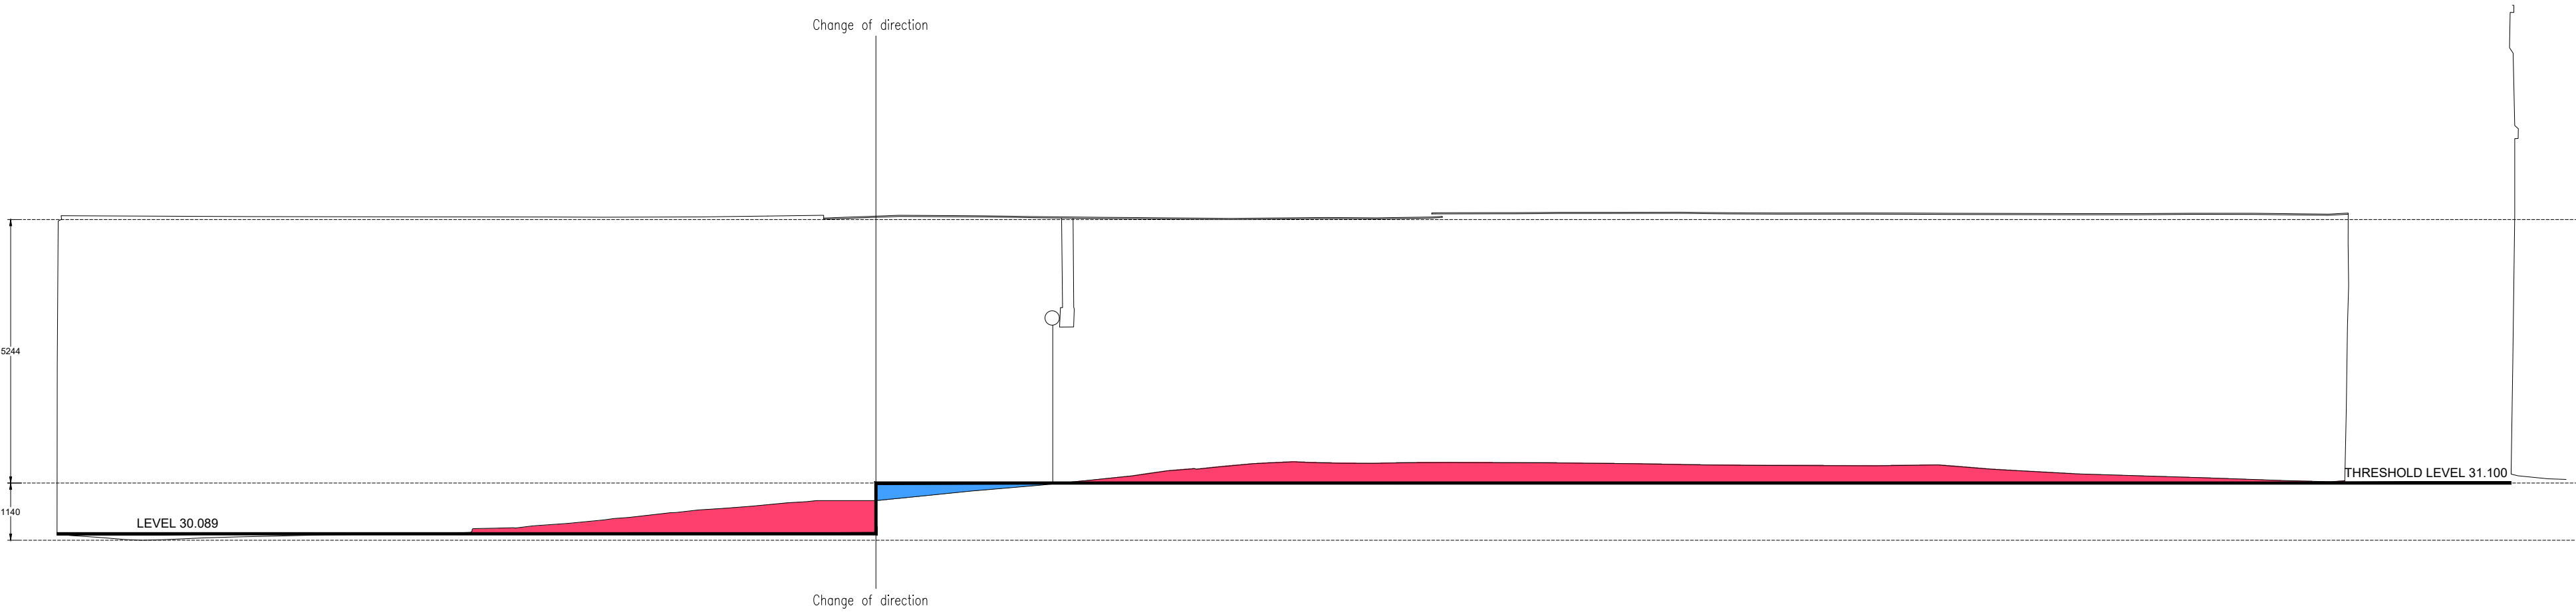

LONG SECTION
SHOWING LEVEL CHANGE METHODOLOGY

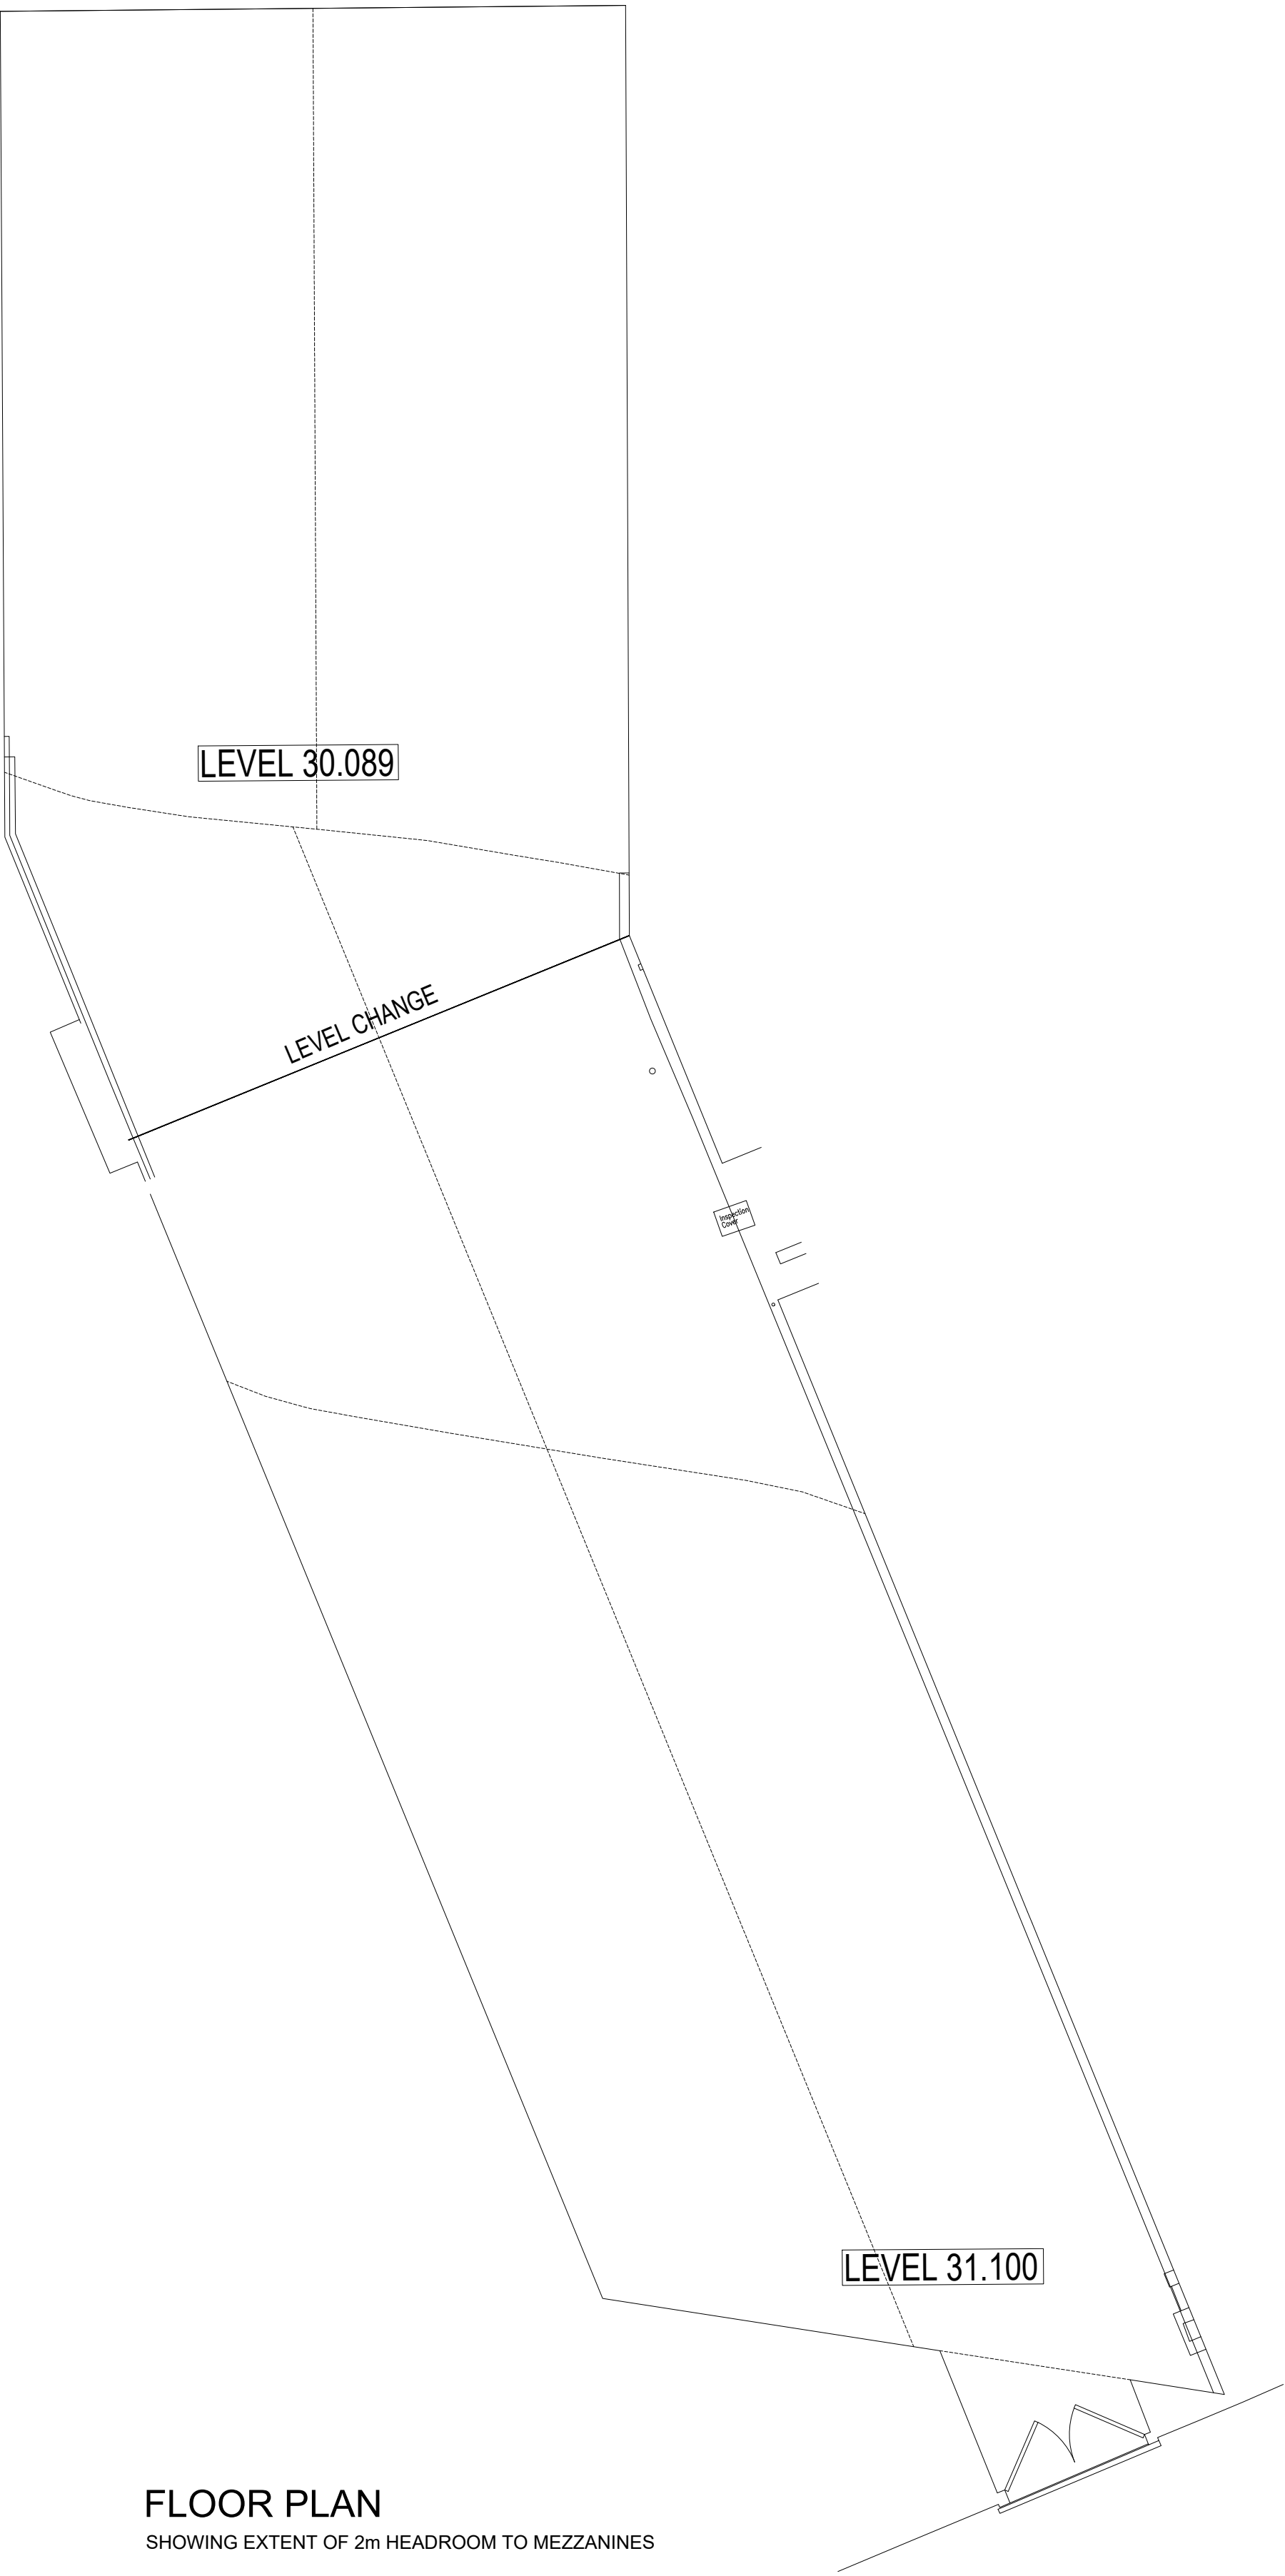

FLOOR PLAN
SHOWING EXTENT OF 2m HEADROOM TO MEZZANINES