



Proposed Horizontal Section Through Ground Floor Capless Curtainwall.

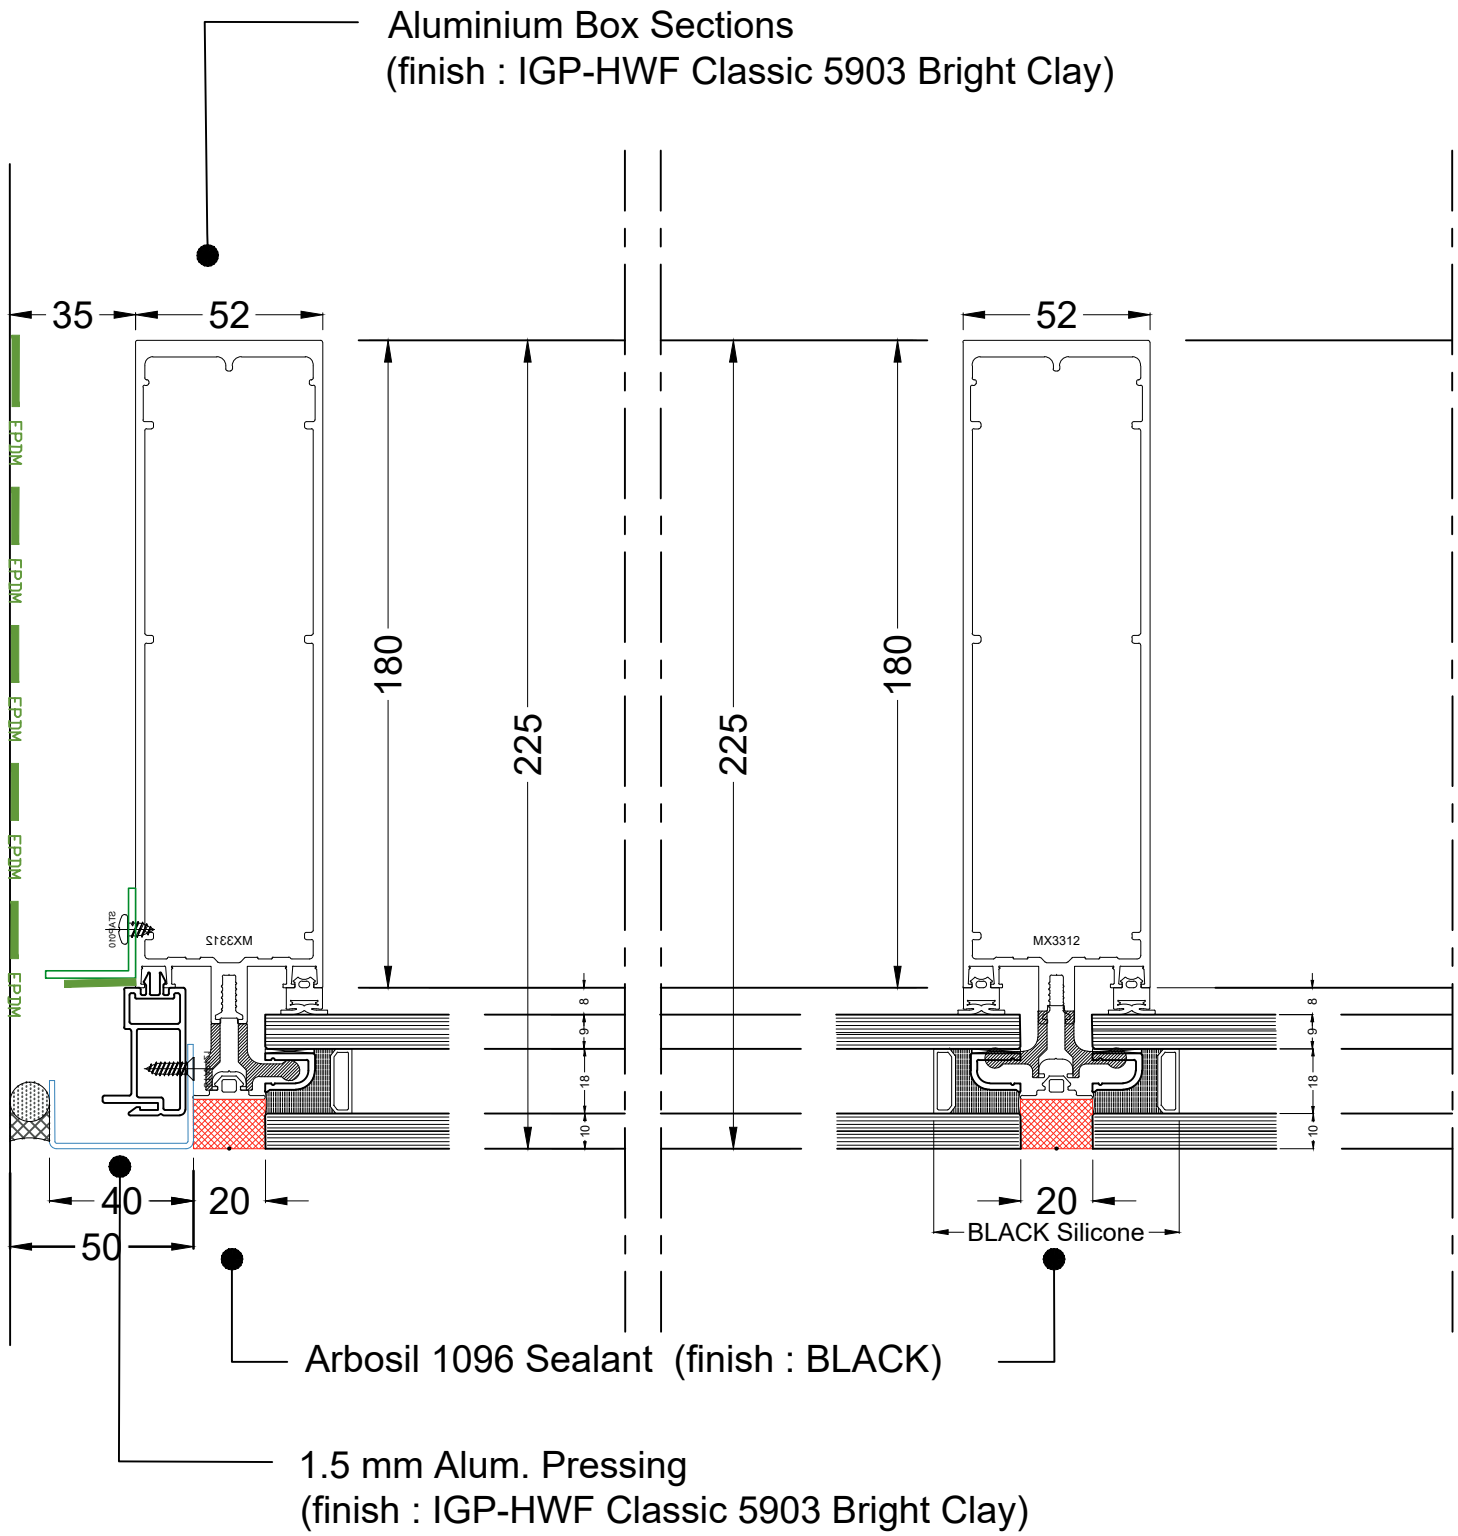

Proposed Vertical Section Through Ground Floor Capless Curtainwall.

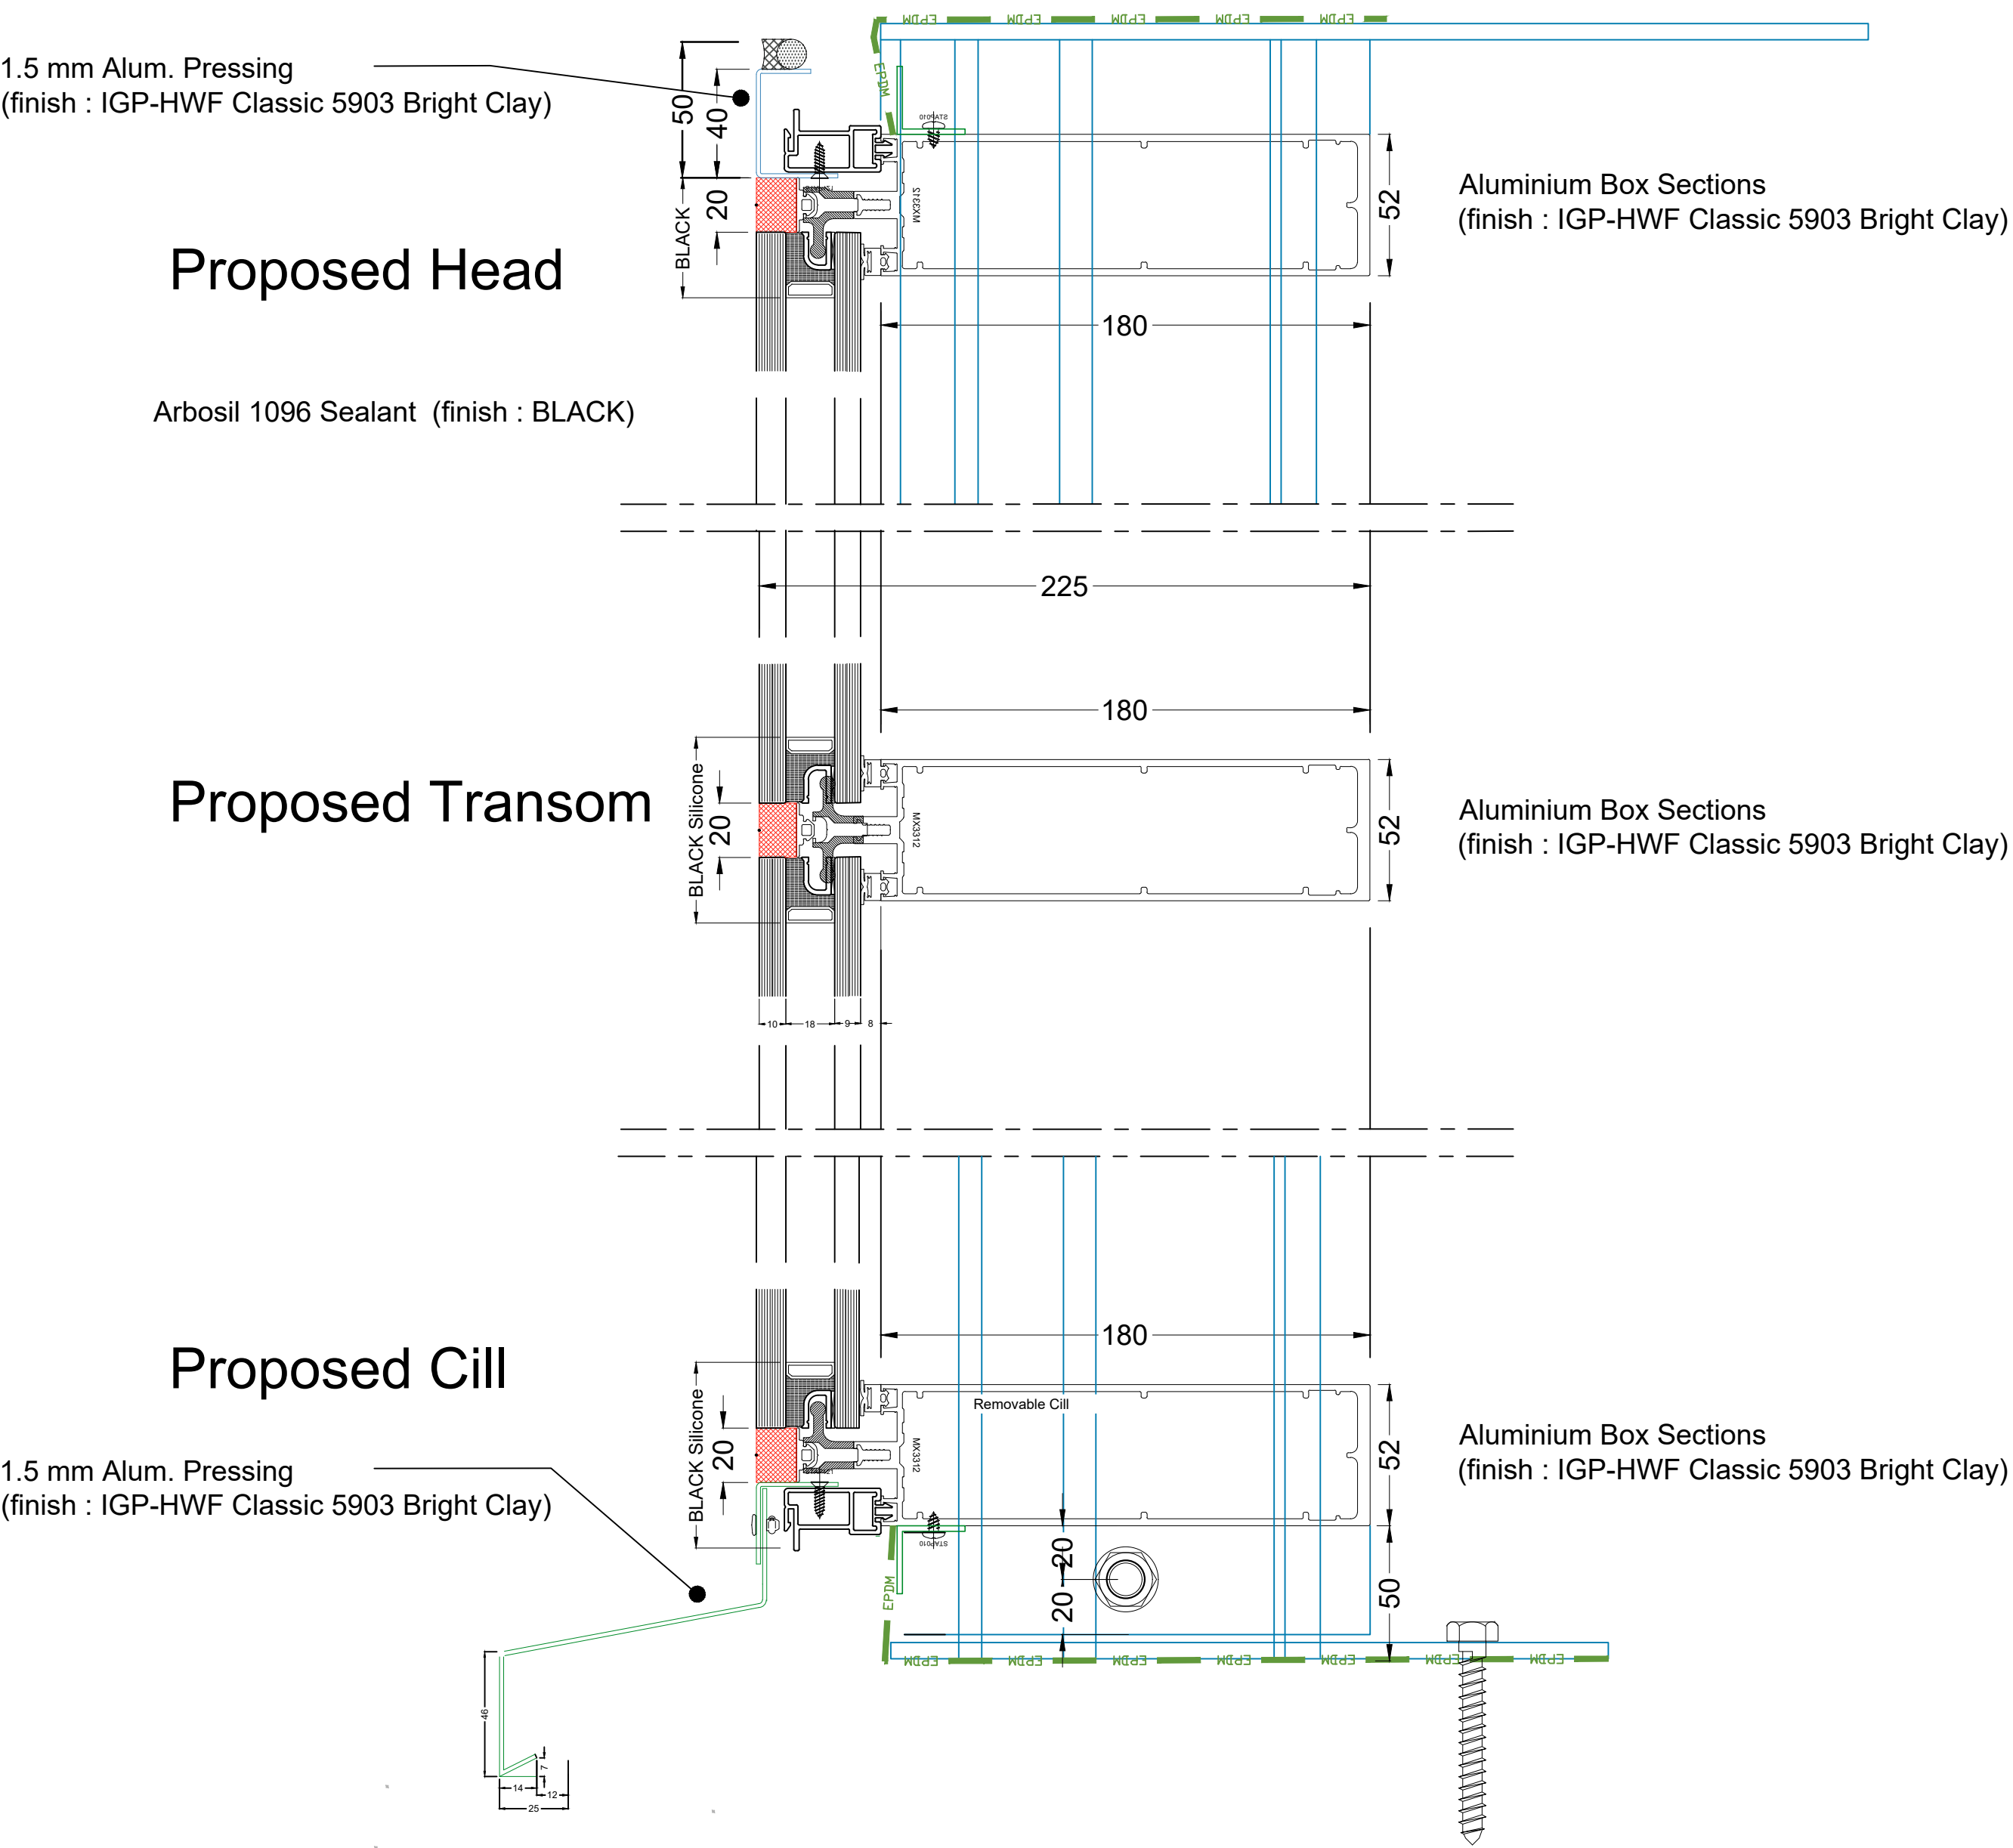

Proposed L/H Jamb Proposed Mullion

DETAILS EMBODY CURRENT DESIGNS BUT WE RESERVE THE RIGHT TO CHANGE OR MODIFY SECTIONS & FITTINGS	
SIZE VARIATIONS : BAR LENGTHS AND FRAME SIZES +/- 1.5mm. COMPOSITE INSTALLATIONS MAY EXCEED THIS.	
ALL DIMENSIONS ARE SHOWN IN MILLIMETRES GLAZING TO BE FABRICATED ONLY AFTER THE FINAL OPENING DIMENSIONS HAVE BEEN CONFIRMED.	

P01	FIRST ISSUE	27-7-22
REV	DESCRIPTION	DATE
ISSUE PURPOSE: FOR INFORMATION.		
LDG Contracts Ltd. Havelock Street Preston PR1 7NL TEL: 01772 200002/3 FAX: 01772 258789  Part of Lancashire Double Glazing Group Ltd.		
TITLE Proposed Ground Floor Capless Curtainwalling Details.		
PROJECT Victoria House,Great Ancoats St,Manchester,M4 7DB.		
CLIENT		
CONTRACTOR Construction Ltd.		
ARCHITECT SimpsonHaugh and Partners.		
JOB NO.	109043	SCALE NTS @ A1
DRAWN BY	M Hopkinson	DATE July '22
CHECKED BY	M Wainwright	STATUS S0 - WIP
DRAWING NO. Project Originator Volume Level Type Role Number VIC -LDG- XX - XX - DR - X - 3102		REV. P01