



Notes
This document is © Falconer Chester Hall Limited.
All drawing measurements shall not be obtained by scaling. Any discrepancies on this document to be immediately reported to the Architect. Verify all dimensions and levels prior to construction. This Document shall be read in conjunction with related documents, specifications and associated models.

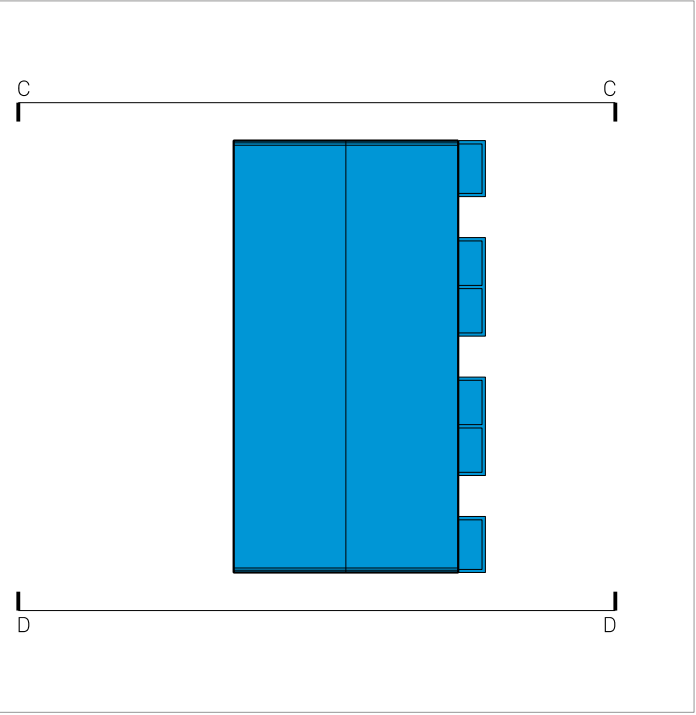


KEY PLAN - BLOCK B - MAISONNETTES - 1:500



- Material Key:
1. Brickwork - Red-Multi with Natural Mortar
 2. Slate Concrete Inter-Locking Tile
 3. PPC Aluminium Windows
 4. Aluminium RWP & Gutters
 5. Oak effect Front Door with brushed s/s Pull Handle

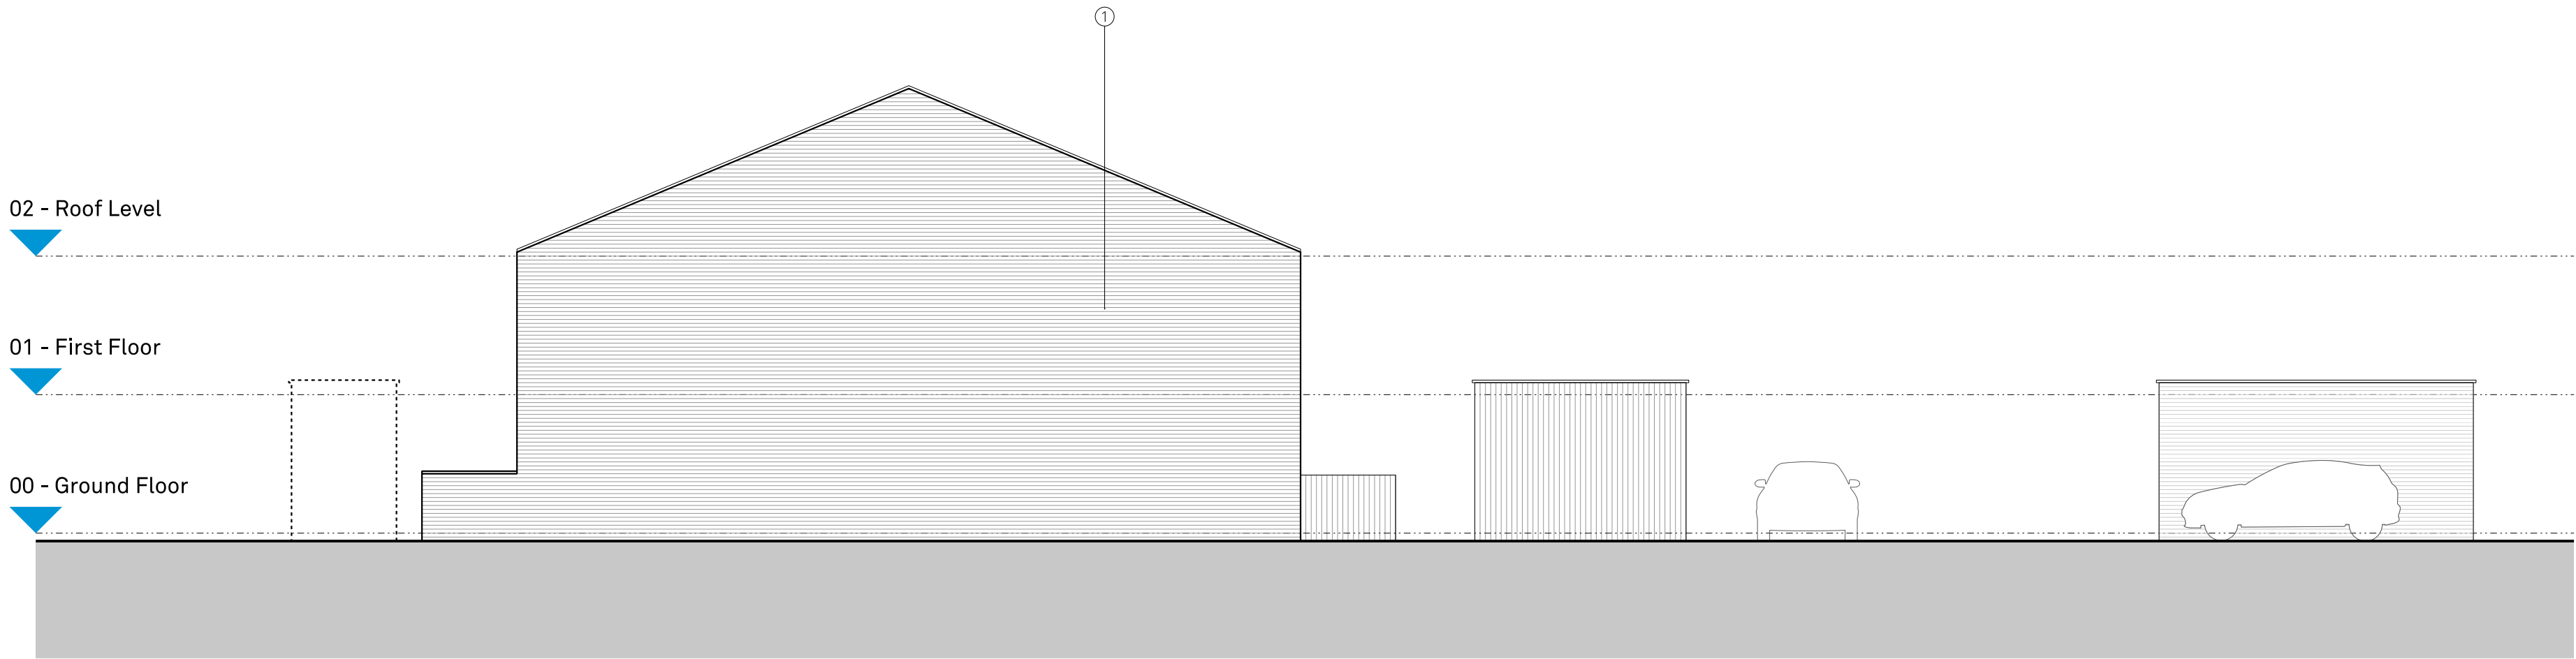

Block B - Maisonette Block Elevation C.C

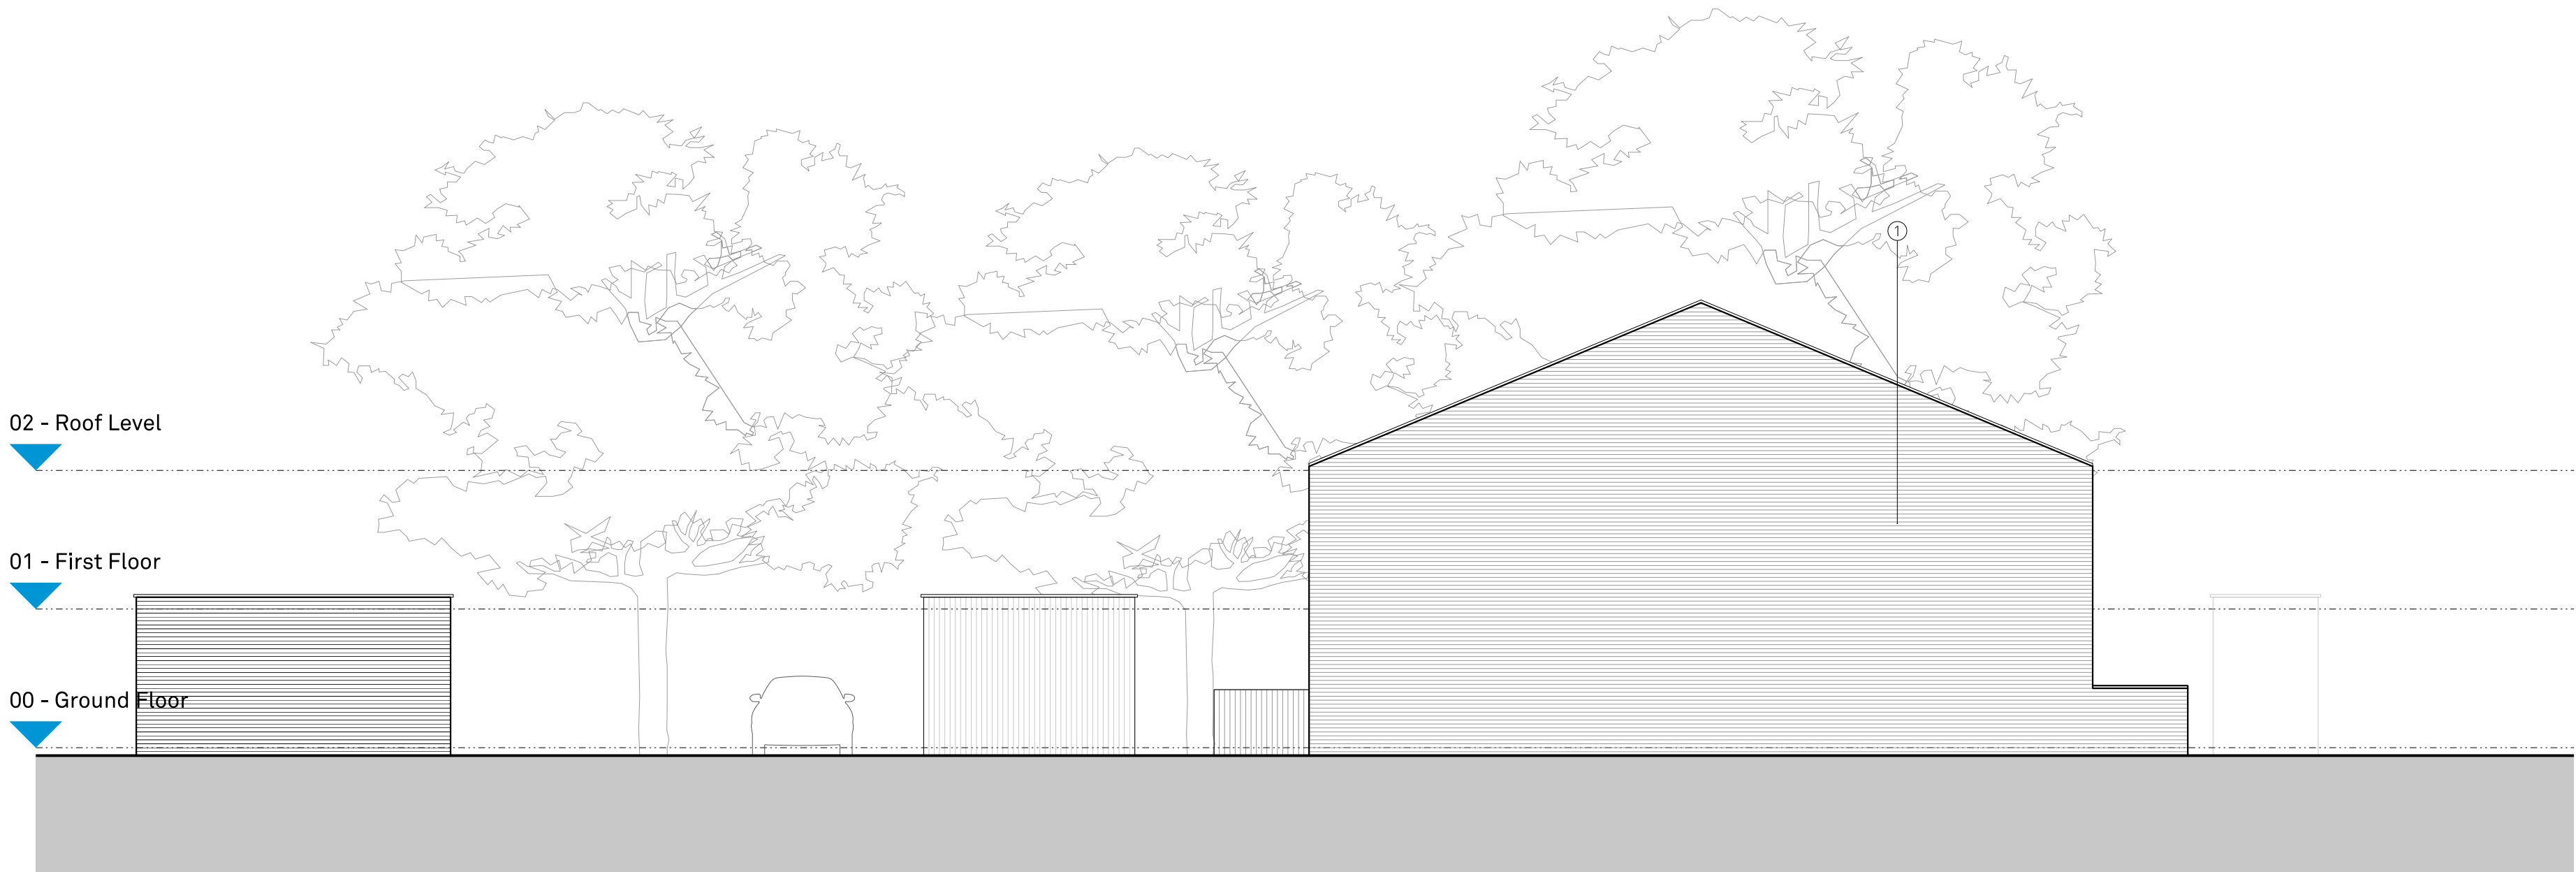

Block B - Maisonette Elevation D.D

P01 31.03.22 AM MG First Issue
Rev: | Date: | By: | Chk By: | Rev Note:

**FALCONER
CHESTER
HALL**



London | Liverpool | Manchester | www.fcharchitects.com | +44(0)151 243 5800

Project Title
Sulby Street, Moston, Manchester
Client
Challenger Homes (Moston) Ltd
Drawing Title
Block B - Maisonette Side Elevations

Drawing No.
P20064-FCH-BB-XX-DR-A-1411

Status
S2

Issue suitable for:
Information

Date
15.03.22

Job No.
P20-064

Scale
1:100 @ A1

Drawing Stage
Planning

Rev
P01

Drawn By
AM

Checked By
MG