



Existing front fence / gate

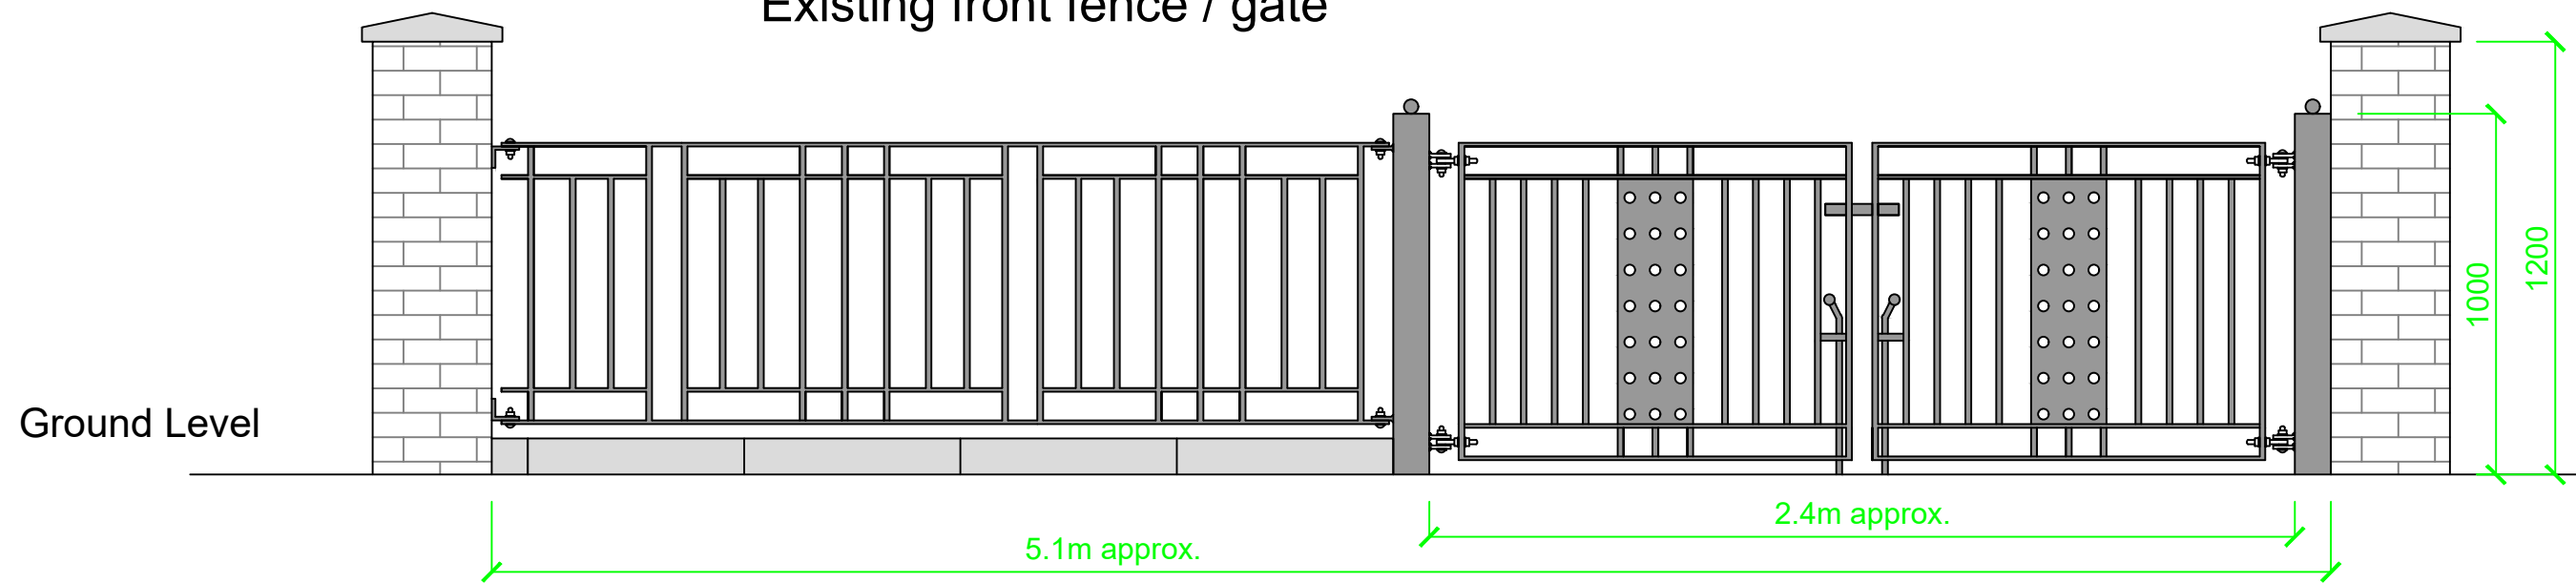

New bi-fold section of the gate.
Opening increased by approximately 1m.

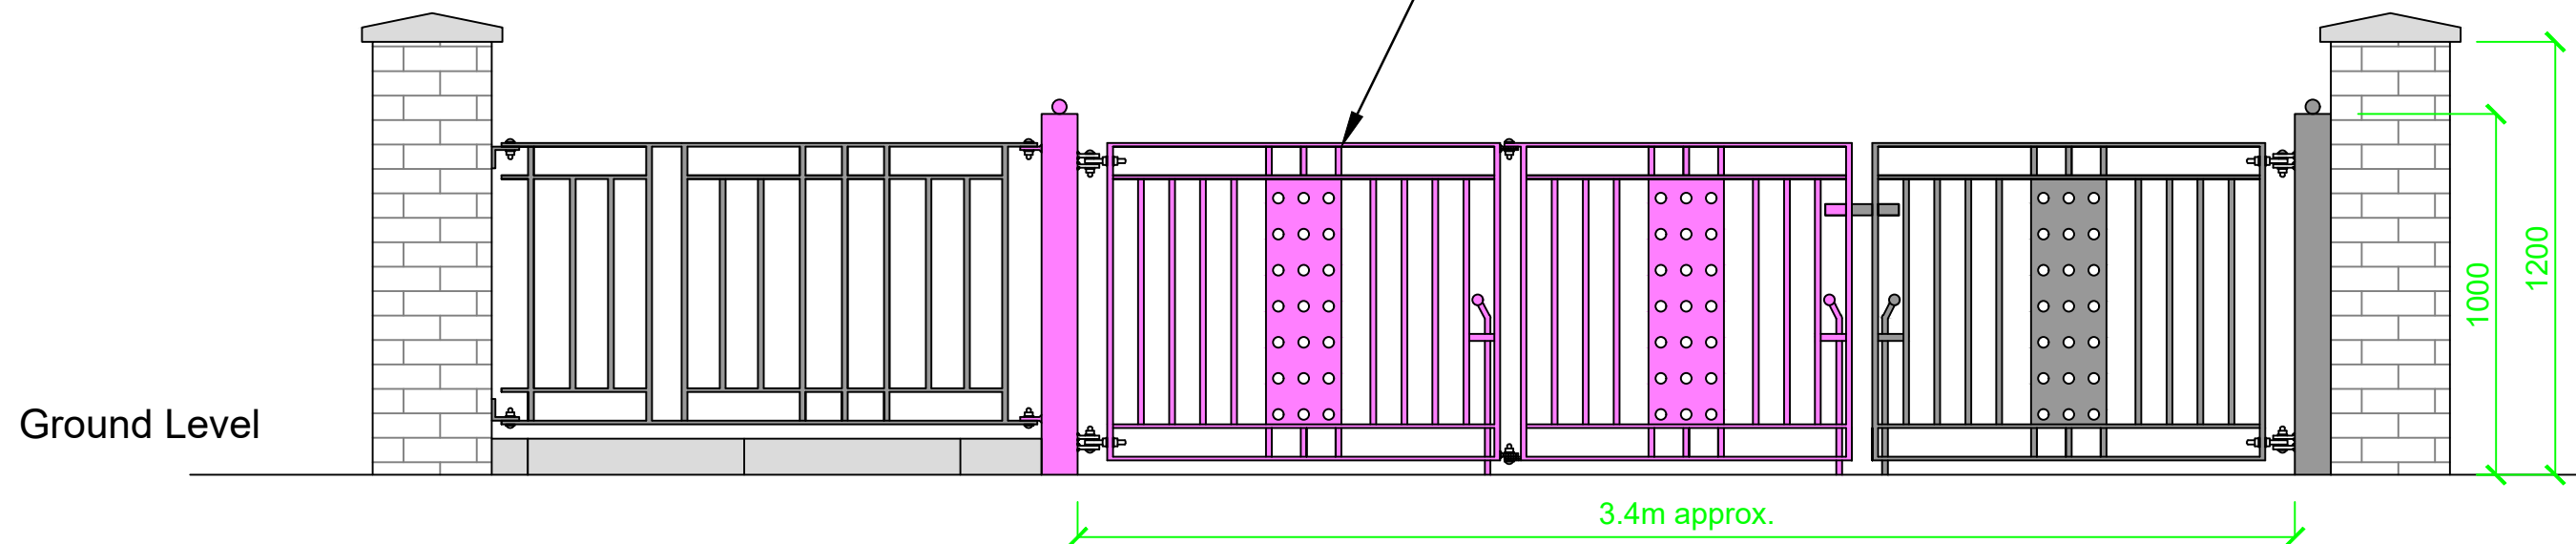

Proposed front fence / gate