


23 Langdale Rd, Victoria Park, M14 5PW

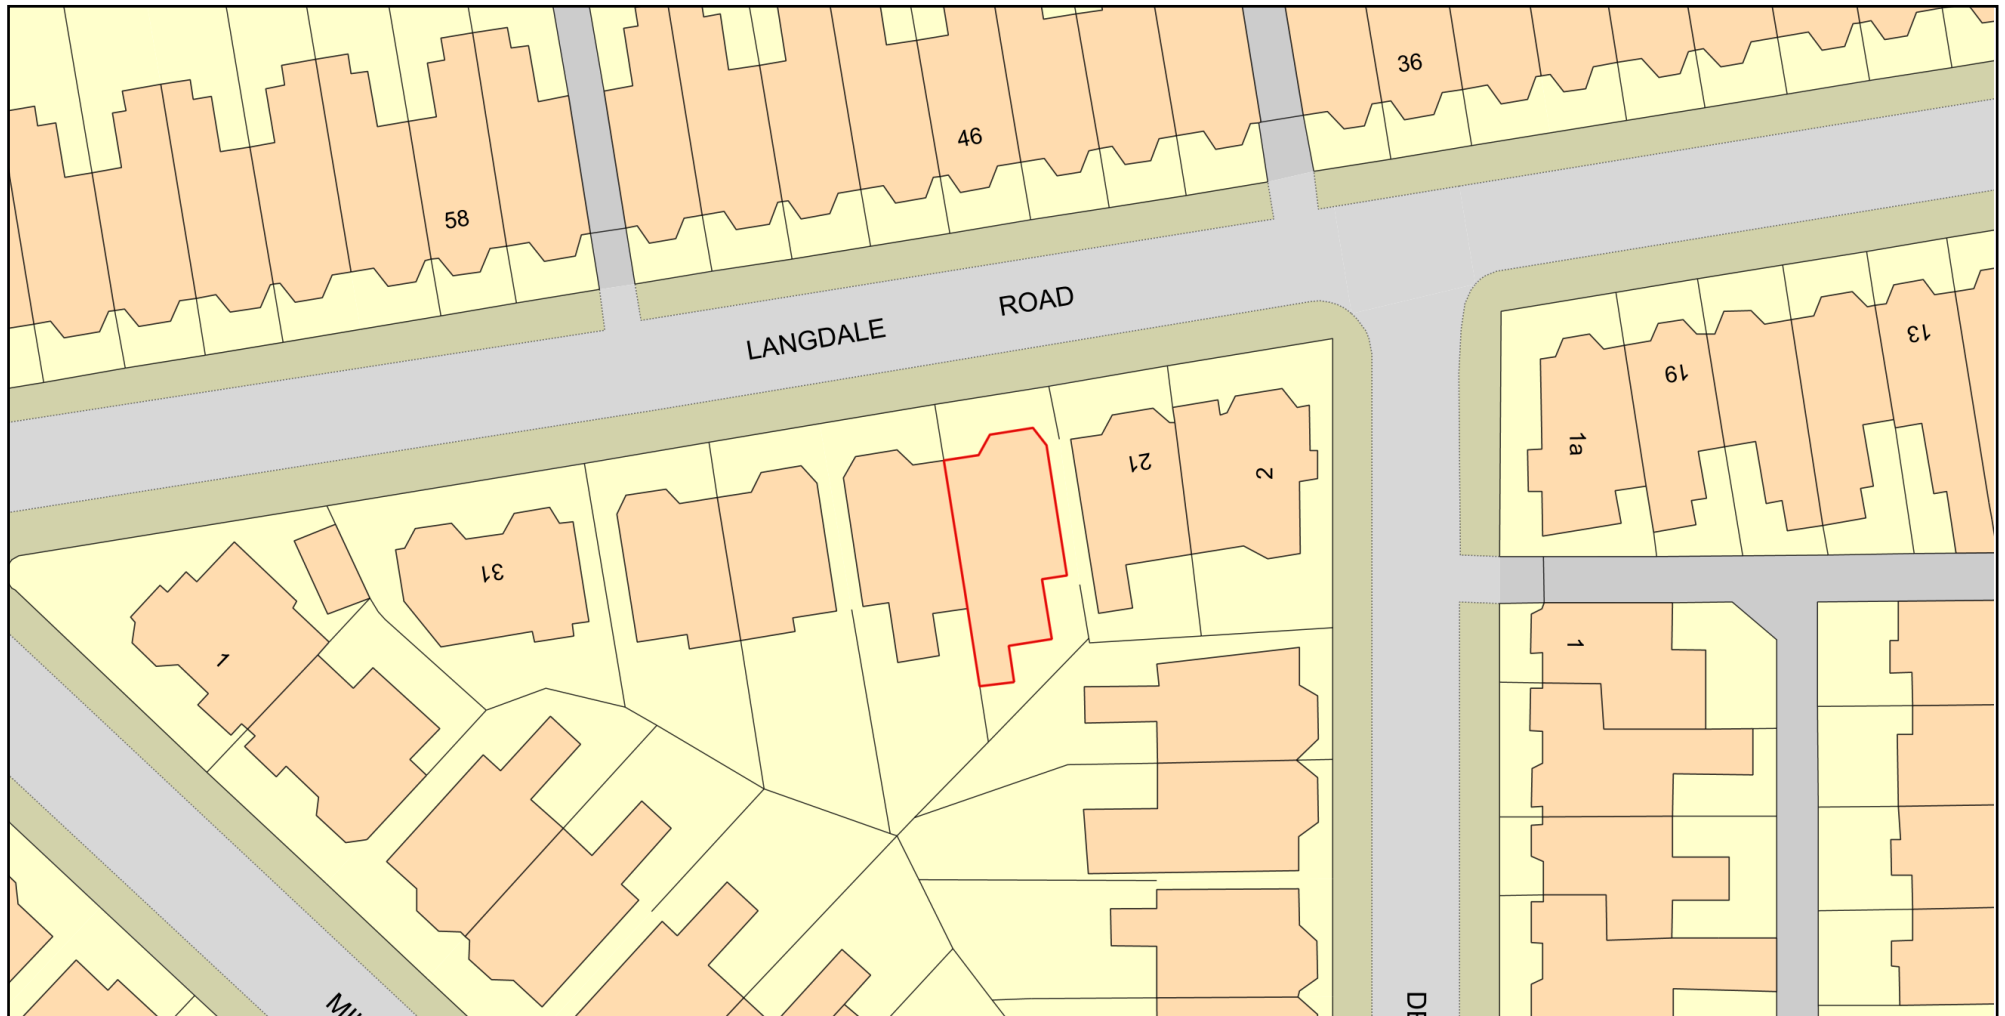

0 20
Metres



Plan Produced for: planningportal.co.uk

Date Produced: 08 Dec 2022

Plan Reference Number: TQRQM22342135857355

Scale: 1:500 @ A4

© Crown copyright and database rights 2021 OS 100042766

