Main Building
Side Elevation (West)

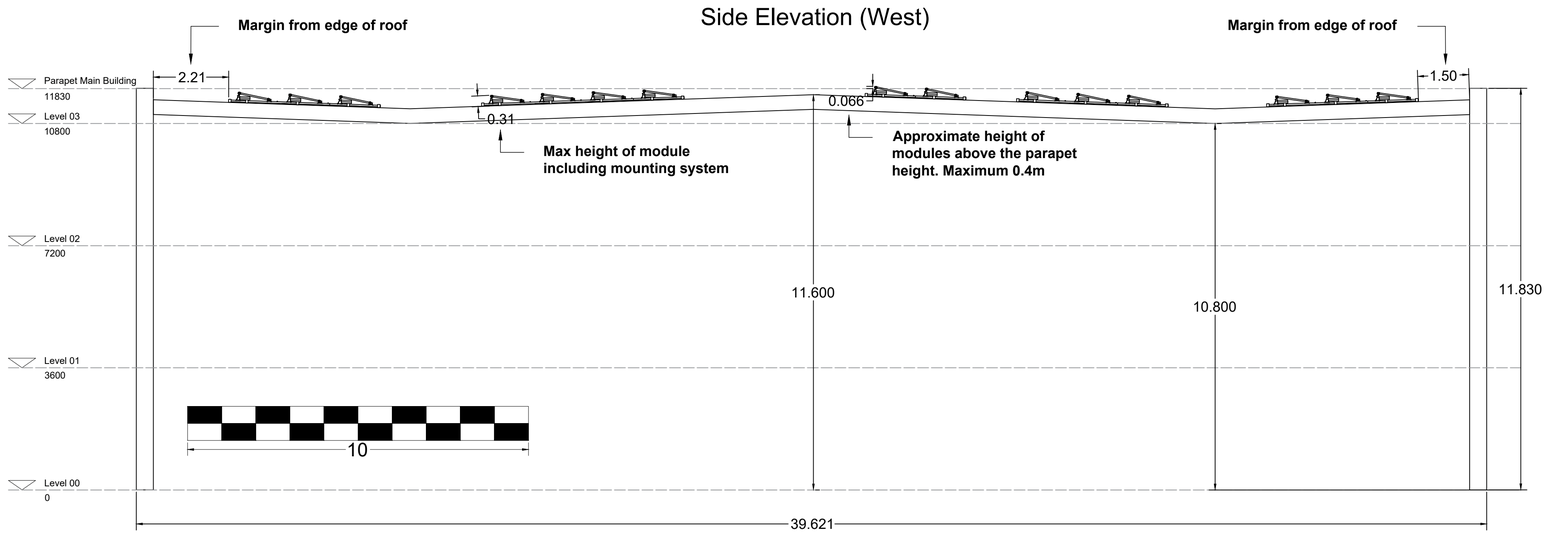

Main Building
Length Elevation (South)

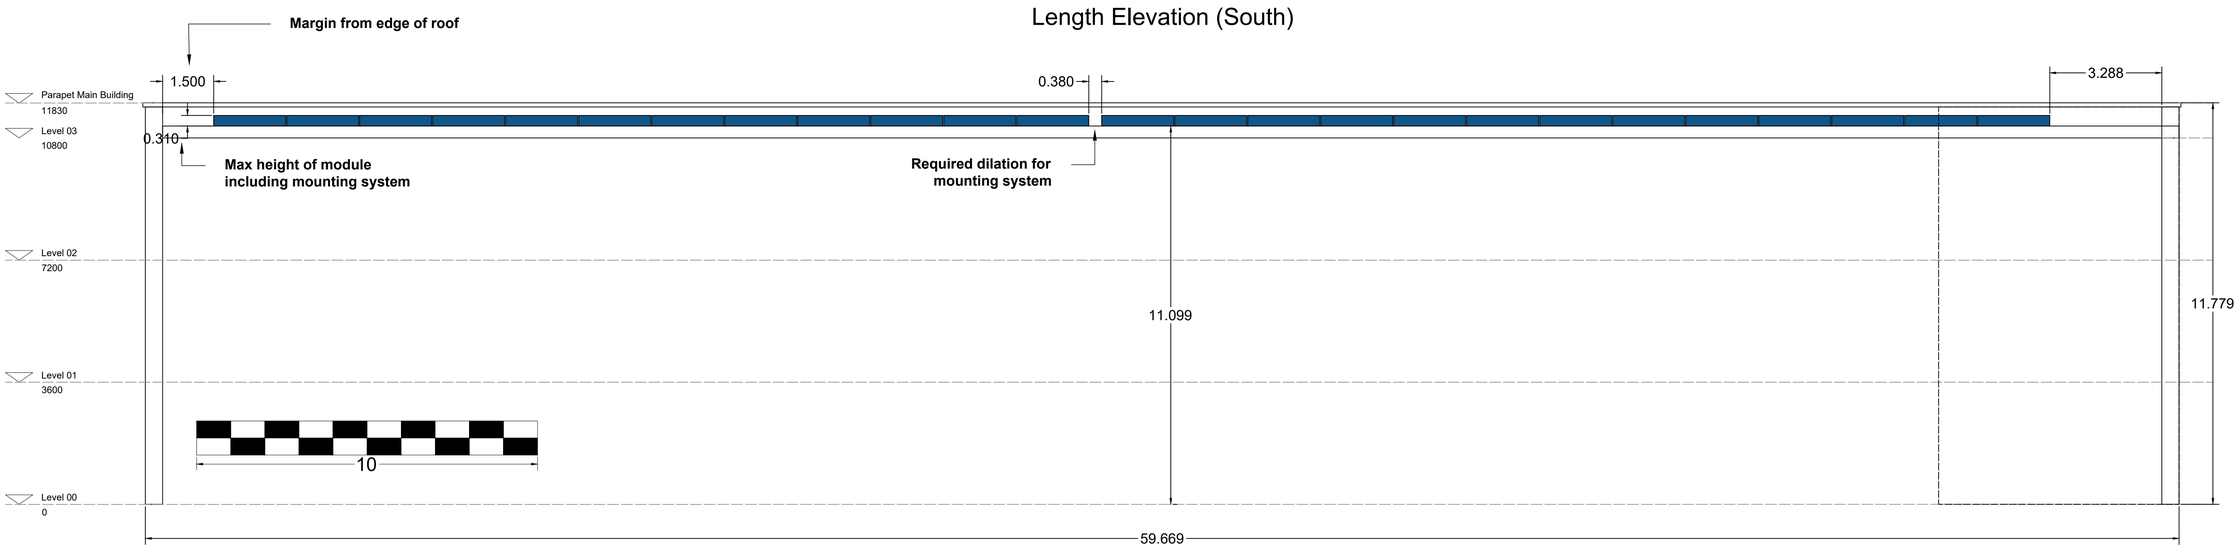

COMPANY DETAILS

EDEN GENERATION LTD
28 Queen Street, London, EC4R 1BB
Tel : 0345 257 0017
projects@edengeneration.co.uk
www.edengeneration.co.uk
(Company ID.13182727)

PROJECT KEY

PROJECT DETAILS

Eden - Girls School Manchester
40 Rayburn Way,
Manchester
M8 8DT

PROJECT DESCRIPTION

TOTAL POWER:	103.5 kWp
No. of MODULES:	225
MODULE POWER:	460Wp
INVERTERS:	1 x ..

ELEVATION LAYOUT

DESCRIPTION:	Elevation Layout
DRAWING No.	
DESIGNED by:	Dan Tabberner
APPROVED by:	
Date:	17/11/2022
ISSUE:	V1
SCALE:	On Drawing

© ALL RIGHTS RESERVED BY EDEN GENERATION LTD