


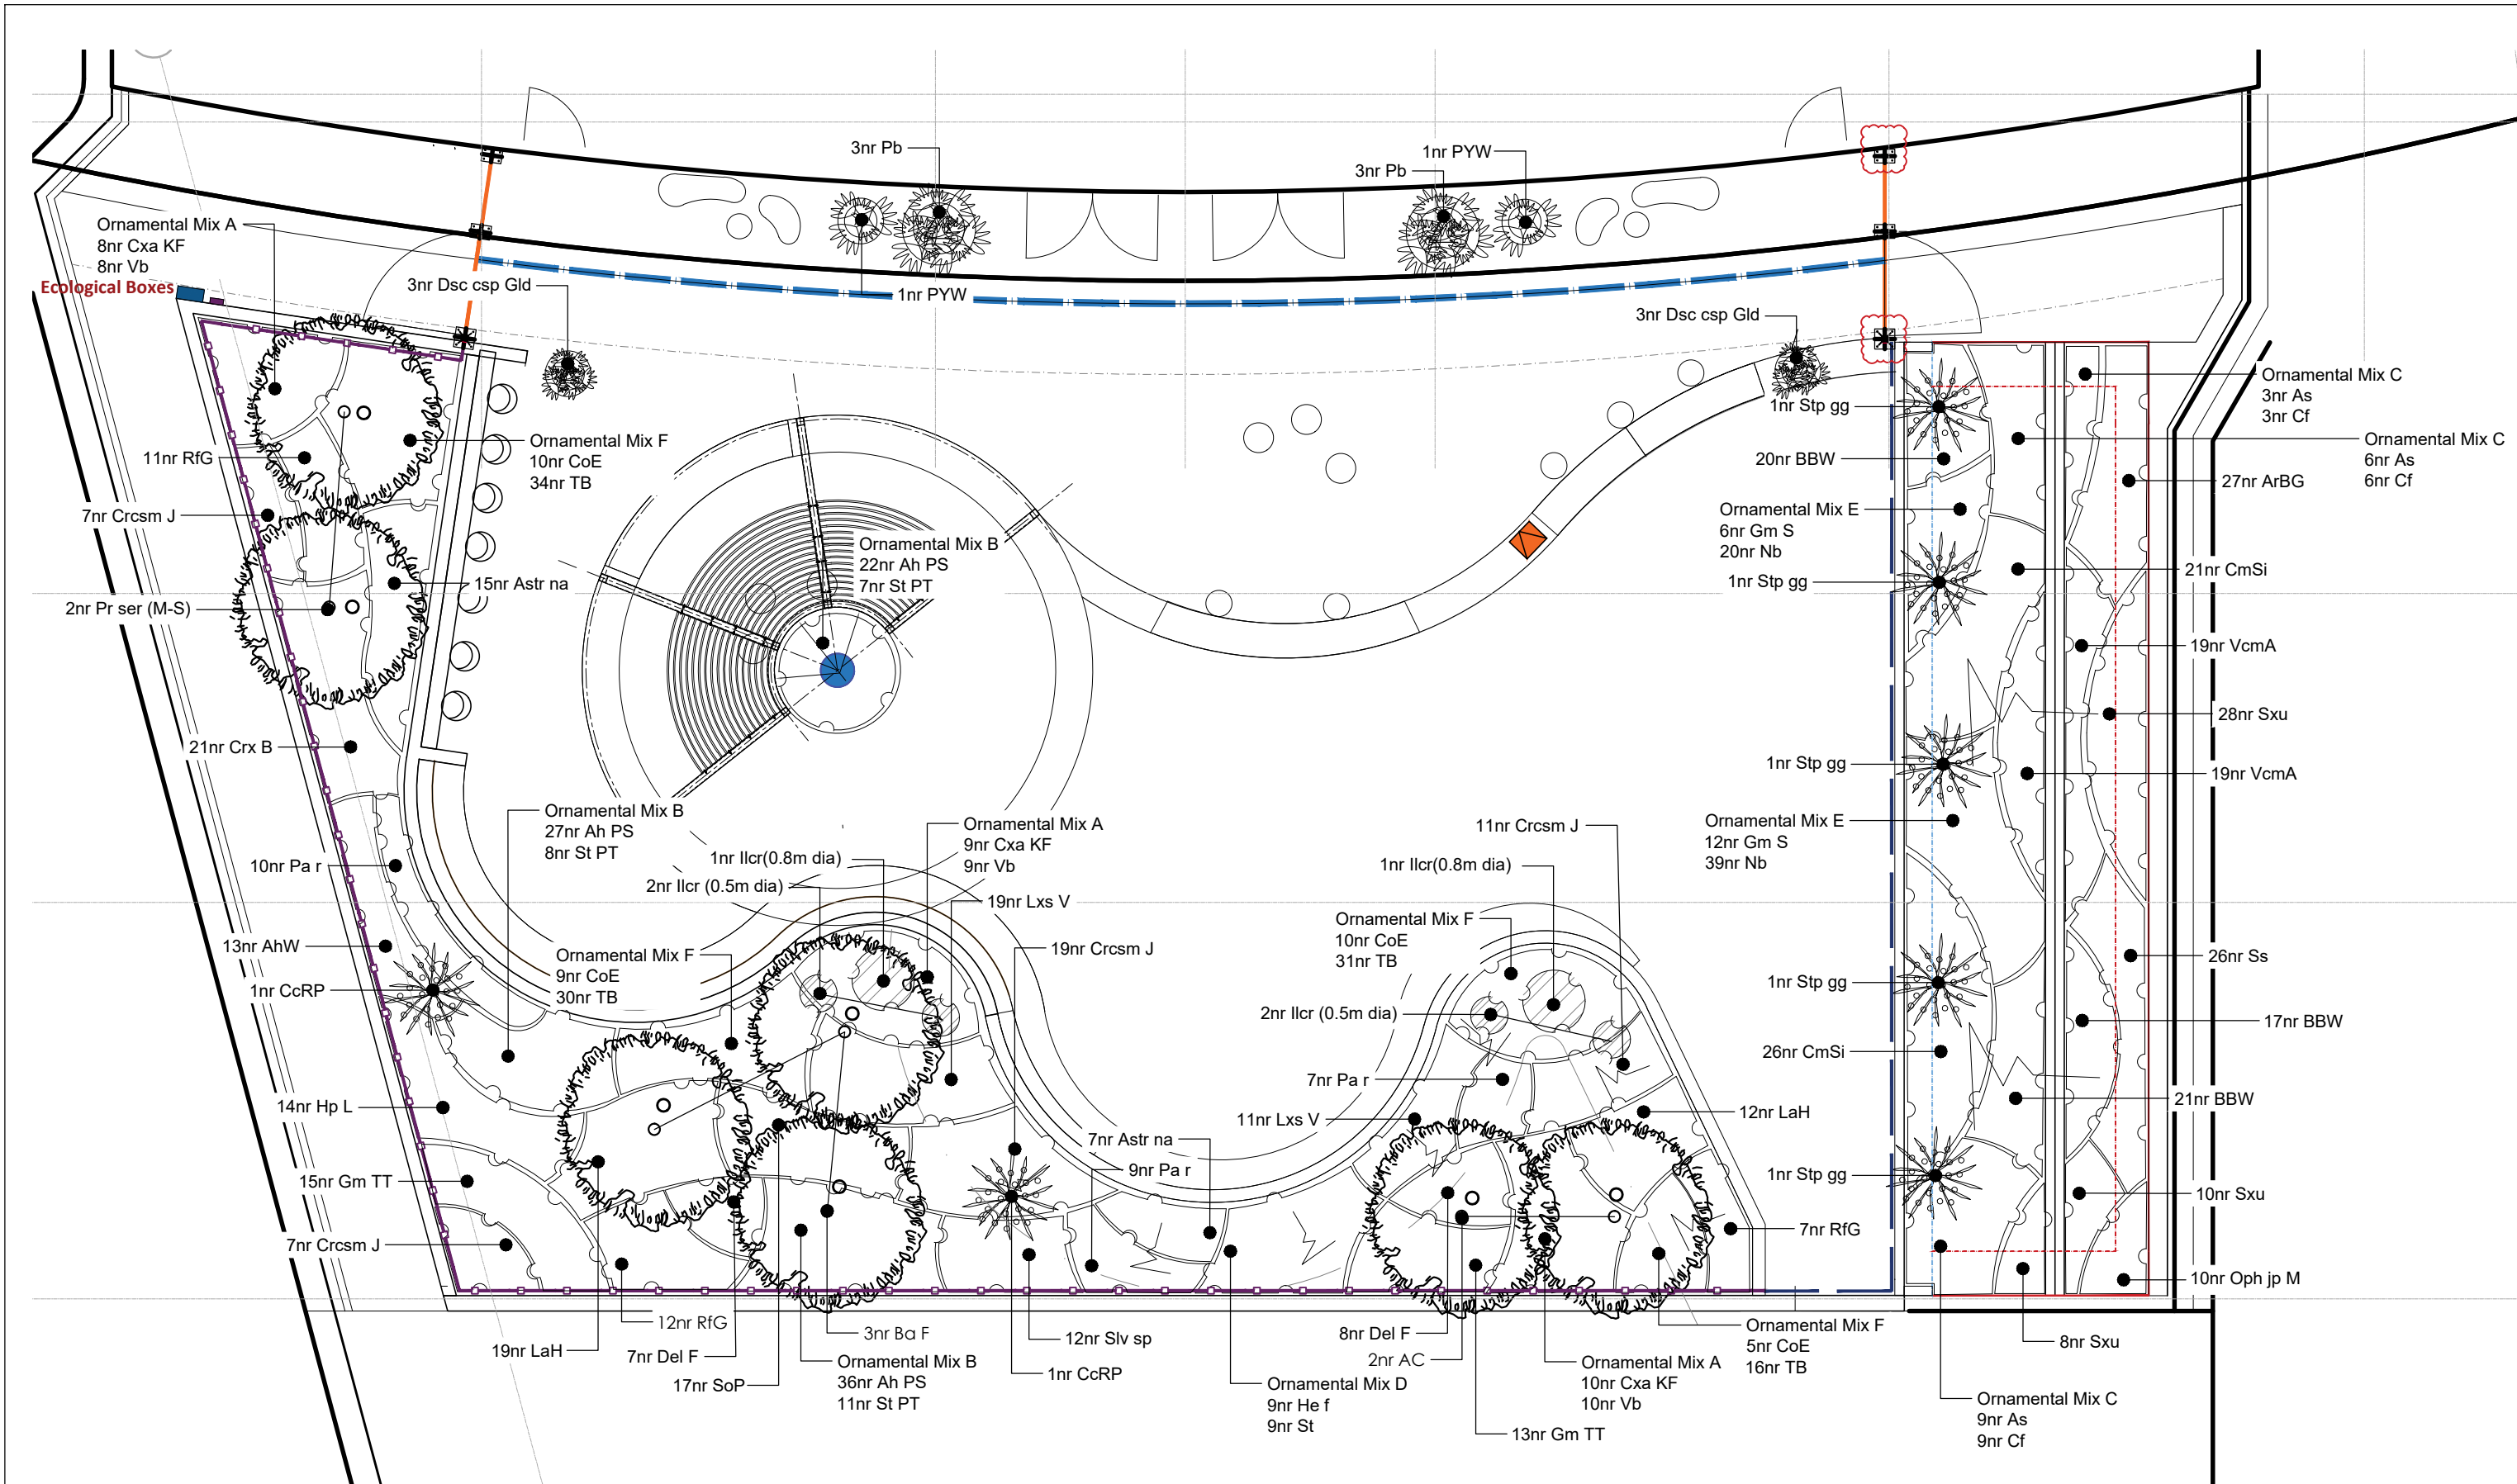

SOFTWORKS LEGEND

Multi-stem Ornamental Trees
Trees to be planted as multi-stem, 3.5-4m high, to be secured with underground guying system. To be planted with uplighters, details to be confirmed.

Proposed Ornamental Planting
Mixed shrub and herbaceous planting 5ltr pots with 10ltr specimens
Planting beds to receive 75mm depth ornamental bark mulch.

Proposed Specimens in Pots
10-20ltr specimens planted in pots.
Planting beds to receive 75mm depth ornamental bark mulch.

ECOLOGICAL ENHANCEMENT

Sparrow Terrace
Schwegler 1SP Sparrow Terrace Stone
Dims: H24.5 x L43 x D20cm

Bat Box
Greenwoods Ecohabitat Two Crevice Bat Box
Dims: H44 x L21.5 D9cm

NOTES ON PLANTING

1 Topsoil: Topsoil shall be spread to min 450mm depth over planting beds and 150mm depth over turf areas and graded to fall. Topsoil should be in accordance with BS3882:2015 and where subsoil is required, to be in line with BS8601:2013.

2 Herbicide and Cultivation: Topsoil to be treated with an application of herbicide prior to planting, where necessary, strictly in accordance with the Control of Pesticides Regulations1986 (or otherwise updated/ superceded legislation), and following manufacturer's instructions by qualified staff. The topsoil shall then be cultivated to 150mm depth.

3 Container Grown Shrubs, Transplants and Whips: Shrubs and transplants shall comply with the National Plant Specification. Shrubs shall be planted in pits 300 x 300 x 200mm depth, and the backfill shall include 3 litres Peat Free Tree and Shrub Compost. Specimen plants to be planted in a pit 400 x 400 x250mm depth with 5 litres Tree and Shrub Compost. BR whips should be notch planted as required and healed into position. All whips to be protected by a spiral bound shrub guard secured into place with a timber stake. Hedgerow planting to be planted in a double staggered row at 450mm centres.

4 Herbicide: Spot treat with herbicide throughout the maintenance period in accordance with the manufacturer's instructions.

5 Bark Mulch: All Ornamental Planting beds to receive 75mm depth pulverised ornamental bark mulch.

- GENERAL NOTES**
- This drawing is the copyright of tpm landscape Ltd and cannot be reproduced in any form without the consent of the company.
 - This drawing is to be read in conjunction with detail landscape drawings, details and specification.
 - This drawing is to be read in conjunction with all relevant Architects', Engineer's, Specialists, Bills of Quantities and Specifications.
 - The insertion of any firm or proprietary brand on this drawing is an indication of the class or quality required and does not exclude the use of alternative materials that are equal in performance, quality and appearance, provided that they have been approved in writing by the Landscape Architect.
 - The Contractor is responsible for accurately ascertaining the position of underground services and responding to all relevant service easement requirements.
 - All dimensions are in millimetres unless stated otherwise, for the purposes of construction this drawing must not be scaled and only written dimensions used. Written and scaled dimensions to be checked on site, any discrepancies reported prior to work commencing. IF IN DOUBT PLEASE ASK.
 - All work and materials are to be in accordance with the relevant British Standards and Code of Practice.
 - All Proprietary products are to be used strictly in accordance with the manufacturer's instructions and details.

Planting Schedule (Individual)										
Bamboo										
Nr	Code	Plant Name	Height/Spread/Grade	Girth	Age	Root	Container	Habit	Form	Density/m2
6	Pb	Phyllostachys bissetii	100-150mm			C	20L	Several shoots		
Herbaceous										
Nr	Code	Plant Name	Height/Spread/Grade	Girth	Age	Root	Container	Habit	Form	Density/m2
13	AhW	Anemone hybrida 'Whitwind'	20-25cm			C	5L			5.00
27	AvBG	Ajuga reptans 'Burgundy Glow'	30-40cm			C	1L			8.00
22	Astr na	Aster novae-angliae	30-40cm			C	3L			5.00
58	BBW	Bergenia 'Bressingham White'	30-40cm			C	1L			8.00
47	CmSi	Carex morrowii 'Silver Sceptre'	30-40cm			C	5L			5.00
44	Crcsm J	Crocsmia 'Jackanapes'	30-40cm			C	5L			5.00
21	Crx B	Carex comans Bronze-leaved	40-60cm			C	5L			5.00
15	Del F	Delphinium 'Fanfare'	40-60cm			C	5L			5.00
6	Dsc csp Gld	Deschampsia cespitosa 'Goldtau'	30-40cm			C	10L			
28	Gm TT	Geum 'Totally Tangerine'	30-40cm			C	5L			5.00
30	Lx V	Lobelia x speciosa 'Vedriariensis'	30-40cm			C	5L			5.00
10	Oph jp M	Ophiopogon japonicus 'Minor'	30-40cm			C	1L			8.00
26	Pa r	Papaver rhoeas	20-30cm				5L			5.00
30	RtG	Rudbeckia fulgida 'Goldsturm'	30-40cm			C	3L			5.00
12	Slv sp	Salvia superba	30-40cm			C	5L			5.00
17	SoP	Salvia officinalis 'Purpureascens'	30-40cm			C	5L	Branched		5.00
26	Ss	Soleirolia soleirolii	10-15cm			C	1L			8.00
5	Stp gg	Stipa gigantea	40-60cm				10L			
46	Sxu	Saxifraga x urbium	10-15cm			C	1L			8.00
Shrub										
Nr	Code	Plant Name	Height/Spread/Grade	Girth	Age	Root	Container	Habit	Form	Density/m2
2	CcRP	Cotinus coggygria 'Royal Purple'	60-80cm			C	10L	Branched		
14	Hp L	Hydrangea paniculata 'Limelight'	30-40cm			C	5L			4.00
4	Ilcr (0.5m dia)	Ilex crenata 'Dark Green' (ball 0.5m)	50cm		1/1	C	7.5-10L		Specimen	
2	Ilcr(0.8m dia)	Ilex crenata 'Dark Green' (ball 0.8m dia)	80cm		2x	C	15L		Specimen	
31	LaH	Lavandula angustifolia 'Hidcote'	30-40cm			C	5L		Bushy	5.00
2	PYW	Phormium 'Yellow Wave'	60-90cm			C	10L	Triple crown		
38	VcmA	Vinca minor 'Alba'				C	1L			8.00
Tree										
Nr	Code	Plant Name	Height/Spread/Grade	Girth	Age	Root	Container	Habit	Form	Density/m2
2	AC	Amelanchier canadensis	350-400cm		5x	C	60L		Multi-stem	
3	Ba F	Betula albosinensis 'Fascination'	350-425cm		3x	RB			Multi-stem	
2	Pr ser (M-S)	Prunus serrula multi-stem	350-400cm		3x	RB			Multi-stem	

Planting Schedule (Mix)											
Ornamental Mix A											
Nr	Code	Plant Name	Mix%	Height/Spread/Grade	Girth	Age	Root	Container	Habit	Form	Density/m2
27	Cxa KF	Calamagrostis x acutiflora 'Karl Foerster'	50.00 %	40-50cm			C	5L	Bushy		5.00
27	Vb	Verbena bonariensis	50.00 %	30-40cm			C	5L	Bushy		5.00
Ornamental Mix B											
Nr	Code	Plant Name	Mix%	Height/Spread/Grade	Girth	Age	Root	Container	Habit	Form	Density/m2
85	Ah PS	Allium hollandicum 'Purple Sensation'	50.00 %	30-40cm			C		Bulb		16.00
26	St PT	Stipa tenuissima 'Pony Tails'	50.00 %	30-40cm			C	5L			5.00
Ornamental Mix C											
Nr	Code	Plant Name	Mix%	Height/Spread/Grade	Girth	Age	Root	Container	Habit	Form	Density/m2
18	As	Asplenium scolopendrium	50.00 %	30-40cm			C	5L			5.00
18	Cf	Cryptomium fortunei	50.00 %	30-40cm			C	5L			5.00
Ornamental Mix D											
Nr	Code	Plant Name	Mix%	Height/Spread/Grade	Girth	Age	Root	Container	Habit	Form	Density/m2
9	He f	Hemerocallis fulva	50.00 %	30-40cm			C	5L			5.00
	St	Stipa tenuissima	50.00 %	30-40cm			C	5L			5.00
Ornamental Mix E											
Nr	Code	Plant Name	Mix%	Height/Spread/Grade	Girth	Age	Root	Container	Habit	Form	Density/m2
18	Gm S	Geranium macrorrhizum 'Spessart'	50.00 %	30-40cm			C	5L			5.00
59	Nb	Nerine bowdenii	50.00 %	20-30cm			C	Bulb			16.00
Ornamental Mix F											
Nr	Code	Plant Name	Mix%	Height/Spread/Grade	Girth	Age	Root	Container	Habit	Form	Density/m2
34	CoE	Carex oshimensis 'Evergold'	50.00 %	30-40cm			C	5L			5.00
111	TB	Tulipa 'Ballade'	50.00 %	20-25cm			C	Bulb			16.00

REVISION NOTES			
Rev	By	Description	Date
P3	KH	Bat and House Sparrow boxes added	23.11.2022
P2	JS	Second Issue	01.11.2022
P1	JS	First Issue	13.09.2022

Client
Renaker Build LTD

Project
Crown Street Phase 2

Description
C4 Roof Terrace Planting Plan

Status
For Approval

Scale @ A1
1:100

Drawn
JS

Checked
KH

Date
13.09.2022

Drawing number
22-TPM-G710-PL-02-3442 201

Revision
P3

tpm landscape
chartered landscape architects
address: 4th Floor Studio 10 Little Lever St Manchester M1 1HR
tel: 0161 235 0600 fax 0601 email info@tpmlandscape.co.uk