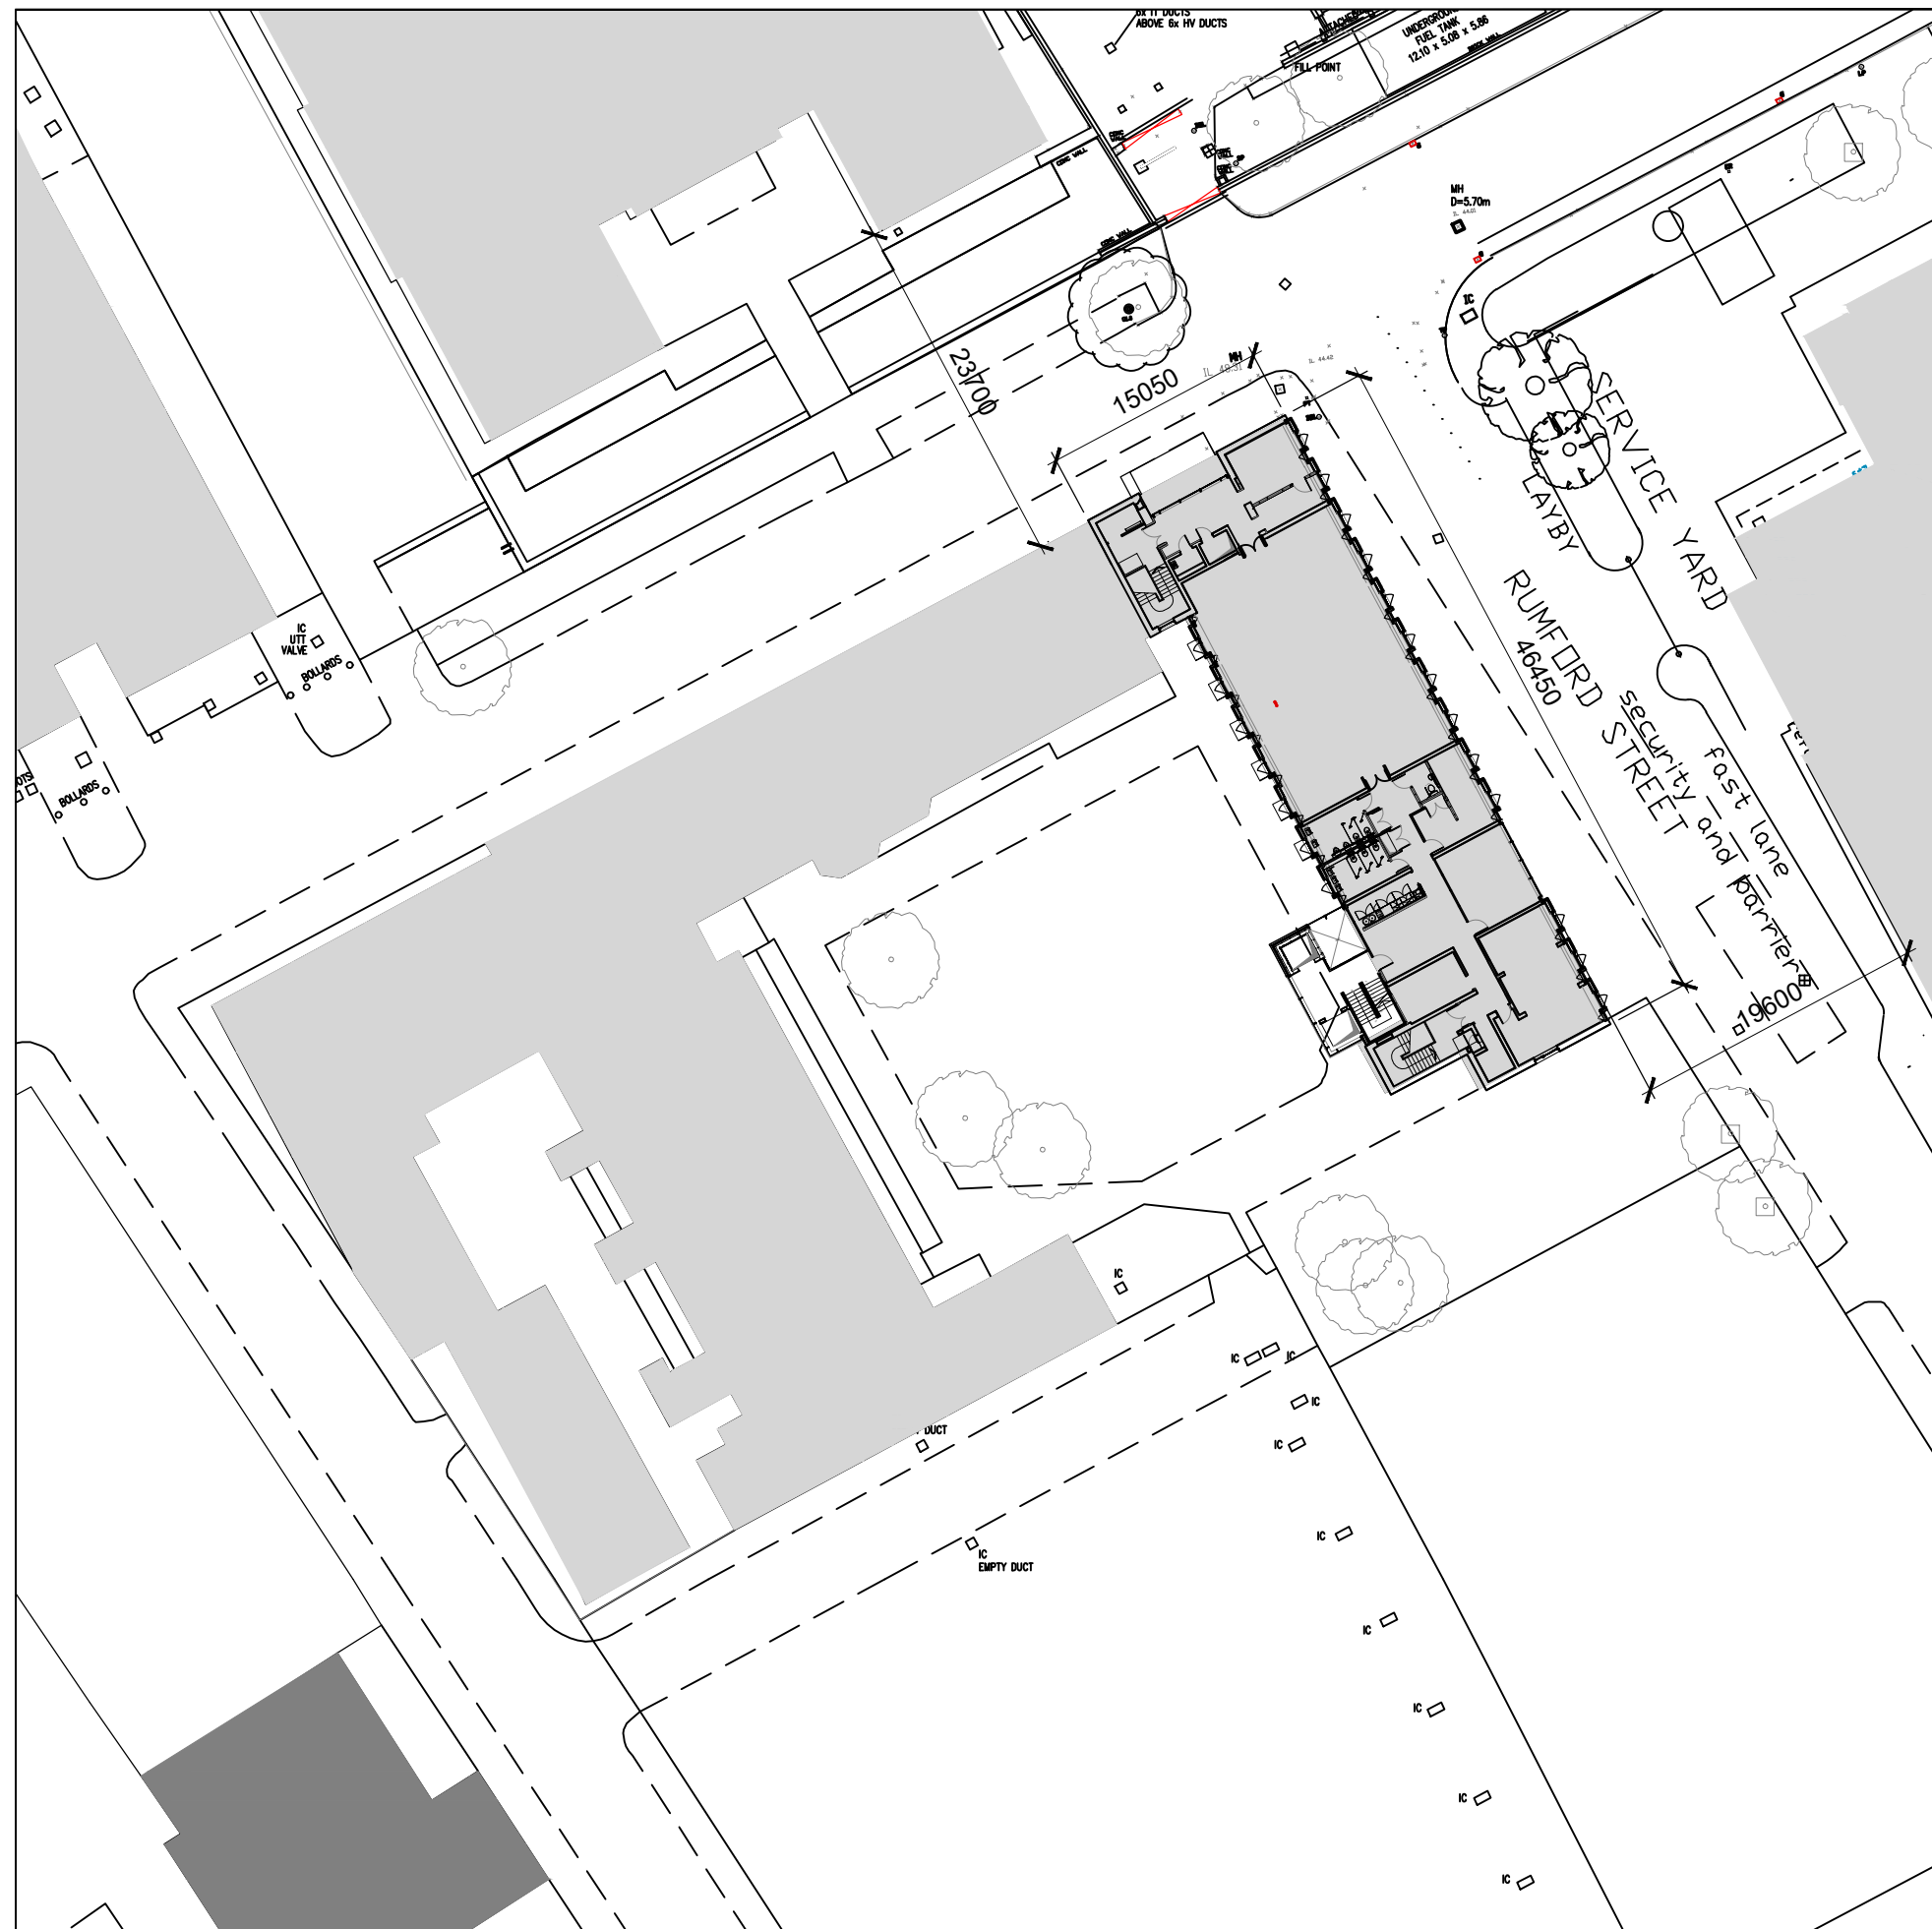


NOTES

1. DO NOT SCALE FROM THIS DRAWING.
2. ALL MEASUREMENTS ARE IN MILLIMETRES UNLESS STATED OTHERWISE.
3. THIS DRAWING IS TO BE READ IN CONJUNCTION WITH THE SPECIFICATION AND ALL RELEVANT ARCHITECTURAL, ELECTRICAL, MECHANICAL AND STRUCTURAL DRAWINGS.

IN ADDITION TO THE HAZARDS/RISKS NORMALLY ASSOCIATED WITH THE TYPES OF WORK DETAILED ON THIS DRAWING, NOTE THE FOLLOWING SIGNIFICANT RESIDUAL RISKS :-

[illegible]

Rev	Description	By	Date	Chk'd	Aut
-----	-------------	----	------	-------	-----

WILSON MASON

Wilson Mason
Upland House,
Spring Lane
Samlesbury
Preston
PR5 0UX

Drawing Status

Project	Carys Bannister Dentistry
---------	---------------------------

Building Name	Carys Bannister
---------------	-----------------

Sub Site Name	
-	
Site Name	

Site Name	-
Drawing Title	

Drawing Title

Block Plan

PM	Drawn	Checked	Authorised
--	JRB	AW	-
Scale	Date	Date	Date
1:500 @A3	20221219	--/--/--	--/--/--

Drawing No.	Revision
7104 L(00)02	-