


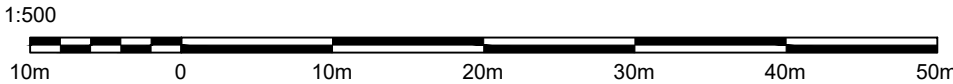

SCALE 1:500 @A3

● SIGNAGE

● CAMERA




SIGNAGE TABLE


	SIGN DESCRIPTION	SIGN LOCATION	QUANTITY	SIGN SIZE
A1	ENTRY SIGN PAY BY PHONE	ENTRANCE (NEW 2m POST)	1	700mm X 900mm X 3mm
A2	ENTRY SIGN PAY BY PHONE	ENTRANCE (ANPR COLUMN)	1	700mm X 900mm X 3mm
C1	PAY BY PHONE TARIFF	CAR PARK (NEW 2m POST)	1	750mm X 1200mm X 3mm
C2	PAY BY PHONE TARIFF	CAR PARK (NEW 3m POST)	1	750mm X 1200mm X 3mm
C3	PAY BY PHONE TARIFF	CAR PARK (WALL MOUNTED)	1	750mm X 1200mm X 3mm
D	DISABLED PAY BY PHONE	CAR PARK (FENCE MOUNTED)	1	450mm X 500mm X 3mm



KEY NUMBER - A
LOCATION - ENTRANCE (REFER TO SIGNAGE TABLE)
SIGN DESCRIPTION - ENTRY SIGN PAY BY PHONE
SIGN SIZE - 700mm X 900mm X 3mm
QUANTITY OF SIGN - 2
SCALE - 1:10

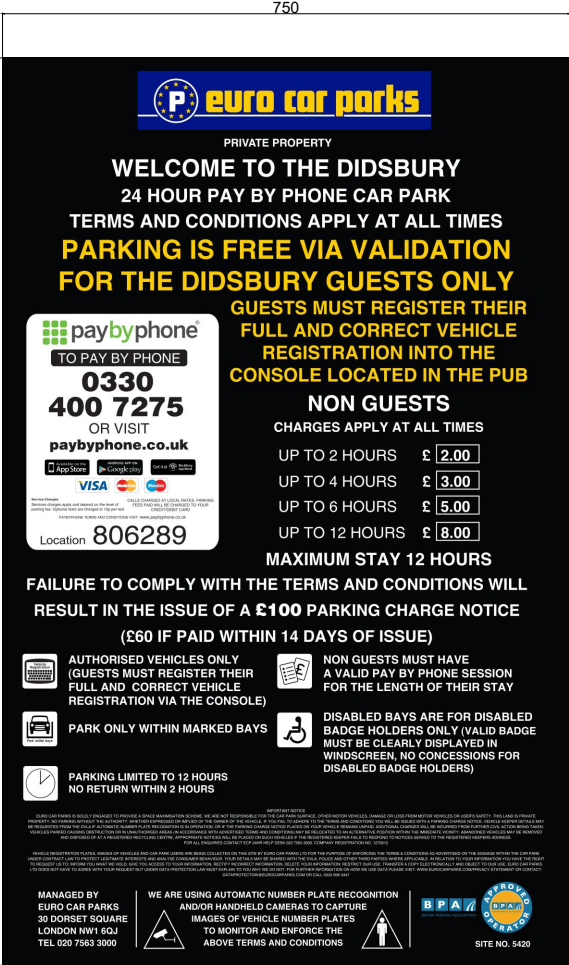

KEY NUMBER - C
LOCATION - REFER TO SIGNAGE TABLE
SIGN DESCRIPTION - PAY BY PHONE TARIFF
SIGN SIZE - 750mm X 1200mm X 3mm
QUANTITY OF SIGN - 3
SCALE - 1:10

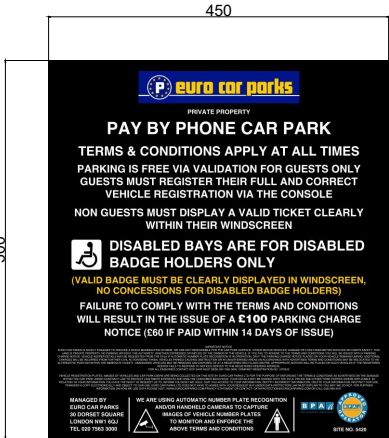

KEY NUMBER - D
LOCATION - CAR PARK
SIGN DESCRIPTION - DISABLED PAY BY PHONE TARIFF
SIGN SIZE - 450mm X 500mm X 3mm
QUANTITY OF SIGN - 1
SCALE - 1:10



Euro Car Parks Ltd
30 Dorset Square
London NW1 6QJ
+44 (0)20 7563 3000

Registered in England & Wales, Registration No 1270612

DRAWING NO. 2649-DWG-SIG-04	REVISION. 05	DATE. 09/06/2021
SCALE AT. AS SHOWN	DRAWN. VP	CHECKED.

SITE:

SIGNAGE PLAN
GREENE KING - DIDSBURY
MANCHESTER - M20 2SG

REV:	DESCRIPTION:	BY:	DATE:
01	SIGNAGE SHEET LAYOUT	VP	09/06/2021
02	SITE LAYOUT UPDATED	VP	10/06/2021
03	SIGNAGE SHEET UPDATED	HV	24/10/2022
04	SIGNAGE SHEET UPDATED	HV	31/10/2022
05	SIGN B OMITTED AND TABLE UPDATED	HV	10/11/2022