


SHIP CANAL HOUSE


9TH FLOOR FIRE RATING PARTITION / CEILING DETAILS

This drawing is the property of bluesky Design and must not be copied or otherwise reproduced. All dimensions must be checked on site before commencing work. This drawing was produced using AutoCAD 2019.


NOTE: ALL DRAWING INFORMATION SUBJECT TO SITE SURVEY AND DRAWING UPDATES POST STRIP-OUT

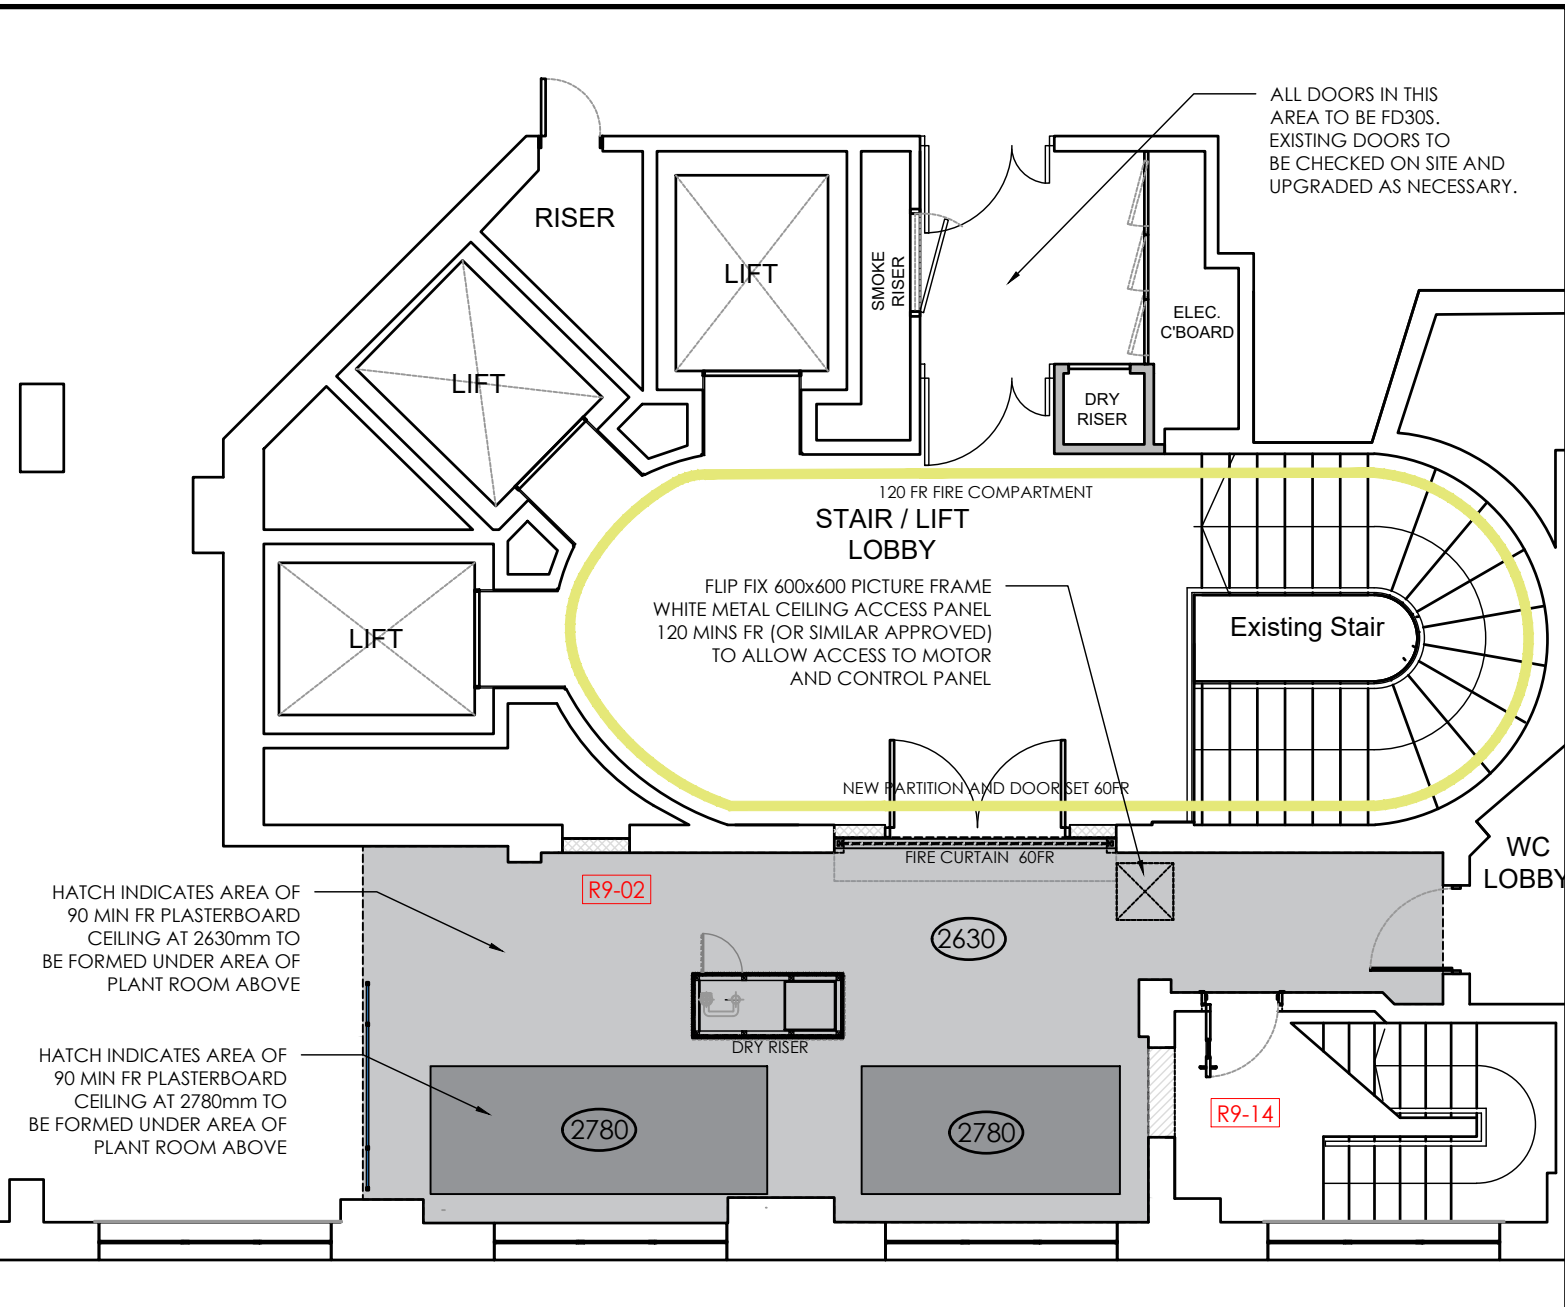


LOCATION PLAN NTS - SHOWING EXTENT OF 90 MINS FR CEILING & FIRE CURTAIN

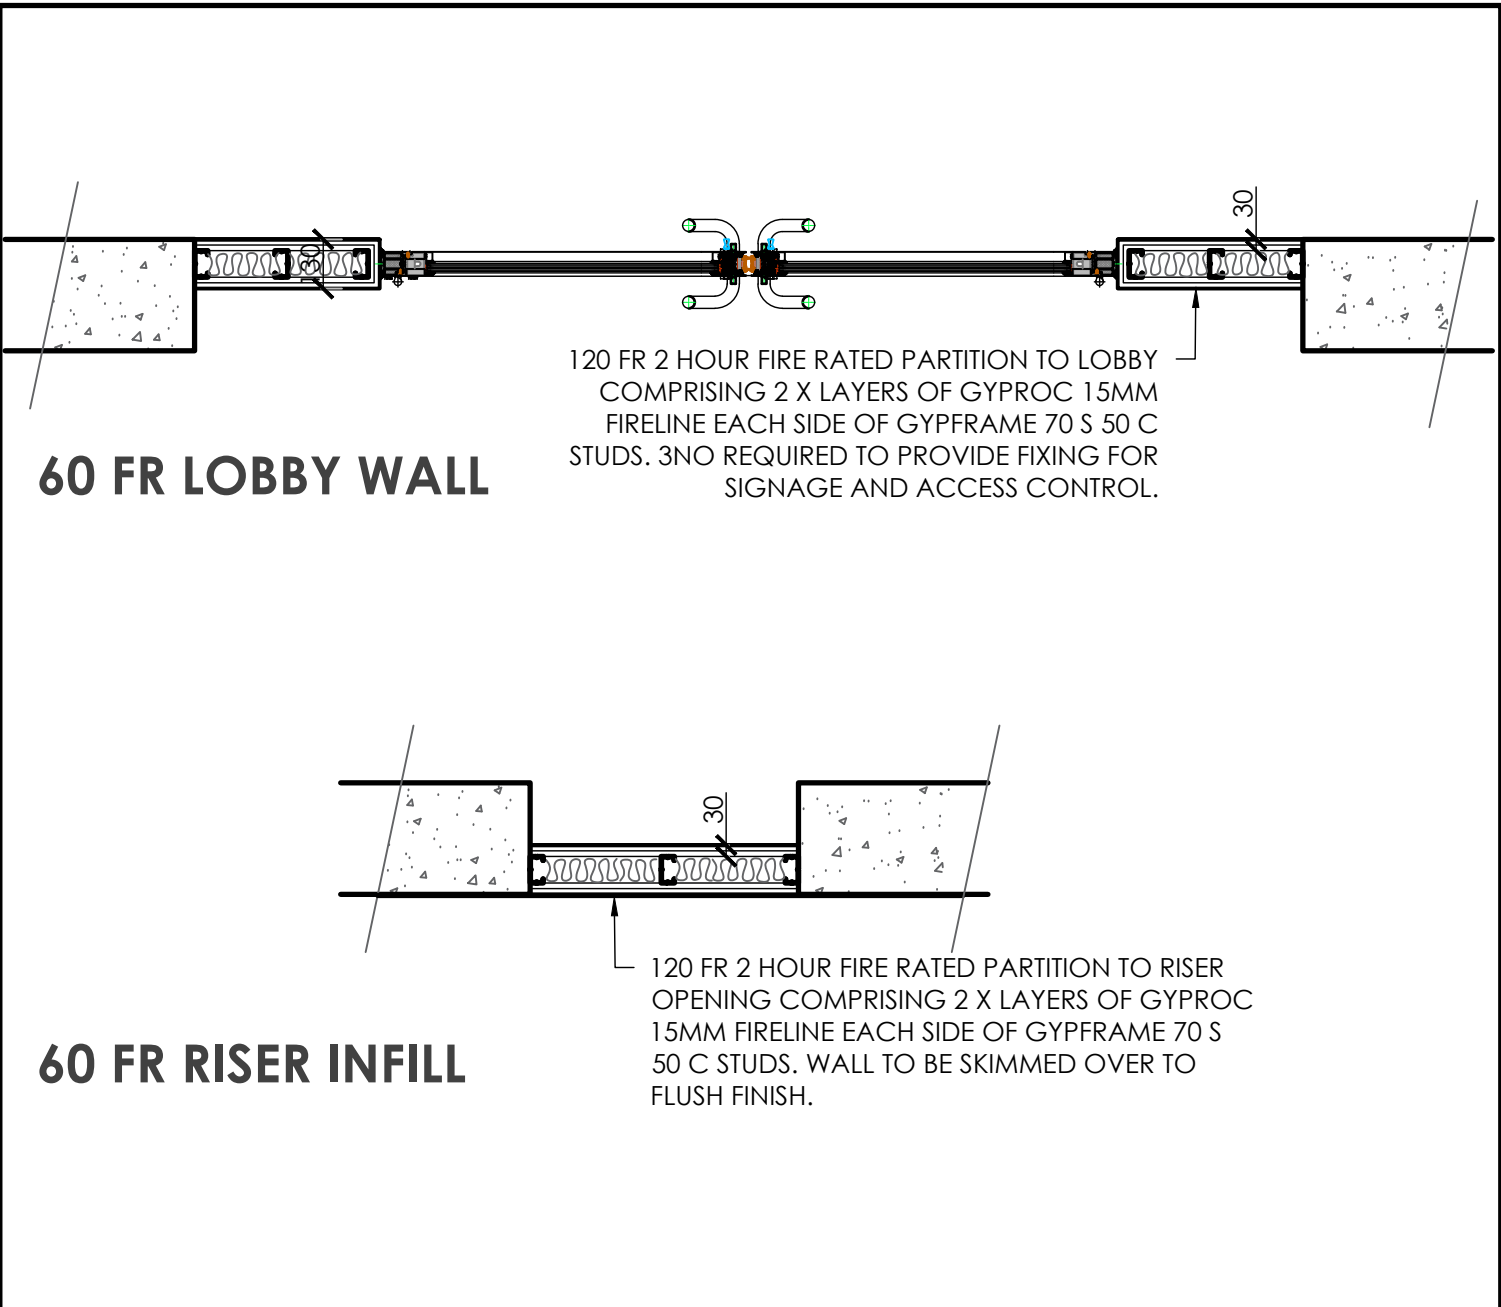


NEW 60 FR PARTITION DETAIL

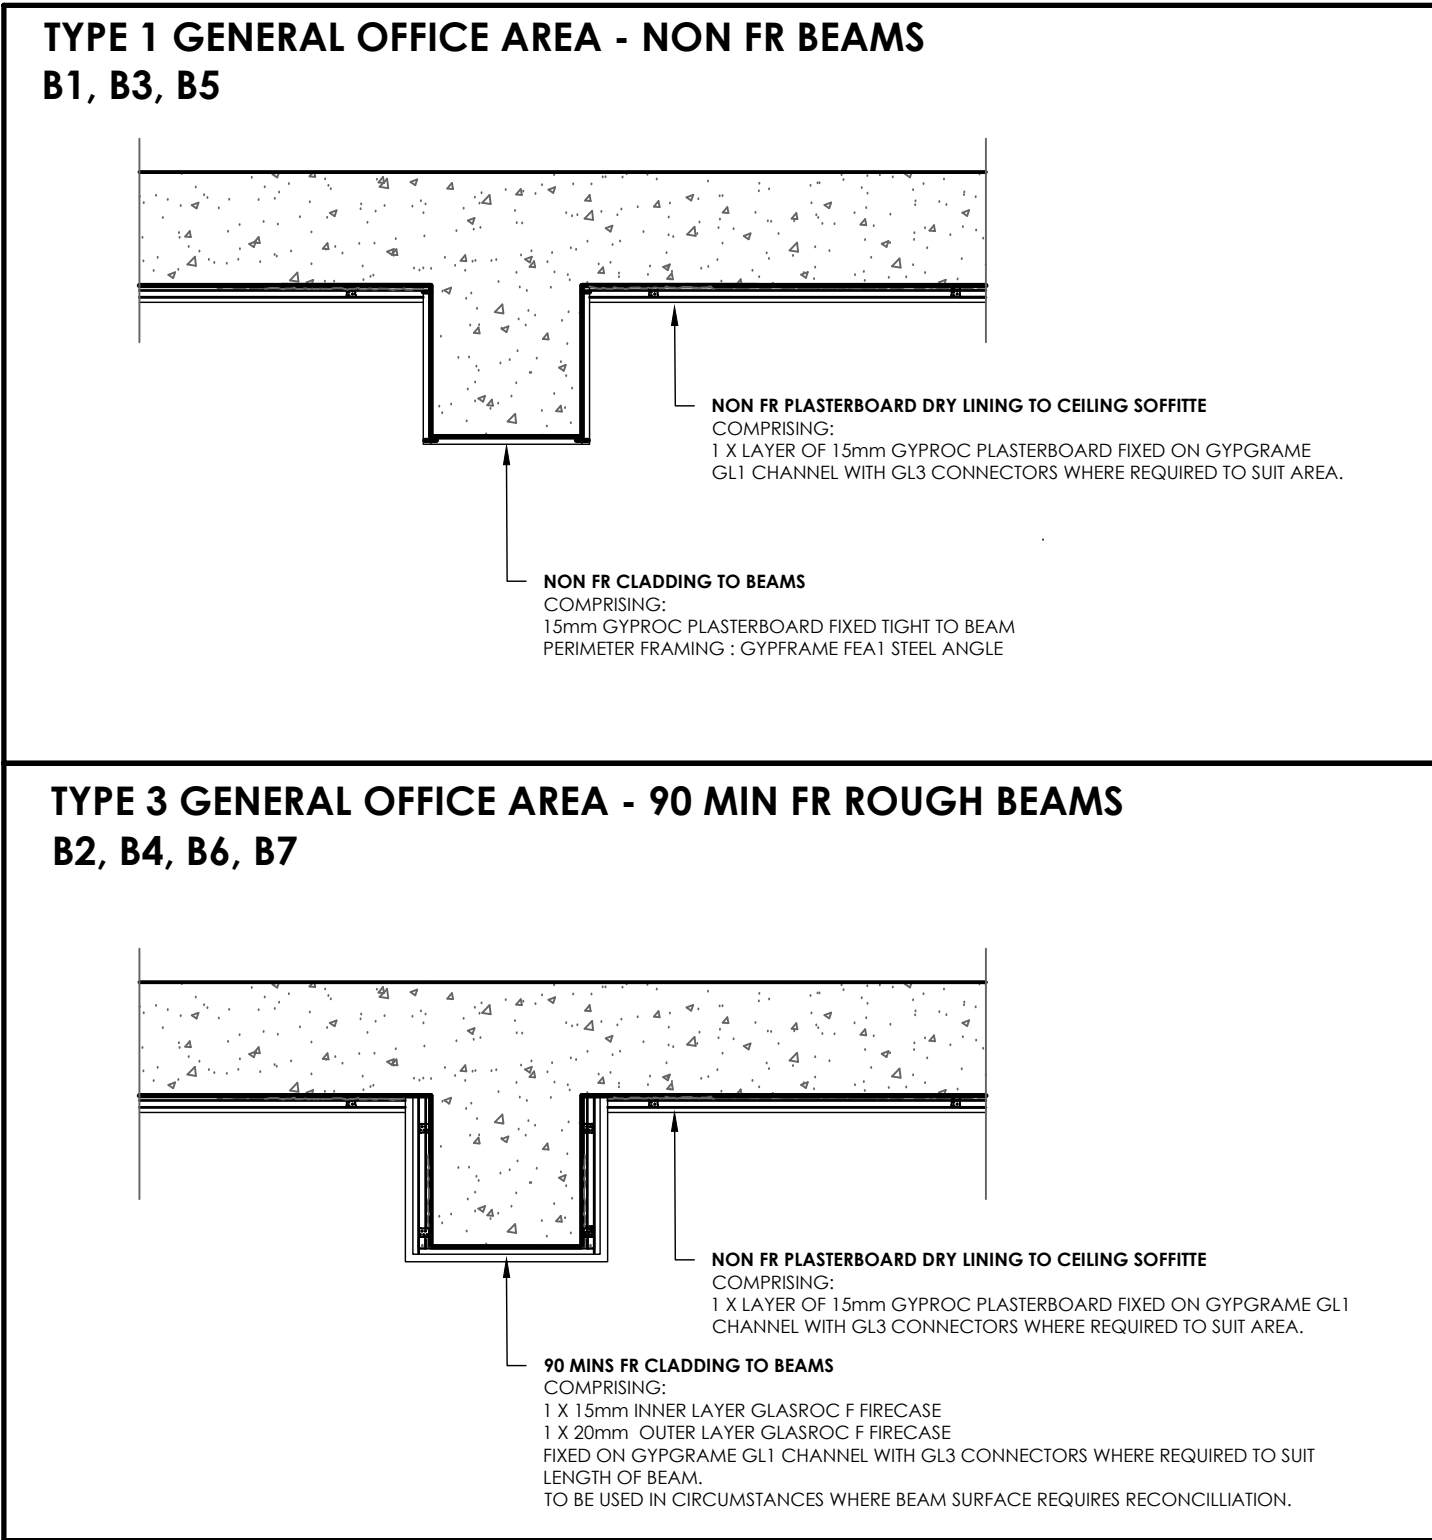

FIRE RATING TO BEAMS - READ IN CONJUNCTION WITH DRWG 1308-09-CL01

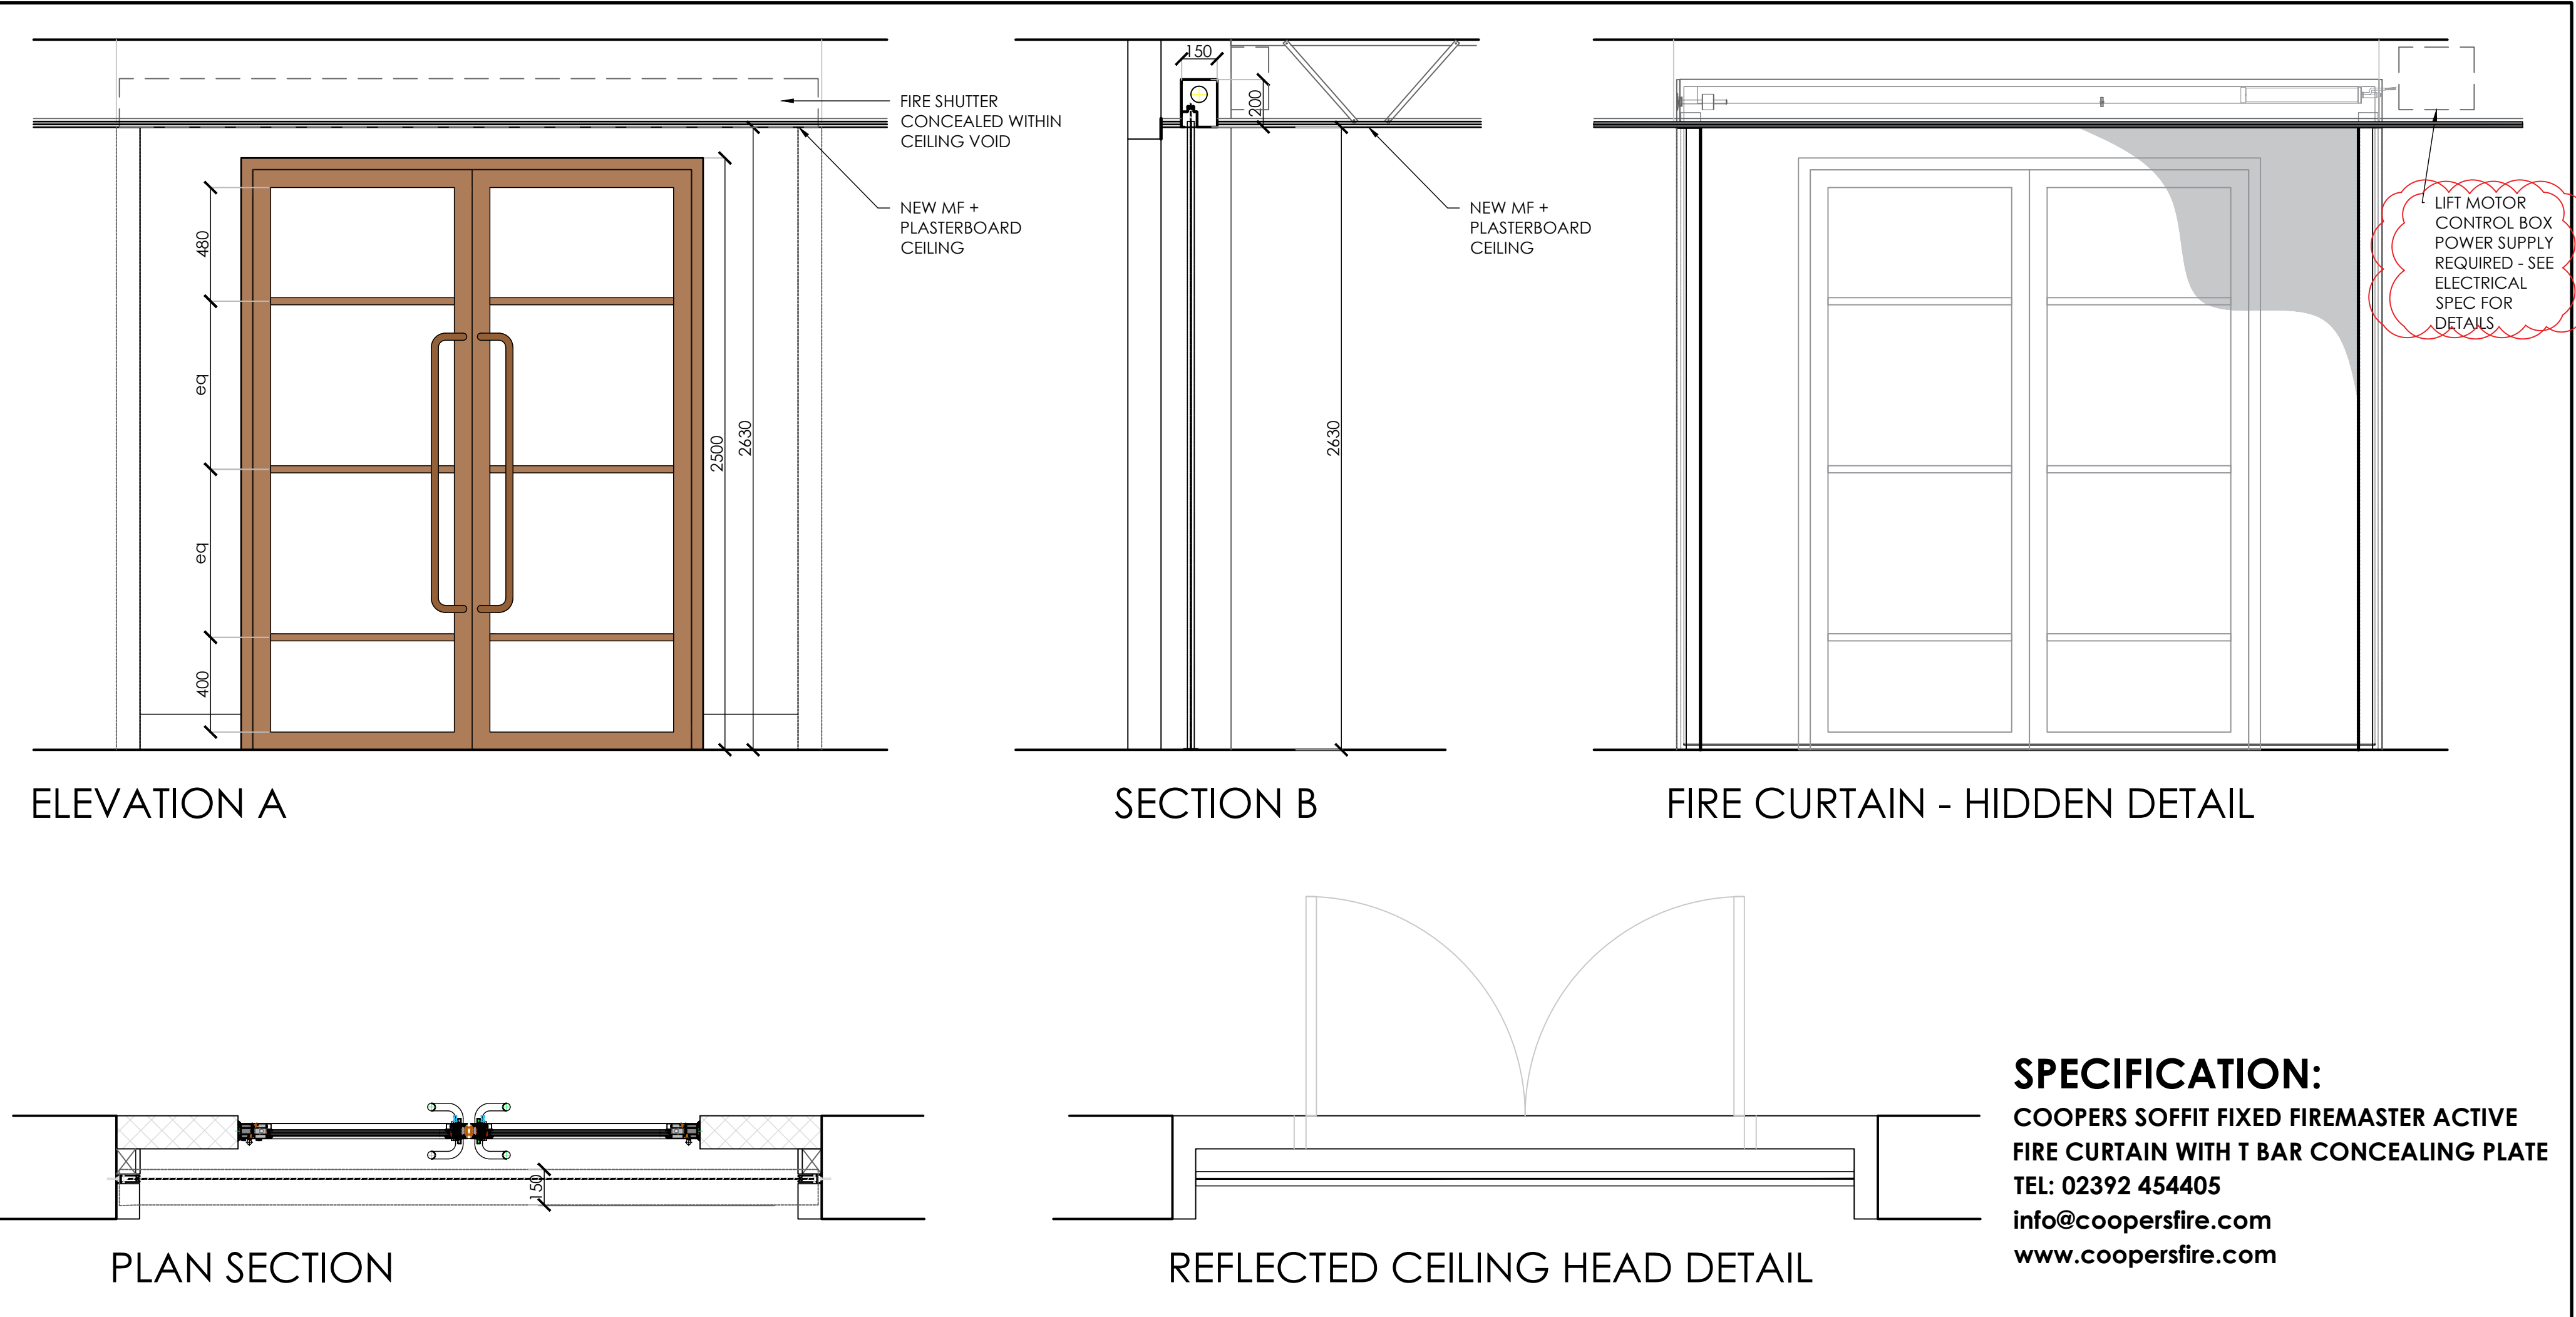

FIRE CURTAIN DETAILS - READ IN CONJUNCTION WITH DRWG 1308-09-PT01

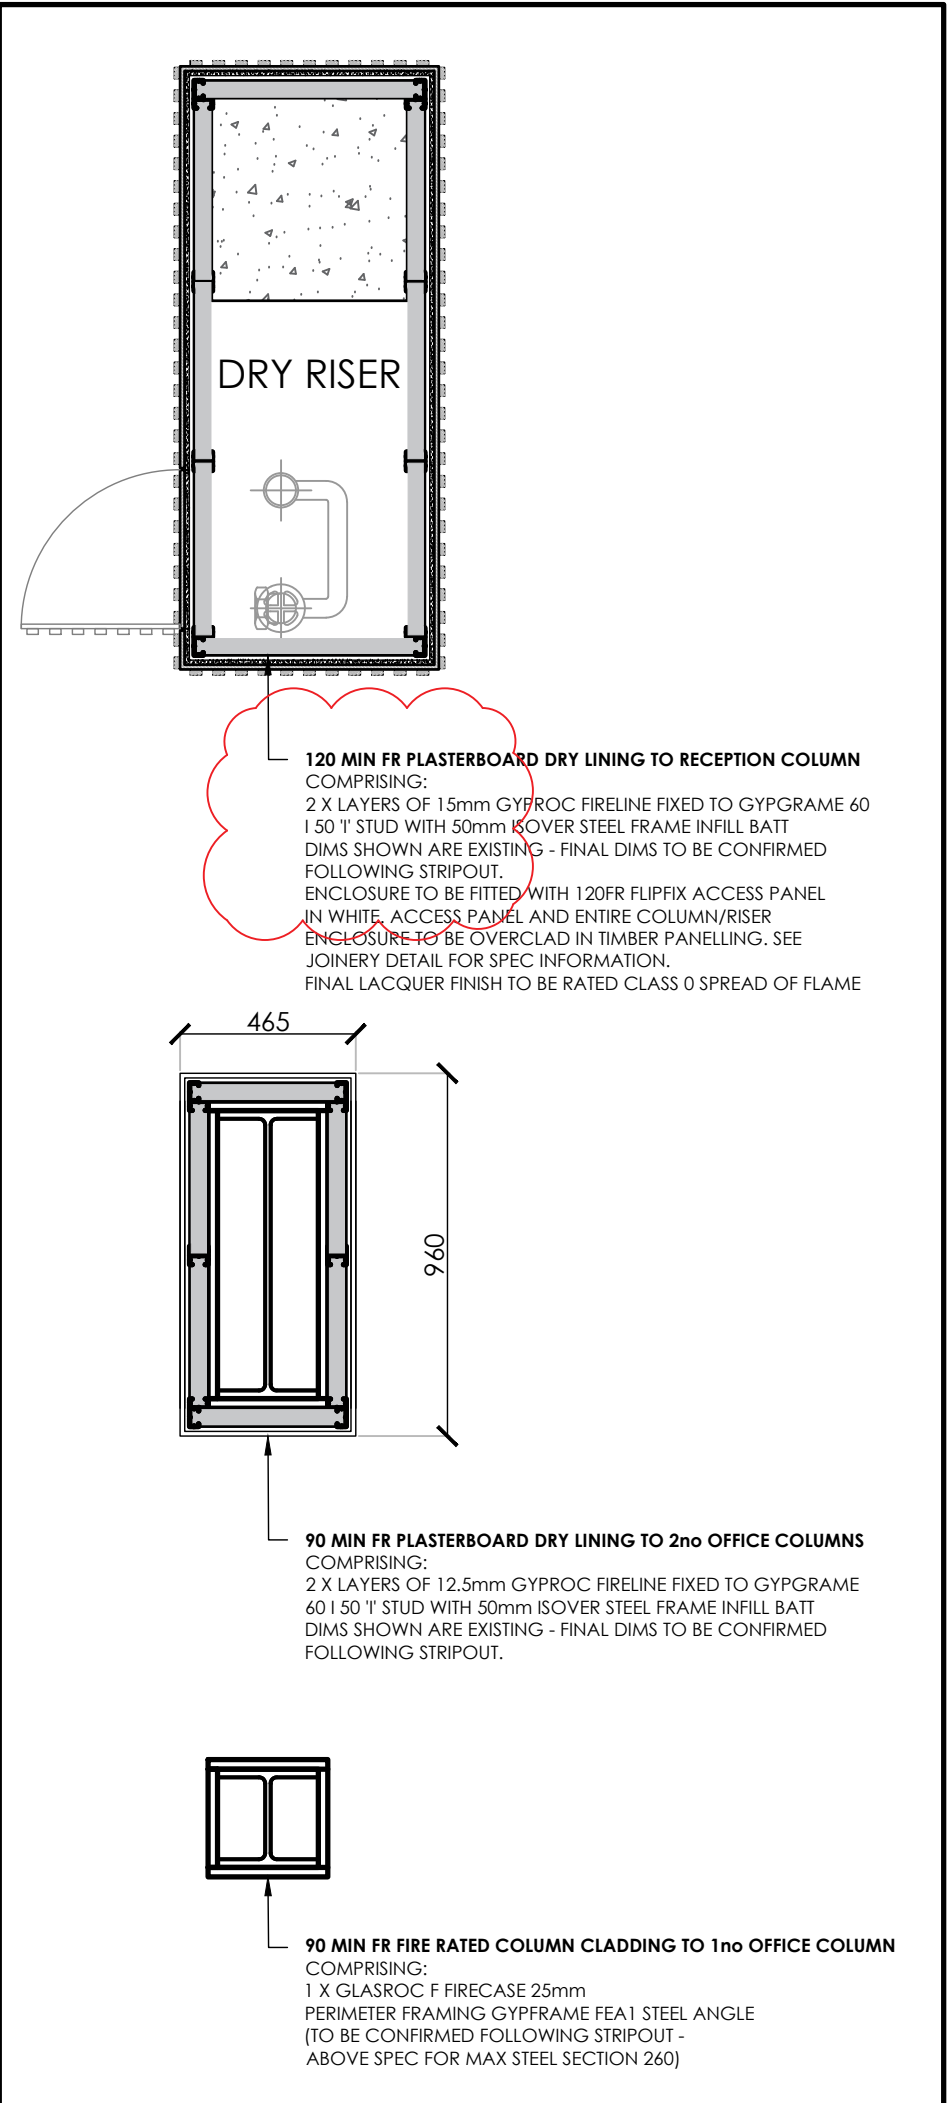

COLUMN CLADDING DETAILS - READ IN CONJUNCTION WITH DRWG 1308-09-PT01

Rev	Date	Description	Initials
B	13.11.22	Heritage issue Power note to curtain added. Reception column FR increased	FLC
A	03.11.22	Issued for Tender	FLC

Client:	GROSVENOR
Project:	SHIP CANAL HOUSE
Address:	MANCHESTER
Drawing Title:	9TH FLOOR FIRE RATING PARTITION / CEILING DETAILS
Date:	21.10.2022
Project Number:	1308
Scale:	1:20@A1
Drawn by:	FLC
Drawing Number:	1308-09-PT-02B

bluesky Design
INTERIORS LIMITED
Studio 1, 169 High Street, Boston Spa, Leeds LS23 6BH
Tel: 01937 845 399 www.blueskydesigninteriors.co.uk