


GREAT NORTHERN

Townscape and Visual Impact Assessment: VIEWPOINT MAPS

APPENDIX 6.1

Chris Burnett Associates

10 11 22

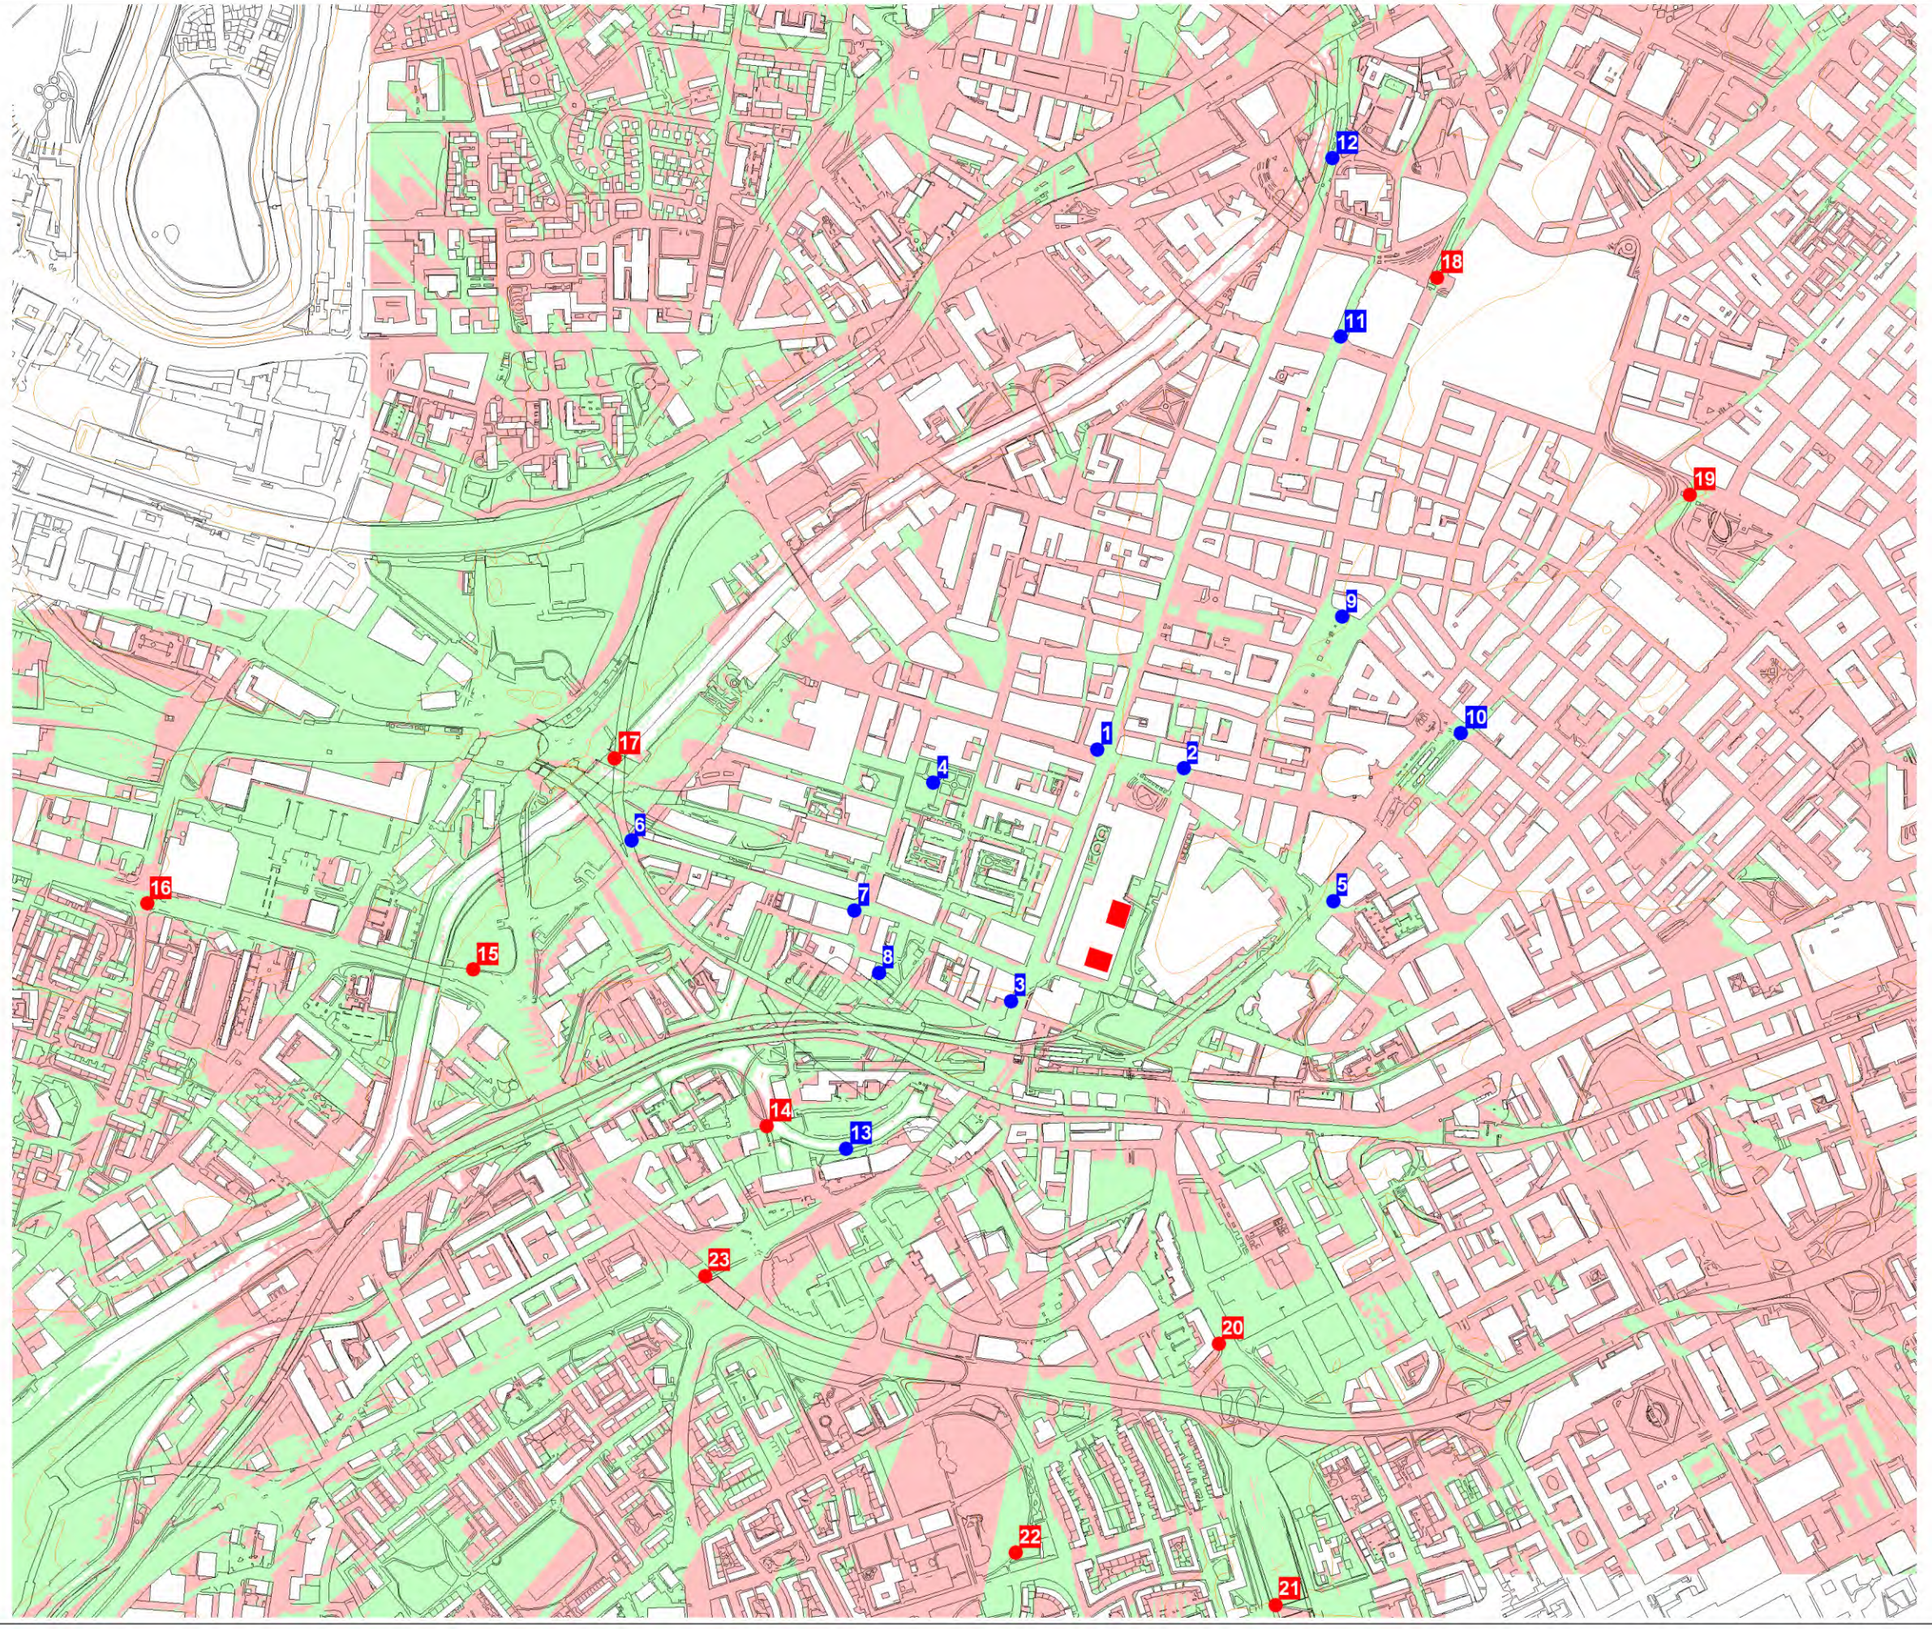

Key

- building footprint
- buildings visible
- buildings not visible
- OS Local Vector building footprints and/or DSM no-data values
- 1 townscape viewpoint location
- 1 heritage viewpoint location

(NB Viewshed analysis is calculated from the top of the buildings to locations 1.6m above the surface of the DSM data taking into account a normal earth surface curvature correction.)

0.0 82.0 164.0
metres

Date	Details	Revision
05/05/22	Addition of viewpoint locations.	-01
16/05/22	Revision of viewpoint locations.	-02
09/06/22	Revised building details.	-03
01/11/22	Relocation of viewpoint 18.	-04

© Chris Burnett Associates 2022. Not to be reproduced in whole or in part without written permission. This product includes mapping data licensed from Ordnance Survey ®. © Crown copyright and/or database right 2022. Licence No. 0100031673.

CHRIS BURNETT associates
Landscape Architects
White House Farm
Stockdale, Mollington
Chester CH1 6EN
Tel. 01829 259646
Fax. 01829 259627
Mob. 07809 029810
chris@chrisburnettassociates.co.uk
www.chrisburnettassociates.co.uk

Client **GNW Developments Ltd**


Project **Great Northern, Manchester**

Title **Viewshed Analysis and Viewpoint Locations**

Scale **1:8,200 @ A3**

Date	Drawn	Checked
09/11/22	JHD	CB

Reference **GNMVIA22.01** Revision **-04**

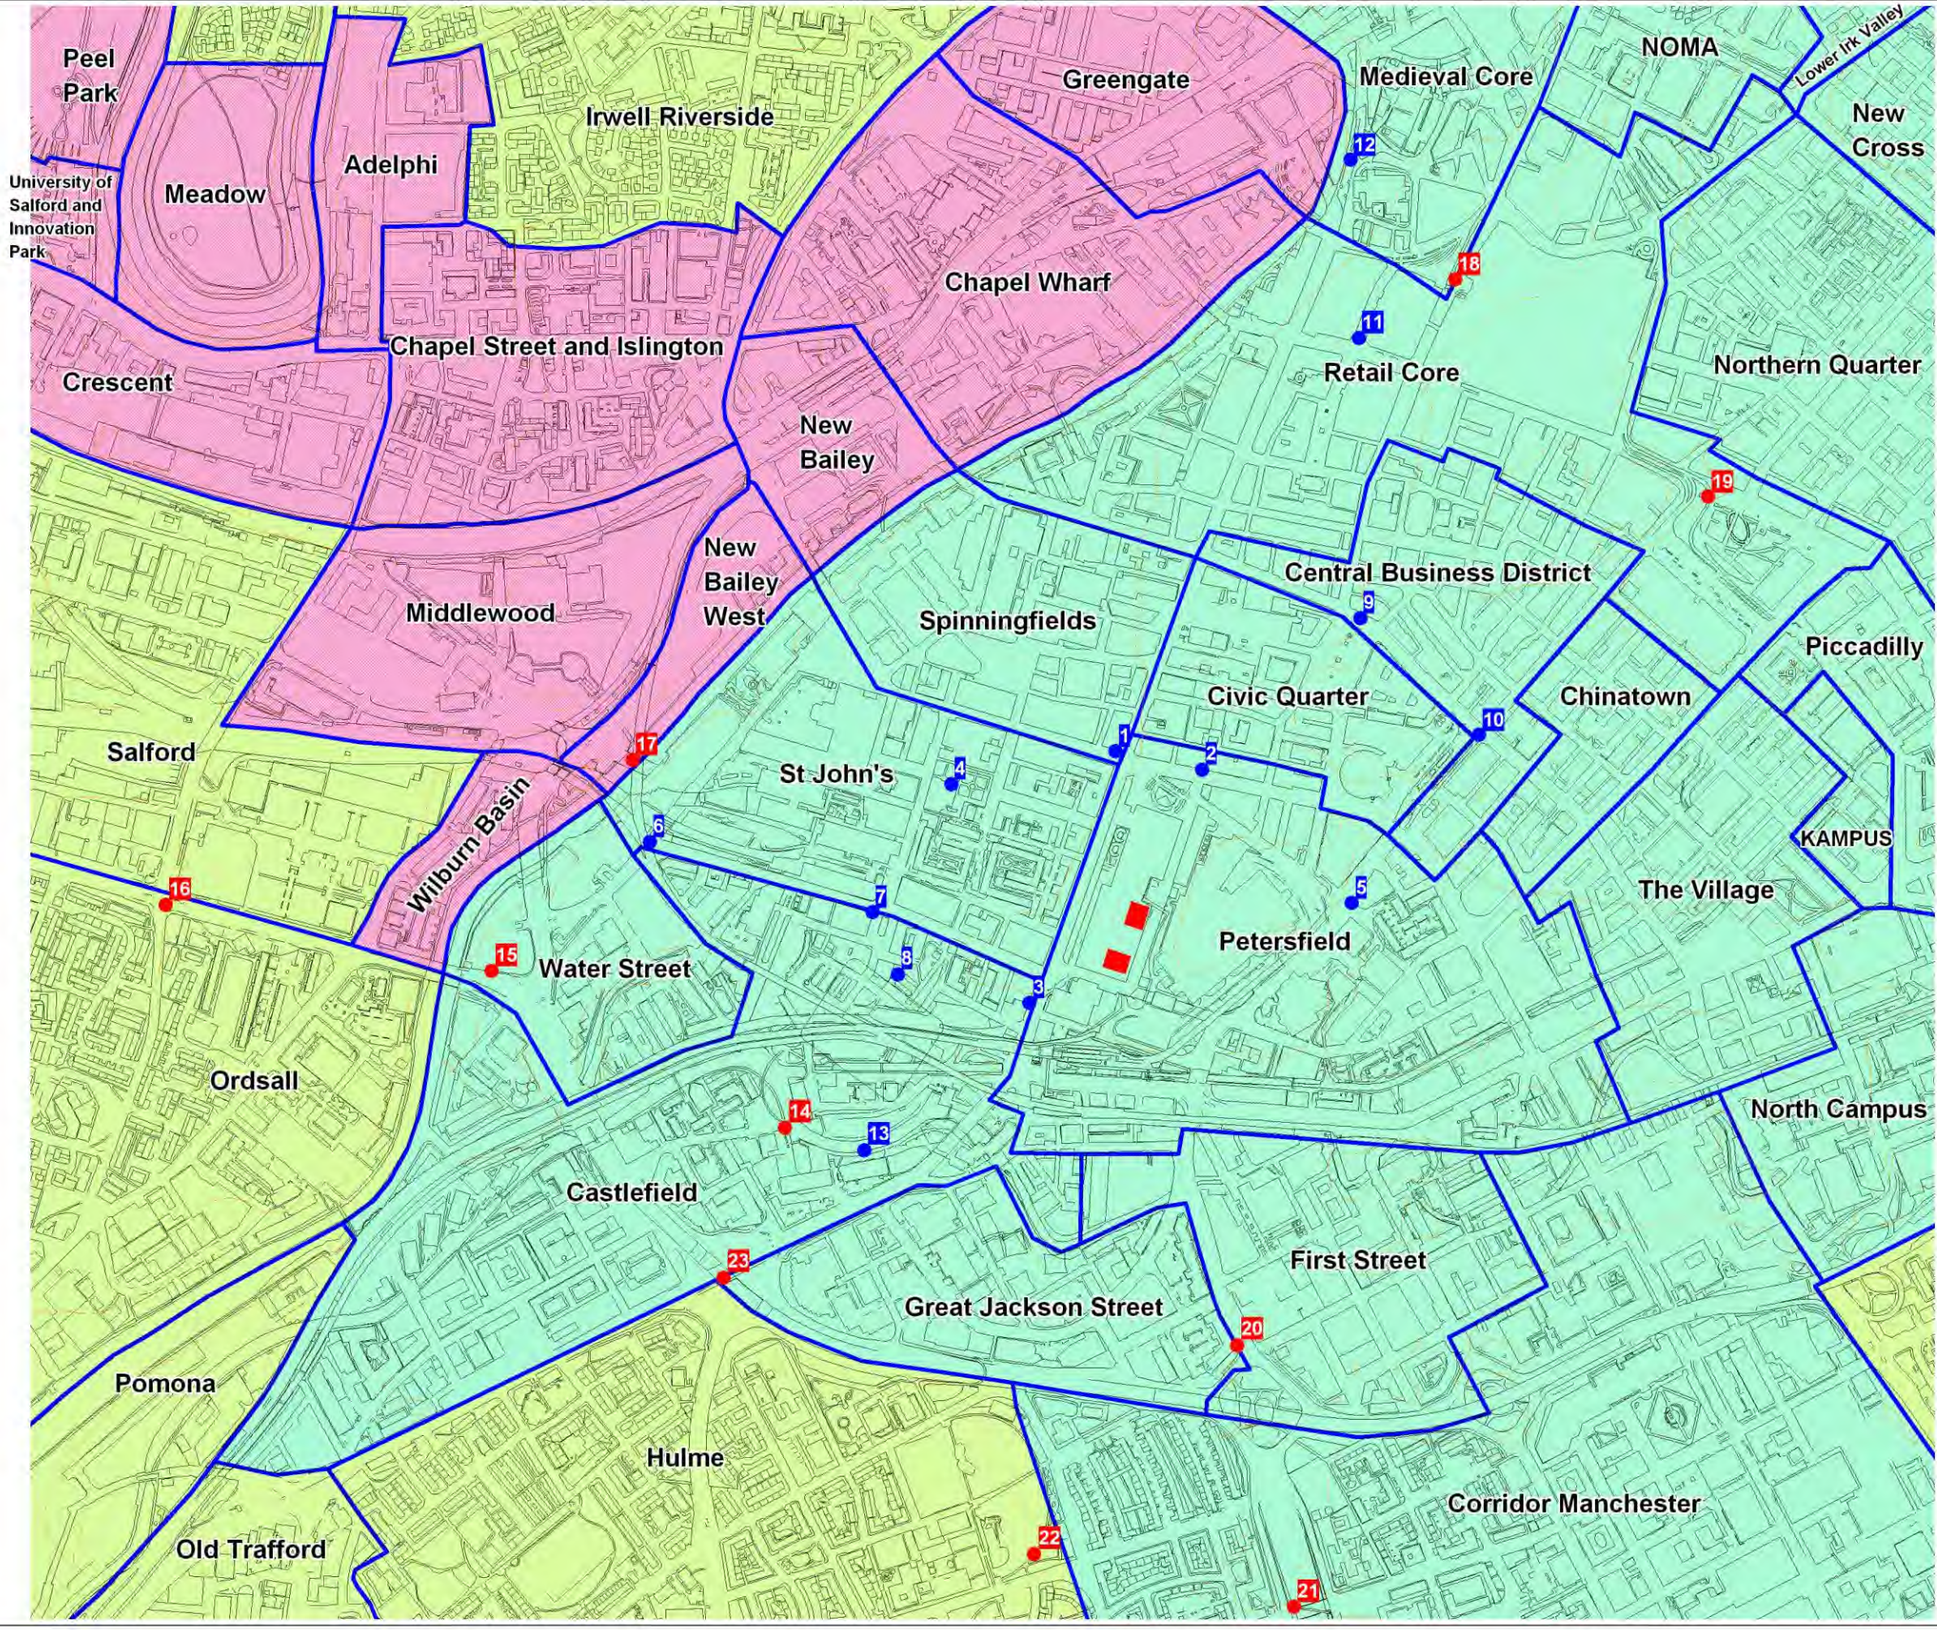

Key

- building footprint
- Residential Neighbourhood Area
- Townscape Character Area
- Salford City Centre Areas
- townscape viewpoint location
- heritage viewpoint location

0.0 92.0 184.0 metres

Date	Details	Revision
01/11/22	Relocation of viewpoint 18.	-01

© Chris Barnett Associates 2022. Not to be reproduced in whole or in part without written permission. This product includes mapping data licensed from Ordnance Survey ®. © Crown copyright and/or database right 2022. Licence No. 0100031673.

CHRIS BARNETT

Client **GNW Developments Ltd**

Project **Great Northern, Manchester**


Title **City Centre Character Areas and Viewpoint Locations**

Scale **1:8,200 @ A3**

Date	Drawn	Checked
09/11/22	JHD	CB

Reference **GNMVIA22.02 -01**

Revision

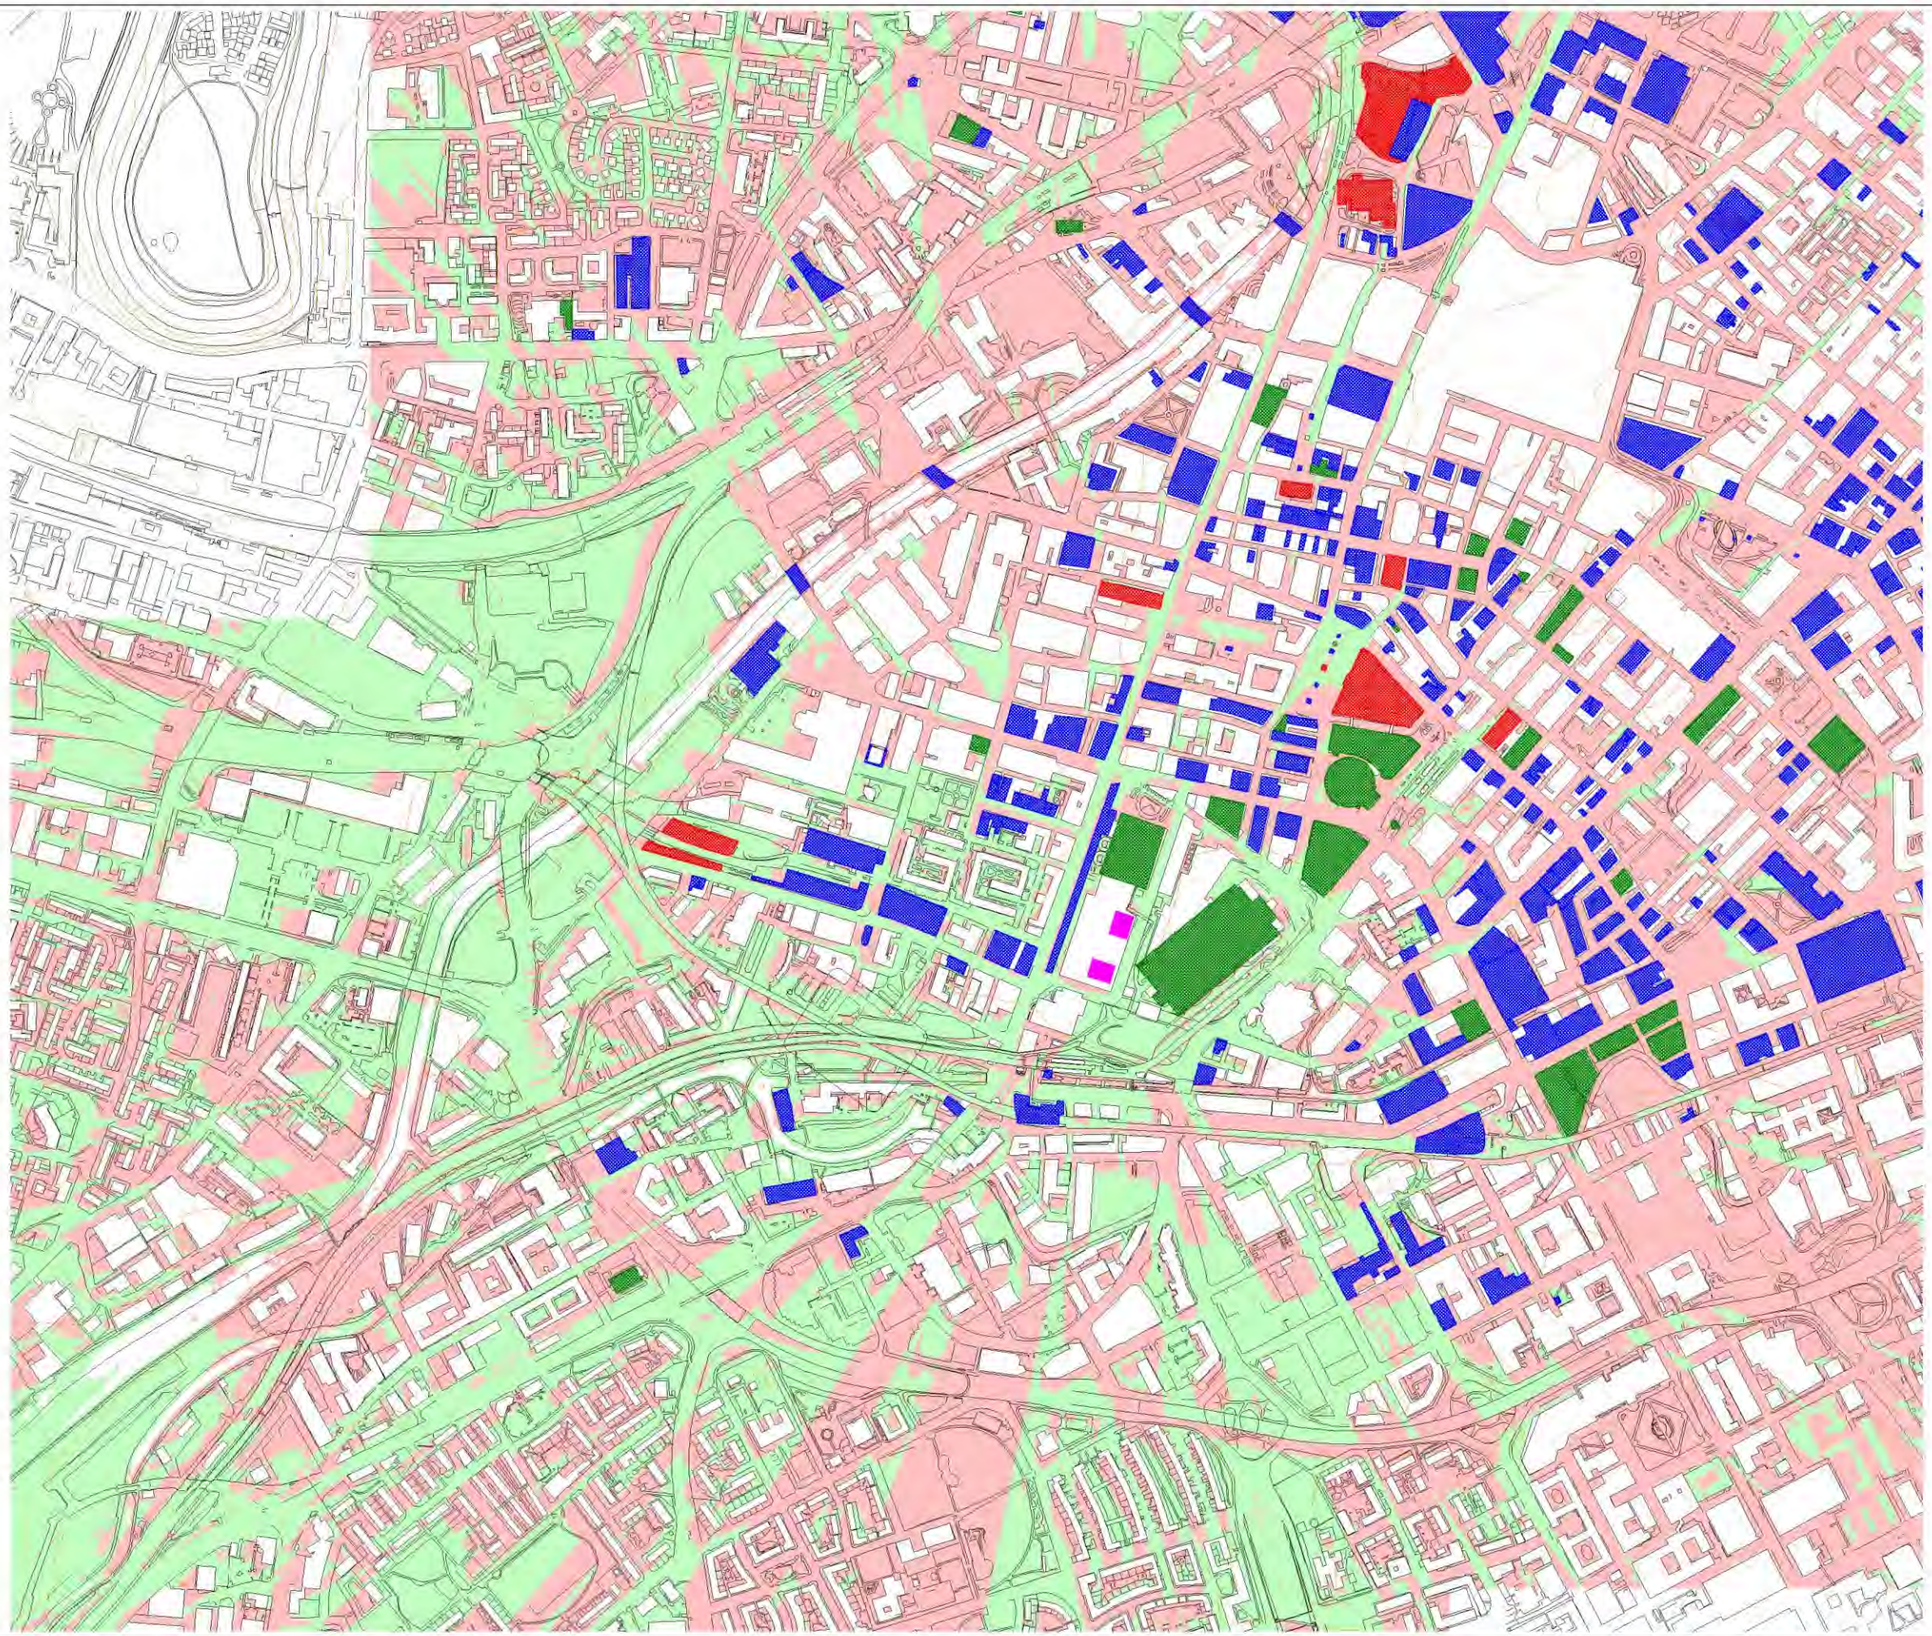

Key

- building footprint
- grade 1 listed building/structure
- grade 2* listed building/structure
- grade 2 listed building/structure
- buildings visible
- buildings not visible
- OS Local Vector building footprints and/or DSM no-data values

(NB Viewshed analysis is calculated from the top of the buildings to locations 1.6m above the surface of the DSM data taking into account a normal earth surface curvature correction.)

0.0 92.0 184.0
metres

Date	Details	Revision

© Chris Burnett Associates 2022. Not to be reproduced in whole or in part without written permission. This product includes mapping data licensed from Ordnance Survey ®. © Crown copyright and/or database right 2022. LI.com No. 0100031673.

CHRIS BURNETT

Client **GNW Developments Ltd**

Project **Great Northern, Manchester**

Title **Viewshed Analysis and Listed Buildings**

Scale **1:8,200 @ A3**

Date	Drawn	Checked
09/11/22	JHD	CB

Reference **GNMVIA22.03** Revision