
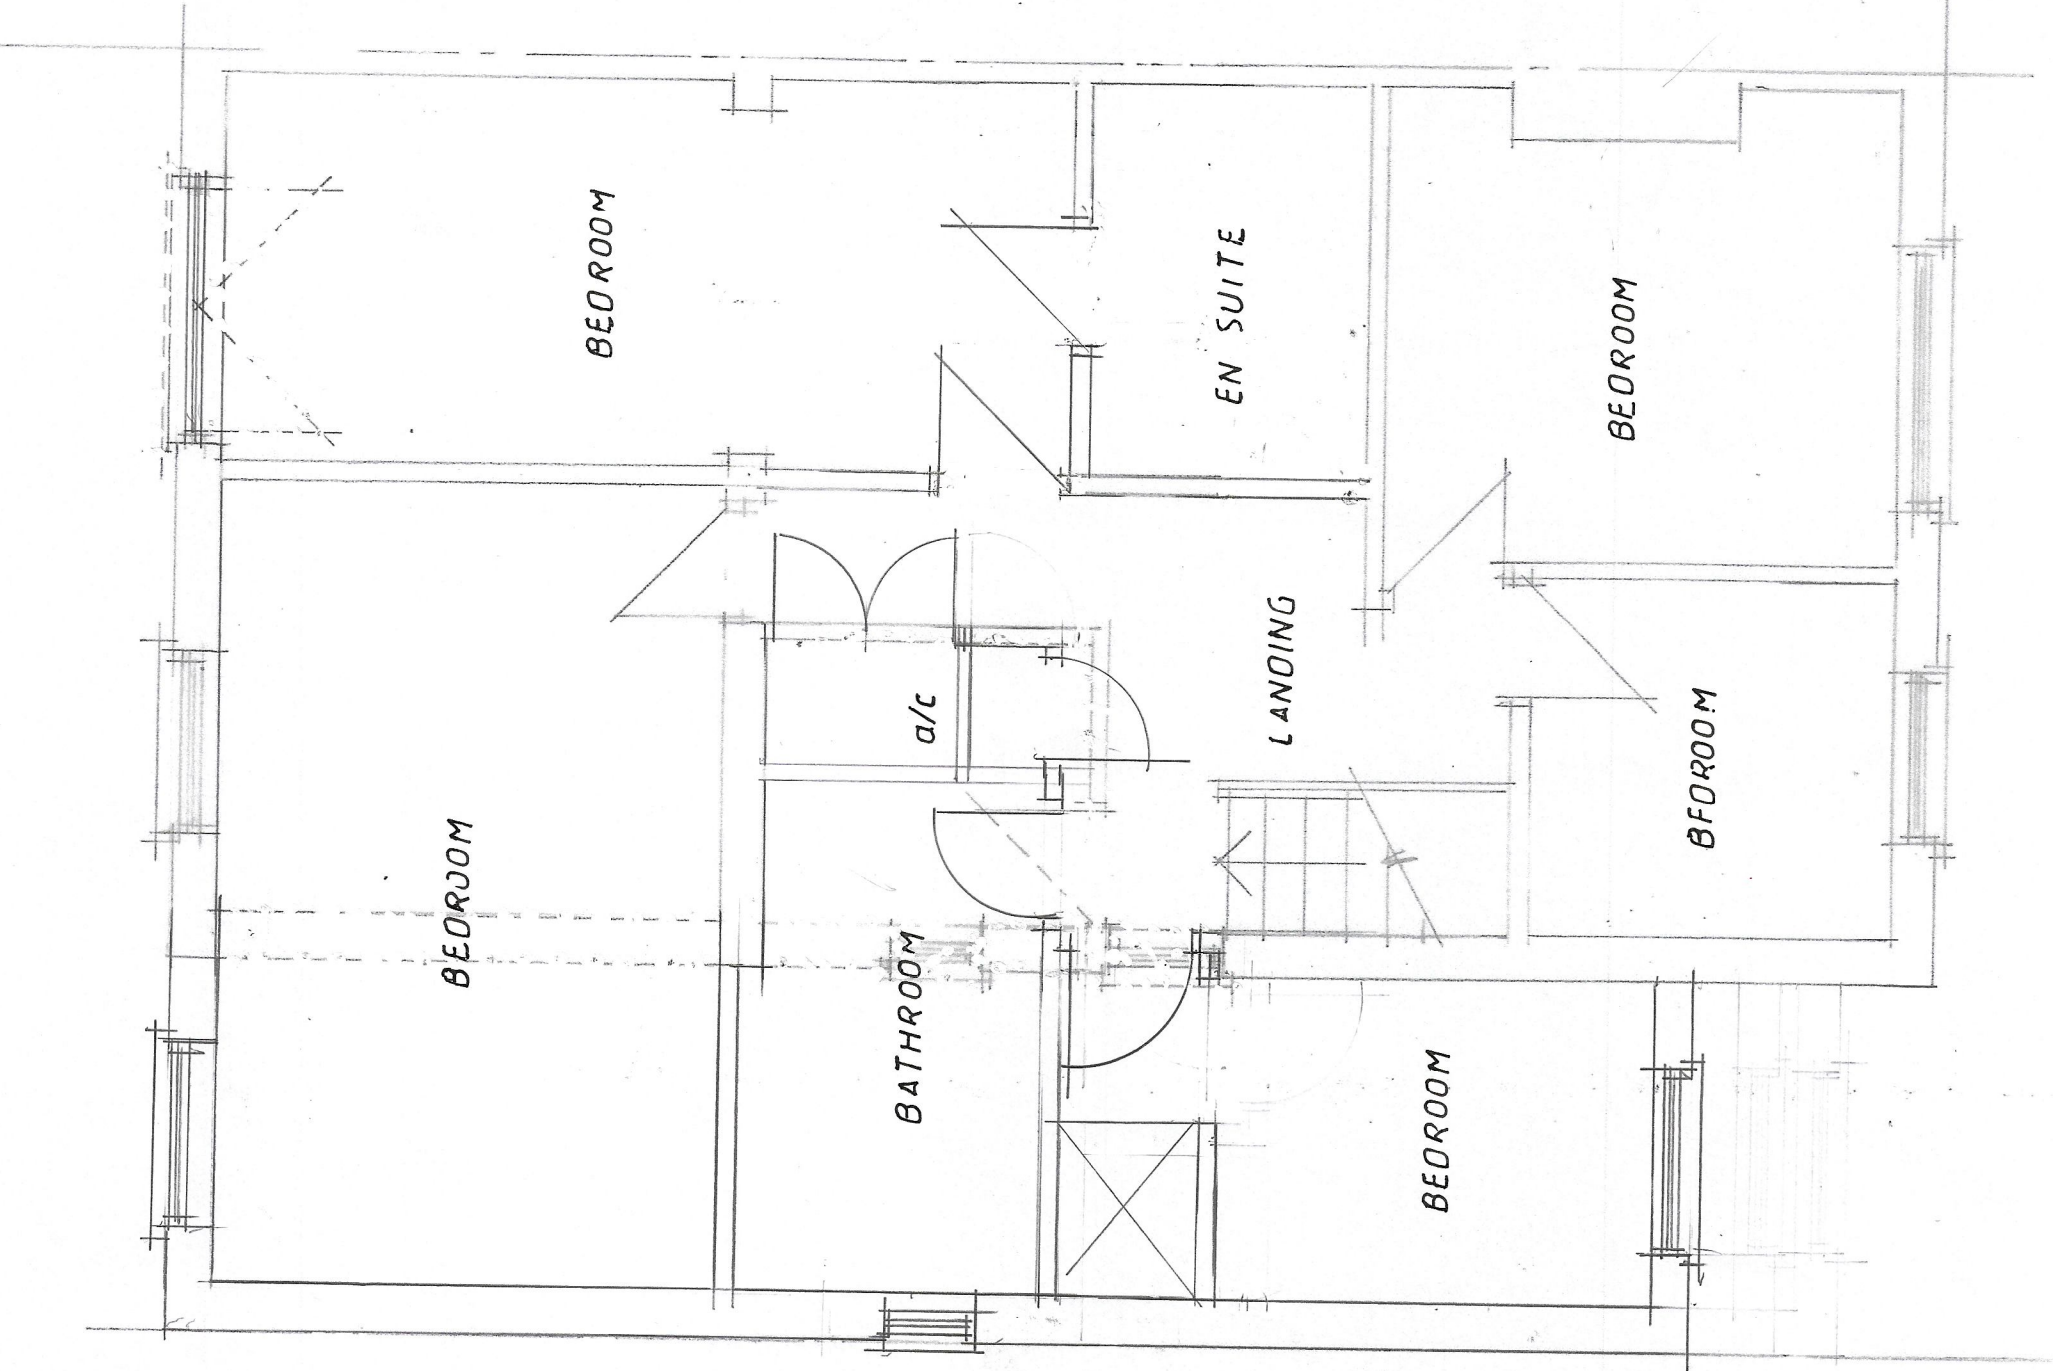
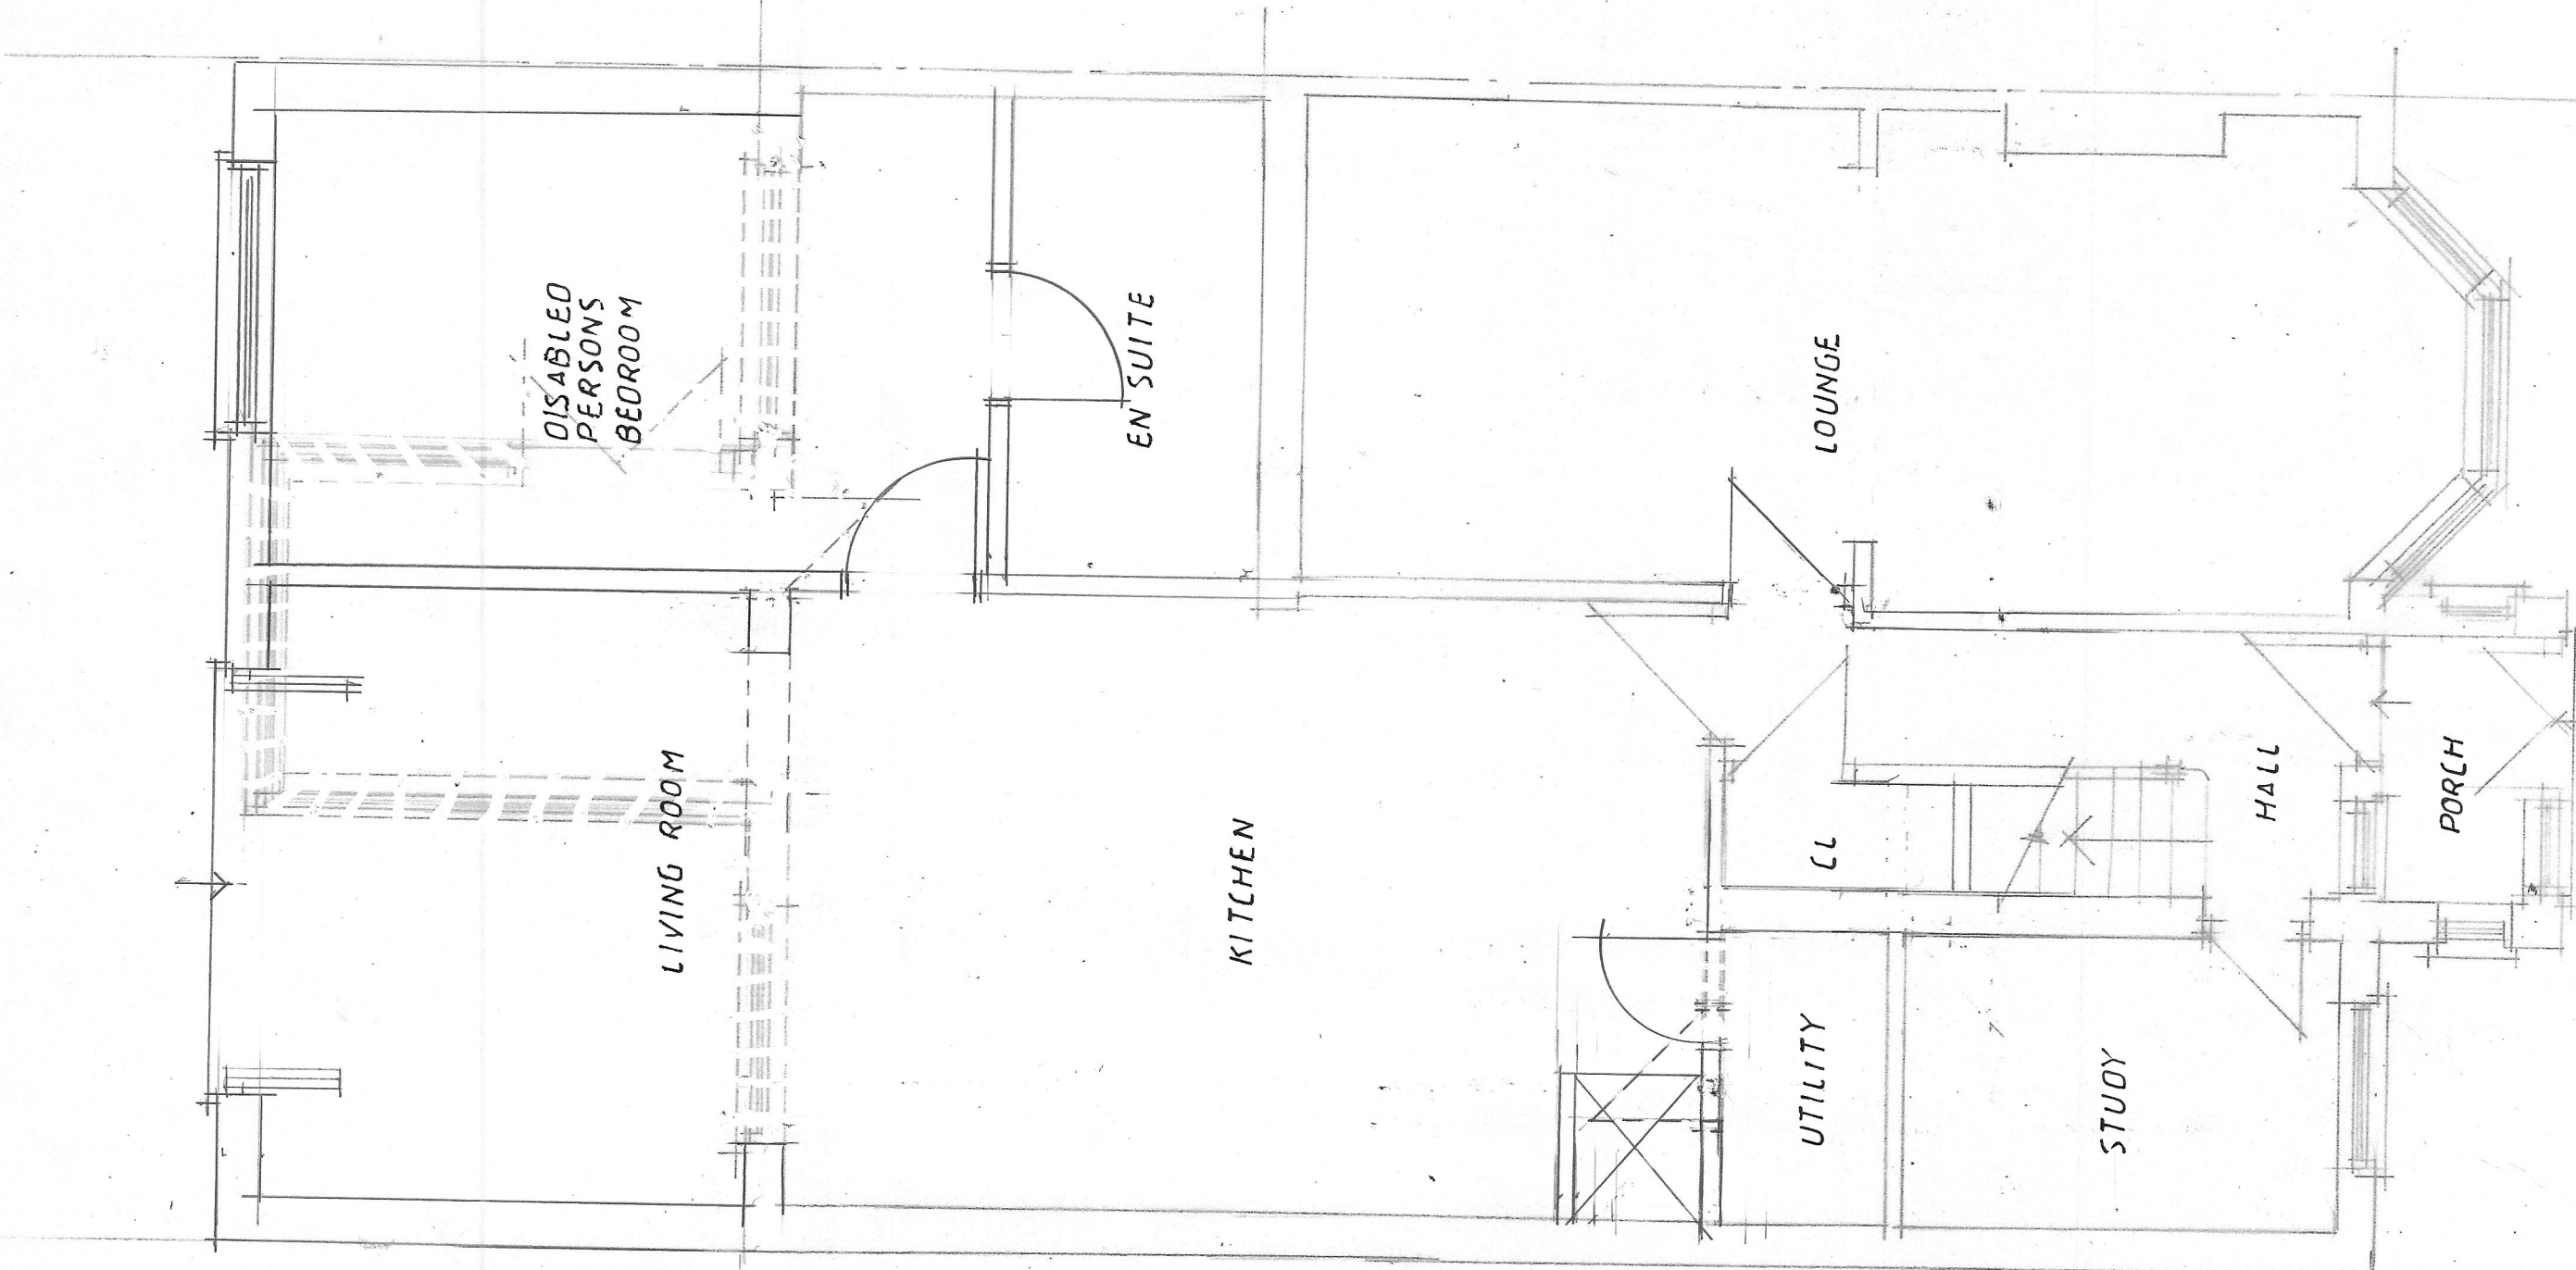


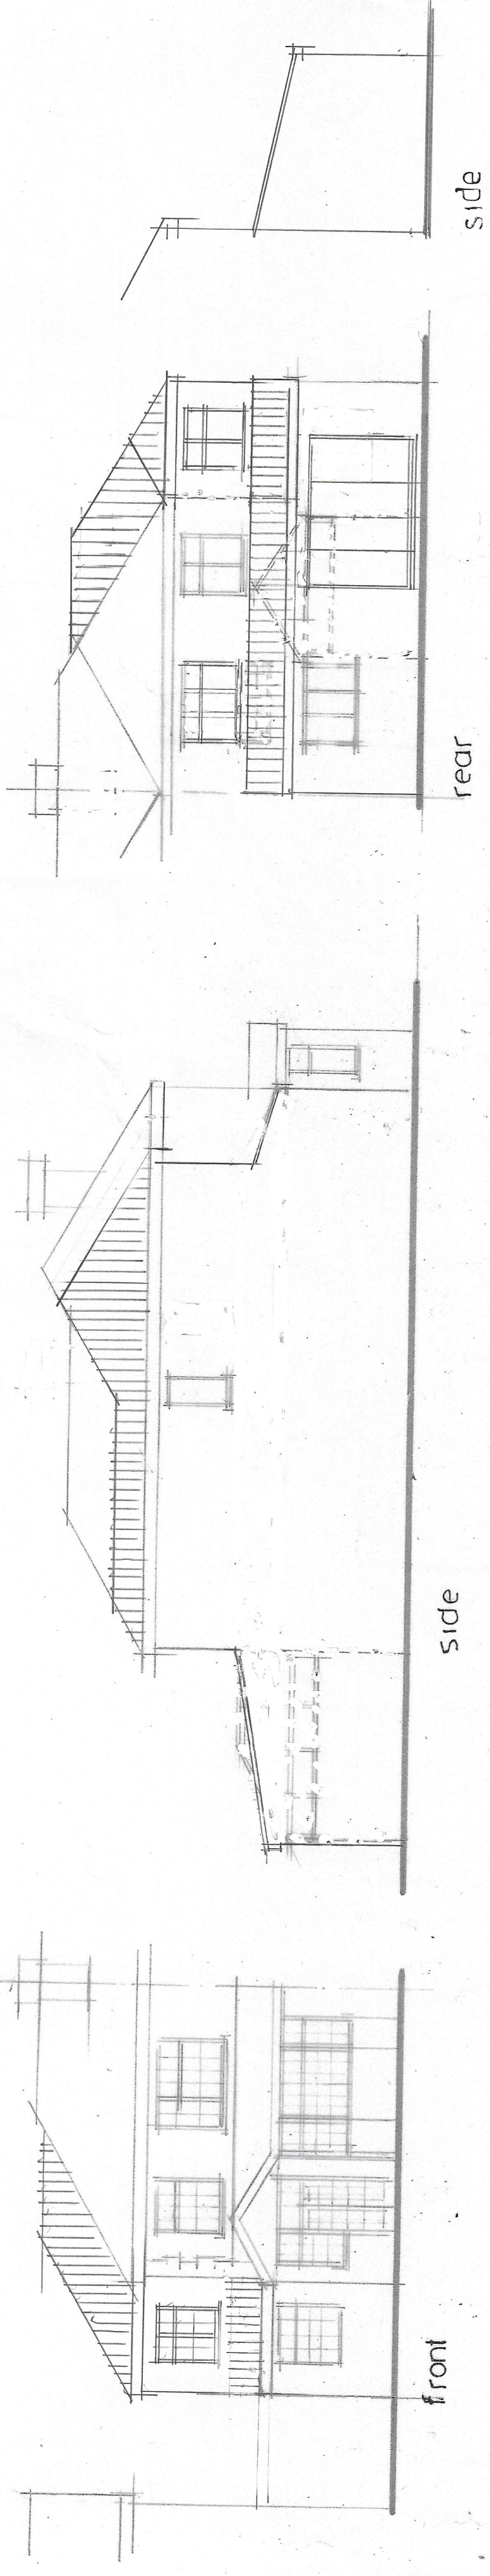

GROUND

FIRST

CLIENT		MR A KHAN		40 VAUGHAN ROAD		CHORLTON M21 0YL		
JOB TITLE		PROPOSED GROUND FLOOR REAR		& FIRST FLOOR SIDE EXTENSIONS				
DRG. TITLE		PLANS AND ELEVATIONS		AS PROPOSED				
HOLBOROW + ORMESHER <i>Limited</i>		architectural & interior design						
15 OVERTON CLOSE MIDDLEWICH CHESHIRE CW10 0PZ		phone: 07770 834939						
ISSUE	ORIGINAL	1	2	3	4	5	6	7
REVISION		A						
DATE		W/C						
DRAWN		W/C						
CHECKED								
APPROVED								
SCALE		1:50 & 1:100 at A1						
DRAWING		NUMBER		2185/22/02 ^A				