
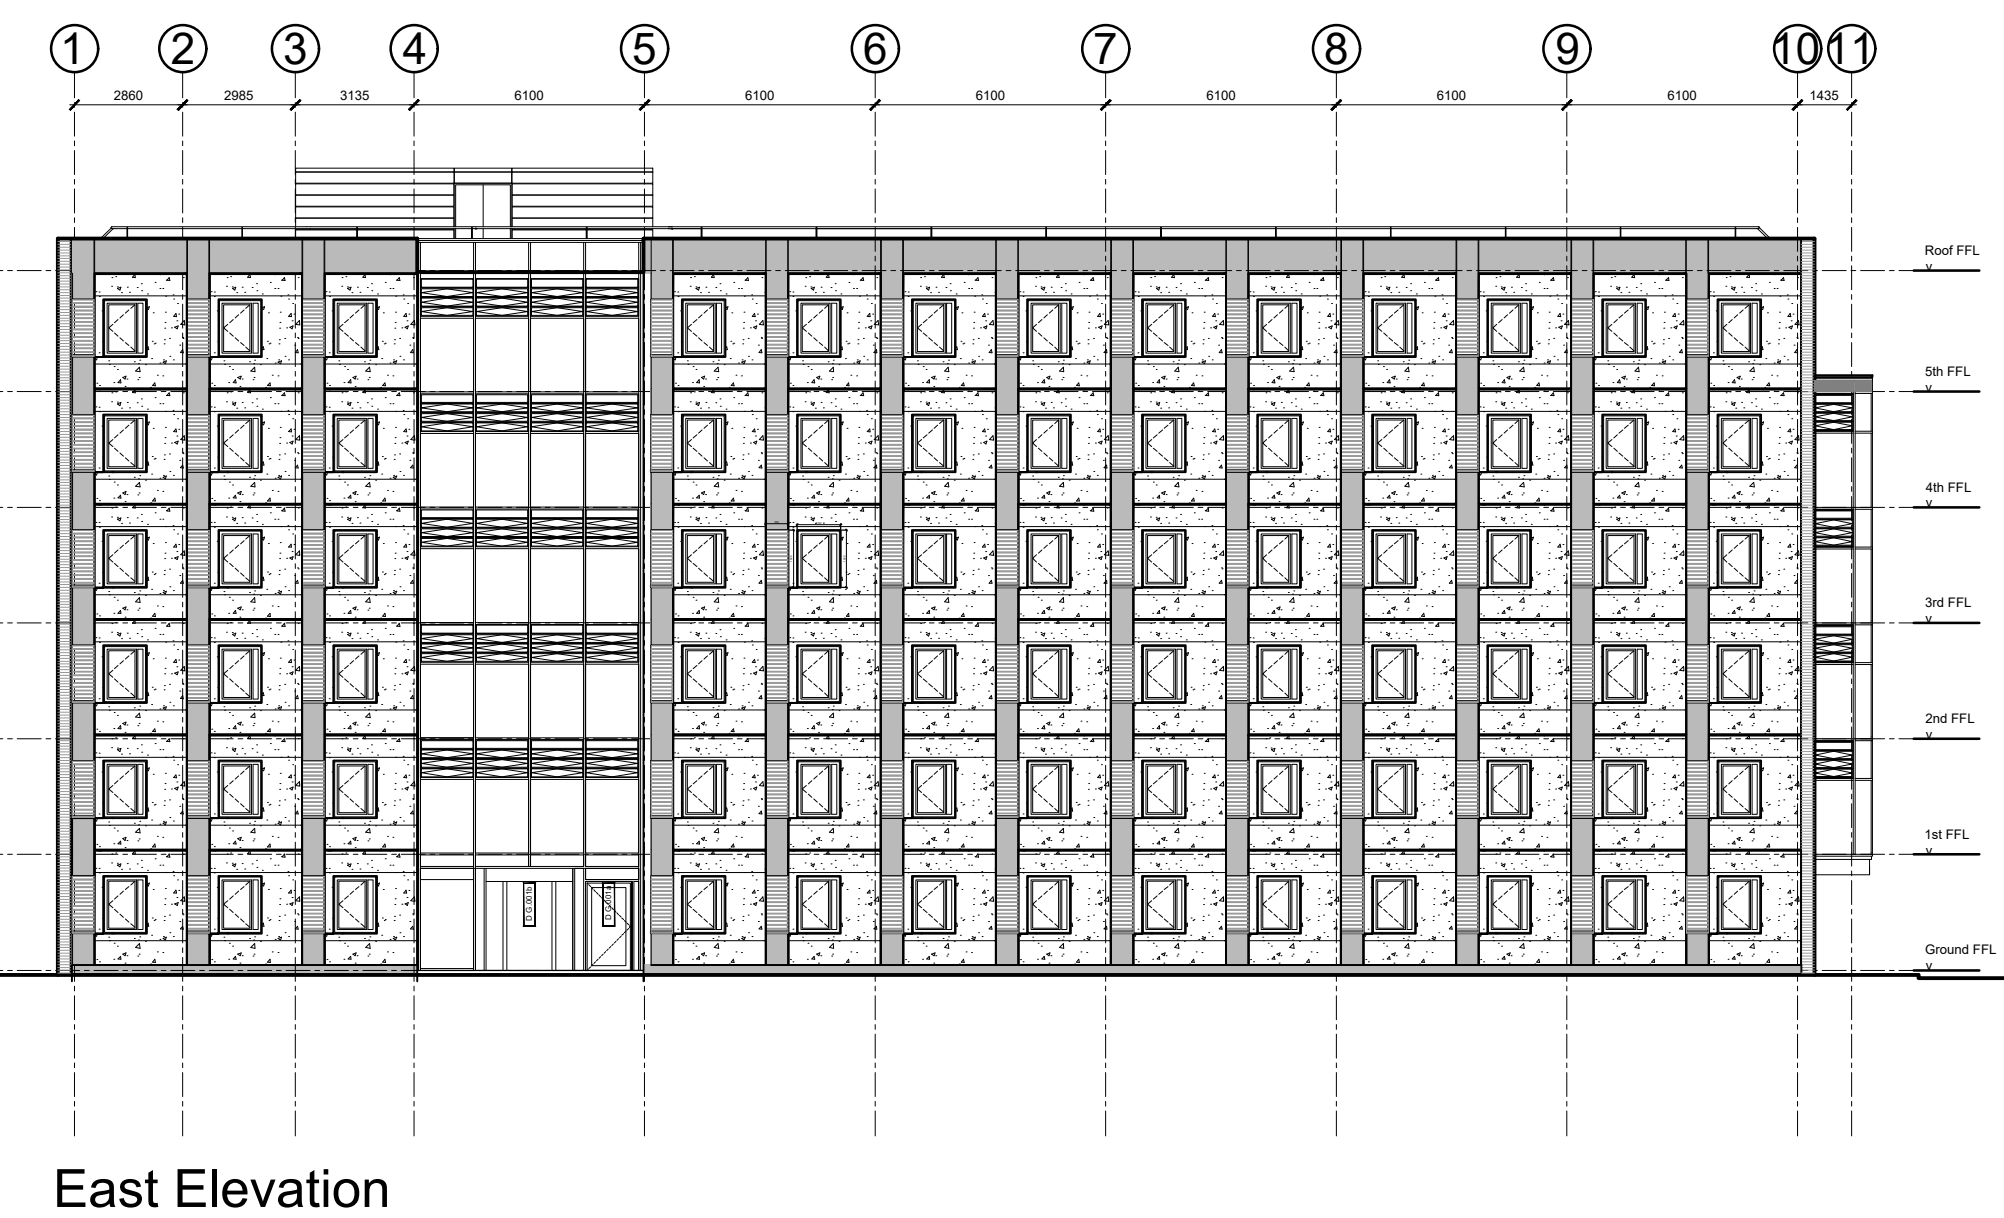
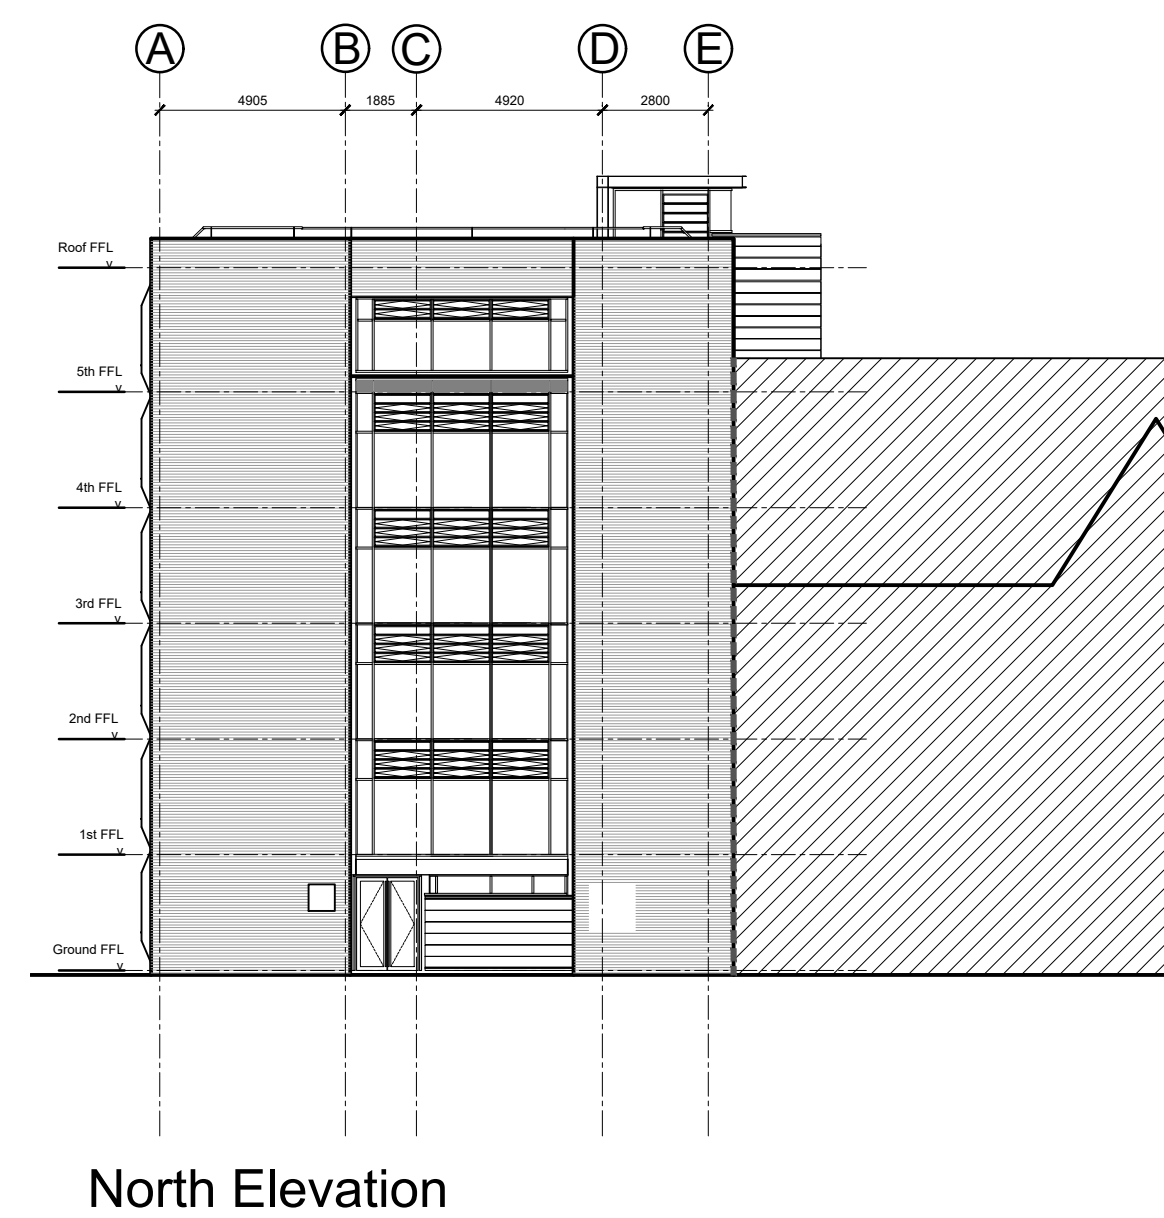
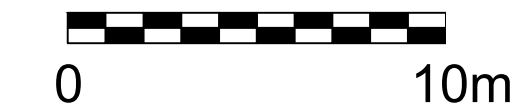
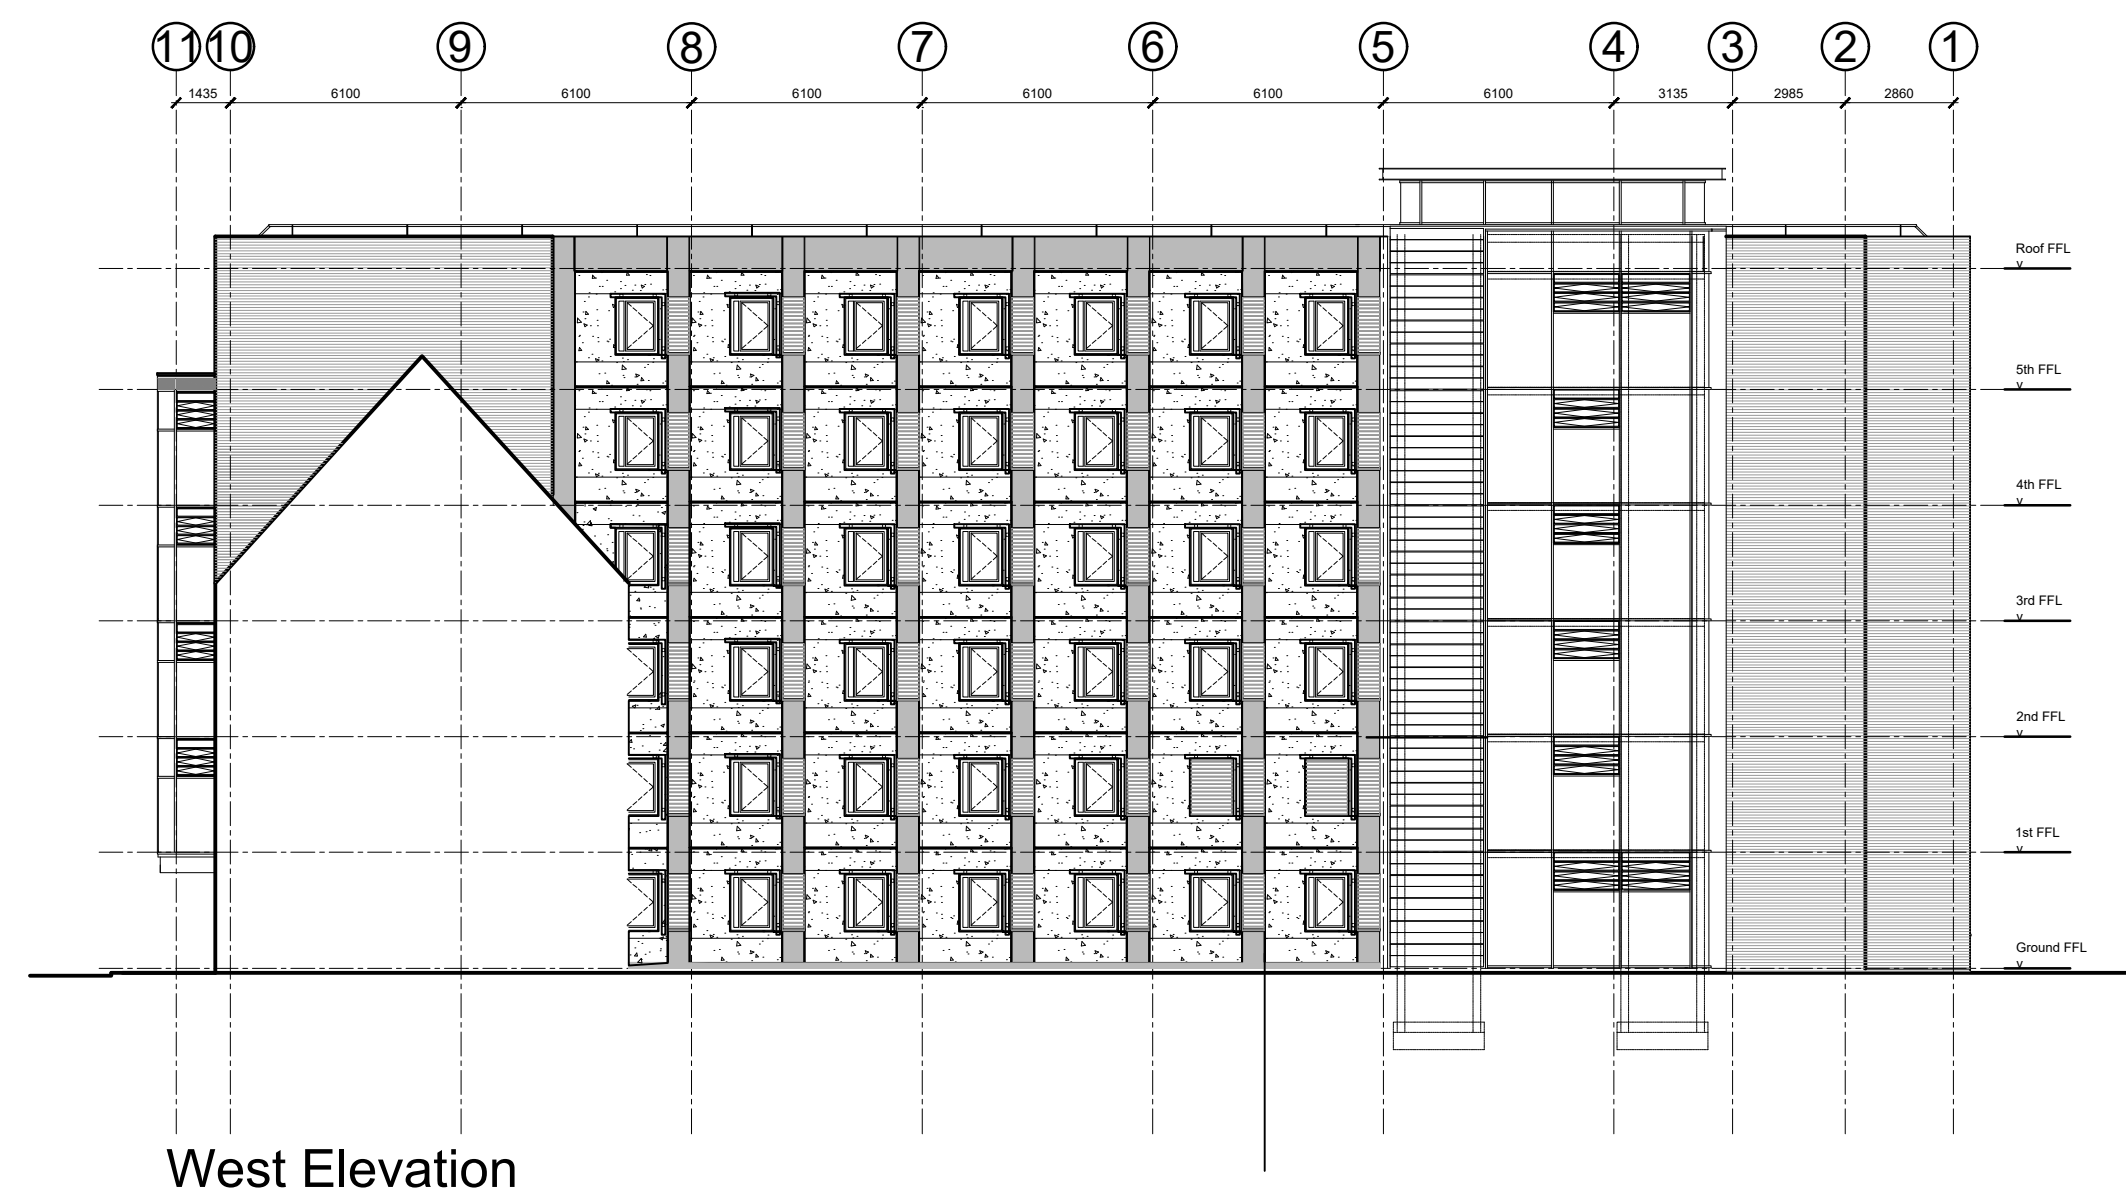


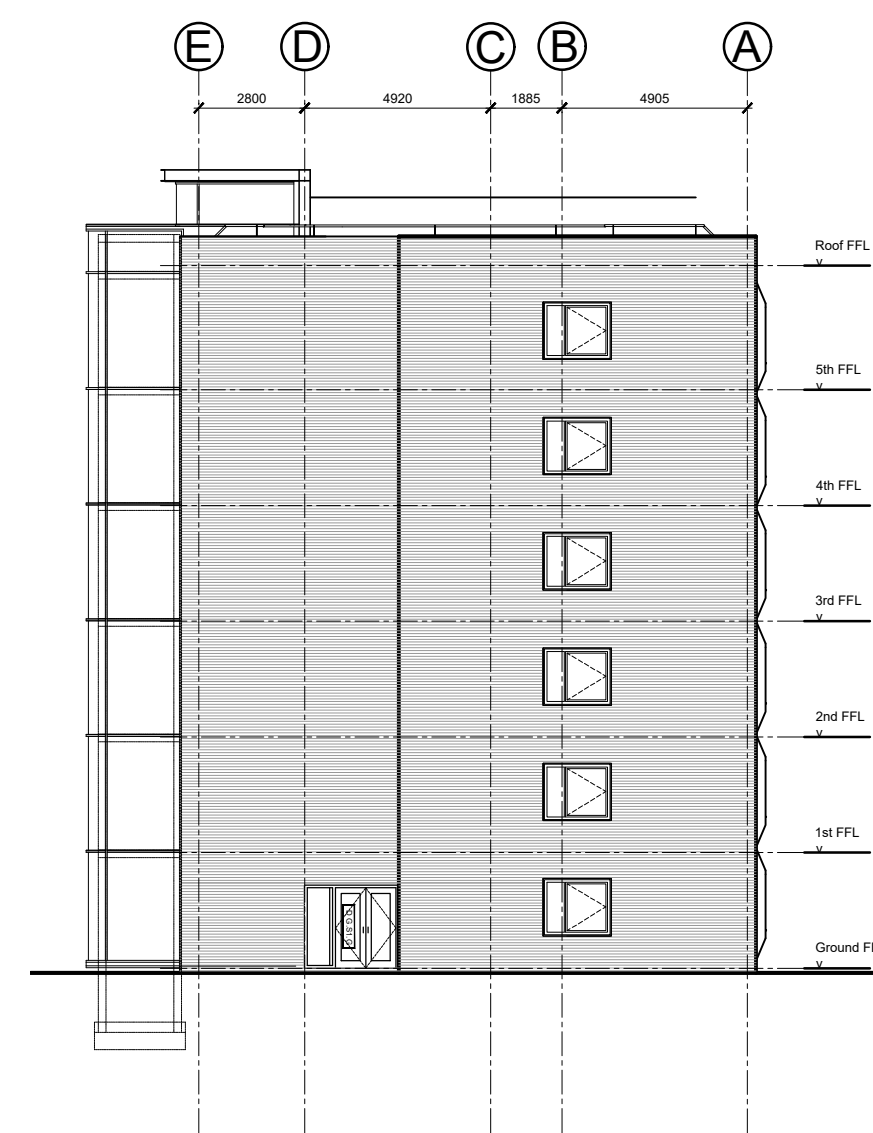

NOTES

1. DO NOT SCALE FROM THIS DRAWING.
2. ALL MEASUREMENTS ARE IN MILLIMETRES UNLESS STATED OTHERWISE.
3. THIS DRAWING IS TO BE READ IN CONJUNCTION WITH THE SPECIFICATION AND ALL RELEVANT ARCHITECTURAL, ELECTRICAL, MECHANICAL AND STRUCTURAL DRAWINGS.
4. MECHANICAL AND ELECTRICAL ENGINEER TO COORDINATE ACCESS POINTS AWAY FROM VINYL FLOORING. NO ACCESS BELOW AREAS OF VINYL FLOOR.

IN ADDITION TO THE HAZARDS/RISKS NORMALLY ASSOCIATED WITH THE TYPES OF WORK DETAILED ON THIS DRAWING, NOTE THE FOLLOWING SIGNIFICANT RESIDUAL RISKS :-

[illegible]

WILSON MASON

Wilson Mason LLP
Upland House
Spring Lane
Samlesbury
e: preston@wilsonmason.co.uk

Drawing Status

Project
Division of Dentistry Expansion

Building Name	Carys Bannister
---------------	-----------------

Sub Site Name

Site Name
University of Manchester

Drawing Title
Existing Elevations

PM	Drawn JRB	Checked -	Authorised
Scale 1:200@A1	Date Dec 2022	Date -	Date

Drawing No.	Revision
7104 L(2-)10	-