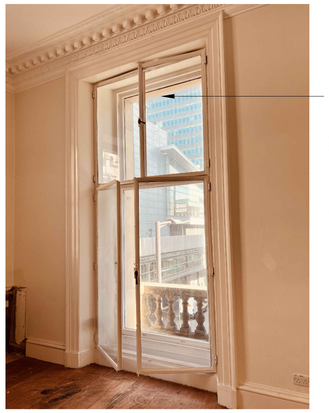

EXISTING SECONDARY GLAZING TO BE UPGRADED, WITH EXISTING FRAMEWORK RETAINED, REFURBISHED AND REDECORATED WITH NEW HIGH SPECIFICATION GLASS WITHIN EXISTING FRAME.

FRAMES & ARCHITRAVES TO BE IN PAINT FINISH: DULUX TRADE DIAMOND EGGSHELL TO MATCH FARROW & BALL "CHARLESTON GREY"

01 / 578 SECOND FLOOR TYPE 5 EXISTING SECONDARY GLAZING TO BE UPGRADED

SCALE - N/A

PHOTOGRAPH

EXISTING SECONDARY GLAZING TO BE UPGRADED, WITH EXISTING FRAMEWORK RETAINED, REFURBISHED AND REDECORATED WITH NEW HIGH SPECIFICATION GLASS WITHIN EXISTING FRAME.

FRAMES & ARCHITRAVES TO BE IN PAINT FINISH: DULUX TRADE DIAMOND EGGSHELL TO MATCH FARROW & BALL "CHARLESTON GREY"

02 / 578 SECOND FLOOR TYPE 6 EXISTING SECONDARY GLAZING TO BE UPGRADED

SCALE - N/A

PHOTOGRAPH

EXISTING SECONDARY GLAZING TO BE UPGRADED, WITH EXISTING FRAMEWORK RETAINED, REFURBISHED AND REDECORATED WITH NEW HIGH SPECIFICATION GLASS WITHIN EXISTING FRAME.

FRAMES & ARCHITRAVES TO BE IN PAINT FINISH: DULUX TRADE DIAMOND EGGSHELL TO MATCH FARROW & BALL "CHARLESTON GREY"

03 / 578 SECOND FLOOR TYPE 7 EXISTING SECONDARY GLAZING TO BE UPGRADED

SCALE - N/A

PHOTOGRAPH

0 0.5 1.0 2.0 3.0 4.0 5.0m

Scale 1:100

0 0.20 0.40 0.60 0.80 1.0m

Scale 1:20

NOTES

ORIGINAL A1

DO NOT SCALE FROM THIS DRAWING.
ALL DIMENSIONS TO BE CHECKED ON SITE.
(DRAWINGS MAYBE SCALED FOR LOCAL AUTHORITY & PLANNING PURPOSE ONLY)
COPYRIGHT PROTECTED.

FOR PLANNING
DO NOT USE FOR CONSTRUCTION

GENERAL PLANNING NOTES:

ALL DIMENSIONS TO BE CHECKED ON SITE PRIOR TO ANY MANUFACTURE OR CONSTRUCTION OF EQUIPMENT, FINISH, SIGNAGE ETC.

DRAWINGS TO BE READ IN CONJUNCTION WITH THE FOLLOWING STAGE 3 INFORMATION:

- STRUCTURAL ENGINEER'S DESIGN & RECOMMENDATIONS (DWLP)
- HERITAGE REPORT (PAUL BUTLER ASSOCIATES)
- M&E AND FIRE STRATEGY (HILSON MORAN)

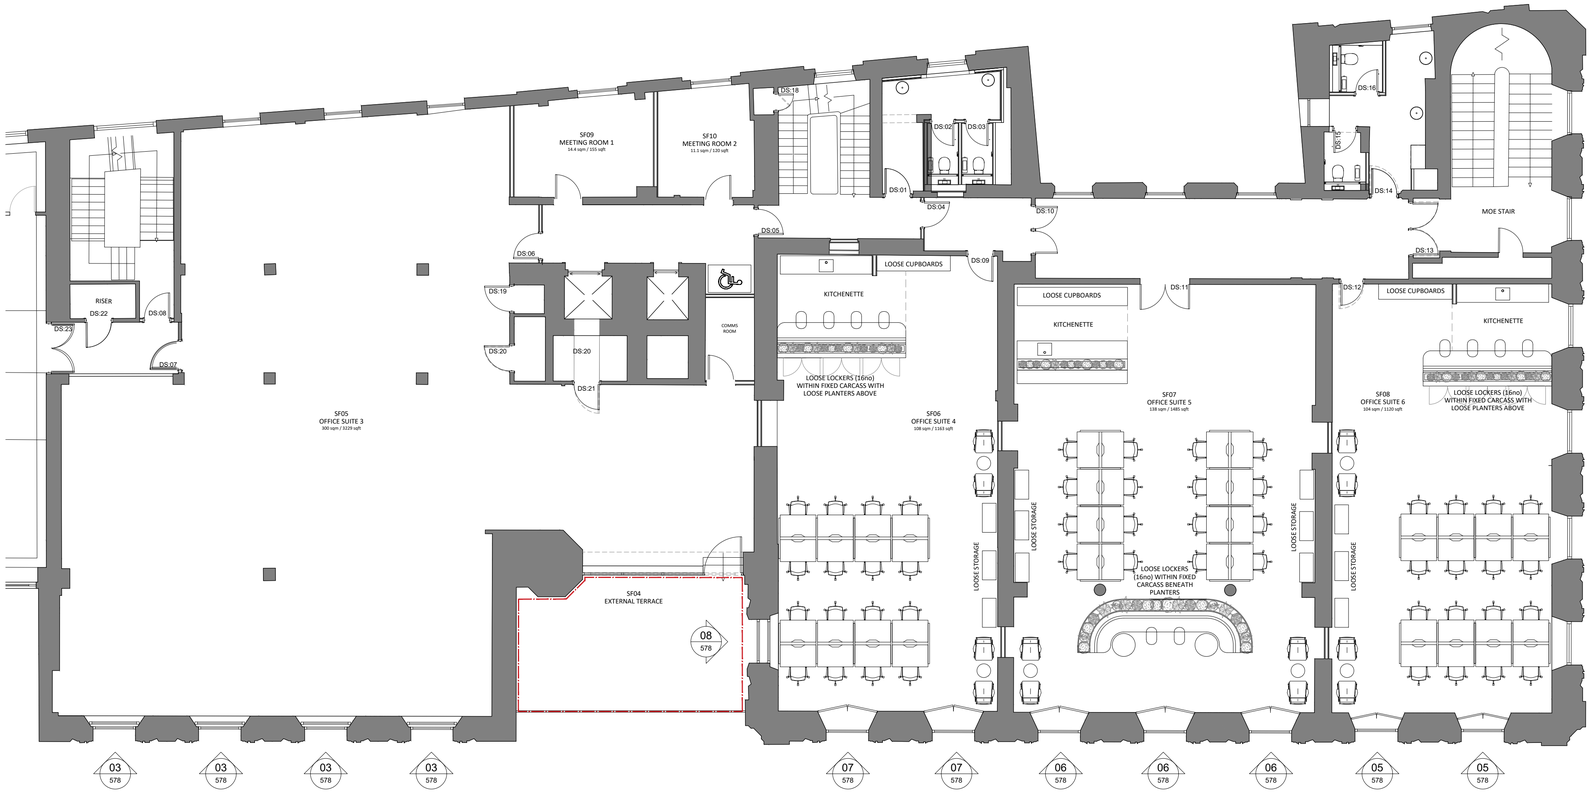

07 / 578 SECOND FLOOR EXISTING SECONDARY GLAZING TO BE UPGRADED

SCALE - 1:100 @ A1

LOCATION PLAN

EXISTING SECONDARY GLAZING TO BE UPGRADED, WITH EXISTING FRAMEWORK RETAINED, REFURBISHED AND REDECORATED WITH NEW HIGH SPECIFICATION GLASS WITHIN EXISTING FRAME.

FRAMES & ARCHITRAVES TO BE IN PAINT FINISH: DULUX TRADE DIAMOND EGGSHELL TO MATCH FARROW & BALL "CHARLESTON GREY"

04 / 578 SECOND FLOOR TYPE 8 EXISTING SECONDARY GLAZING TO BE UPGRADED

SCALE - N/A

PHOTOGRAPH

REV	DATE	DESCRIPTION	DRAWN	CHECKED
3.00	15.09.22	ISSUED FOR PLANNING	SO	ARB

AXI

ADDRESS : 41 SOUTH KING STREET, MANCHESTER ,M2 6DE
TELEPHONE : +44 (0)161 879 7357
EMAIL : www.axi.studio
COMPANY No : 11847325

CLIENT

bruntwood

PROJECT

BRUNTWOOD
38 MOSLEY STREET
MANCHESTER M2 3AZ

DRAWING REFERENCE

SECOND FLOOR
EXISTING SECONDARY GLAZING
TO BE UPGRADED AS PROPOSED

JOB REFERENCE	DRAWING SCALE	DATE	DRAWN	CHECKED
20 - 059	varies@A1	14.01.22	ARB	SO

DRAWING No	STAGE	REV
AXI - B578	3	00