


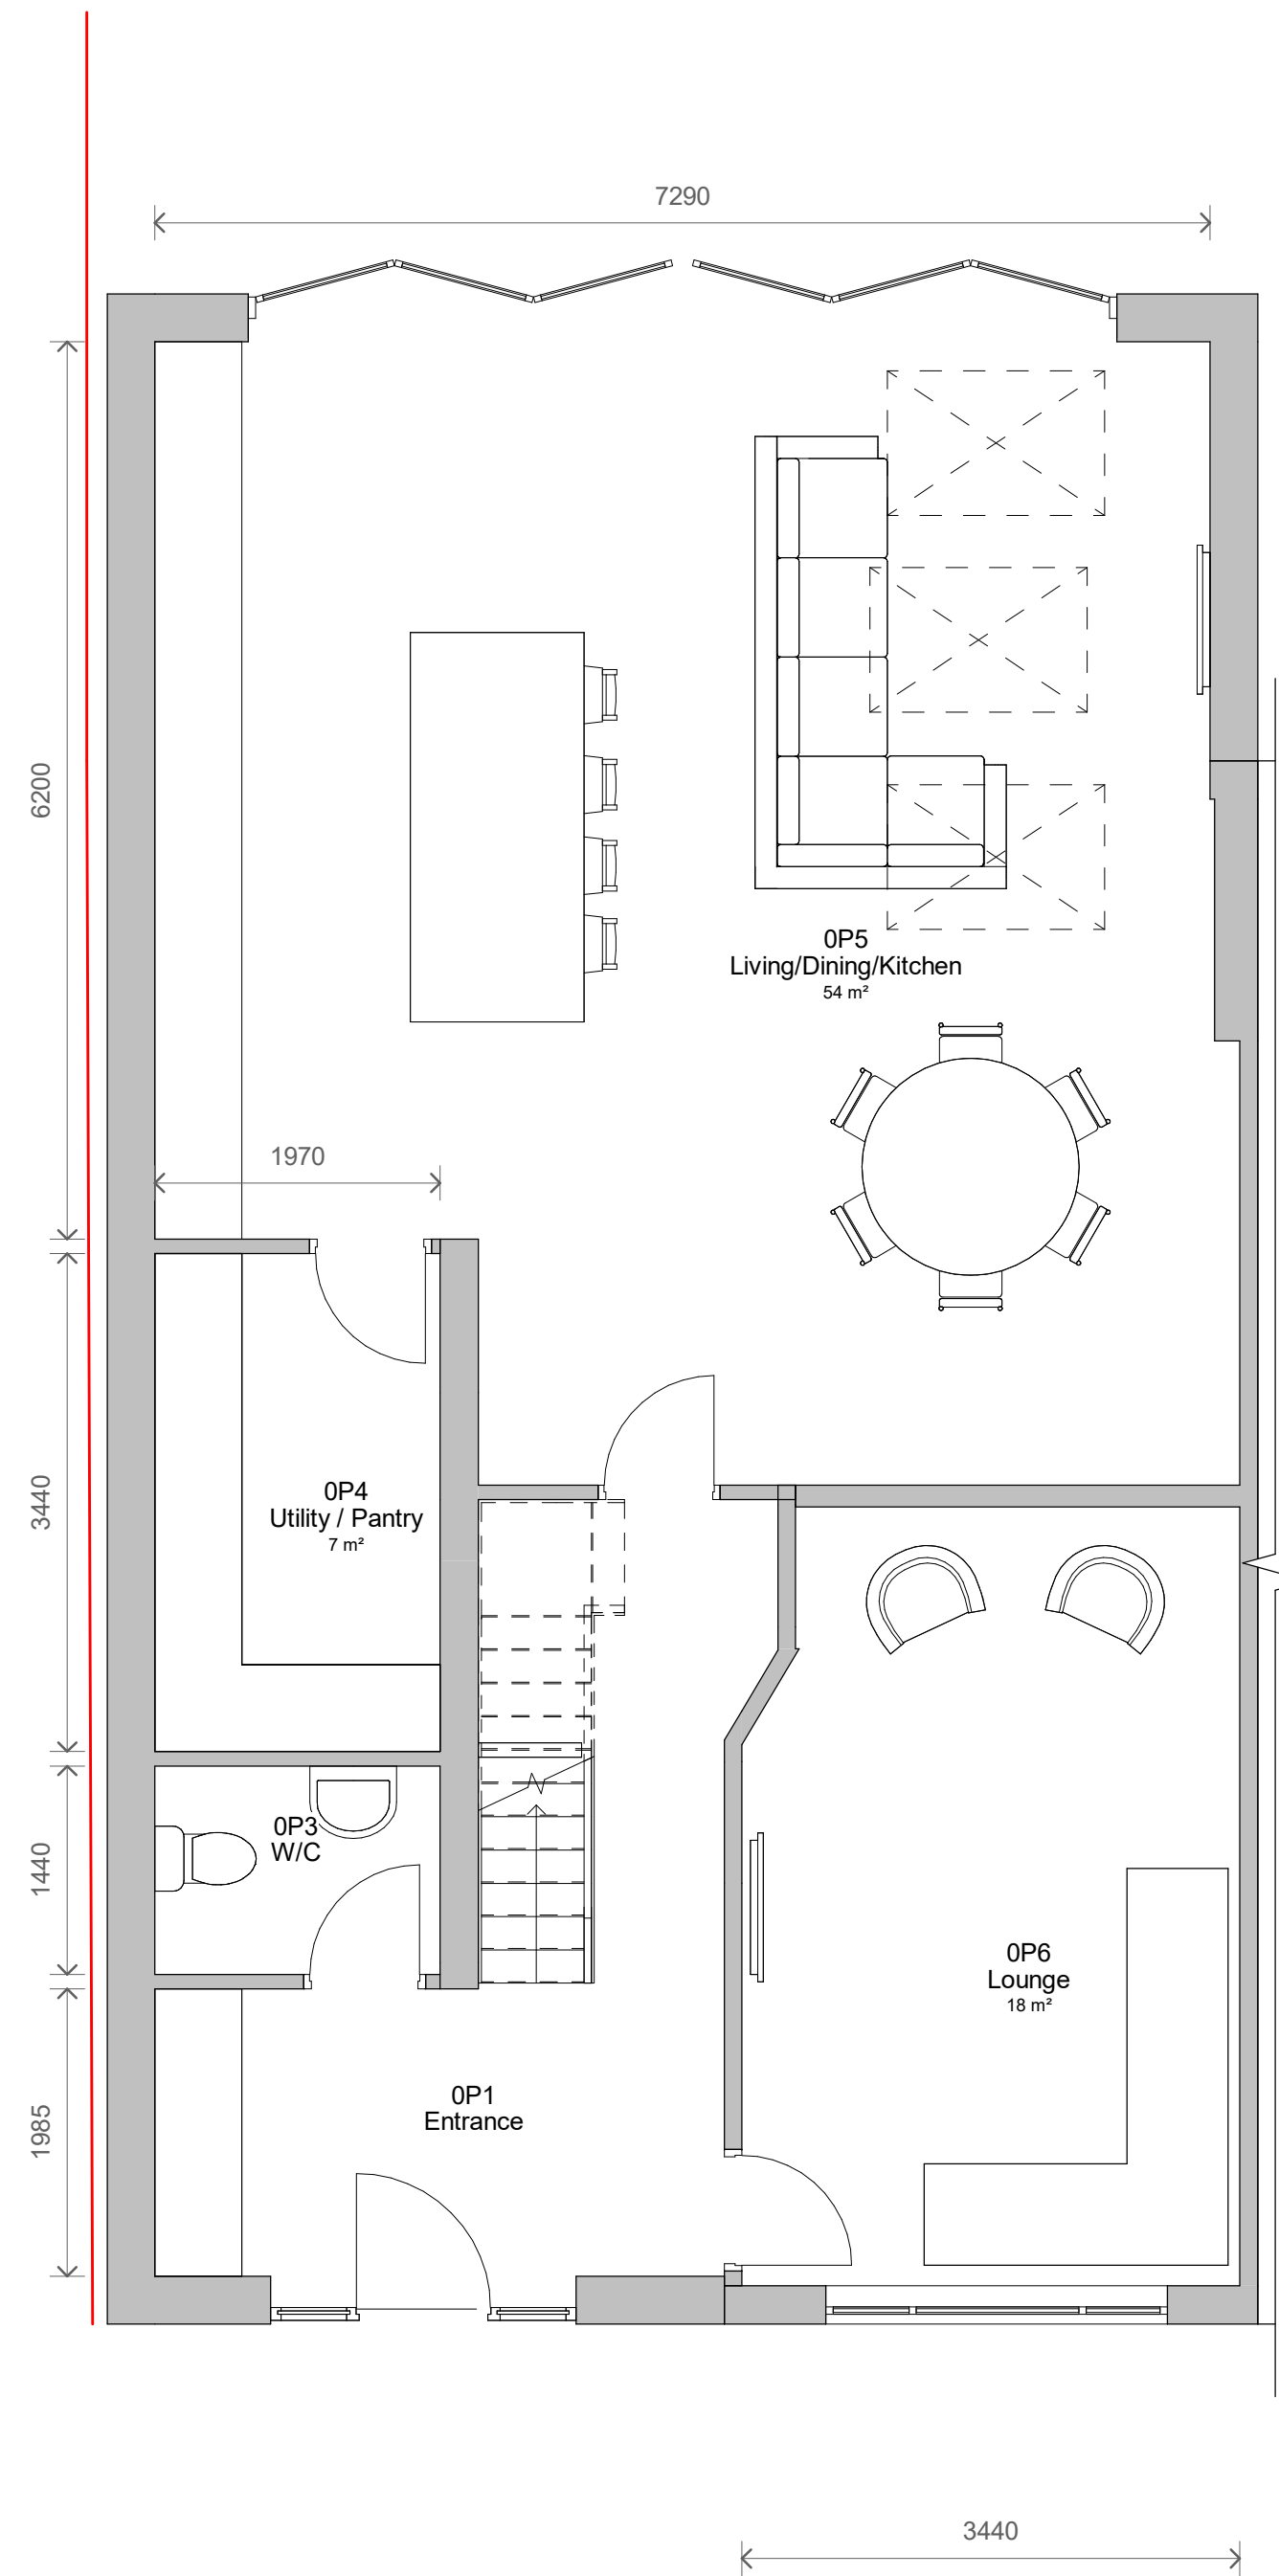


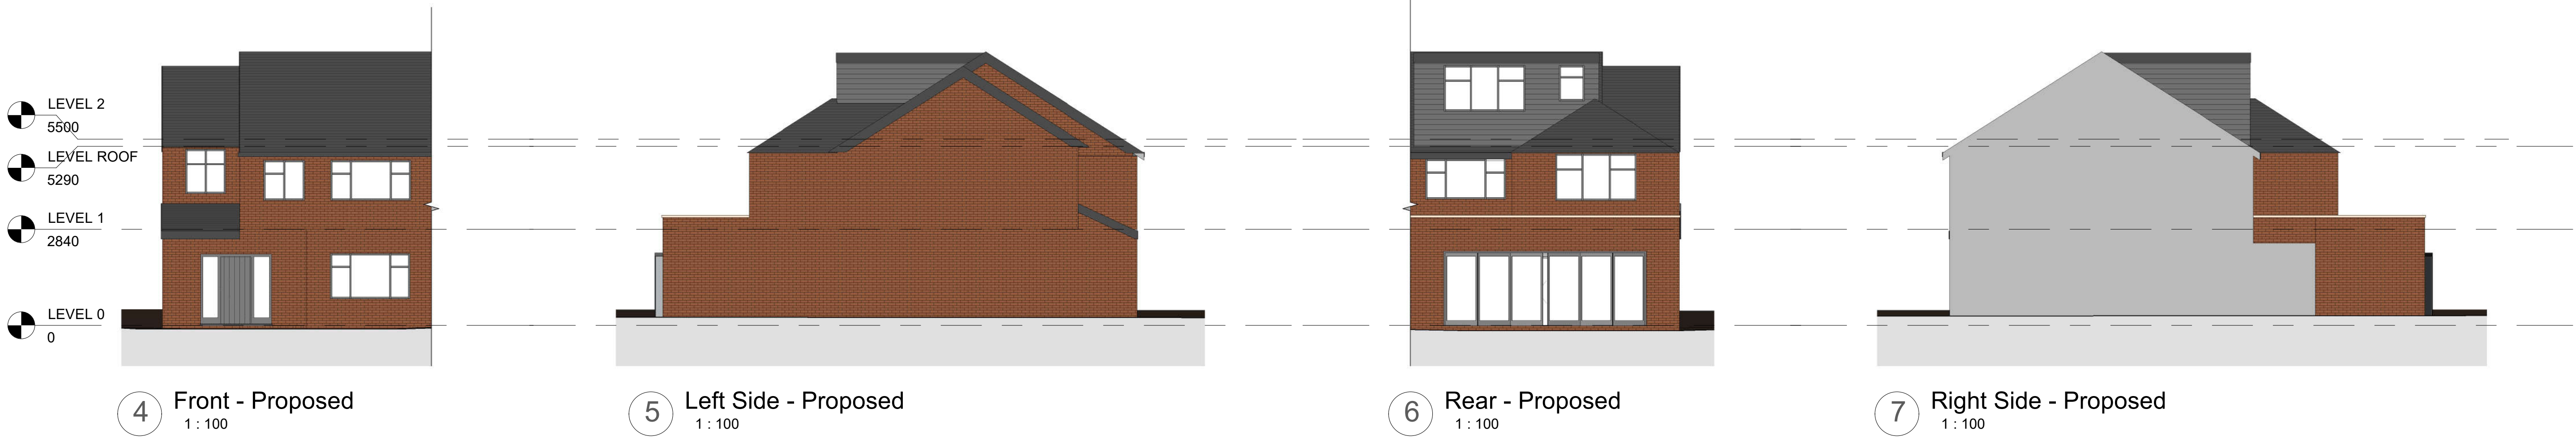


1 Level 0 - Proposed
1 : 50

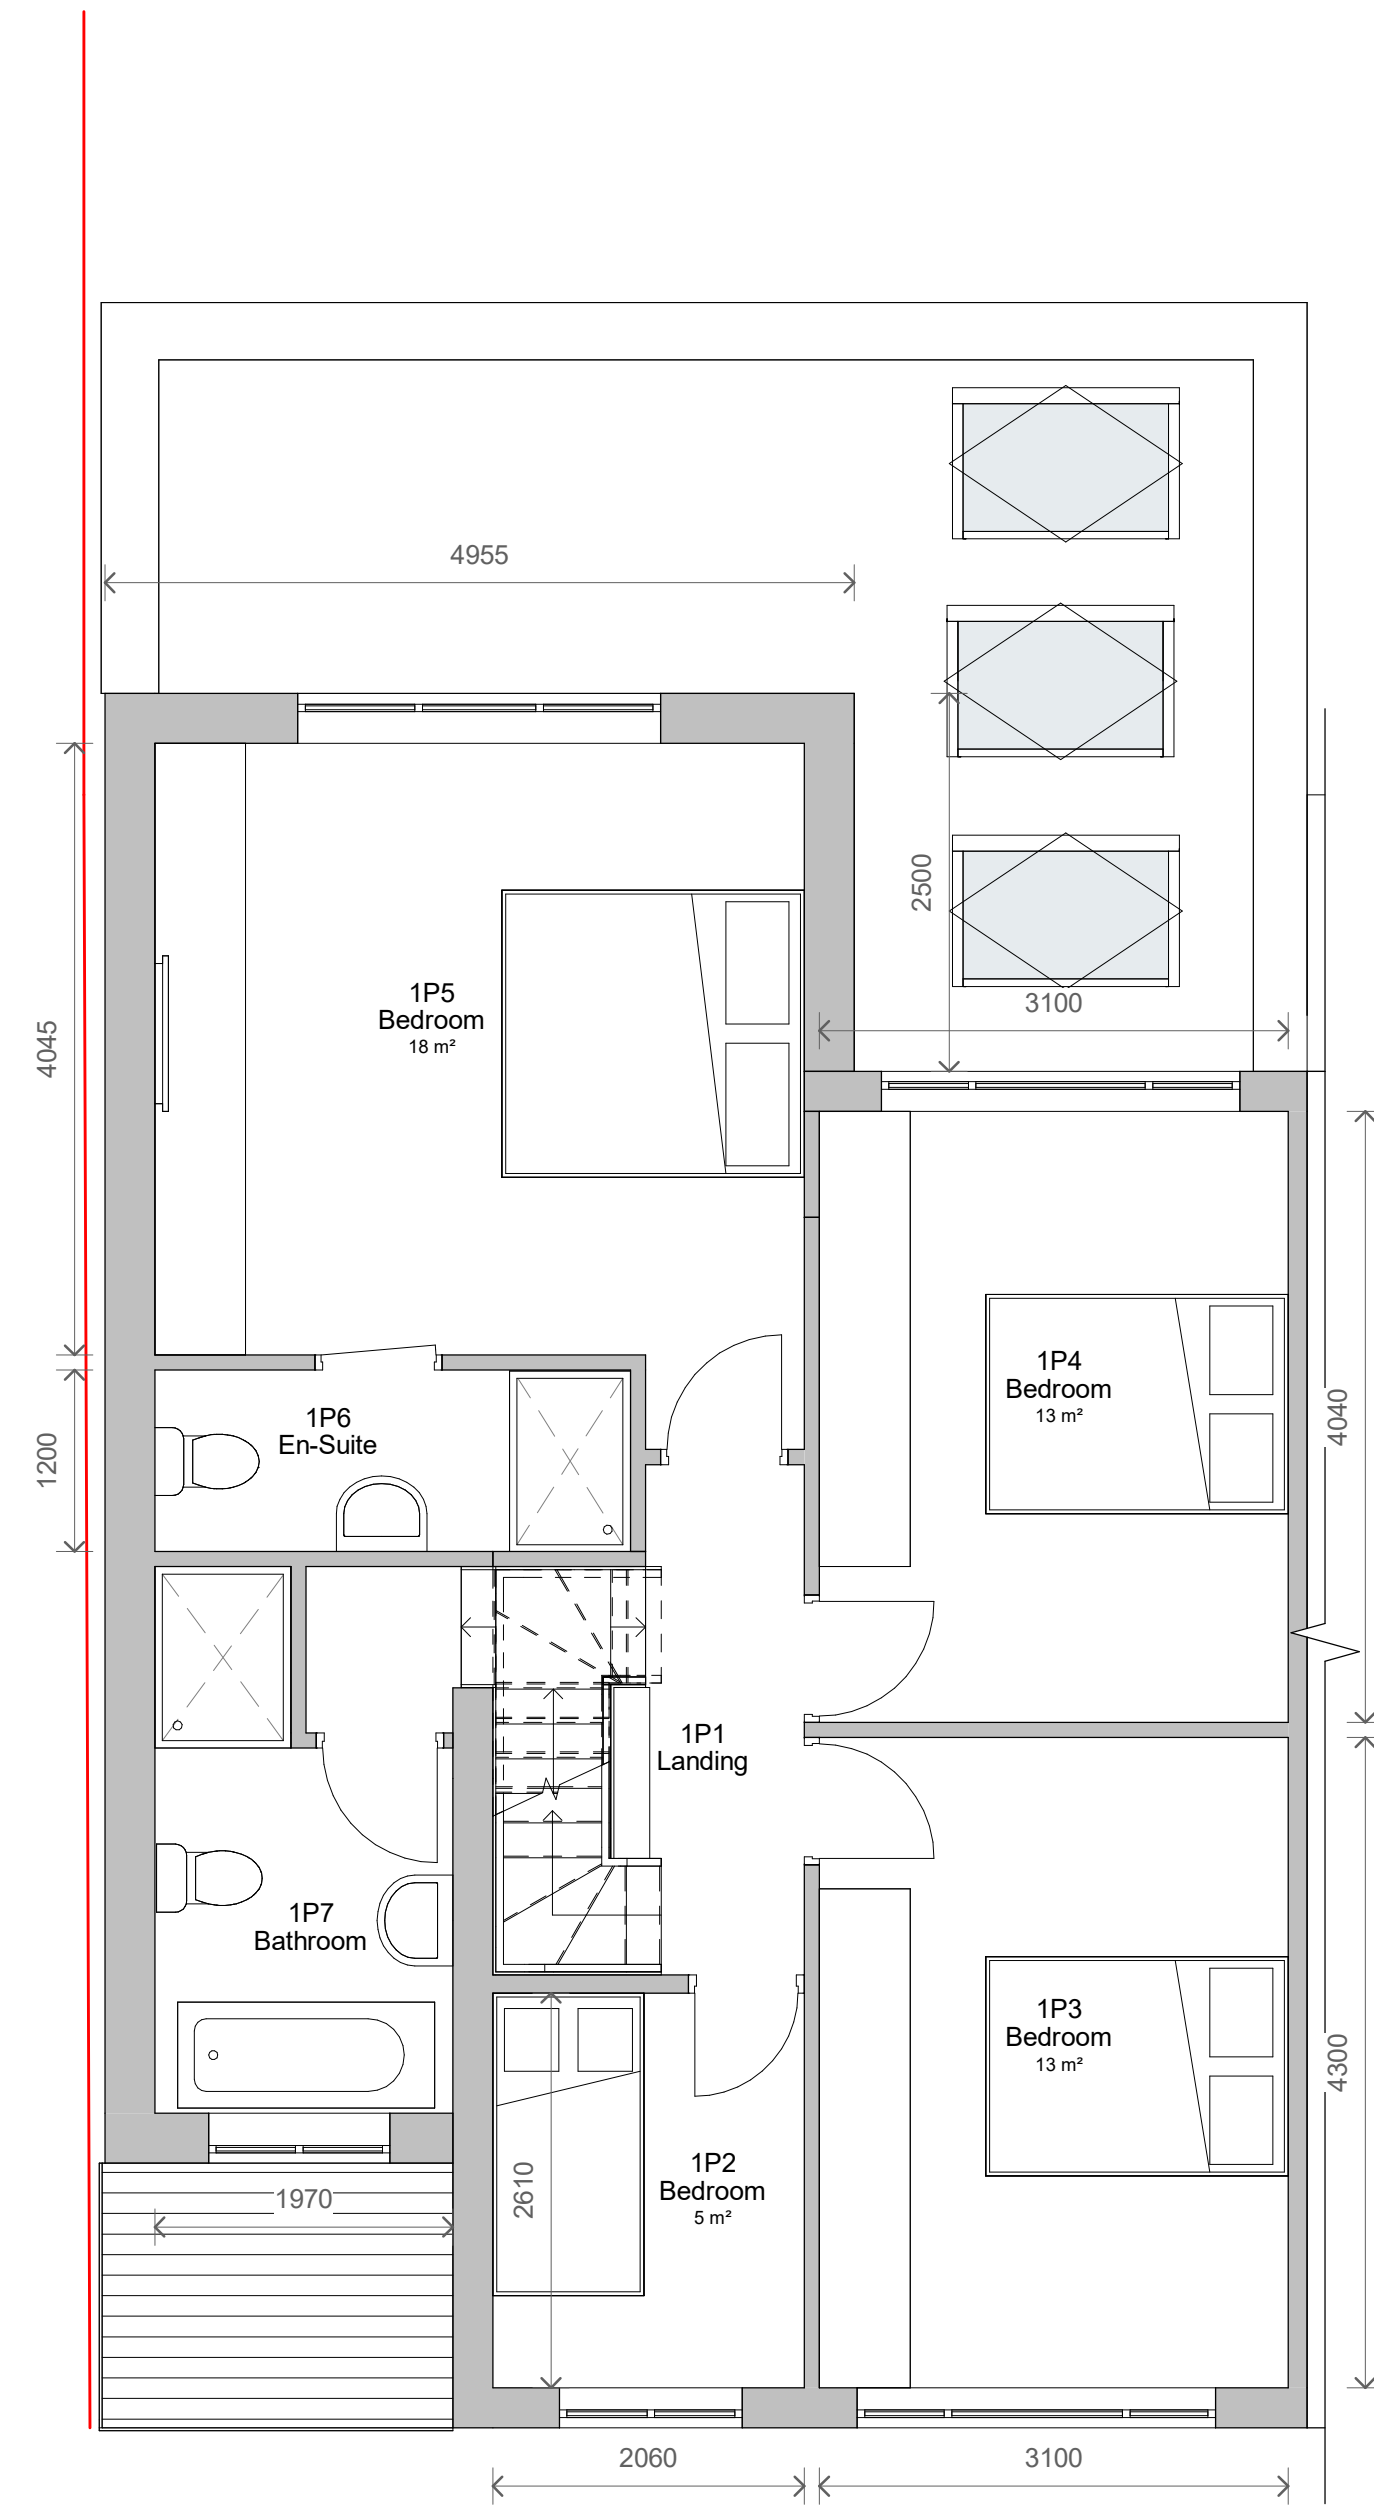

2 Level 1 - Proposed
1 : 50

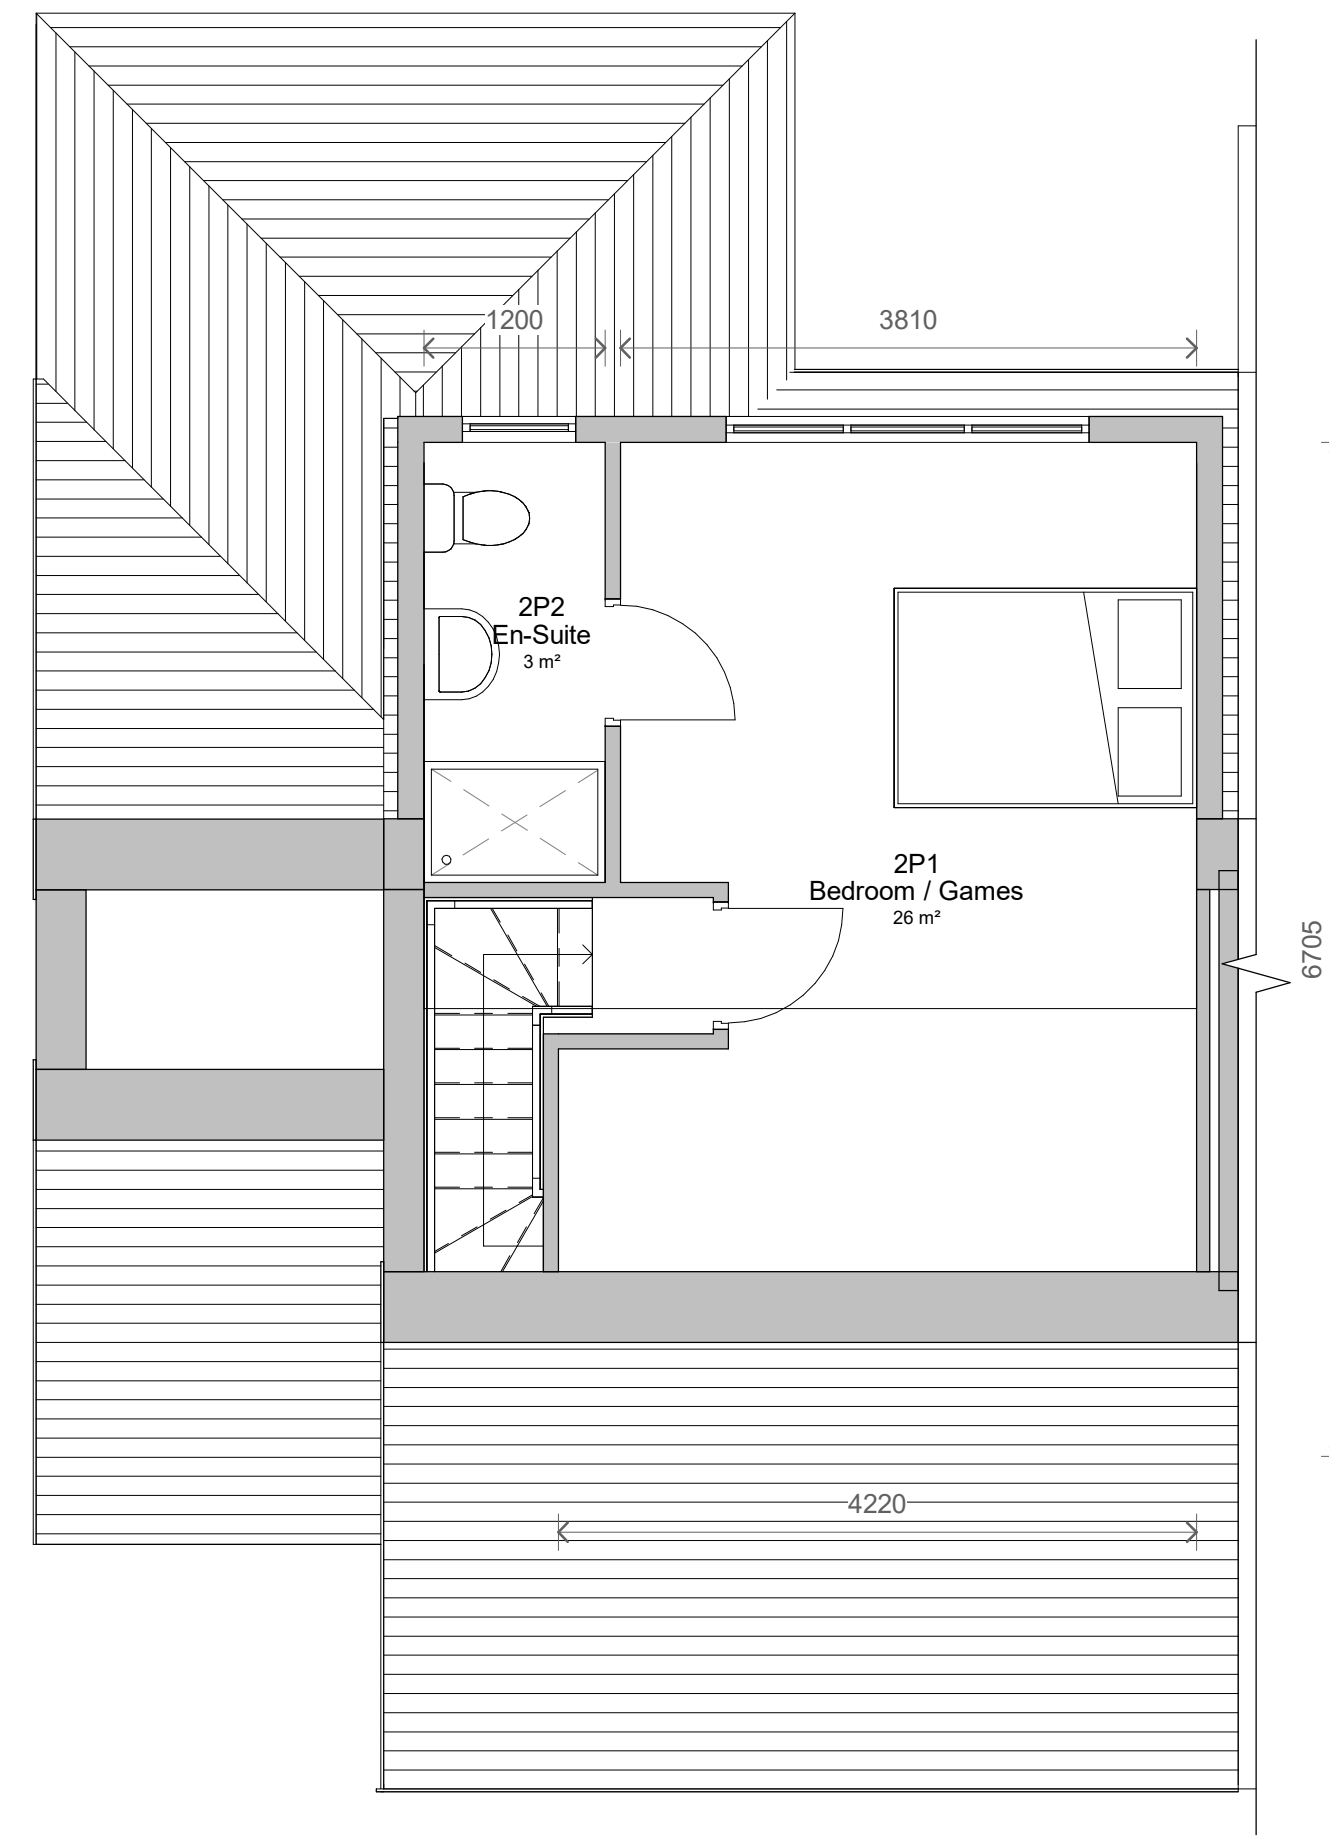

3 Level 2 - Proposed
1 : 50

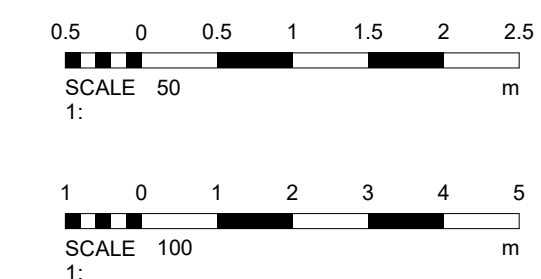

4	Revised Plans	18/11/2022
3	Revised Plans	16/11/2022
2	PLANNING	29/09/2022
1	Revised Plans	29/09/2022
No.	Description	Date

PROJECT 306 Mauldeth Road West		
TITLE Proposed Plans and Elevations		
CLIENT Riaz		
STATUS DESIGN		
DRAWN BY TP	DATE 23/09/2022	SCALE (@ A1) As indicated
PROJECT NUMBER GSS22097	DRAWING NUMBER 003	REV 4
GOLD SKETCH S T U D I O S www.goldsketch.co.uk info@goldsketch.co.uk 0161 792 9595		
NOTES © COPYRIGHT ALL RIGHTS RESERVED. THIS DRAWING IS NOT TO BE REPRODUCED WITHOUT WRITTEN CONSENT. DRAWING TO BE USED FOR THE STATUS INDICATED ONLY. ANY DISCREPANCIES TO BE REPORTED TO THE ALL DIMENSIONS ARE TO THE CENTERLINE UNLESS OTHERWISE SPECIFIED. ALL WORK AND MATERIALS TO BE IN ACCORDANCE WITH CURRENT BUILDING REGULATIONS, RELEVANT CODES OF PRACTICE AND BRITISH STANDARDS. ALL DIMENSIONS ARE IN MILLIMETERS UNLESS OTHERWISE STATED.		