



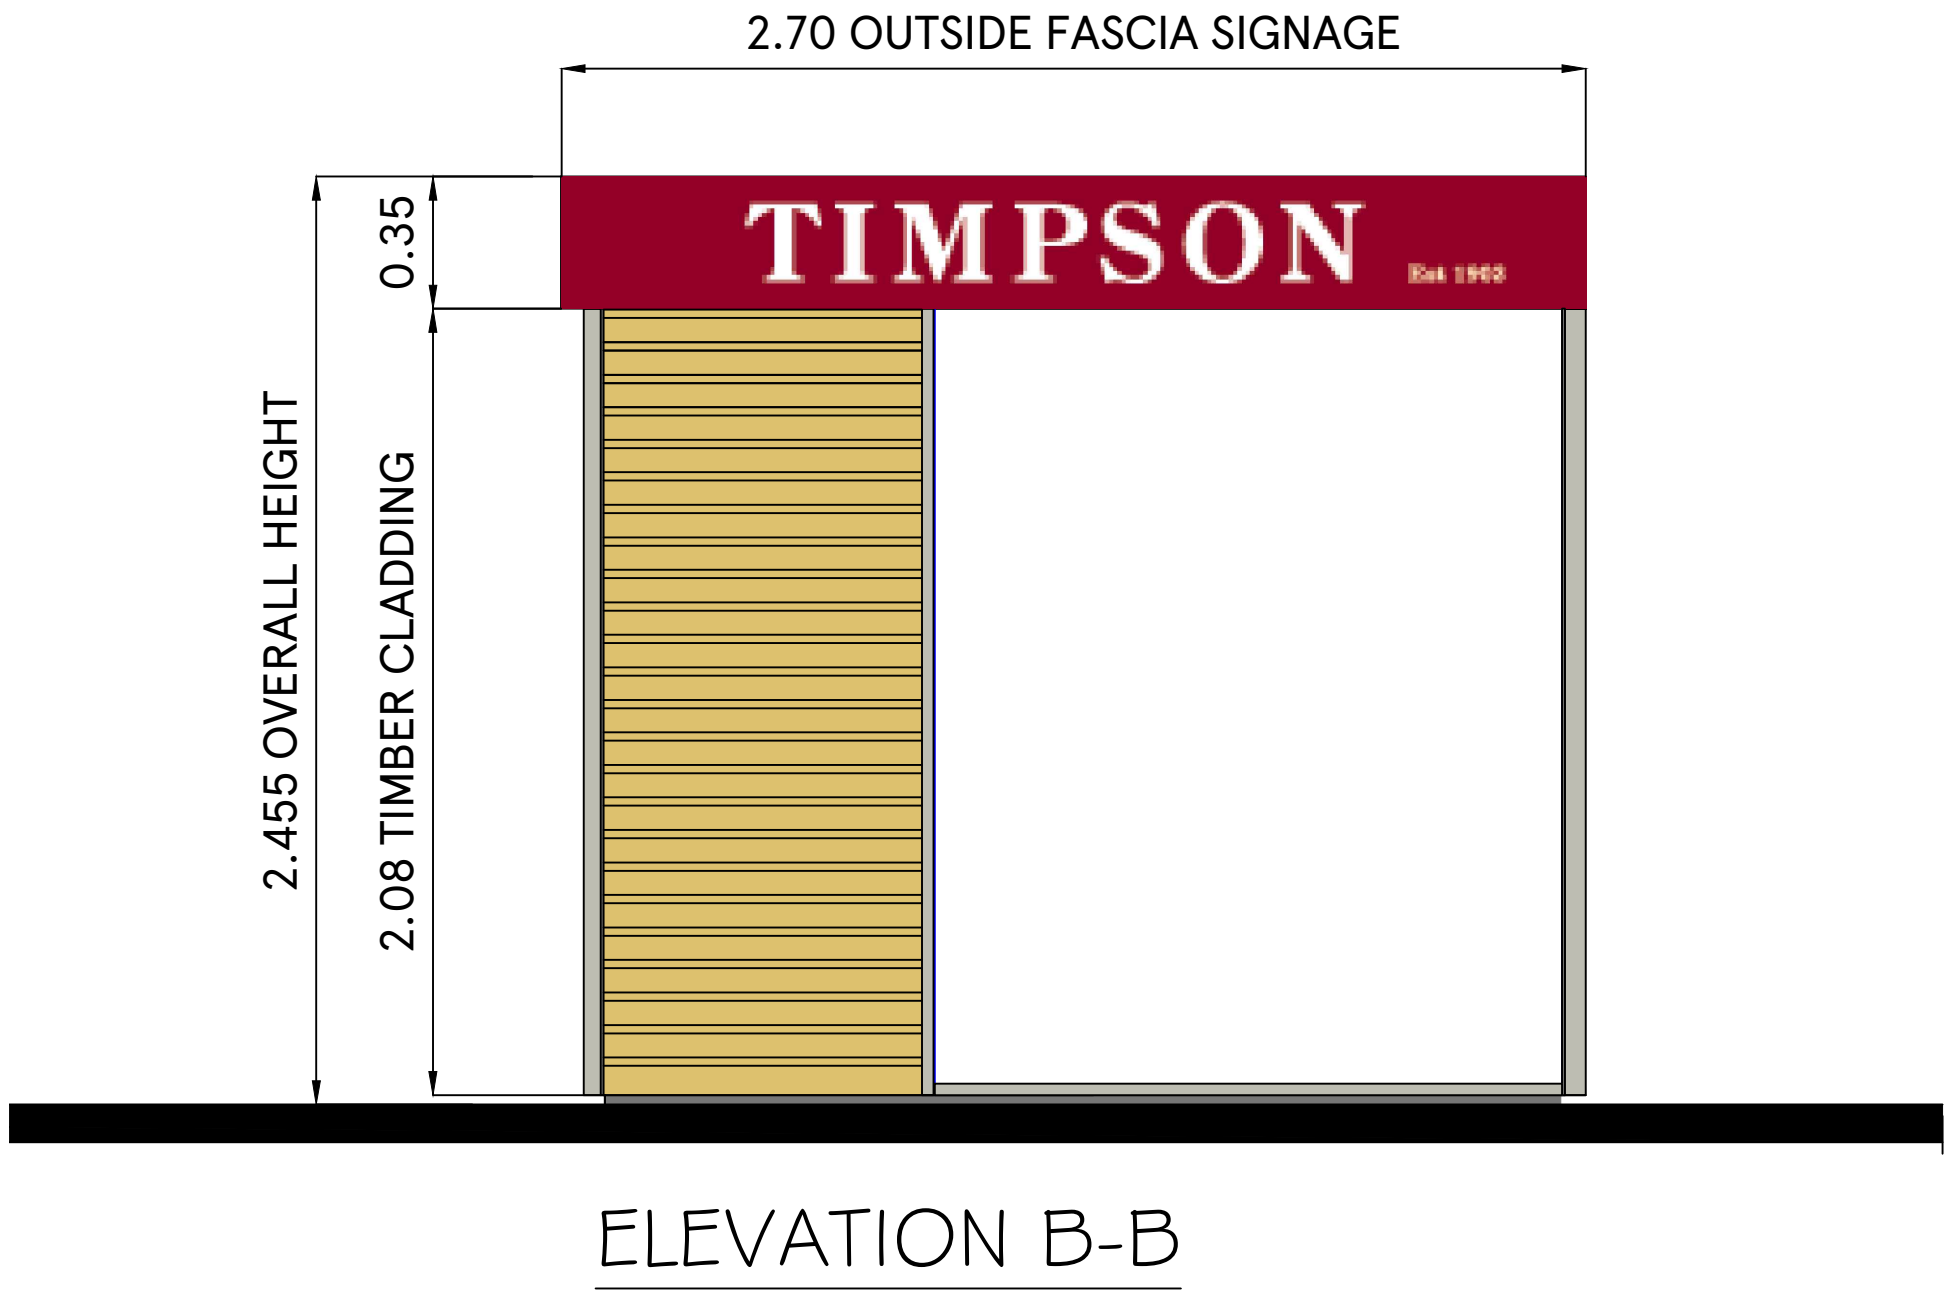

SCALE BAR

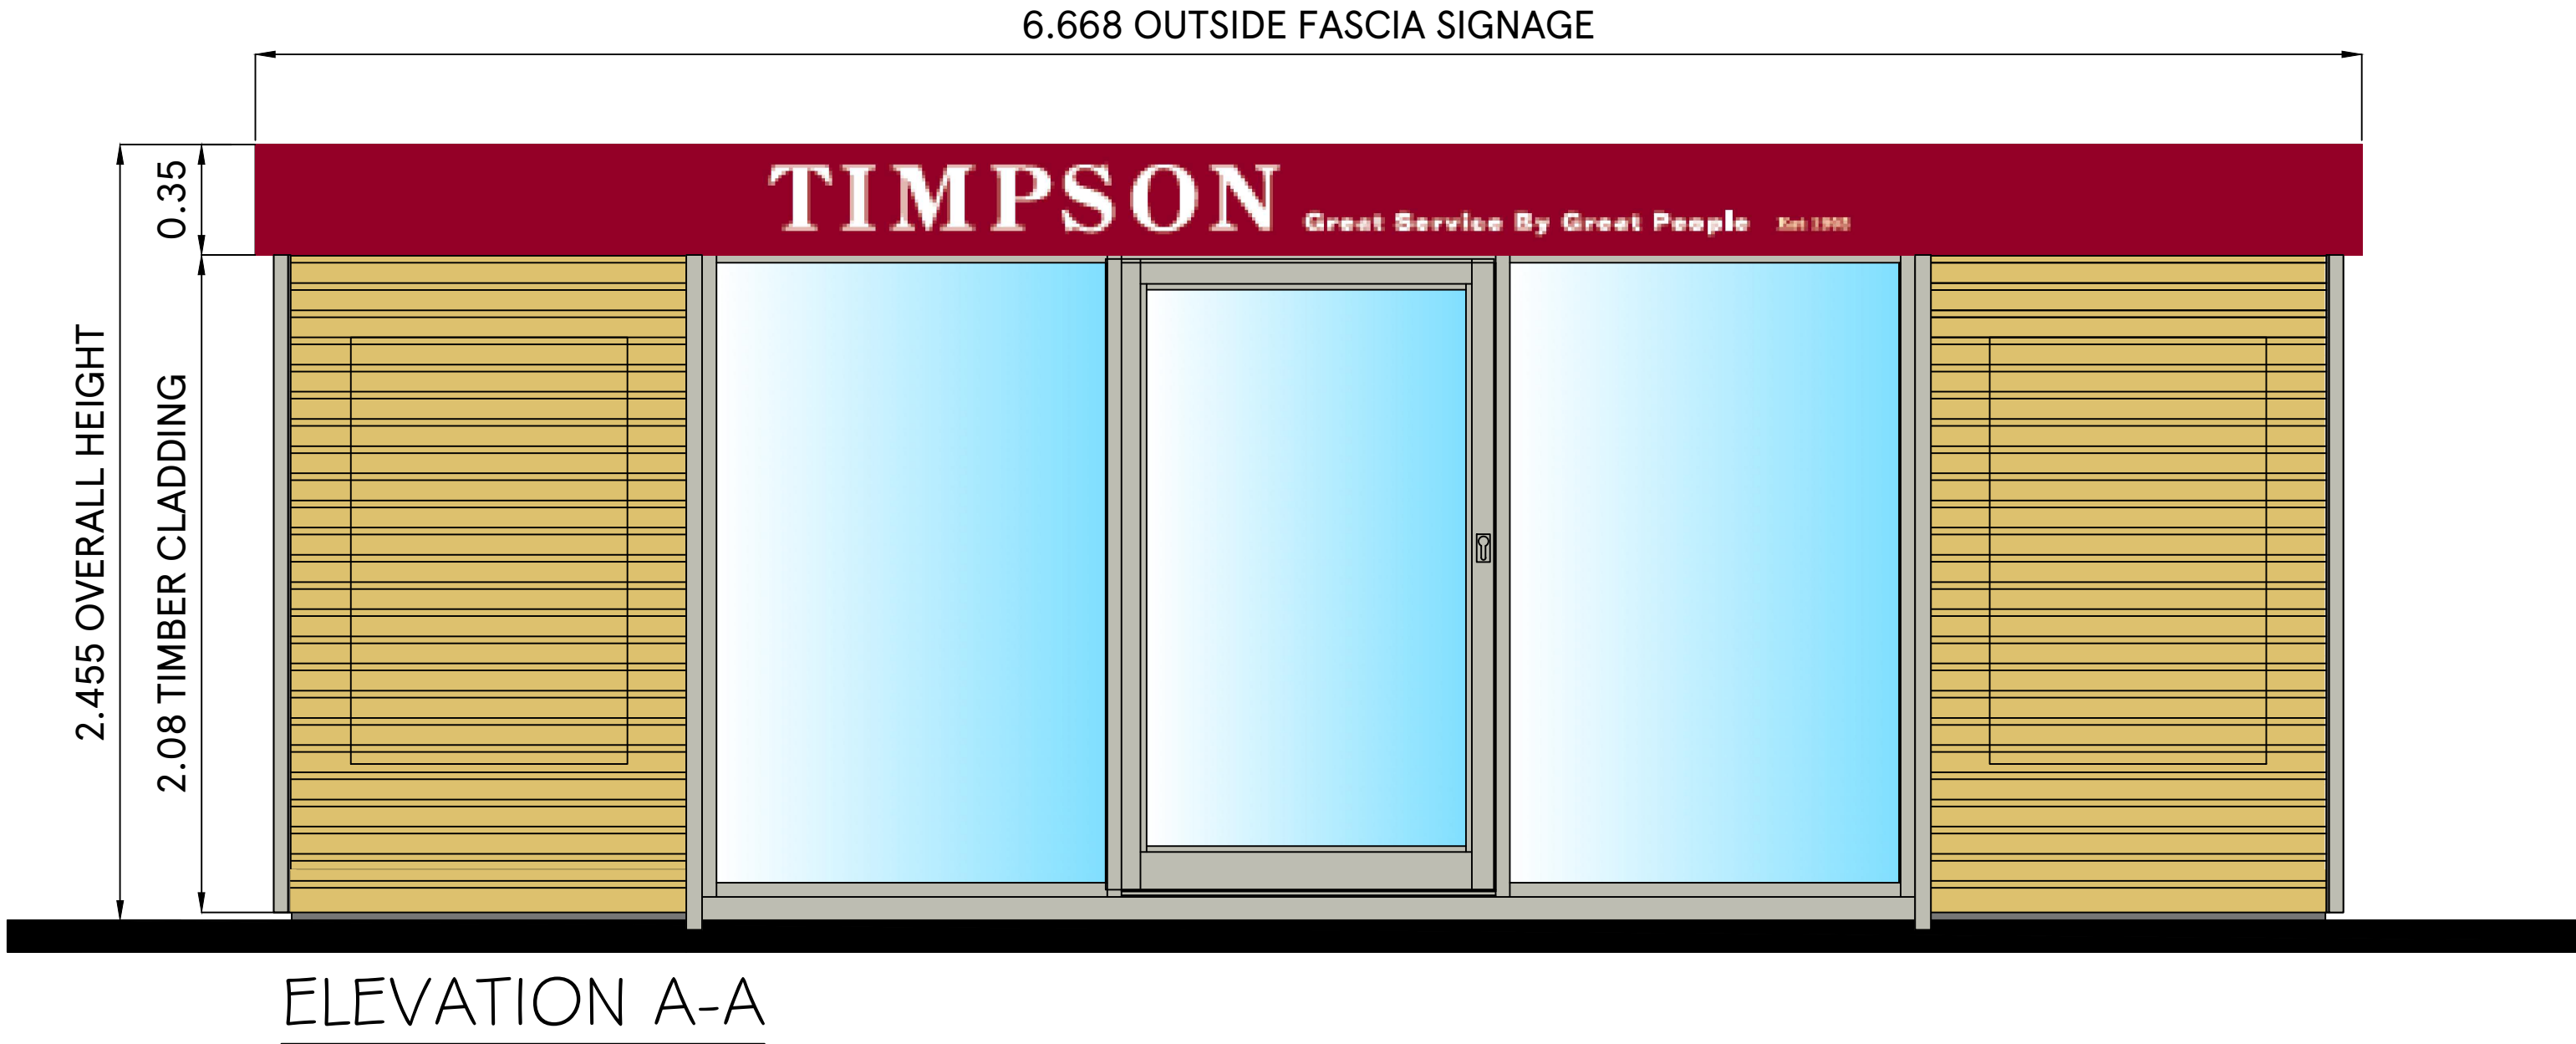

DRAWING NO  
03\_TIMP\_03A

SCALE DATE  
1:20@A2 20-Oct-2021

CHECKED BY  
ANDY HORWOOD  
DRAWN BY  
SHIKHA

STORE TYPE

TIMPSON'S POD DETAILS

CONTENT

TYPICAL ELEVATIONS-1