


Option 7 layout

PLAN 1

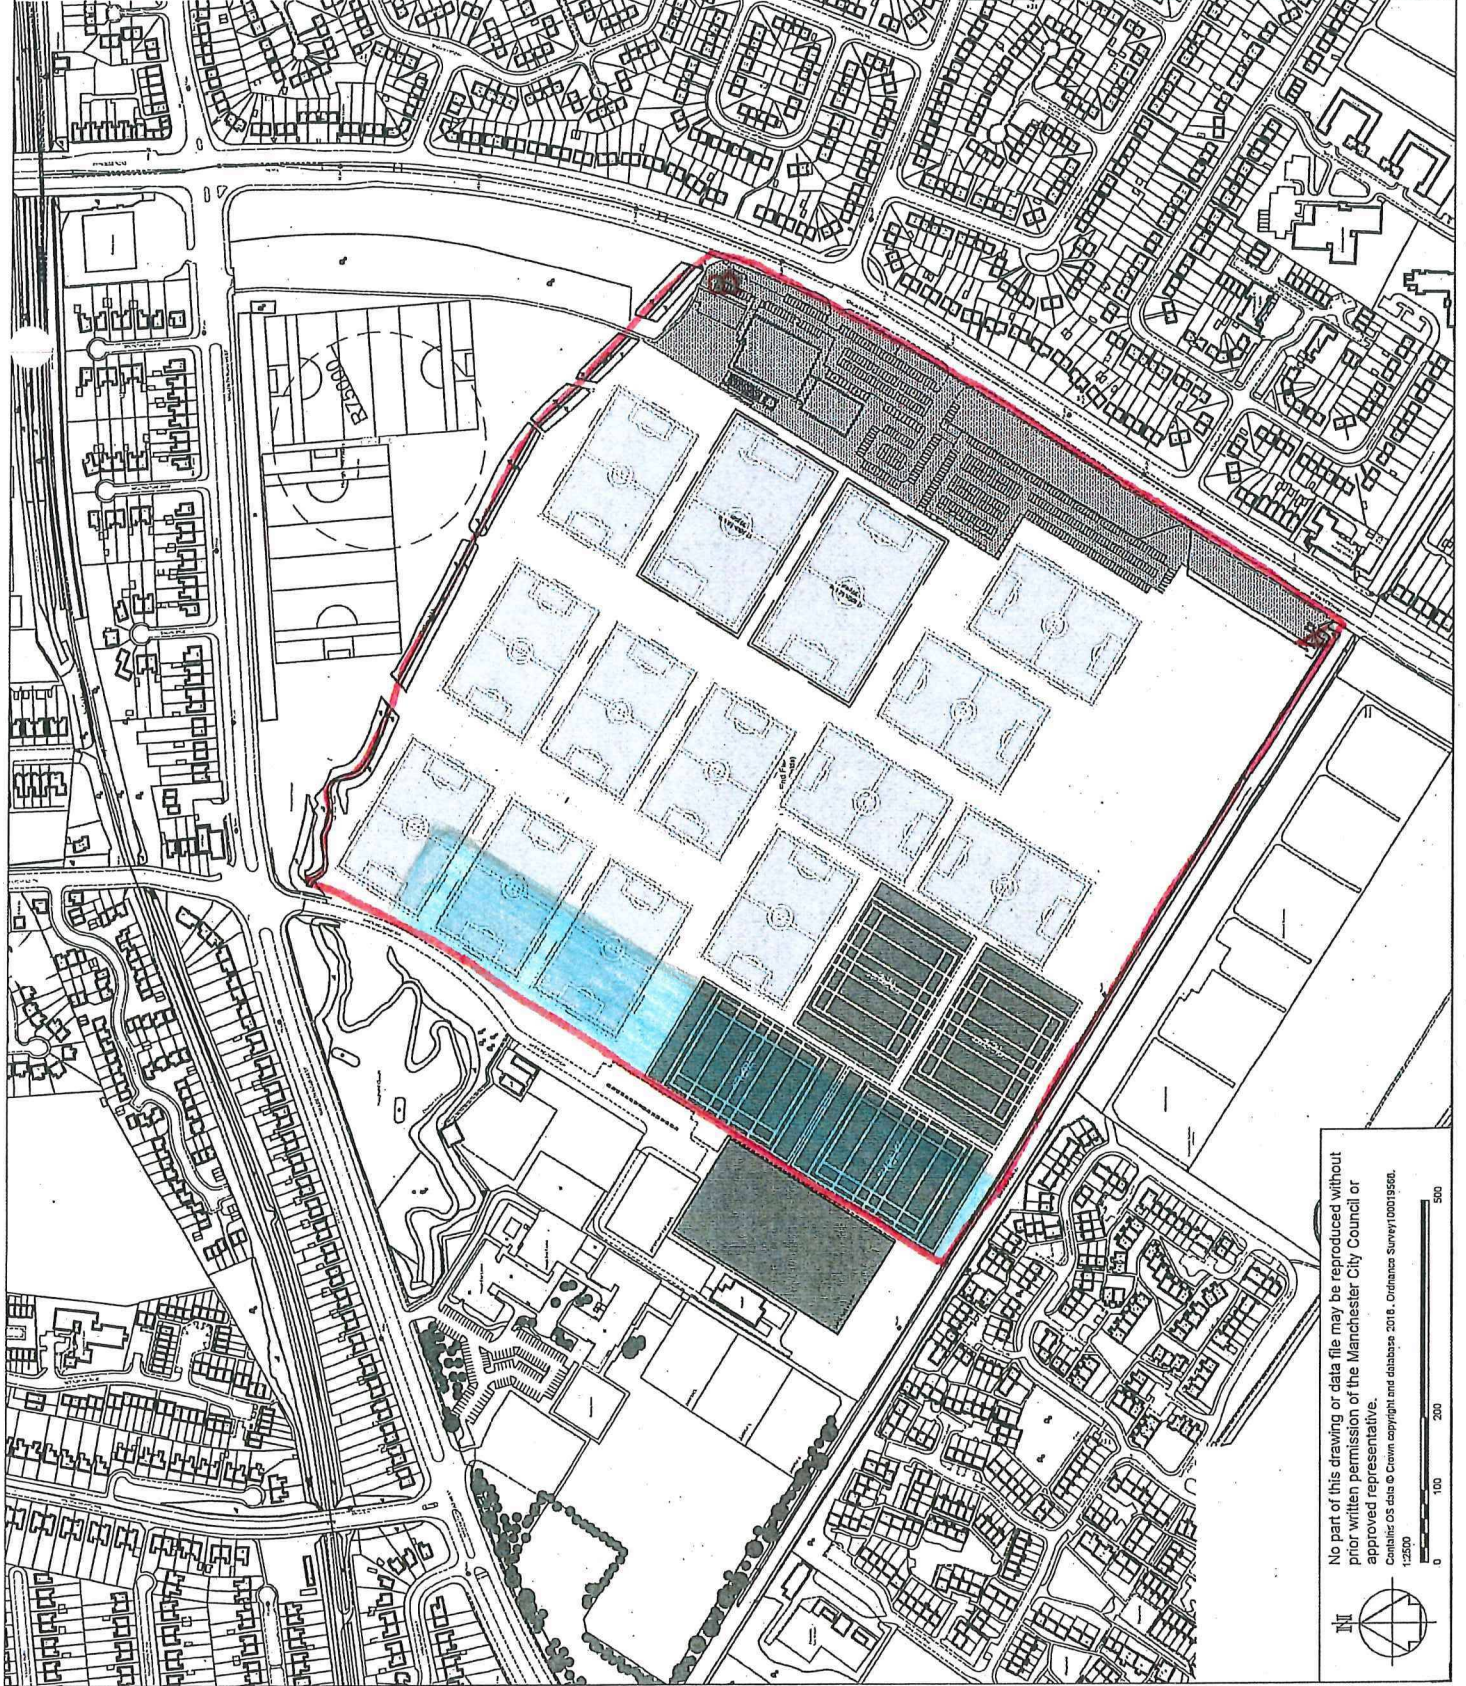

Rev	Description	Date
	Capital Programmes & Procurement Corporate Core Directorate Manchester City Council PO Box 244 Manchester M60 3JA	
	PROPERTY / JOB TITLE Leisure services upgrade Hough End Facility	
	LEP/N	
	DRAWING TITLE Proposed pitch layout plan	
	JOB NO.	DRAWING NO. HEFSK001
	DATE 02.07.2018	REVISION
	SCALE @ A3/A4 1:2500 @ A2	SCALE @ A3/A4



No part of this drawing or data file may be reproduced without prior written permission of the Manchester City Council or approved representative.
Contains OS data © Crown copyright and database 2016. Ordnance Survey 100019580.
1:2500