


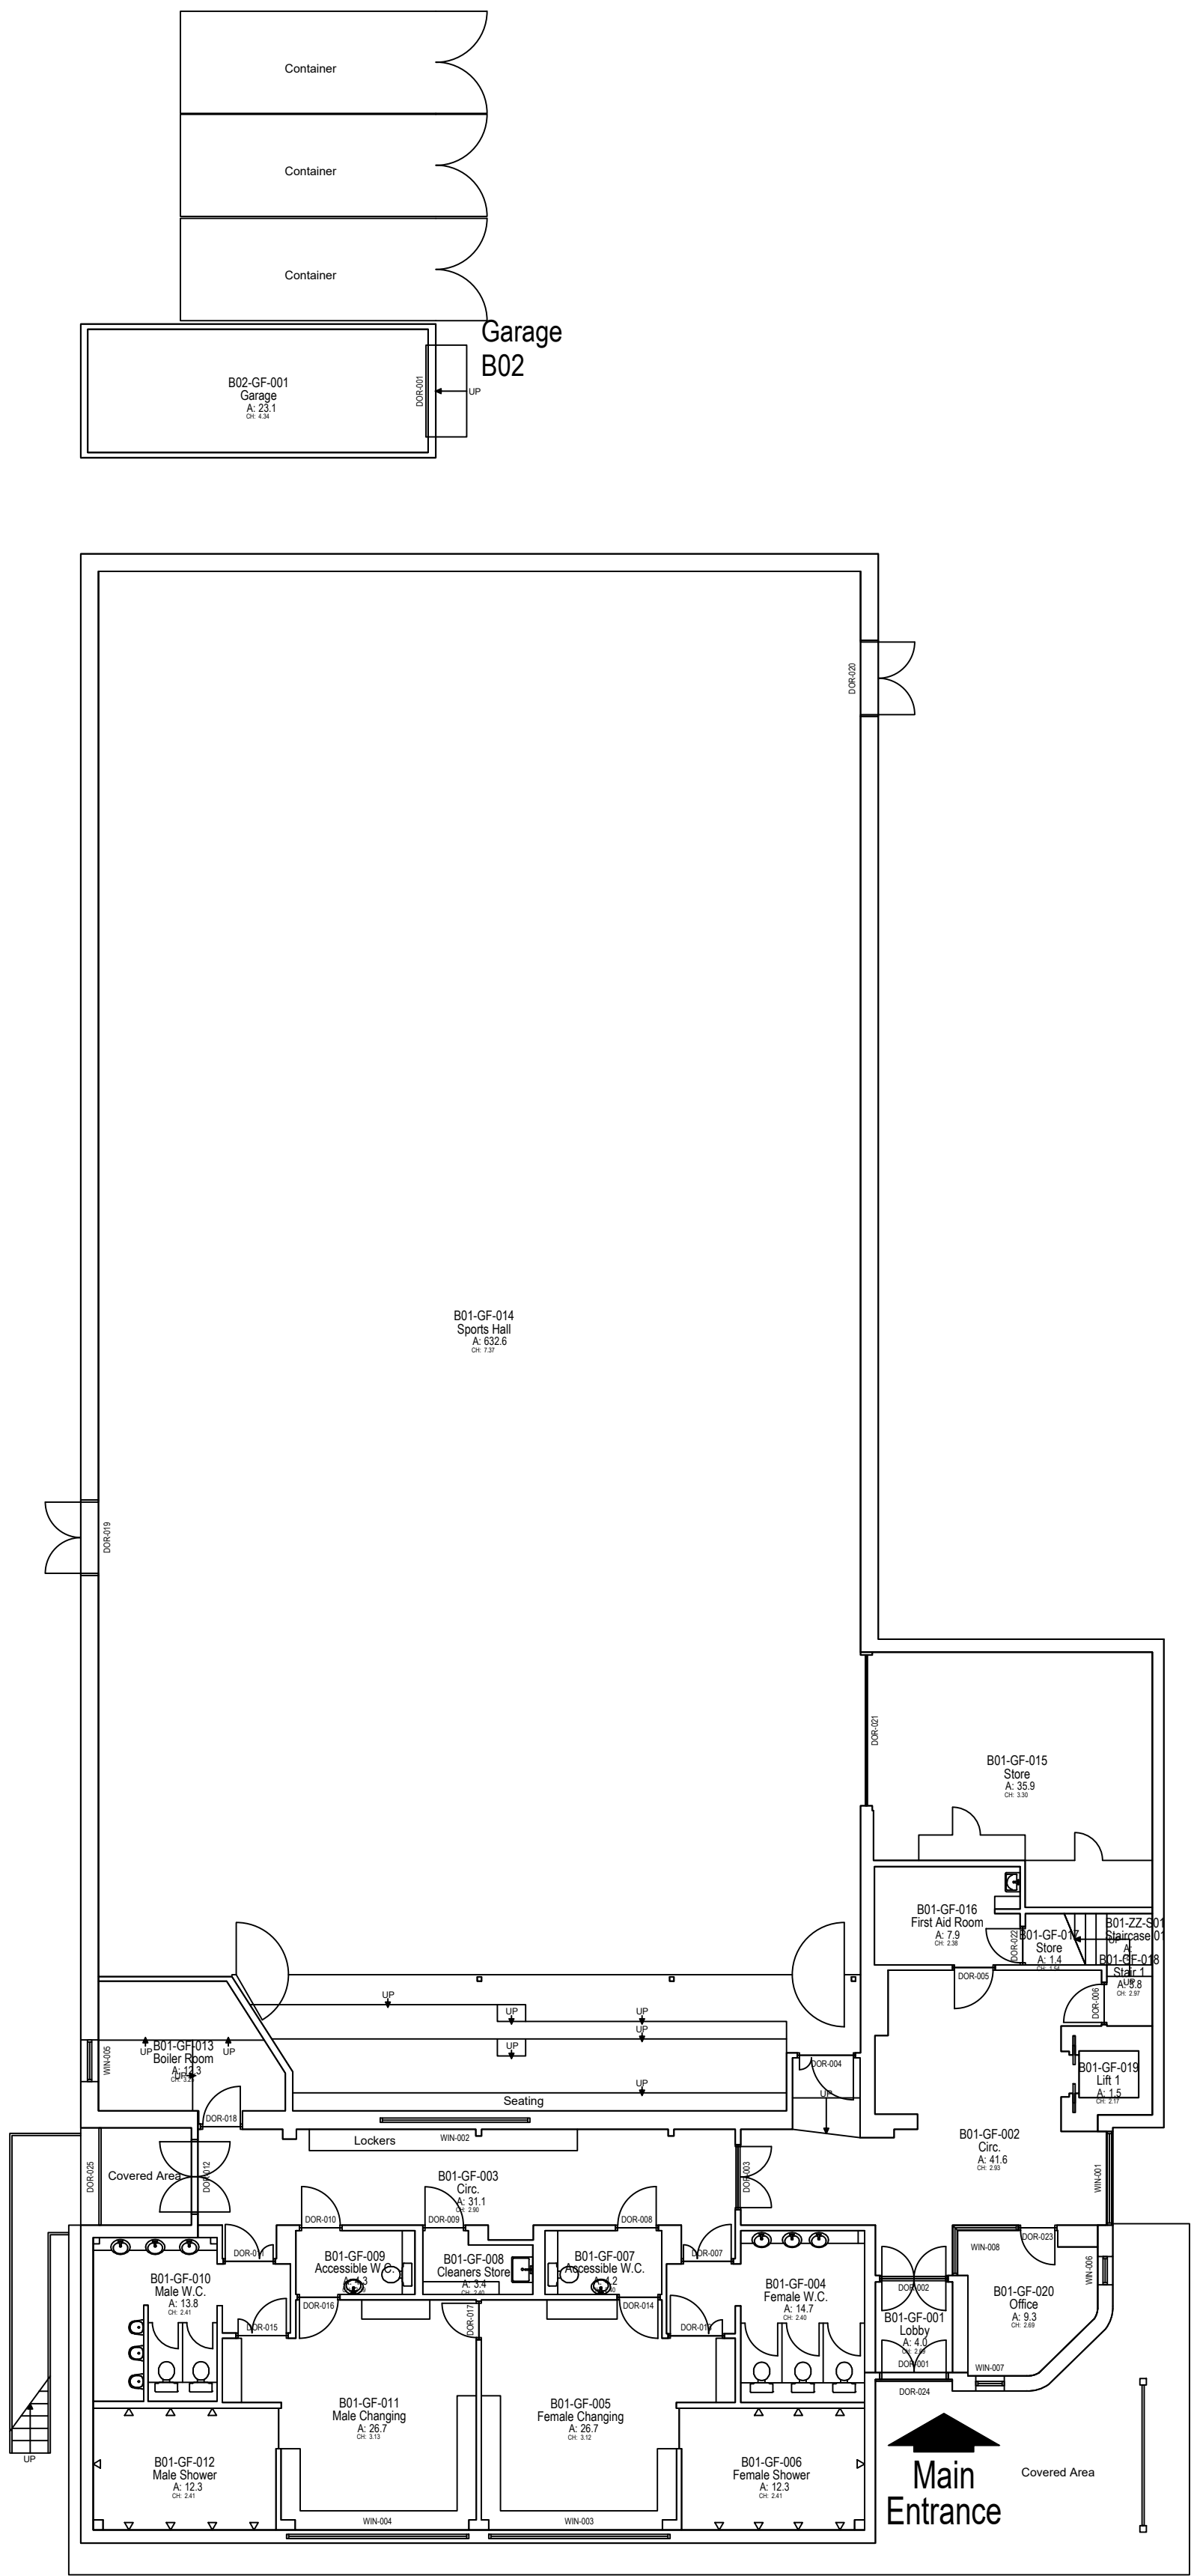

Main Building
B01
Ground Floor

Denmark Road Sports Centre

AKA: Active Lifestyles Centre
010023054542

Total site area:
Gross external area: 1371.1
Gross internal area: 1296.0
Total room area: 1245.7
Net internal area: 942.8
Building footprint area: 1004.2

Notes:

Copyright: All rights reserved. This drawing must not be reproduced without permission from AA Projects Ltd. Do not scale off this drawing. All dimensions are to be checked on site by contractor / sub contractor. Any discrepancies to be reported to AA Projects Ltd.

Rev	Date	Revision notes	By	Check
-----	------	----------------	----	-------

Jackson House
Sibson Road
Sole
Manchester
M33 7RR
Tel: 0161 973 7410

Office Locations
Birmingham, Leeds, Liverpool, London, Manchester, Oxford, Rugby, Newcastle
www.aaprojects.co.uk

Client EQUANS MCC	Drawing Title EXISTING GROUND FLOOR
-------------------------	--

Project Title 19972 PSDS ACTIVE LIFESTYLES	Drawn JAL	Date 10/22
	Checked	Date 08/22

DWG No.	19972-ALS-001	Scale	NTS	Revision	-
---------	---------------	-------	-----	----------	---