



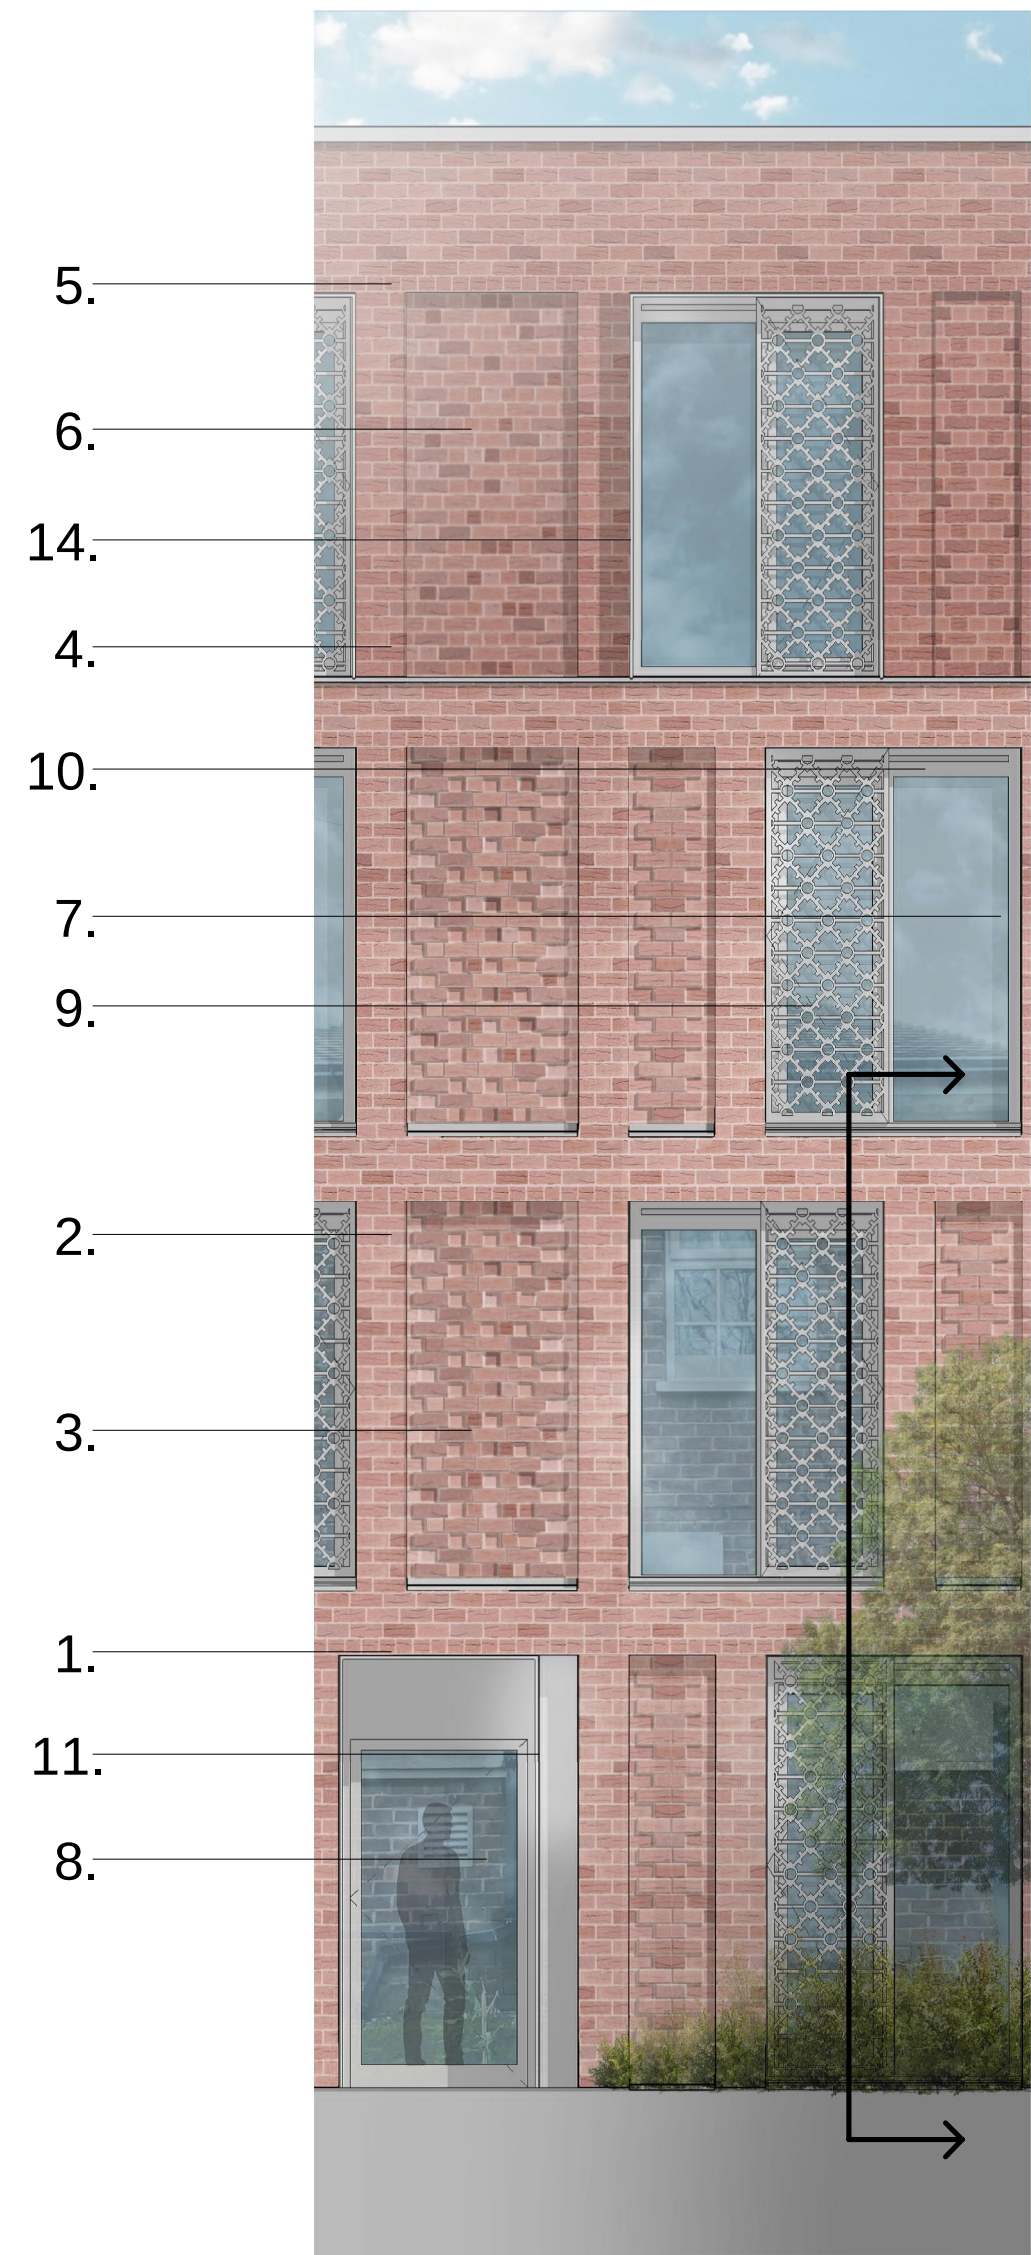

Detail Elevation
1:50

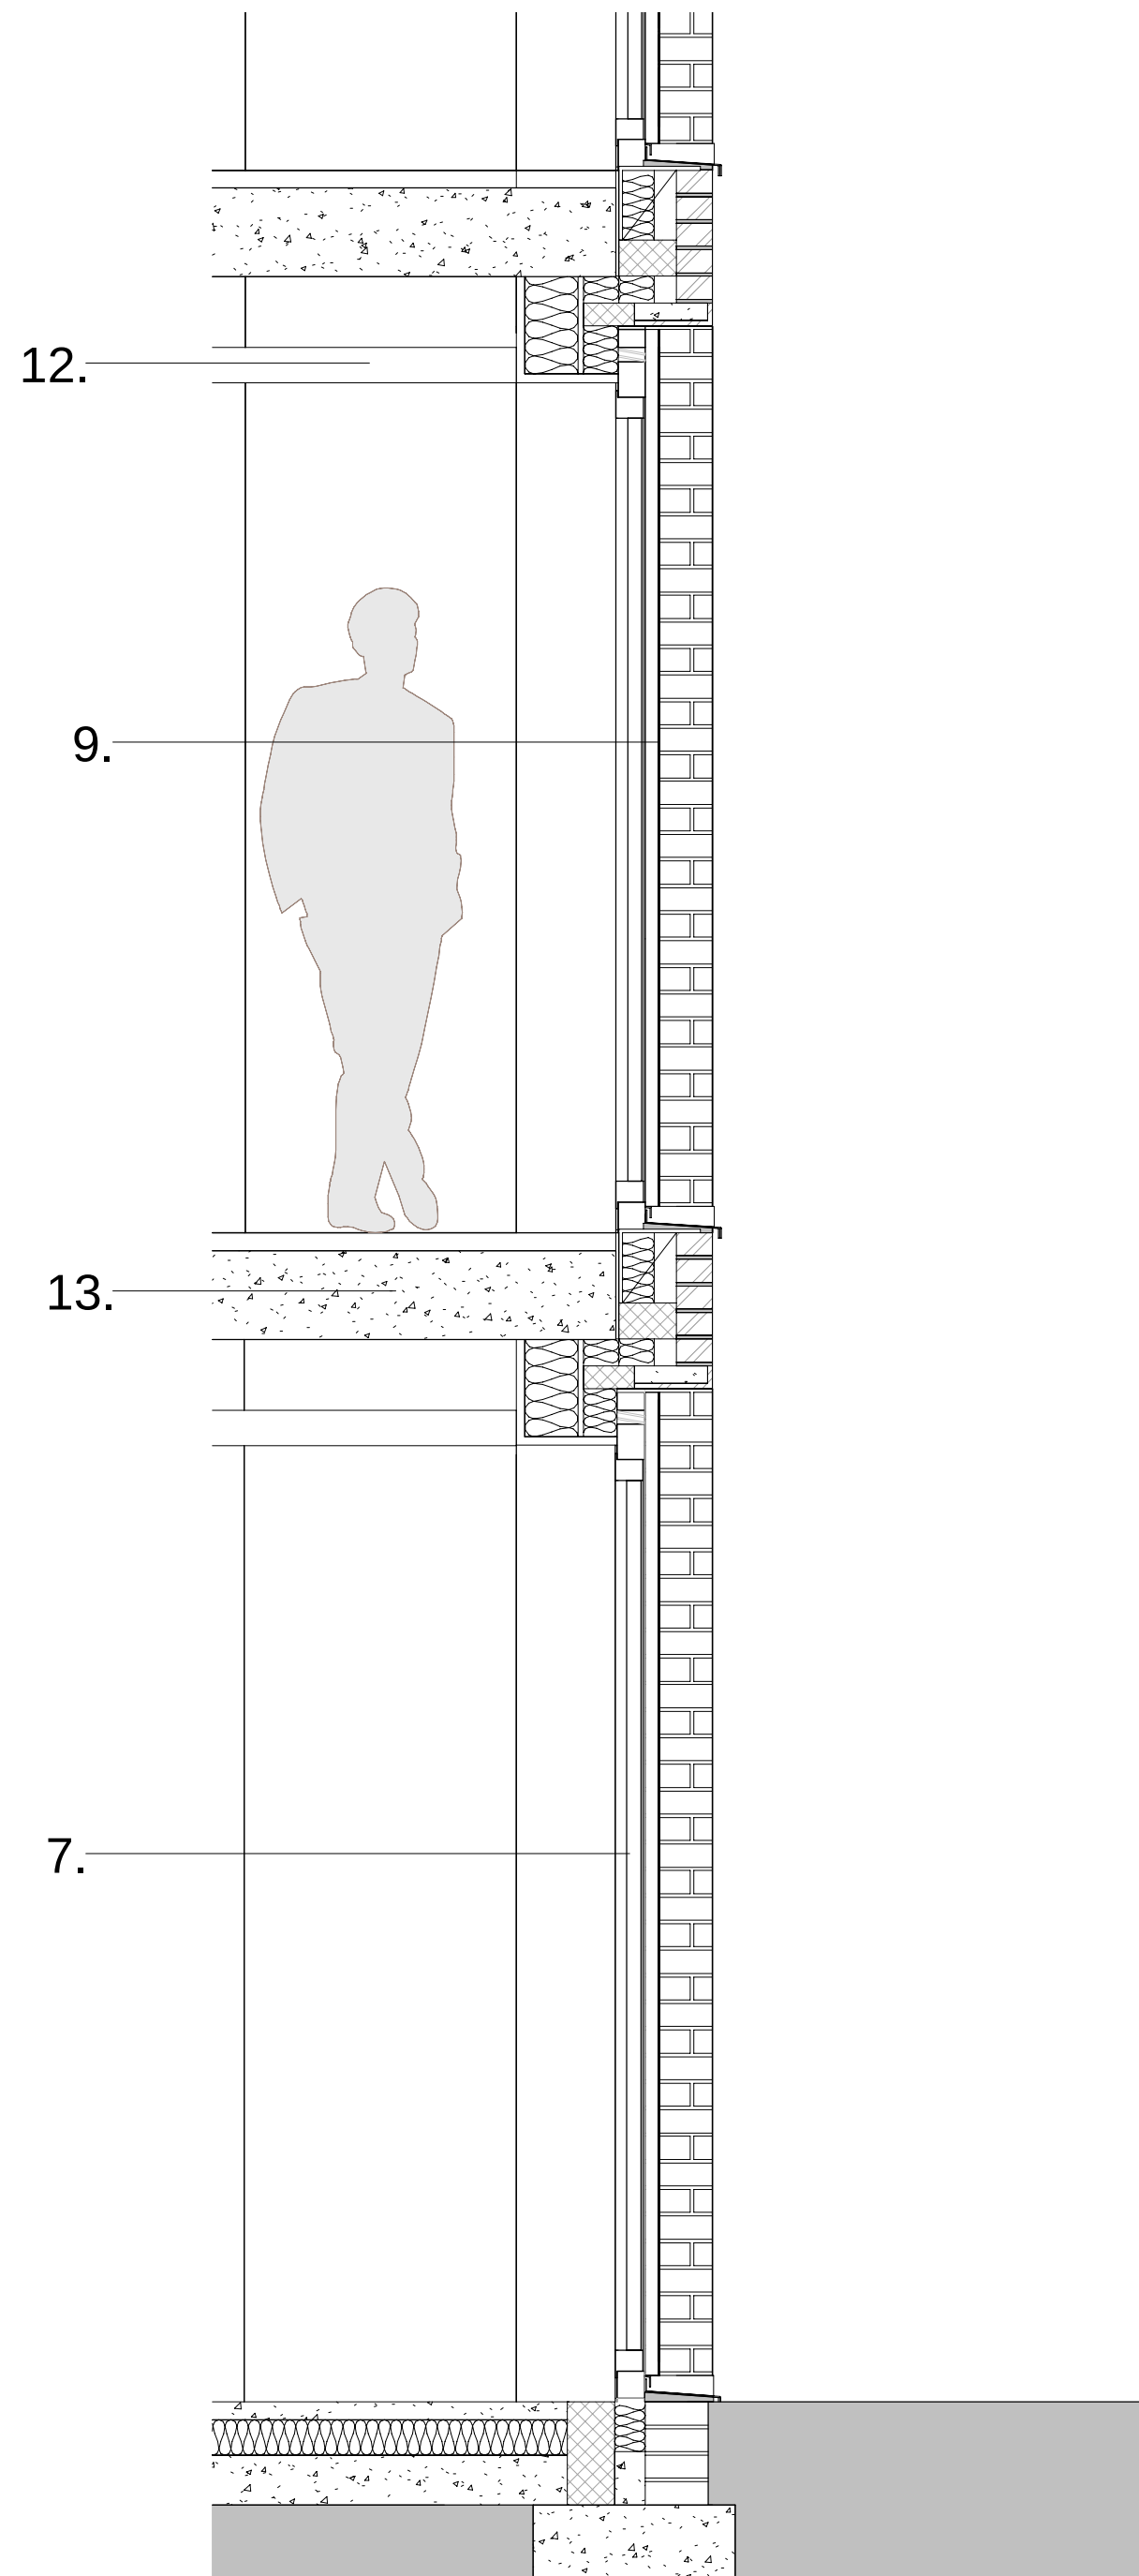


Detail Section
1:20



Key Elevation

- KEY**
- 1. Red brick in stretcher bond
 - 2. Red brick in header bond
 - 3. Red brick recessed panel with brick relief pattern
 - 4. Darker red brick in stretcher bond
 - 5. Darker red brick in header bond
 - 6. Darker red brick flat recessed panel
 - 7. Floor to ceiling window and glazed vent
 - 8. Glazed entrance door
 - 9. Perforated aluminium screen in front of glazed vent door
 - 10. Aluminium window frame
 - 11. Aluminium Door Architrave
 - 12. Ceiling
 - 13. Concrete Slab
 - 14. Extruded Aluminium Frame

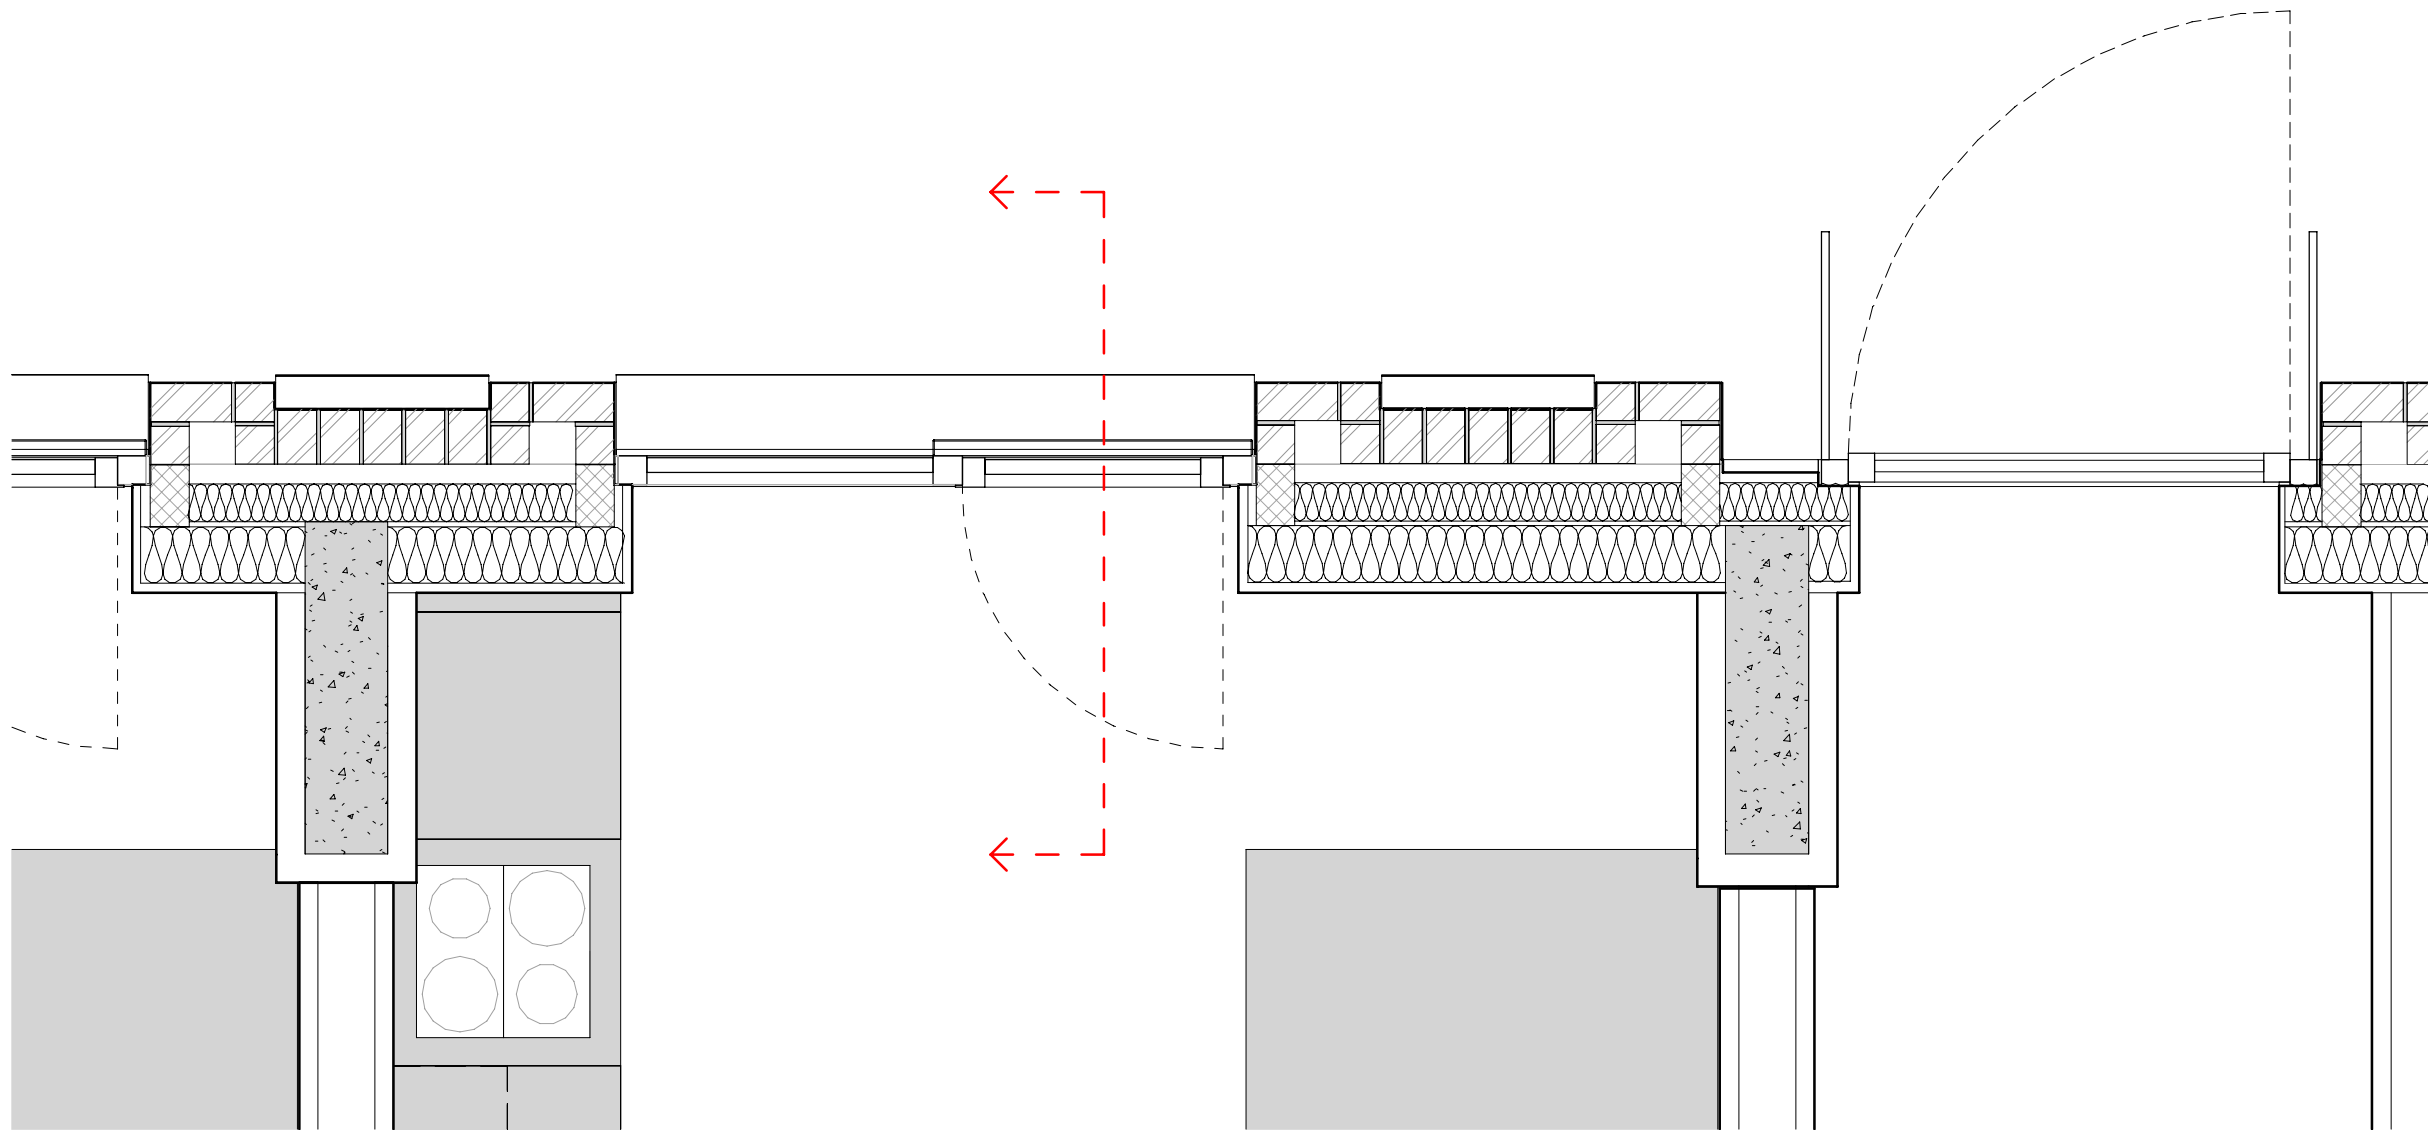

Detail Plan
1:20