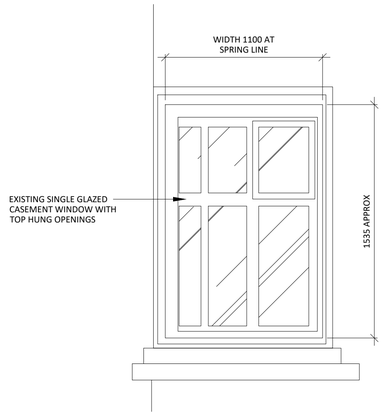

01 523 4th FLOOR EX CASEMENT WINDOW - TYPE N
SCALE 1:20 EXISTING ELEVATION

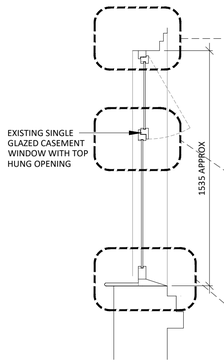

02 523 4th FLOOR EX CASEMENT WINDOW - TYPE N
SCALE 1:20 EXISTING SECTION

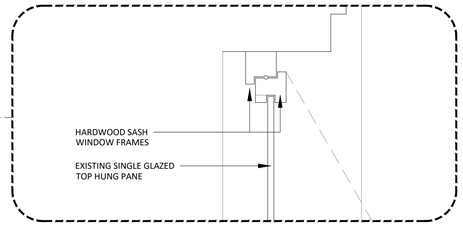

03a 523 TYPE N WINDOW HEAD
SCALE 1:5 EXISTING SECTION

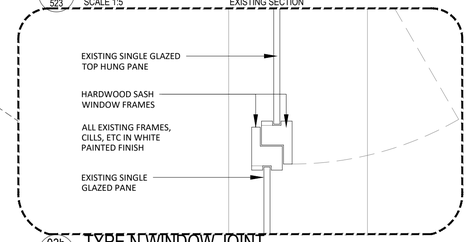

03b 523 TYPE N WINDOW JOINT
SCALE 1:5 EXISTING SECTION

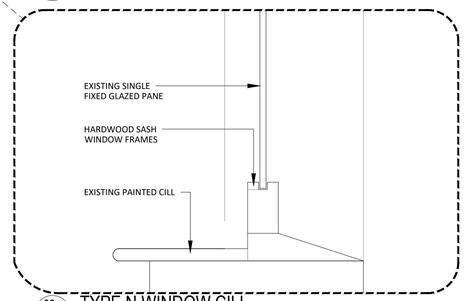

03c 523 TYPE N WINDOW CILL
SCALE 1:5 EXISTING SECTION

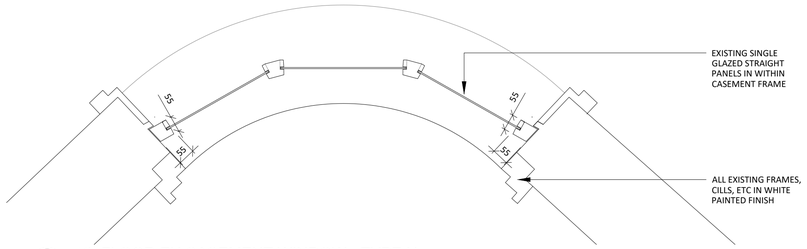

04 523 4th FLOOR EX CASEMENT WINDOW - TYPE N
SCALE 1:10 EXISTING PLAN SECTION

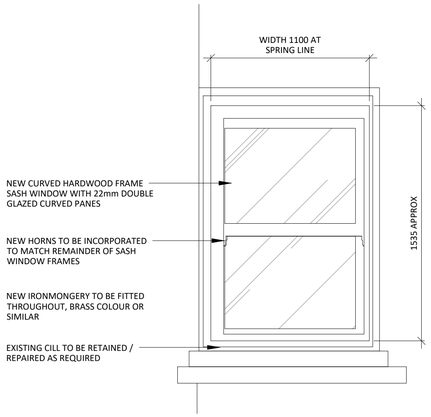

05 523 4th FLOOR SASH WINDOW - TYPE N
SCALE 1:20 PROPOSED ELEVATION

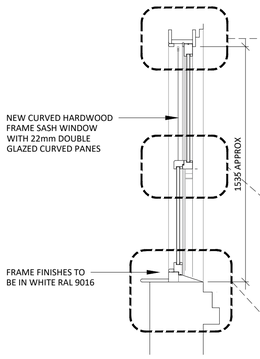

06 523 4th FLOOR SASH WINDOW - TYPE N
SCALE 1:20 PROPOSED SECTION

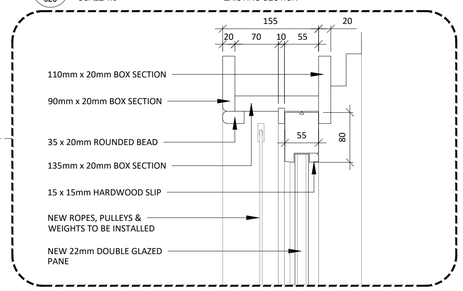

07a 523 TYPE N WINDOW HEAD
SCALE 1:5 PROPOSED SECTION

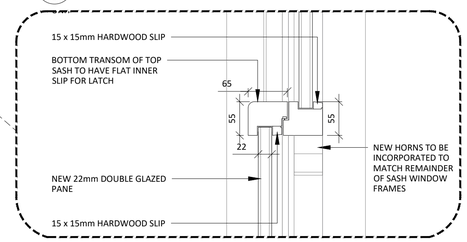

07b 523 TYPE N WINDOW JOINT
SCALE 1:5 PROPOSED SECTION

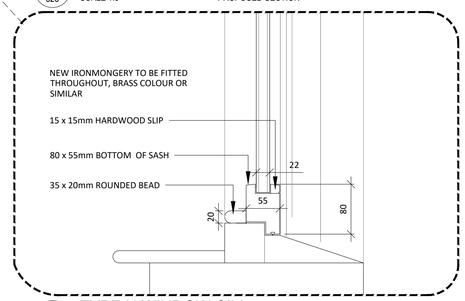

07c 523 TYPE N WINDOW CILL
SCALE 1:5 PROPOSED SECTION

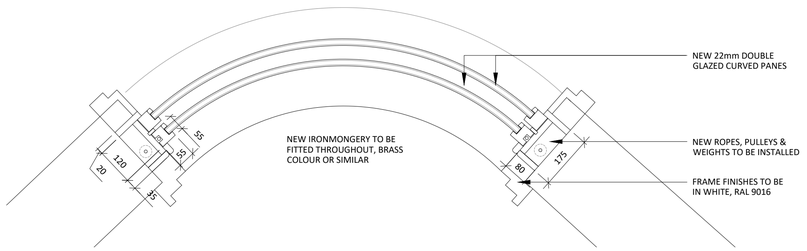

08 523 4th FLOOR SASH WINDOW - TYPE N
SCALE 1:10 PROPOSED PLAN SECTION

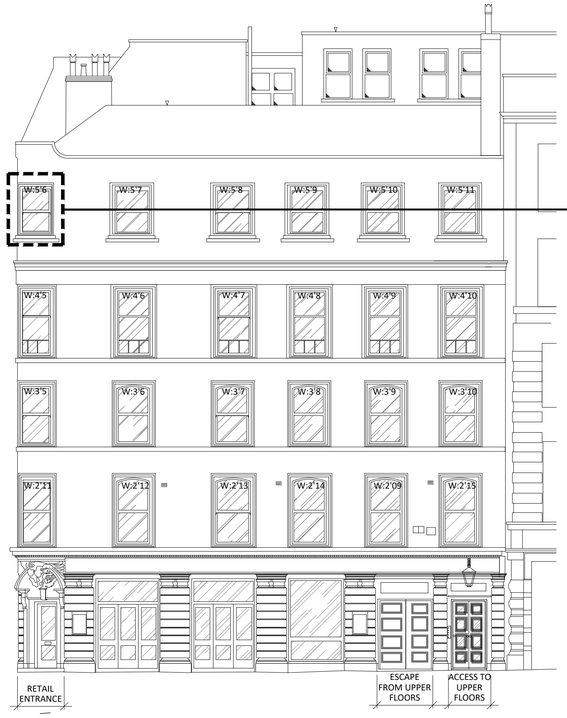

09 523 DEANSGATE ELEVATION
SCALE 1:100

TYPE N WINDOW PROPOSED WORKS:
W 5.6 REPLACEMENT OF EXISTING CASEMENT
WITH CURVED SASH WINDOW

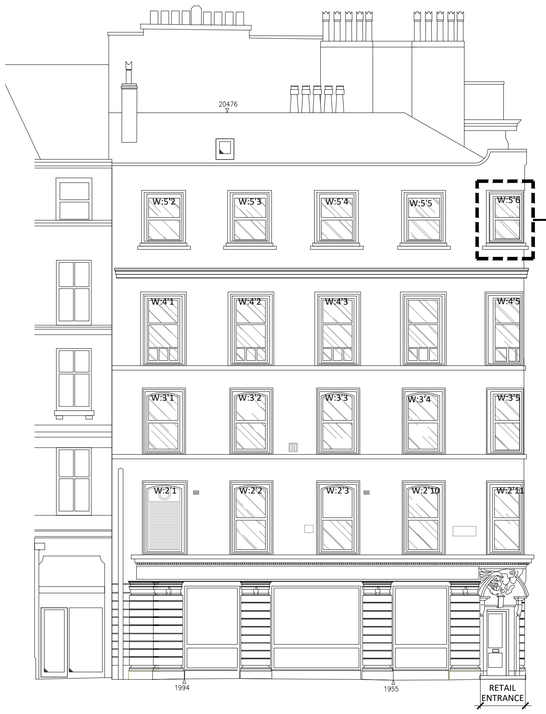

10 523 ST MARY'S STREET ELEVATION
SCALE 1:100

0 0.05 0.10 0.20 0.25m
Scale 1:5

0 0.10 0.20 0.30 0.40 0.50m
Scale 1:10

0 0.20 0.40 0.60 0.80 1.0m
Scale 1:20

0 0.5 1.0 2.0 2.5m
Scale 1:50

0 0.5 1.0 2.0 3.0 4.0 5.0m
Scale 1:100

NOTES

ORIGINAL A1

DO NOT SCALE FROM THIS DRAWING.
ALL DIMENSIONS TO BE CHECKED ON SITE.
(DRAWINGS MAYBE SCALED FOR LOCAL AUTHORITY & PLANNING PURPOSE ONLY)
COPYRIGHT PROTECTED.

FOR PLANNING
DO NOT USE FOR CONSTRUCTION

CONSULTANT REFERENCES IN DRAWING:

STRUCTURAL - REF/REVISION

GENERAL NOTE: DETAILS TO BE READ IN CONJUNCTION WITH WINDOW SCHEDULE & EXTERNAL ELEVATIONS

ALL DIMENSIONS SHOWN ARE APPROXIMATE AND TO BE CONFIRMED BY FABRICATOR FOR EACH INDIVIDUAL WINDOW

REV	DATE	DESCRIPTION	DRAWN	CHECKED
00	29/11/22	ISSUED FOR PLANNING	SO	ARB

ADDRESS : 41 SOUTH KING STREET, MANCHESTER ,M2 6DE
TELEPHONE : +44 (0)161 879 7357
EMAIL : www.axi.studio
COMPANY No : 11847325

CLIENT
CONWAY ESTATES LIMITED
58 MONEYMORE RD,
MAGHERFELT, BT45 6HG

PROJECT
92-96 DEANSGATE
MANCHESTER
M3 2QG

DRAWING REFERENCE
SASH WINDOW TYPE N
EXISTING & PROPOSED DETAILS

JOB REFERENCE	DRAWING SCALE	DATE	DRAWN	CHECKED
20-054	varies@A1	19/05/2021	FWE	ARB

DRAWING REFERENCE No	STAGE	REV
523	3	00