


Scale Bar		To be used as guidance only				
1:100	mm		1000	3000	5000	
1:200	mm		2000	6000	8000	
1:500	M		5	15	25	
1:1250	M		10	30	50	70

Non-compliant Timber Rainscreen
Cladding with non compliant insulation

Grey Fibre Cement Panel Rainscreen
Cladding with non compliant insulation.




Existing extruded PVC windows and all applied feature steels to remain
Joints to cladding to match positions in existing.

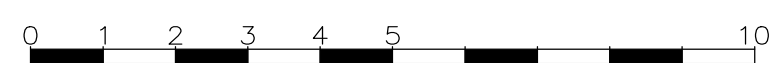

/				
Rev	Date	Revision Description	Dwn	Chk

Project Name The Cube _ The Frame Manchester. Facade Remediation.			North
Client THOMASONS			
Drawing Title Existing Elevations - THE CUBE (Material Finishes)			Client Job No 916 DIWHR_Job No 3842
Drawing Reference. 3842-DR-103			Revision /
Drawn Date 05.05.2022	Scale 1:100	@A3	SE
Drawing Status PLANNING			Checked By CL

 

First Floor
 16-18 Hatton Garden
 London EC1 N 8AT

 020 7870 3779
 mail@dmwr.co.uk
 www.dmw.co.uk

Fourth Floor
 41 Spring Gardens
 Manchester M2 2BG

 0161 413 4656
 mail@dmwr.co.uk
 www.dmw.co.uk