


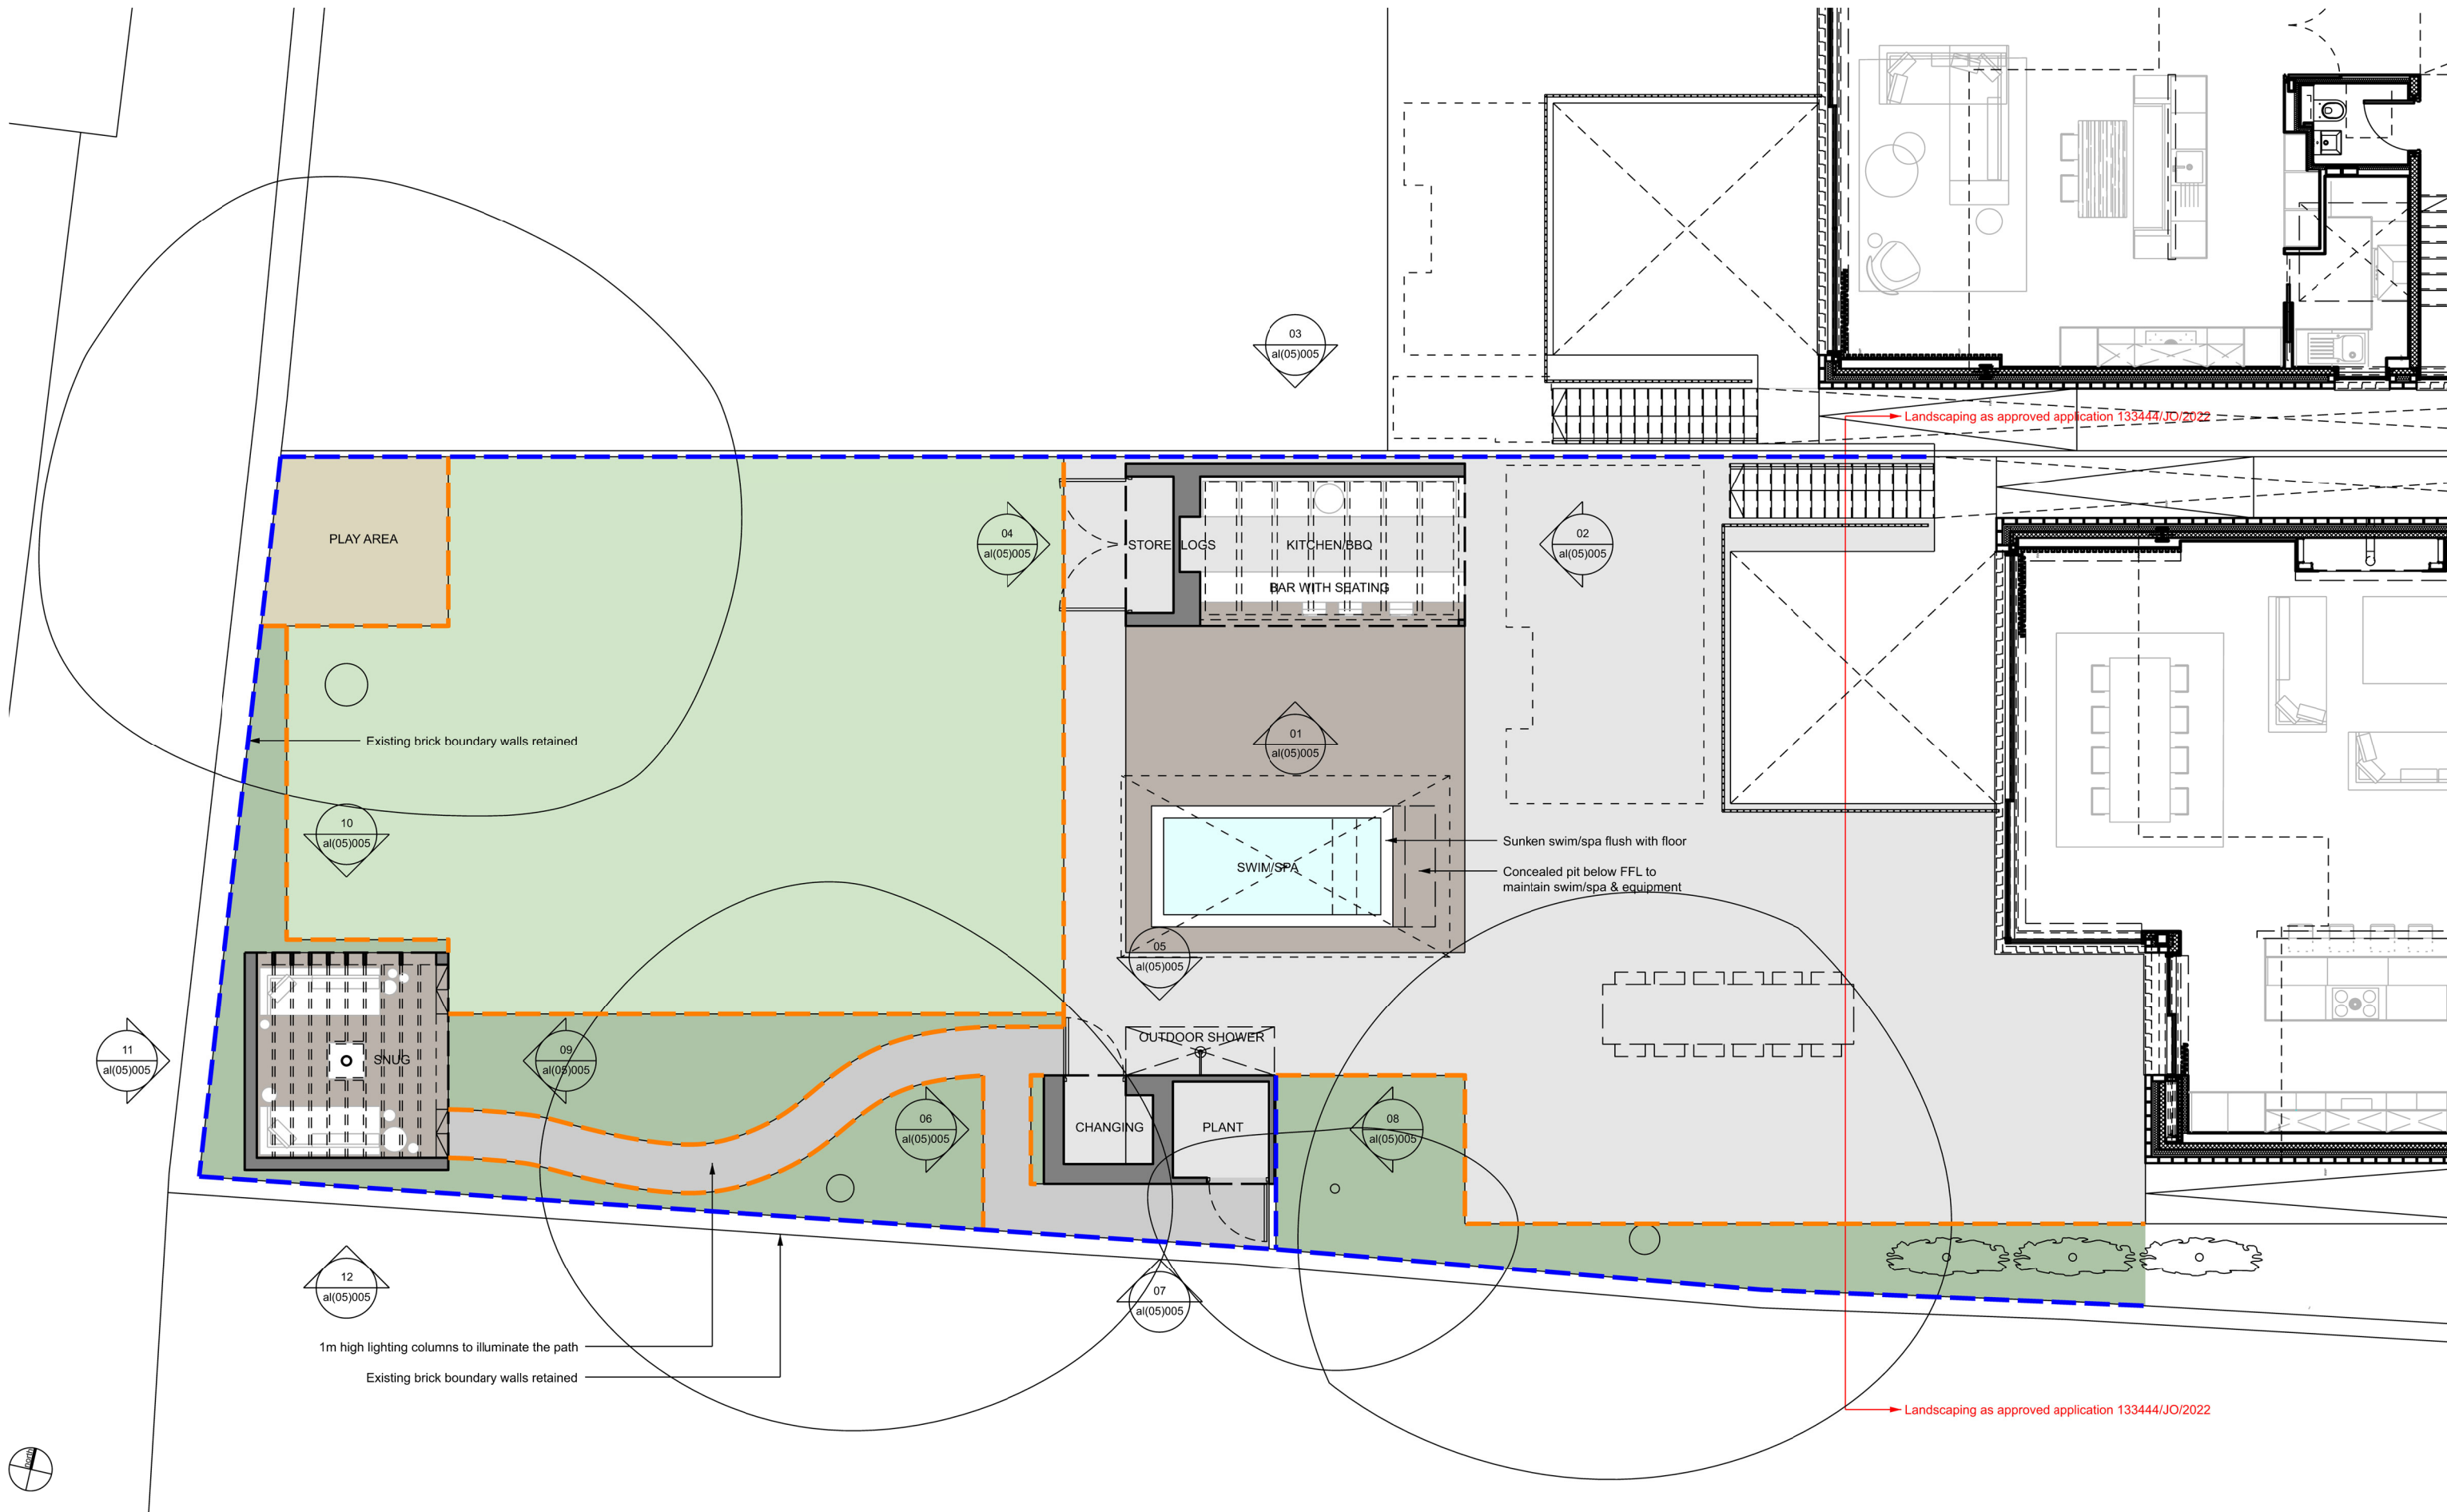

edmunds architects ltd
www.edmundsarchitects.com

Do not scale from this drawing

This drawing is the copyright of edmunds architect ltd

All dimensions to be checked on site by contractor
Contractor to report any dimensional discrepancies,
errors or omissions prior to works commencing on site

Notes

- Lawn
- Rolawn Medallion Turf
- Ornamental mid/high level planting tbc
- Granite setts
- Marshall's Fairstone Sawn (Dark)
- Porcelain tiles
- Nordic Stone by Italgraniti Group
- Colour: Islanda (Matt)

- Building structure
- Wood chippings/soft play area
- Timber
- European White Ash
- Sunken swim/spa
- with stainless steel surround

- Metal edgings
- AluExcel, in a milled finish
- Timber battened fencing (1800mm high)
- 50 x 25mm battens (with 25mm gaps)

Rev. Date Drawn Description
P1 26.09.2022 AE Issued for Planning

Project
DIDSBURY PARK - HOUSE A
Client
MR & MRS FLANAGAN
Scale
1:100 @ A3
Status
FOR PLANNING
Drawing no. / Title
0077_al(05)004_P1

edmunds architects

PROPOSED LANDSCAPING PLAN