



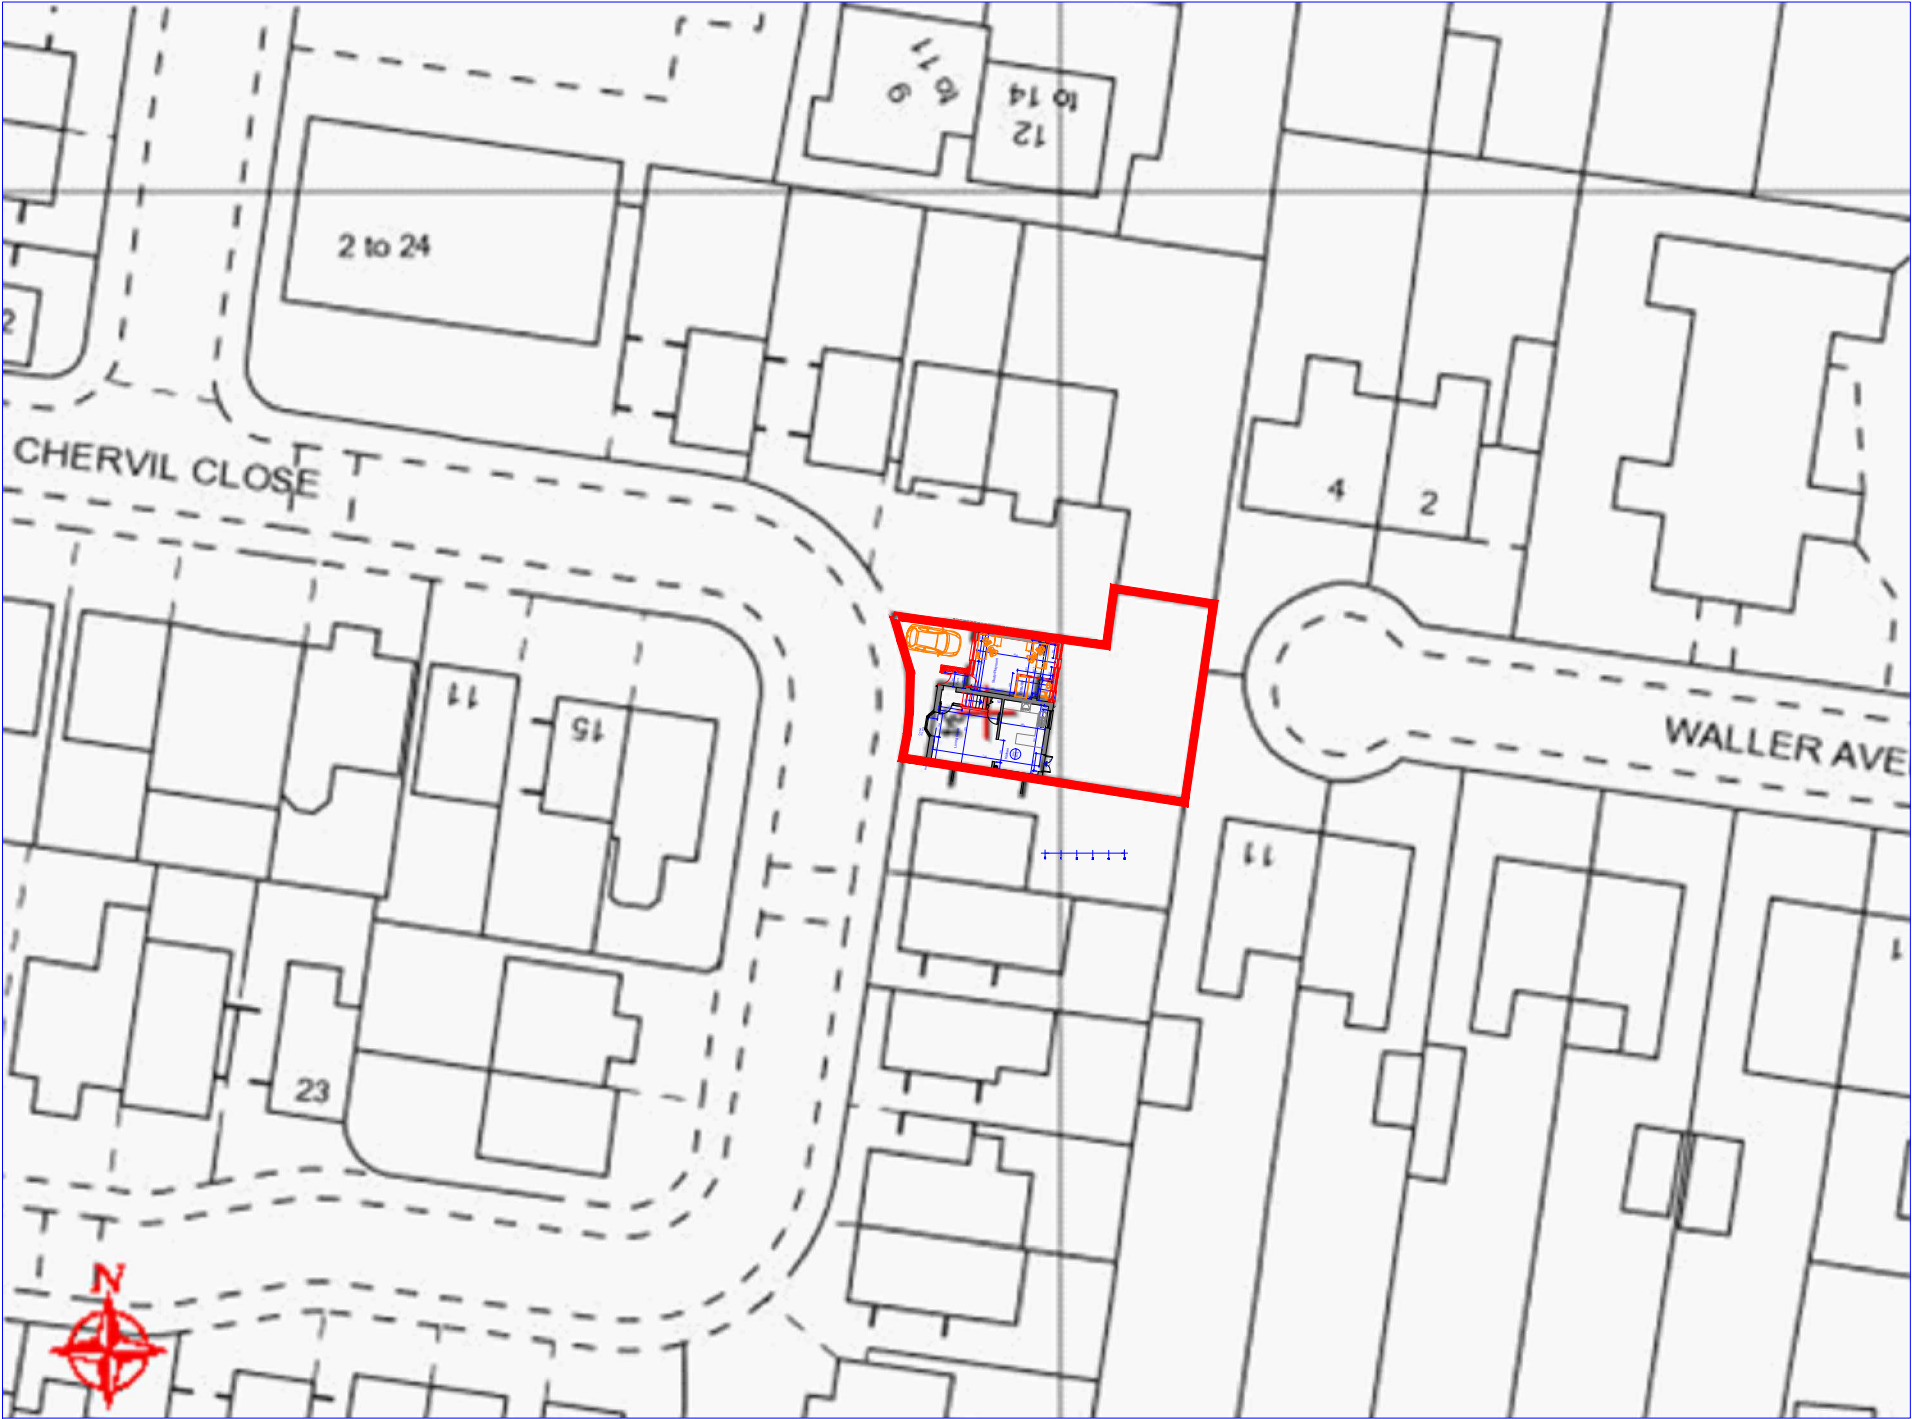

OS Map
Scale 1:500

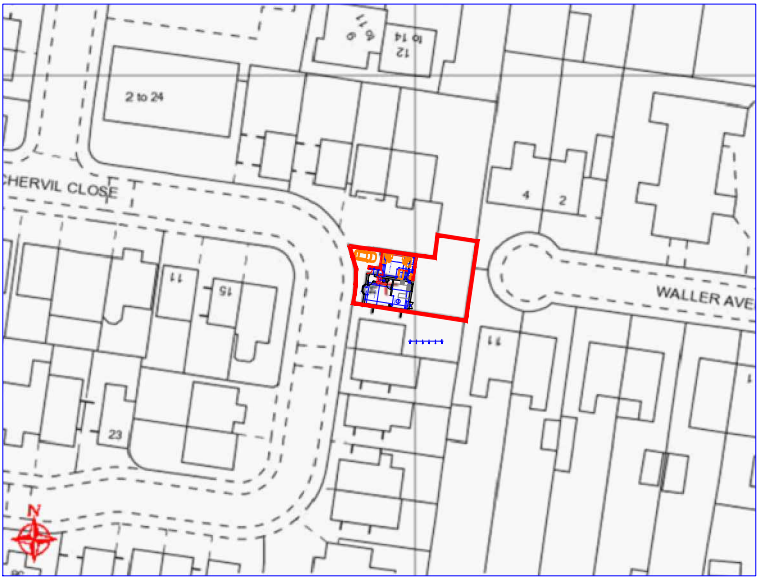

OS Map
Scale 1:1250

Rev	Date	Description
Issued For : INFORMATION PURPOSES ONLY		
Client		
Mr. Dan Kasinathan		
Project		
34 Chervil Close, Fallowfield, Manchester M14 7DP Proposed garage conversion, front porch and single storey rear extension.		
Scheme - Drawing Title		
OS Map		
04	Date	29.11.22
Drawing No.	Revision	Scale
		Various @A3
		
Plans To Build It Ltd Tel: 0161 728 5730 Mob: 07741175755 www.planstobuildit.com		