
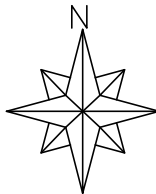


Plot Stamp: Z:\8443 Broomcroft Hall - replacement of conservatory\05 Drawings & Specifications\2 Existing\8443 Conservatory replacement.dwg Plot Date and Time Stamp: 23/11/2022 12:55:18

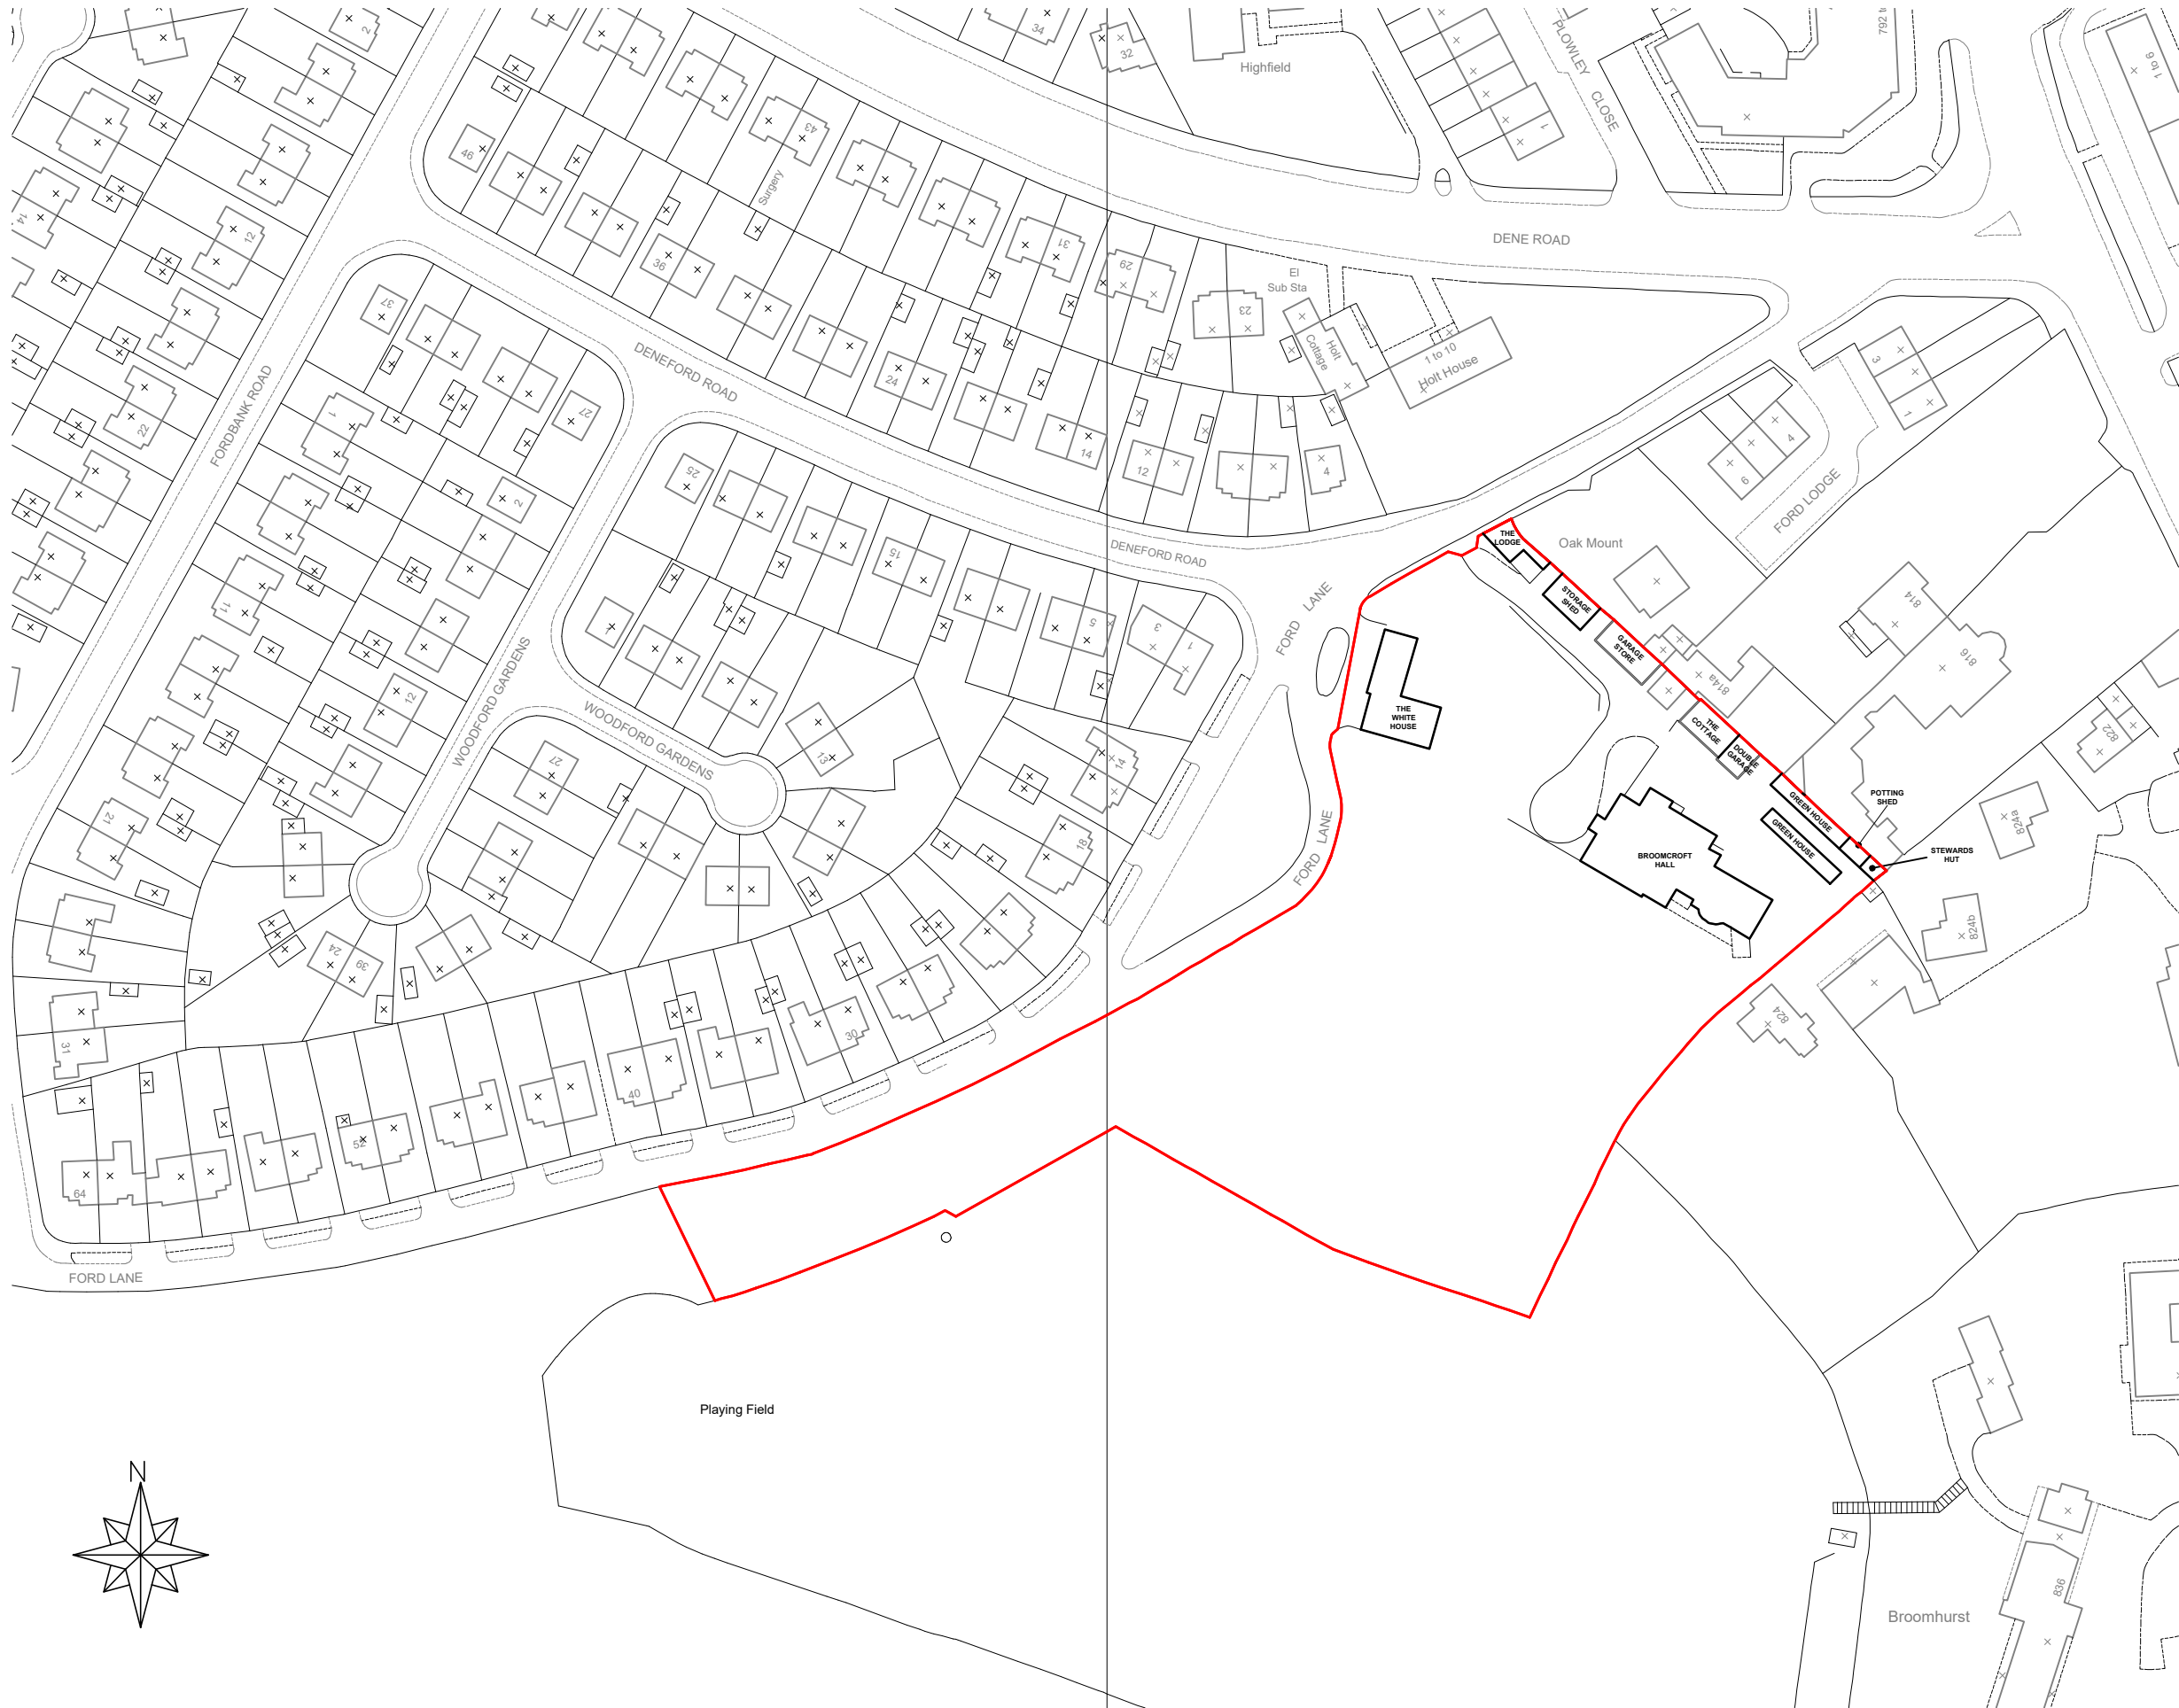

NOTES

1. DO NOT SCALE FROM THIS DRAWING.
2. ALL MEASUREMENTS ARE IN MILLIMETERS UNLESS STATED OTHERWISE.
3. THIS DRAWING IS TO BE READ IN CONJUNCTION WITH THE SPECIFICATION AND ALL RELEVANT ARCHITECTURAL, ELECTRICAL, MECHANICAL AND STRUCTURAL DRAWINGS.
4. (c) UNIVERSITY OF MANCHESTER. THIS DRAWING MUST NOT BE REPRODUCED WITHOUT PERMISSION.
5. DIRECTORATE OF ESTATES AND FACILITIES TO BE NOTIFIED OF ANY DISCREPANCIES.

Rev	Description	Rev	By	Chk'd	Auth
-----	-------------	-----	----	-------	------



The University of Manchester
Directorate of Estates and Facilities
Beyer Building
The University of Manchester
Oxford Road
Manchester
M13 9PL

Drawing Status
PLANNING

Project
**PN 8443 BROOMCROFT HALL -
CONSERVATORY REPLACEMENT**

Building Name	Building No.
BROOMCROFT HALL	071AA

Site Name
DIDSBURY

Sub Site Name
BROOMCROFT HALL

Drawing Title
LOCATION PLAN

PM	Drawn	Checked	Authorised
JW	JW		

Scale @ A3	Date	Date	Date
1:1250	15/11/22		

Drawing No.	Revision
071AA-8443-A100	-