

NOTES

DO NOT SCALE FROM THIS DRAWING.
ALL DIMENSIONS TO BE CHECKED ON SITE.
(DRAWINGS MAYBE SCALED FOR LOCAL AUTHORITY & PLANNING PURPOSE ONLY)
COPYRIGHT PROTECTED.


FOR PLANNING
DO NOT USE FOR CONSTRUCTION

CONSULTANT REFERENCES IN DRAWING:
STRUCTURAL - REF/REVISION


GENERAL NOTE: DETAILS TO BE READ
IN CONJUNCTION WITH WINDOW
SCHEDULE & EXTERNAL ELEVATIONS

ALL DIMENSIONS SHOWN ARE
APPROXIMATE AND TO BE
CONFIRMED BY FABRICATOR FOR
EACH INDIVIDUAL WINDOW


01 2nd FLOOR EX CASEMENT WINDOW - TYPE L
SCALE 1:20
EXISTING ELEVATION

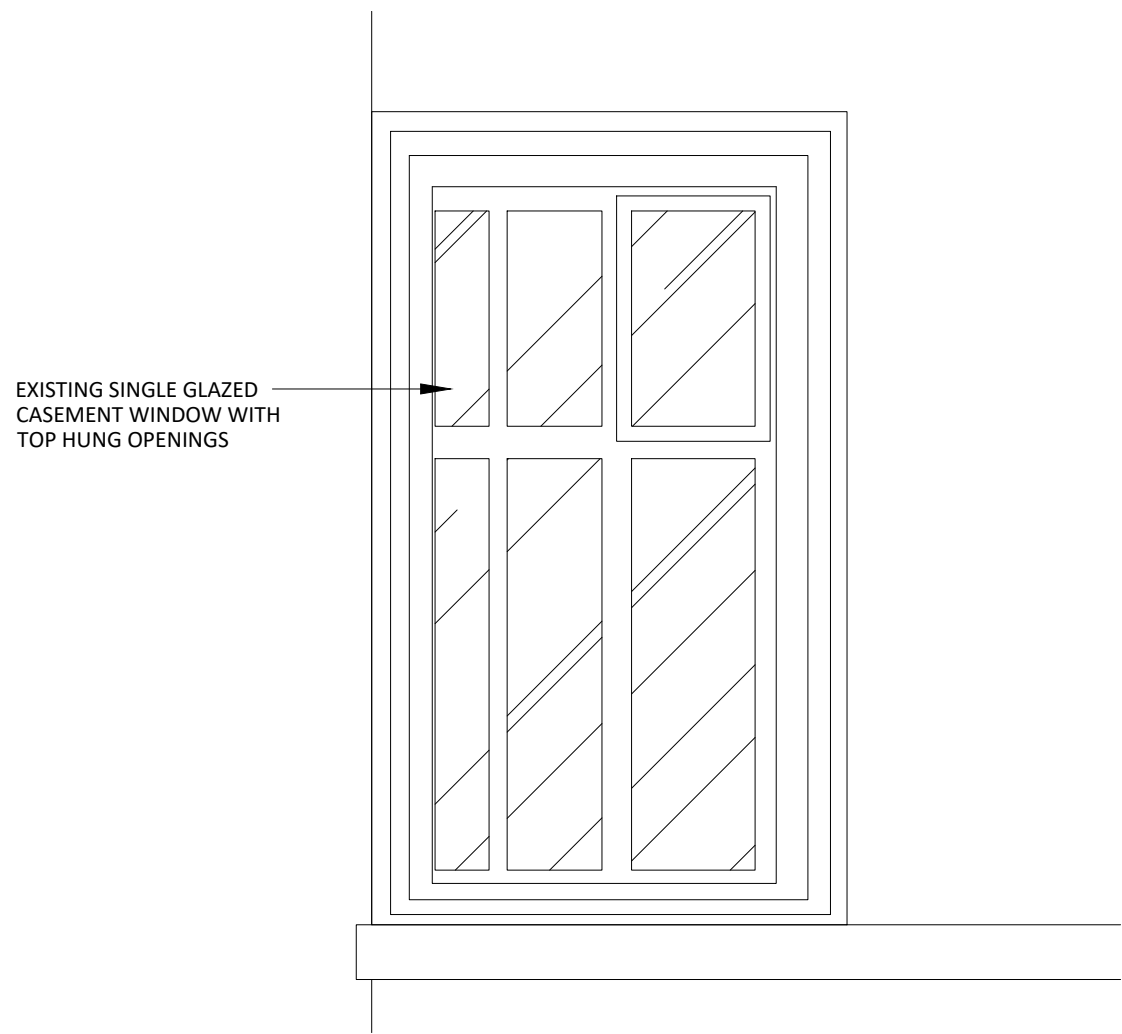


02 2nd FLOOR EX CASEMENT WINDOW - TYPE L
SCALE 1:20
EXISTING SECTION

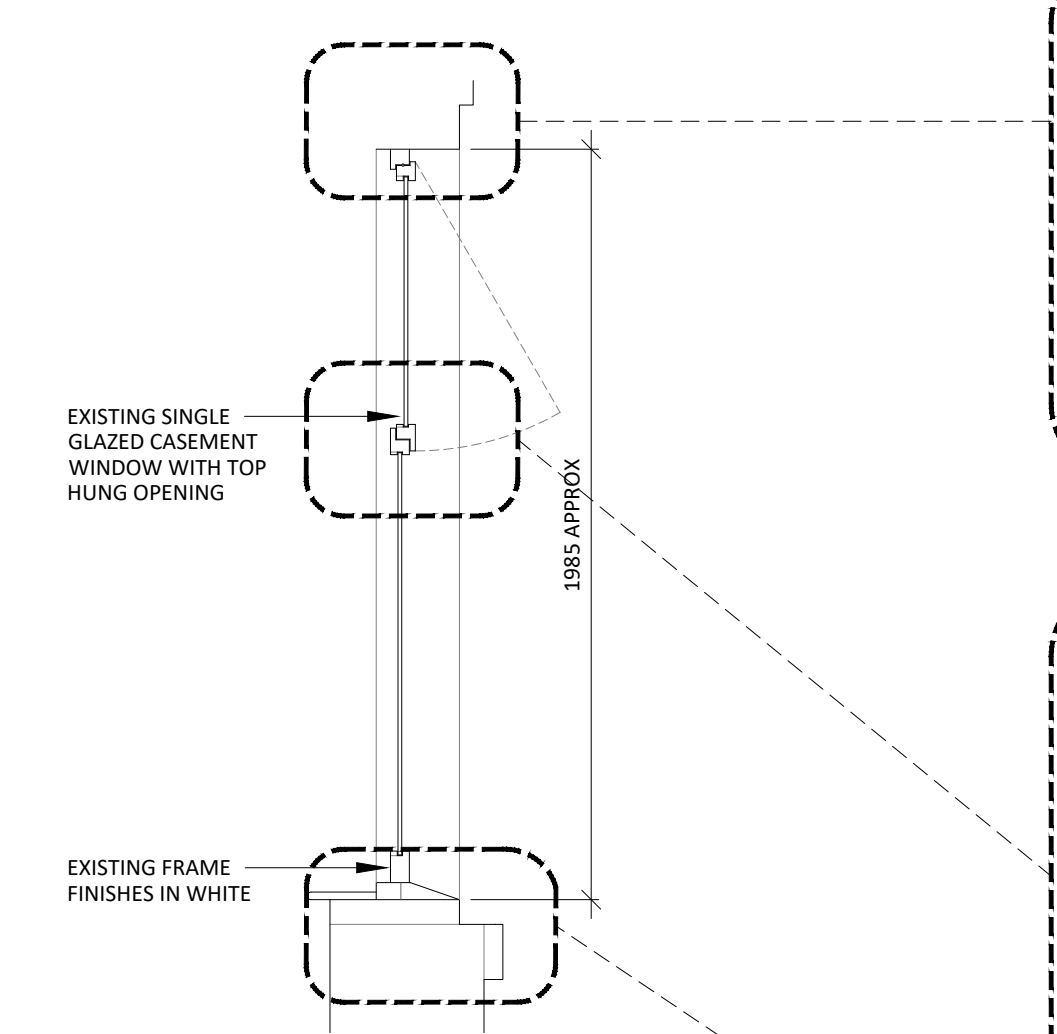


03a TYPE L WINDOW HEAD
SCALE 1:5
EXISTING SECTION

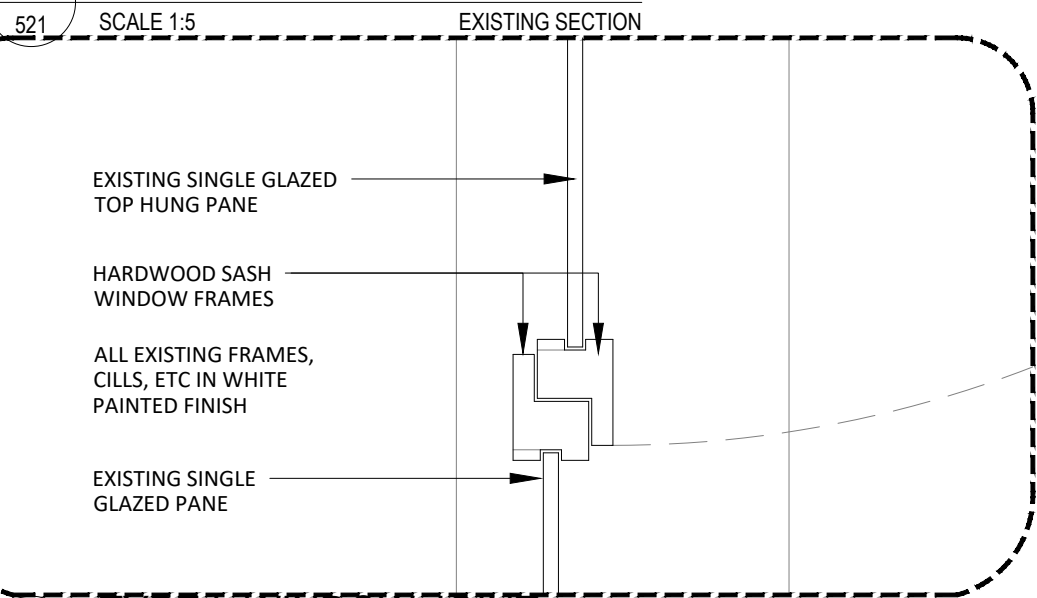


03b TYPE L WINDOW JOINT
SCALE 1:5
EXISTING SECTION

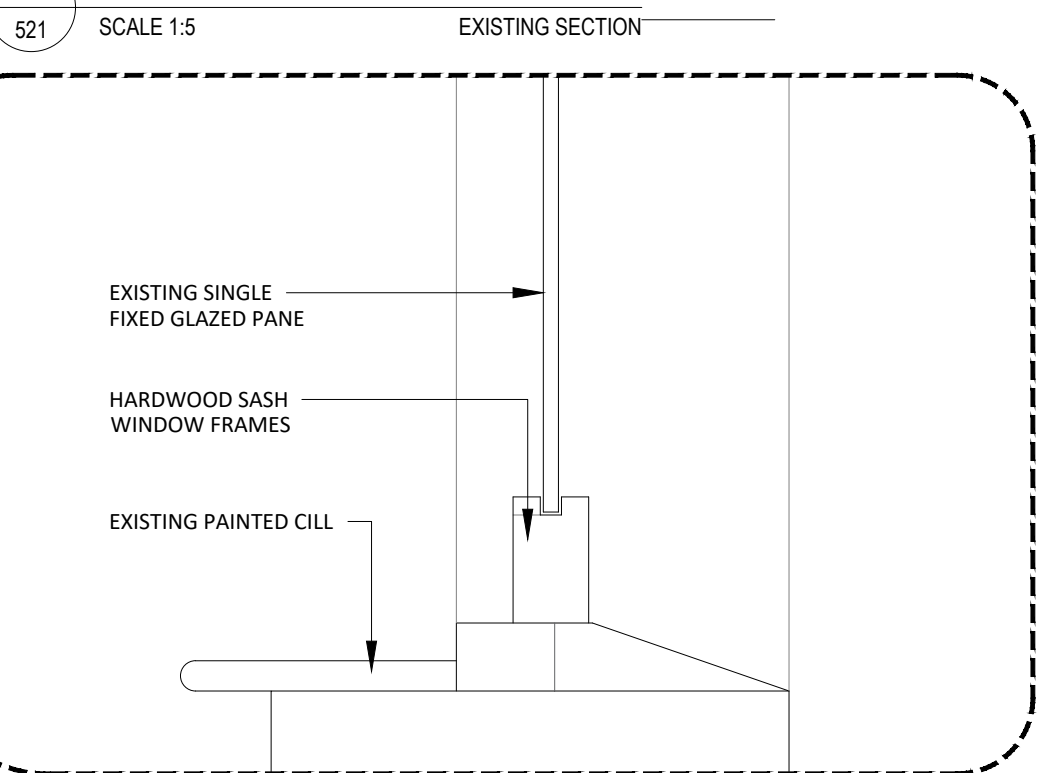


03c TYPE L WINDOW CILL
SCALE 1:5
EXISTING SECTION

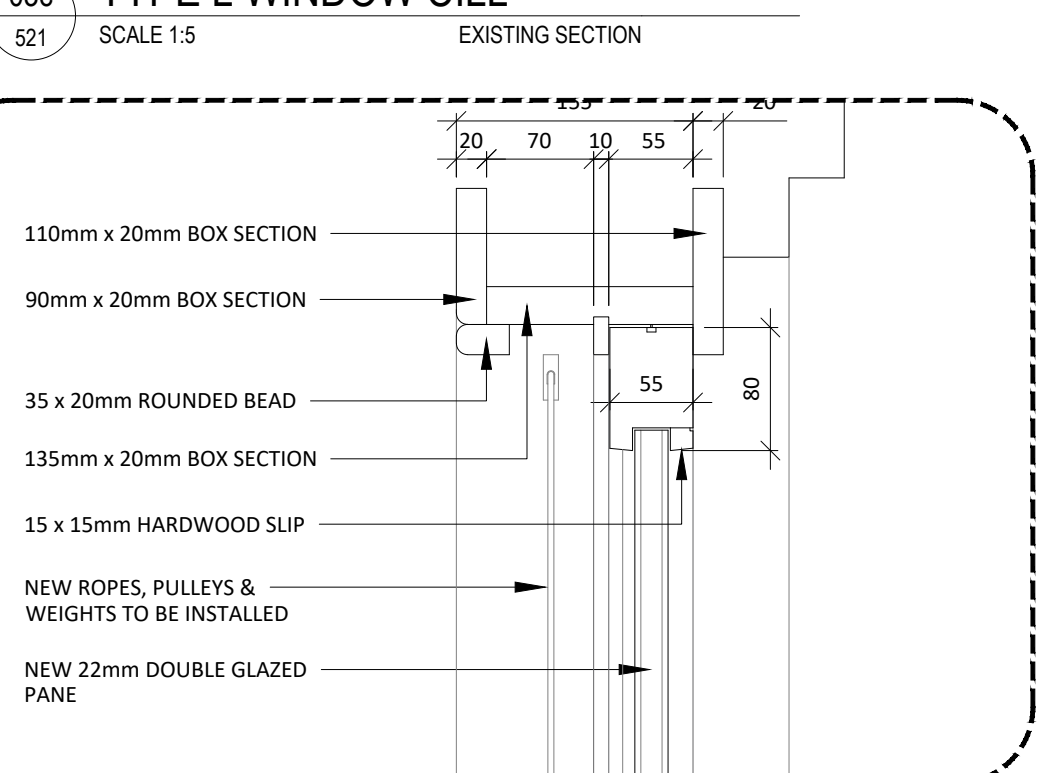


07a TYPE L WINDOW HEAD
SCALE 1:5
PROPOSED SECTION

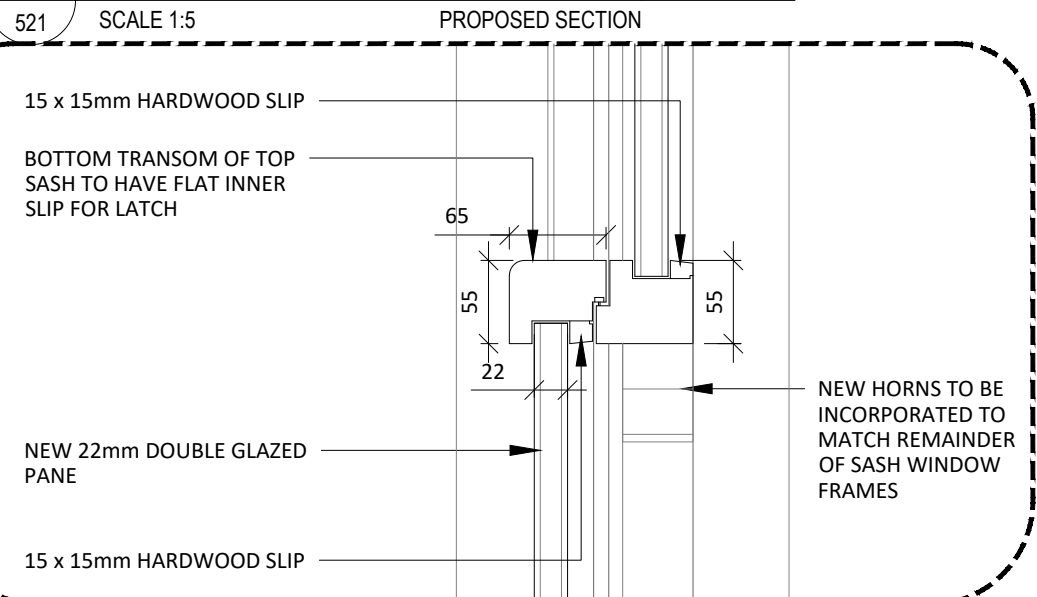


07b TYPE L WINDOW JOINT
SCALE 1:5
PROPOSED SECTION

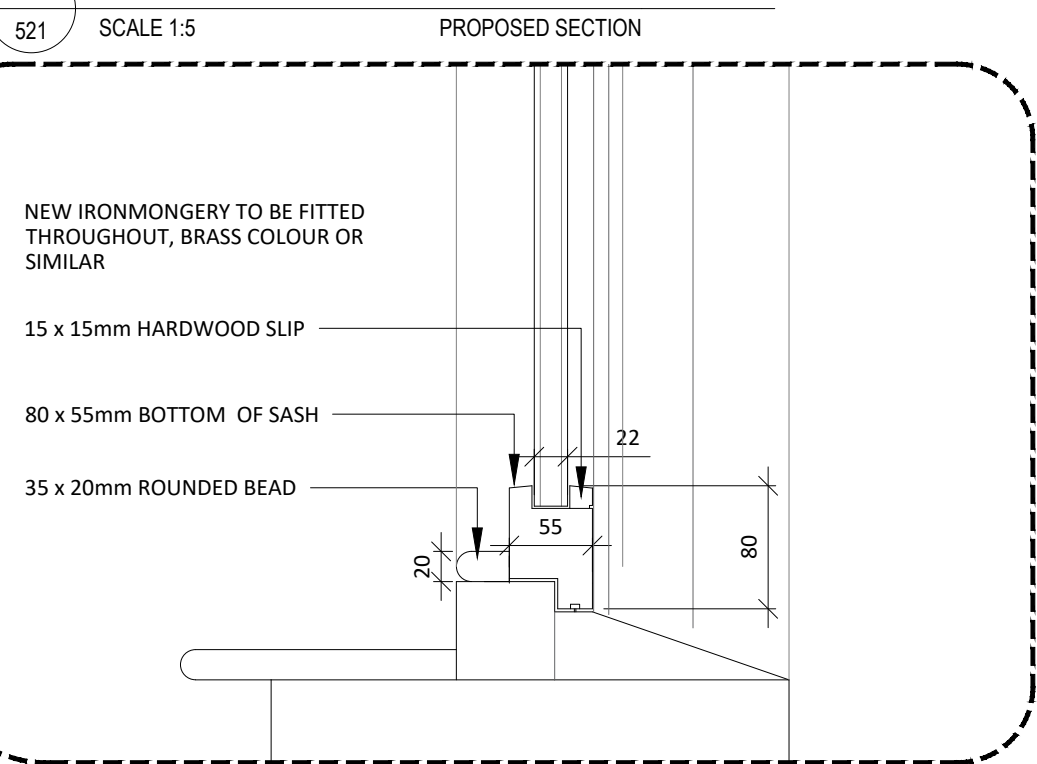


07c TYPE L WINDOW CILL
SCALE 1:5
PROPOSED SECTION

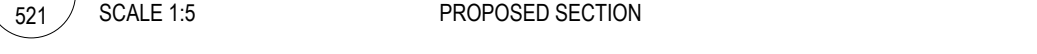


04 2nd FLOOR EX CASEMENT WINDOW - TYPE L
SCALE 1:10
EXISTING PLAN SECTION

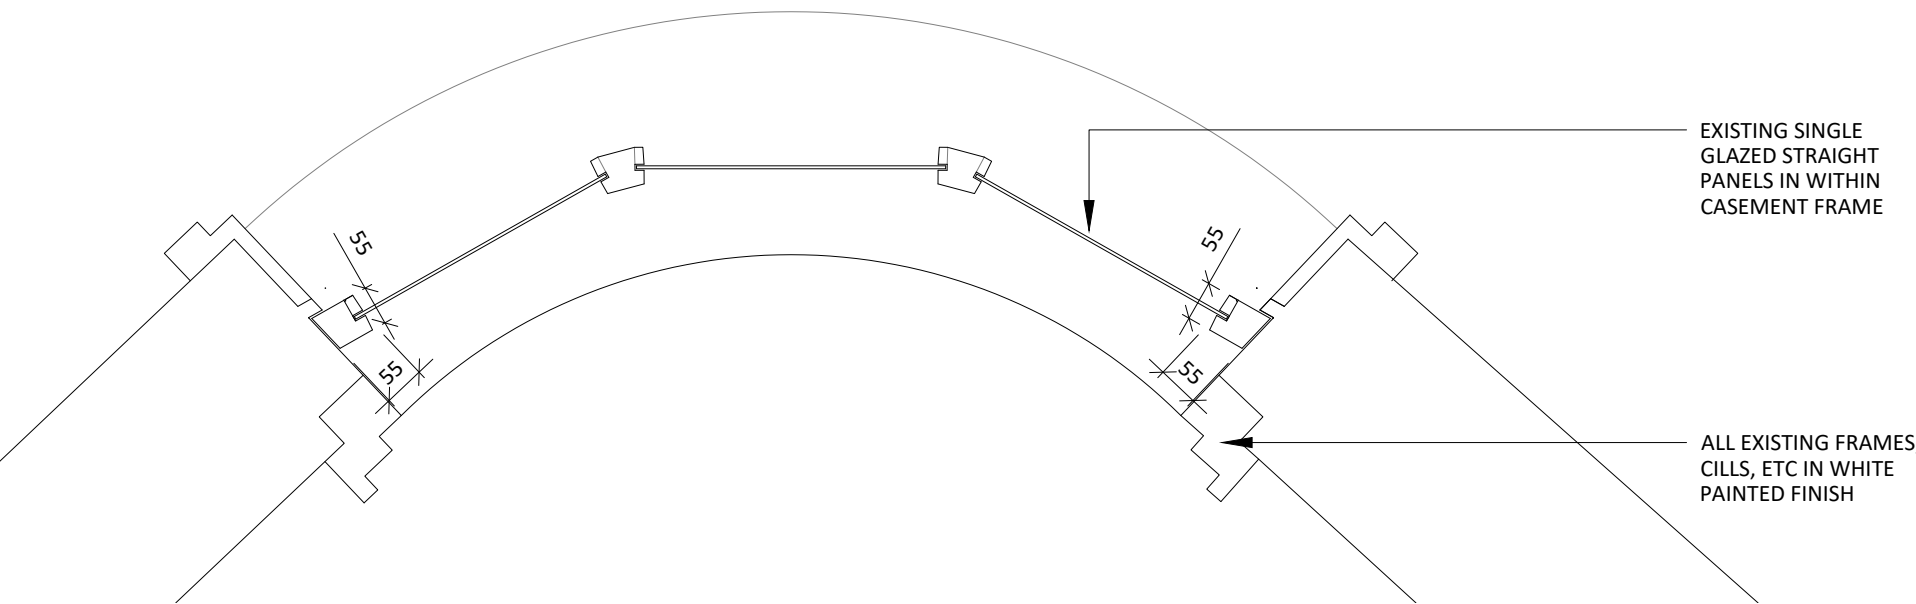


05 2nd FLOOR SASH WINDOW - TYPE L
SCALE 1:20
PROPOSED ELEVATION

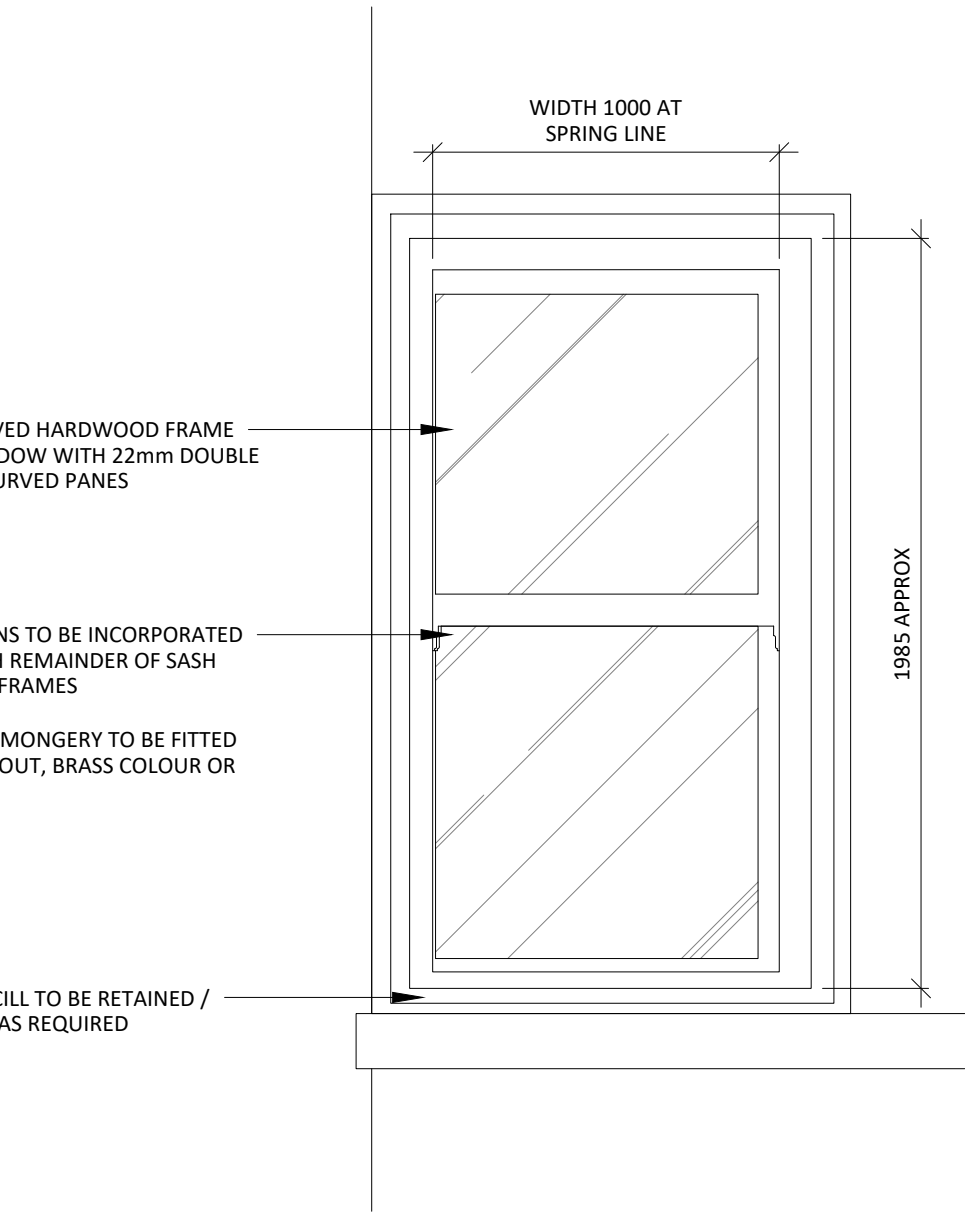

06 2nd FLOOR SASH WINDOW - TYPE L
SCALE 1:20
PROPOSED SECTION

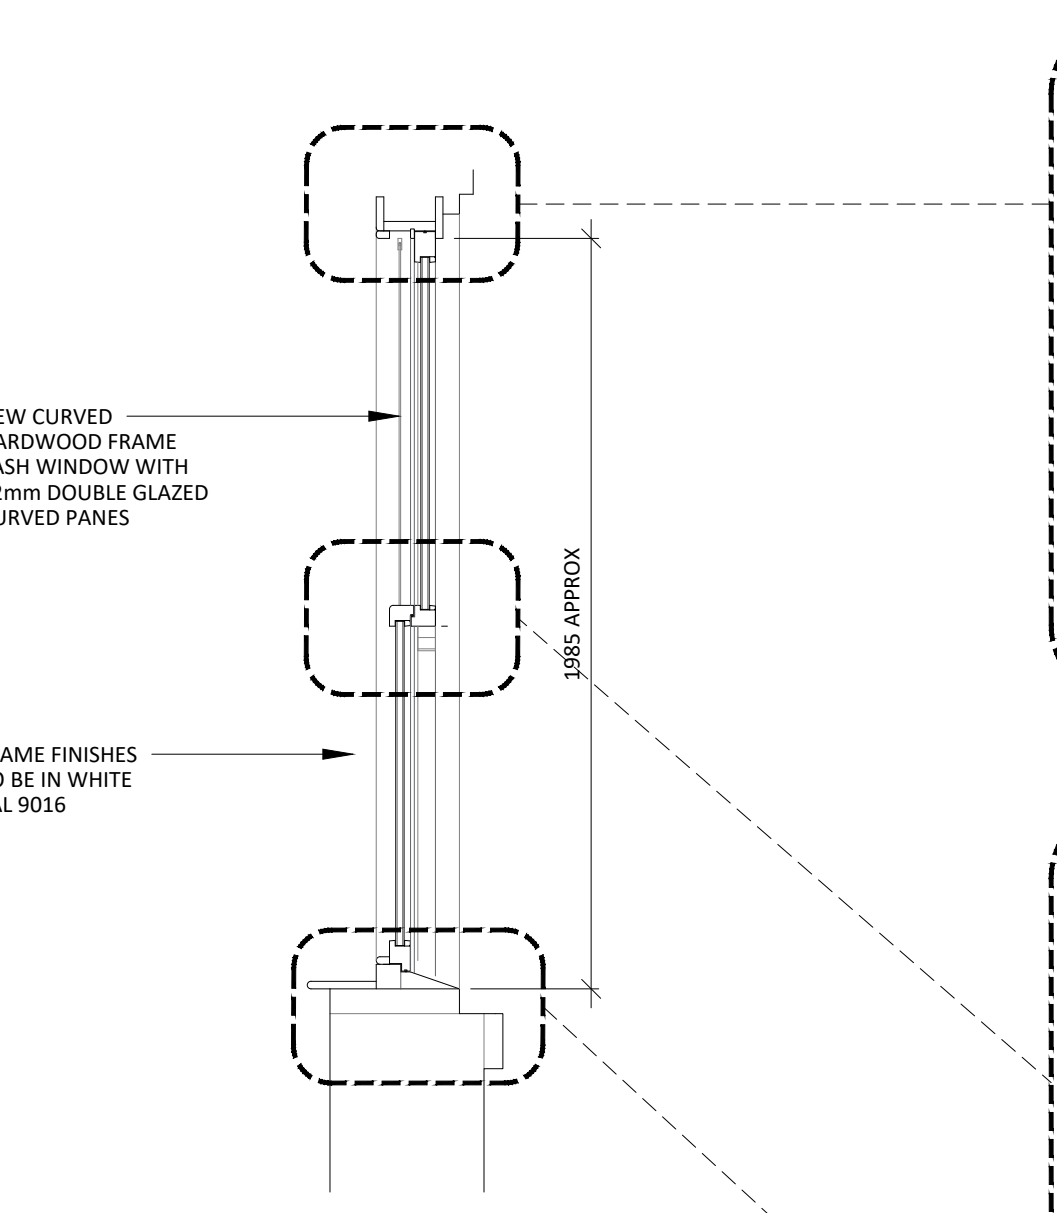


08 2nd FLOOR SASH WINDOW - TYPE L
SCALE 1:10
PROPOSED PLAN SECTION

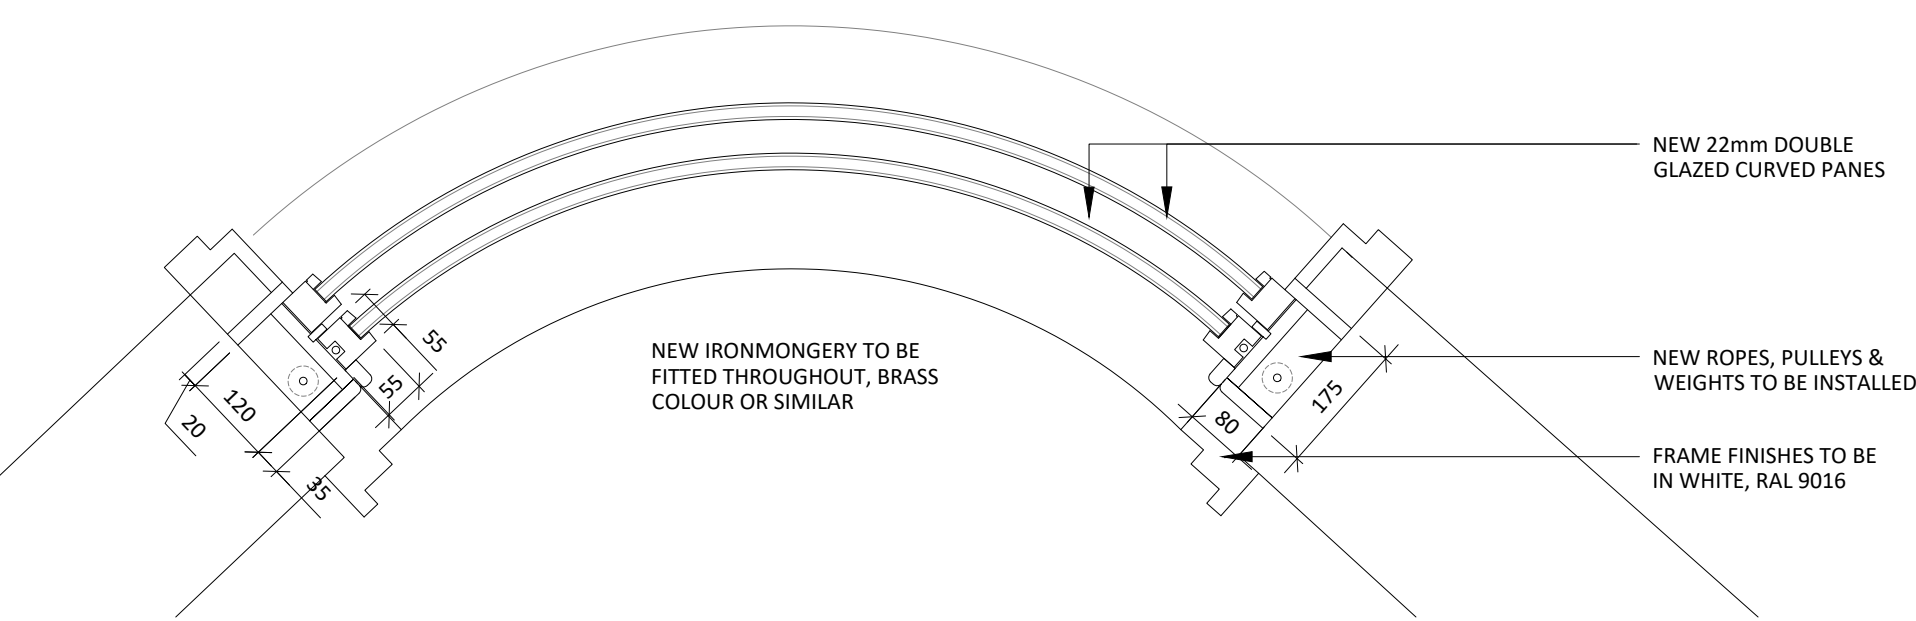


09 DEANS GATE ELEVATION
SCALE 1:100



10 ST MARY'S STREET ELEVATION
SCALE 1:100

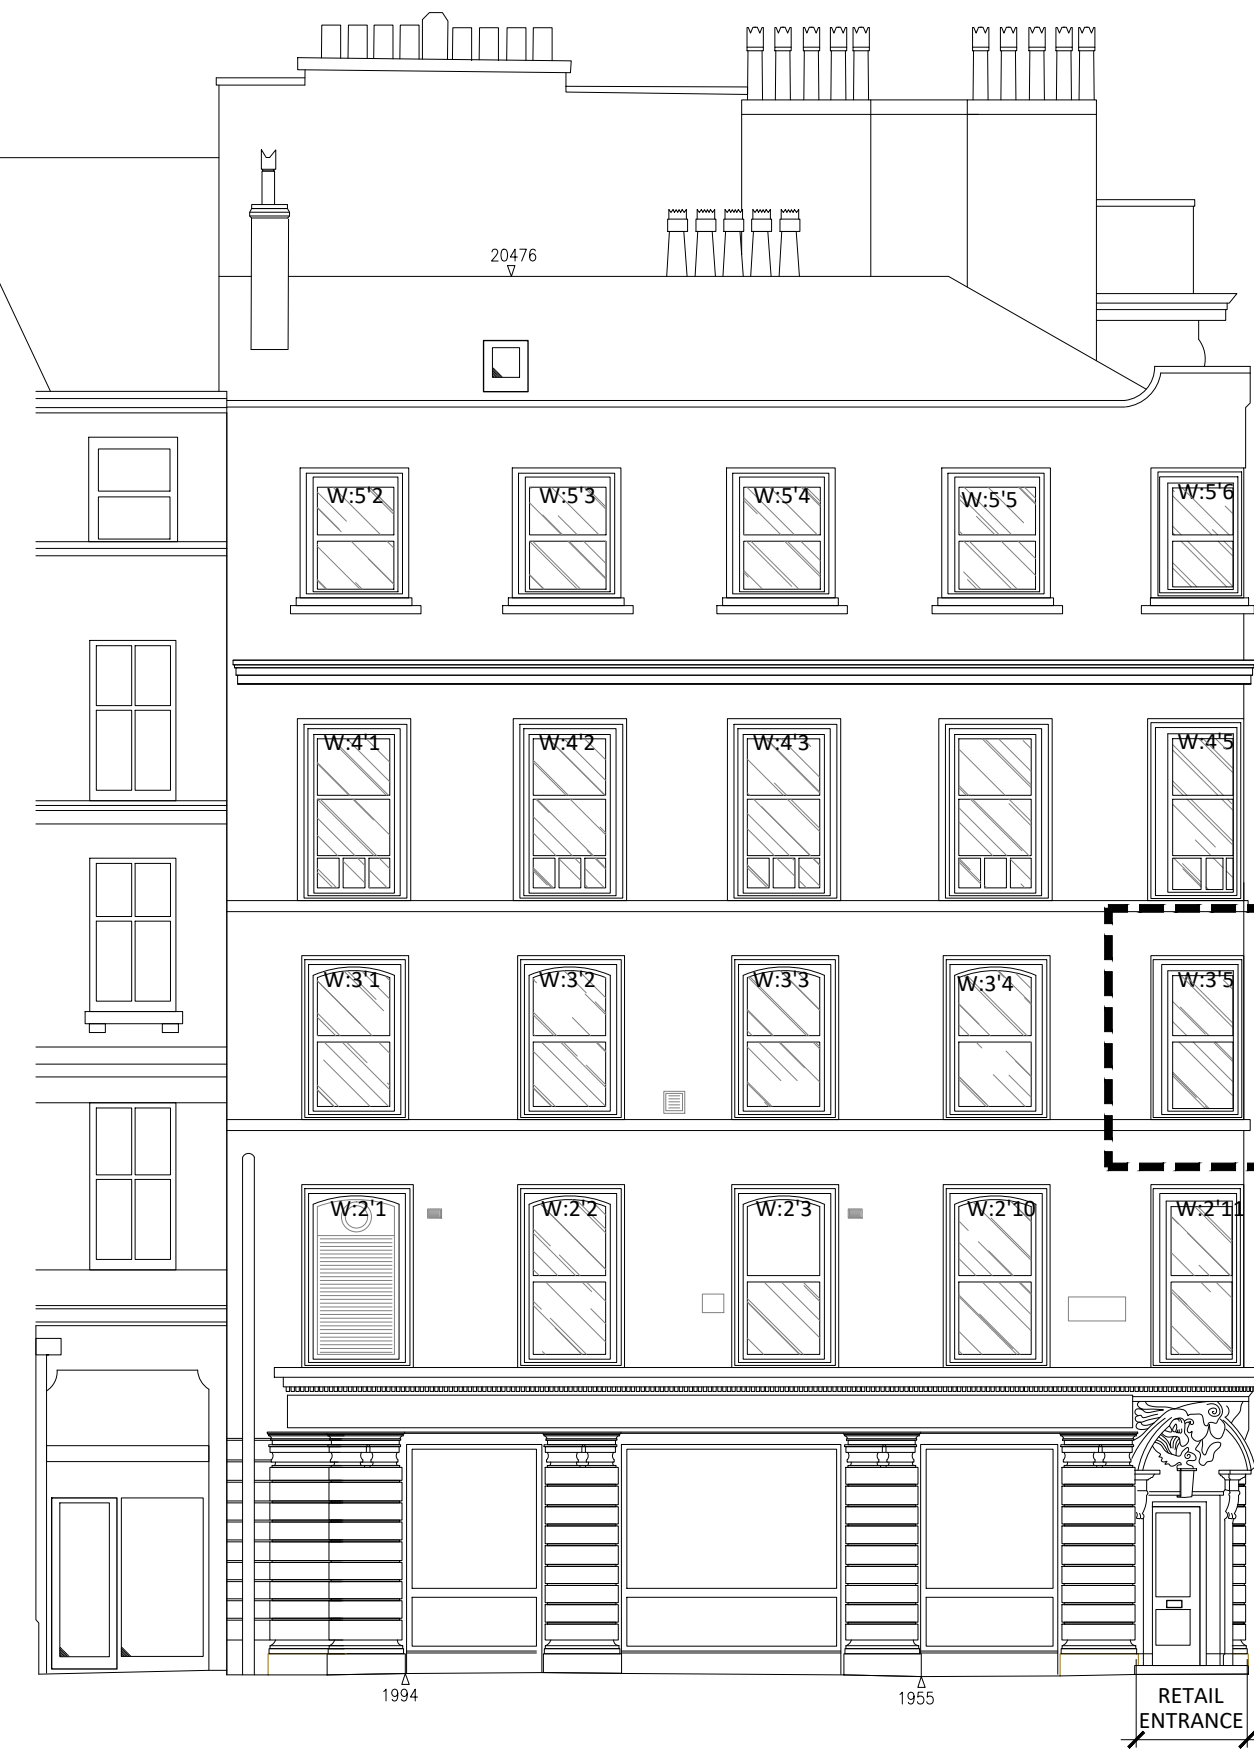

TYPE L WINDOW PROPOSED WORKS:
W 3.5 REPLACEMENT OF EXISTING CASEMENT
WITH CURVED SASH WINDOW

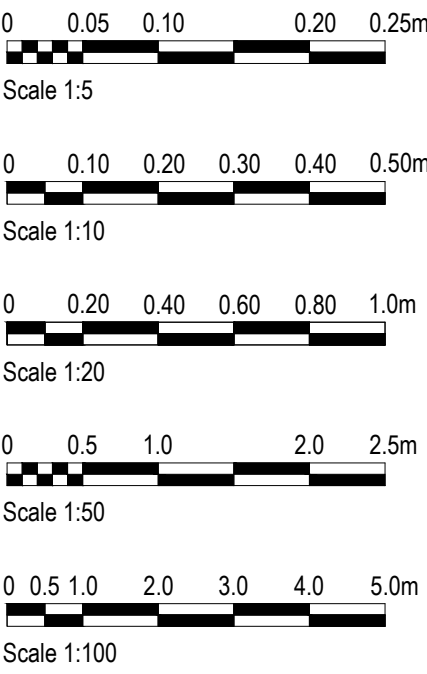

00	29/11/22	ISSUED FOR PLANNING	SO	ARB
REV	DATE	DESCRIPTION	DRAWN	CHECKED
A X I				
CLIENT CONWAY ESTATES LIMITED 58 MONEYMORE RD, MAGHERFELT, BT45 6HG				
PROJECT 92-96 DEANS GATE MANCHESTER M3 2QG				
DRAWING REFERENCE SASH WINDOW TYPE L EXISTING & PROPOSED DETAILS				
JOB REFERENCE	DRAWING SCALE	DATE	DRAWN	CHECKED
20-054	varies@A1	19/05/2021	FWE	ARB
DRAWING REFERENCE NO			STAGE	REV
521			3	00