




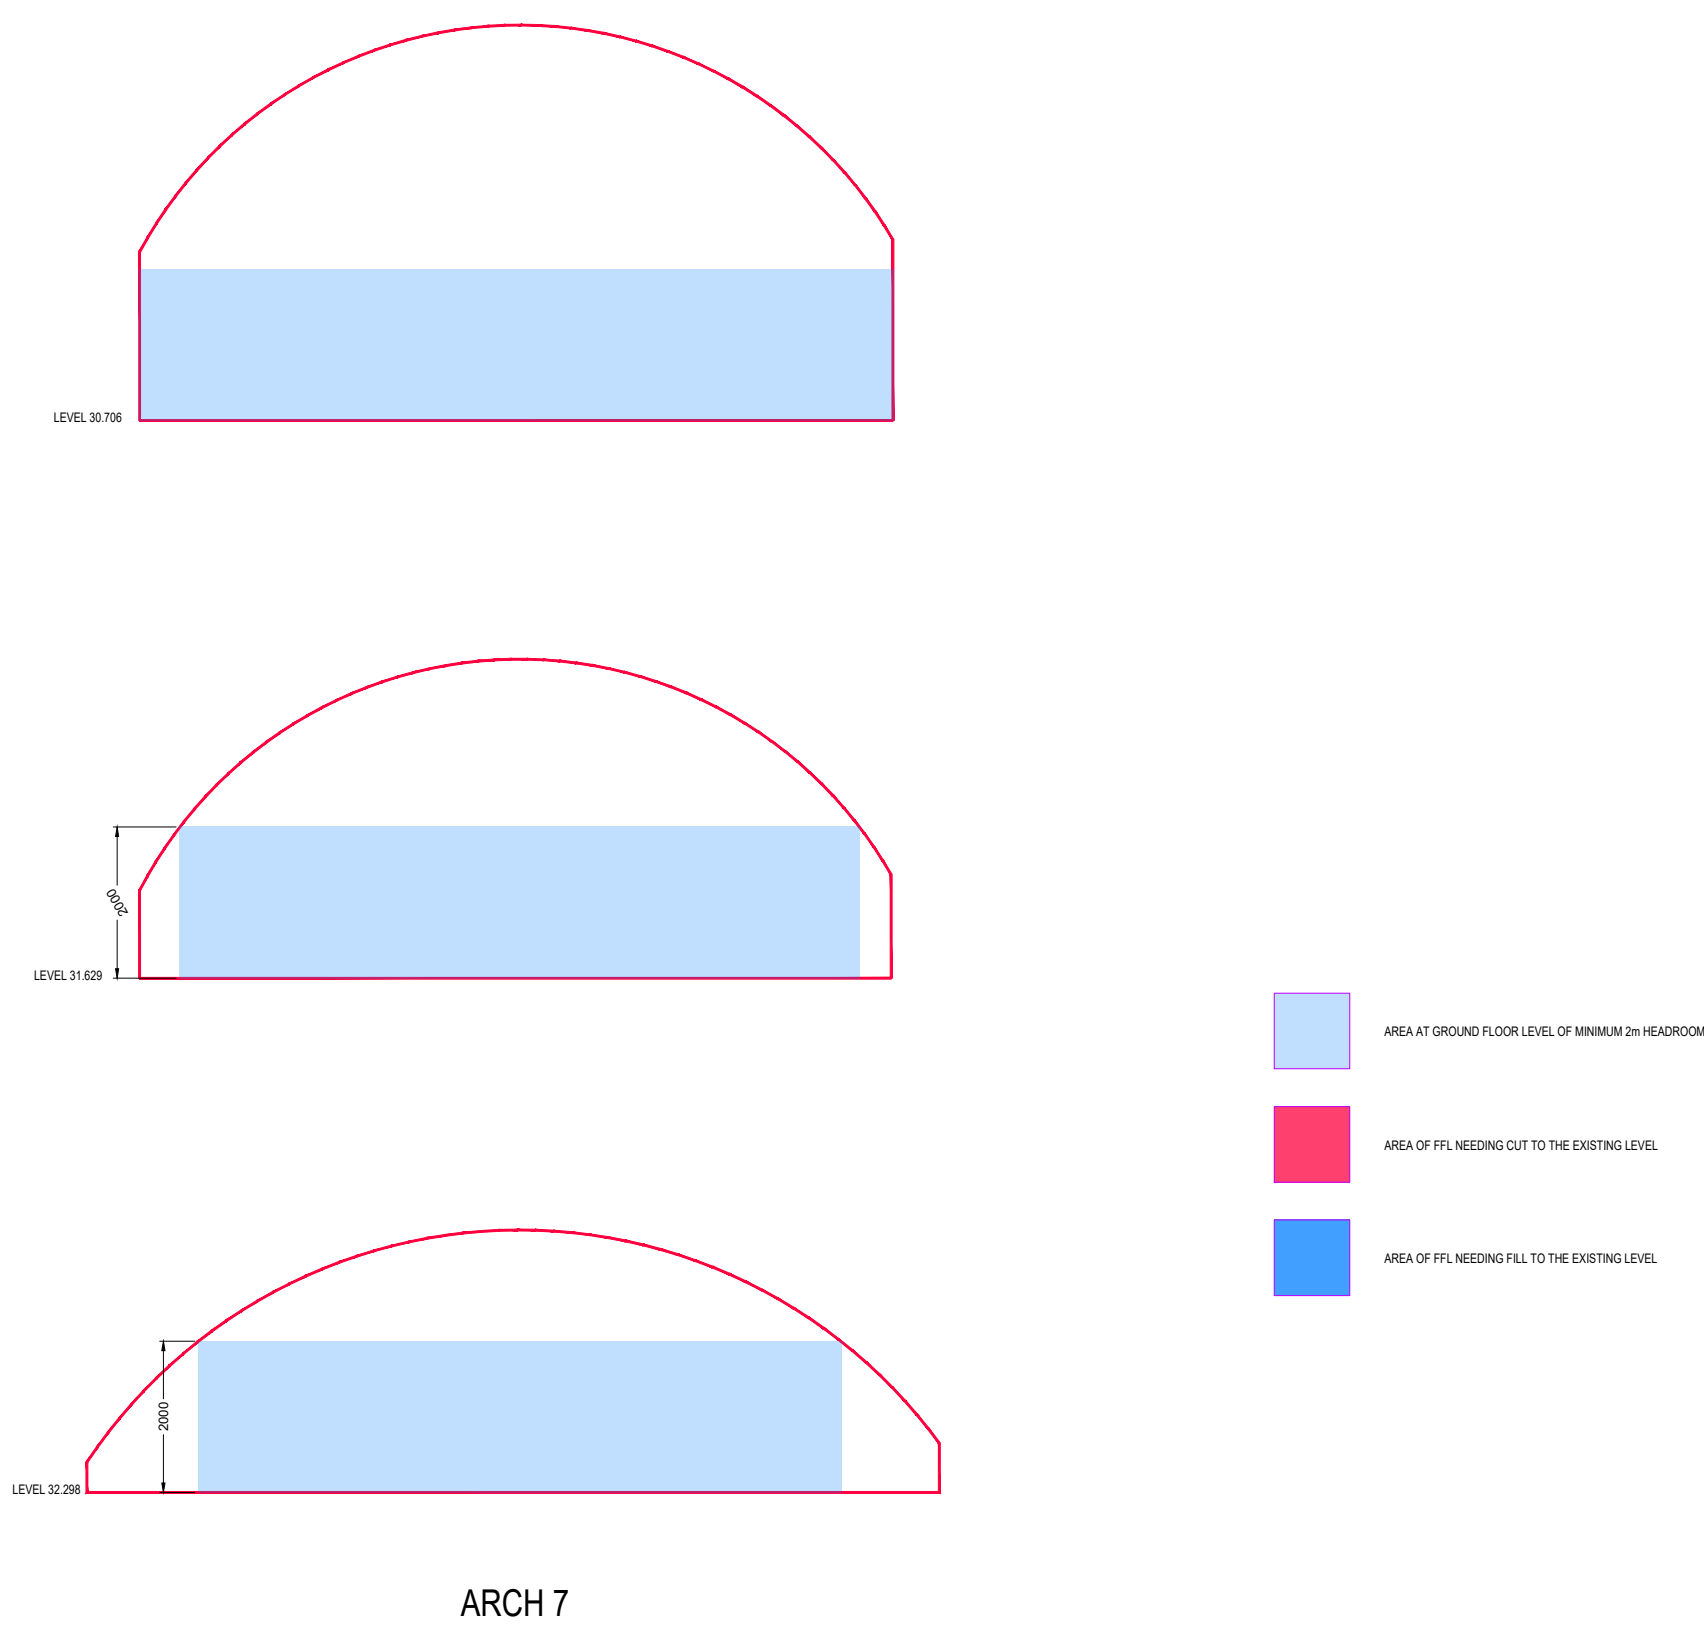

SECTIONS
SHOWING 2m HEADROOM ZONES

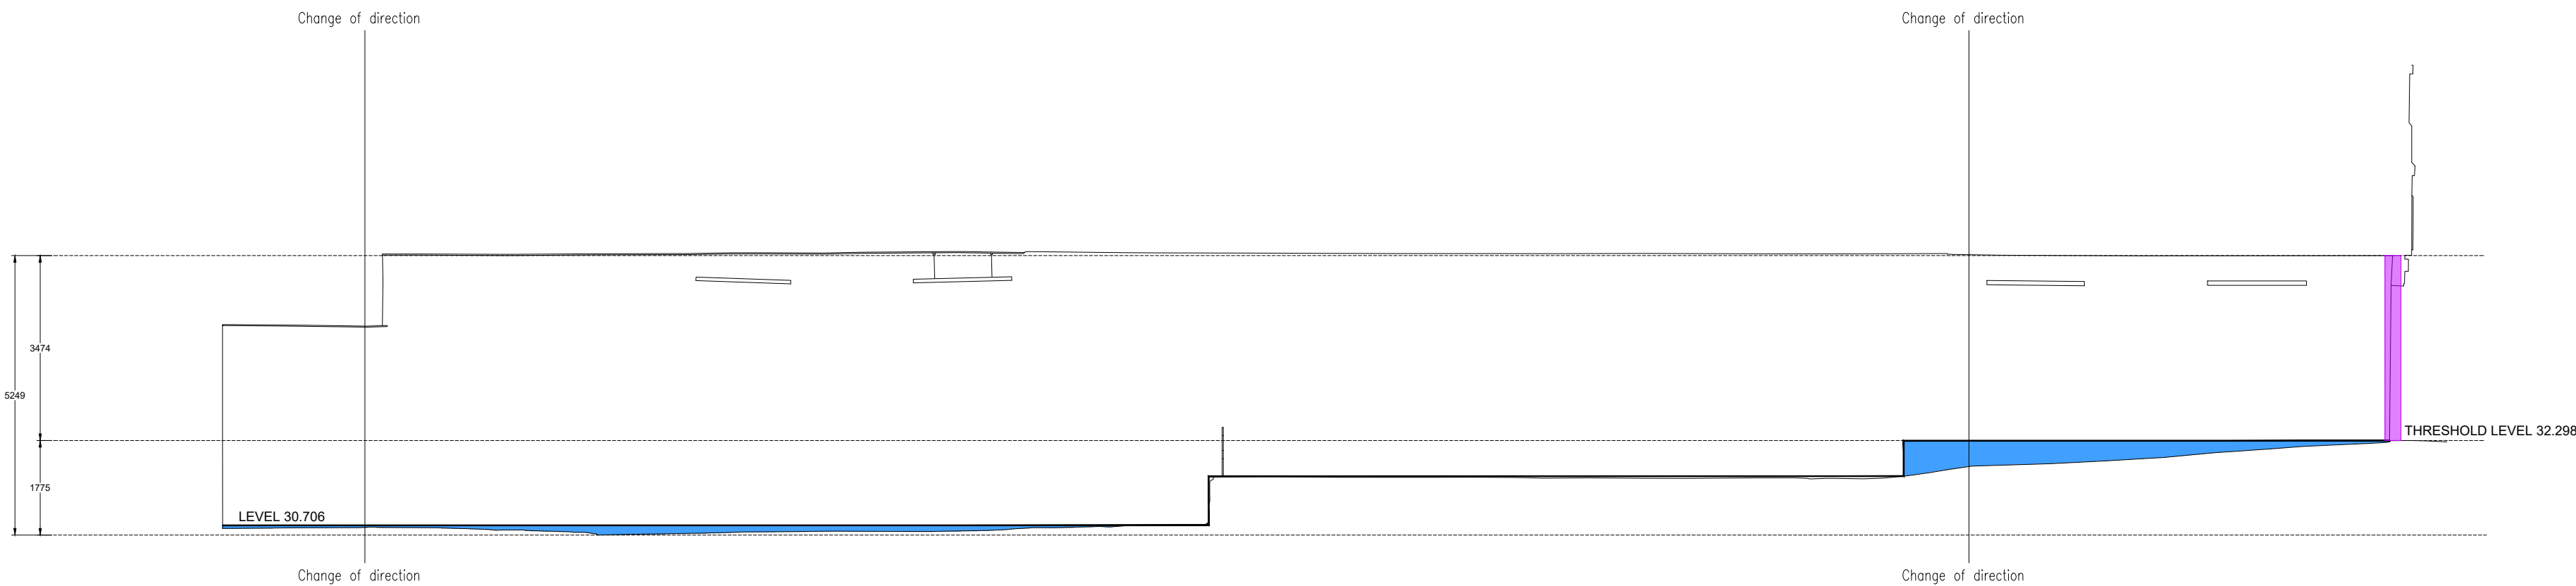

LONG SECTION
SHOWING LEVEL CHANGE METHODOLOGY

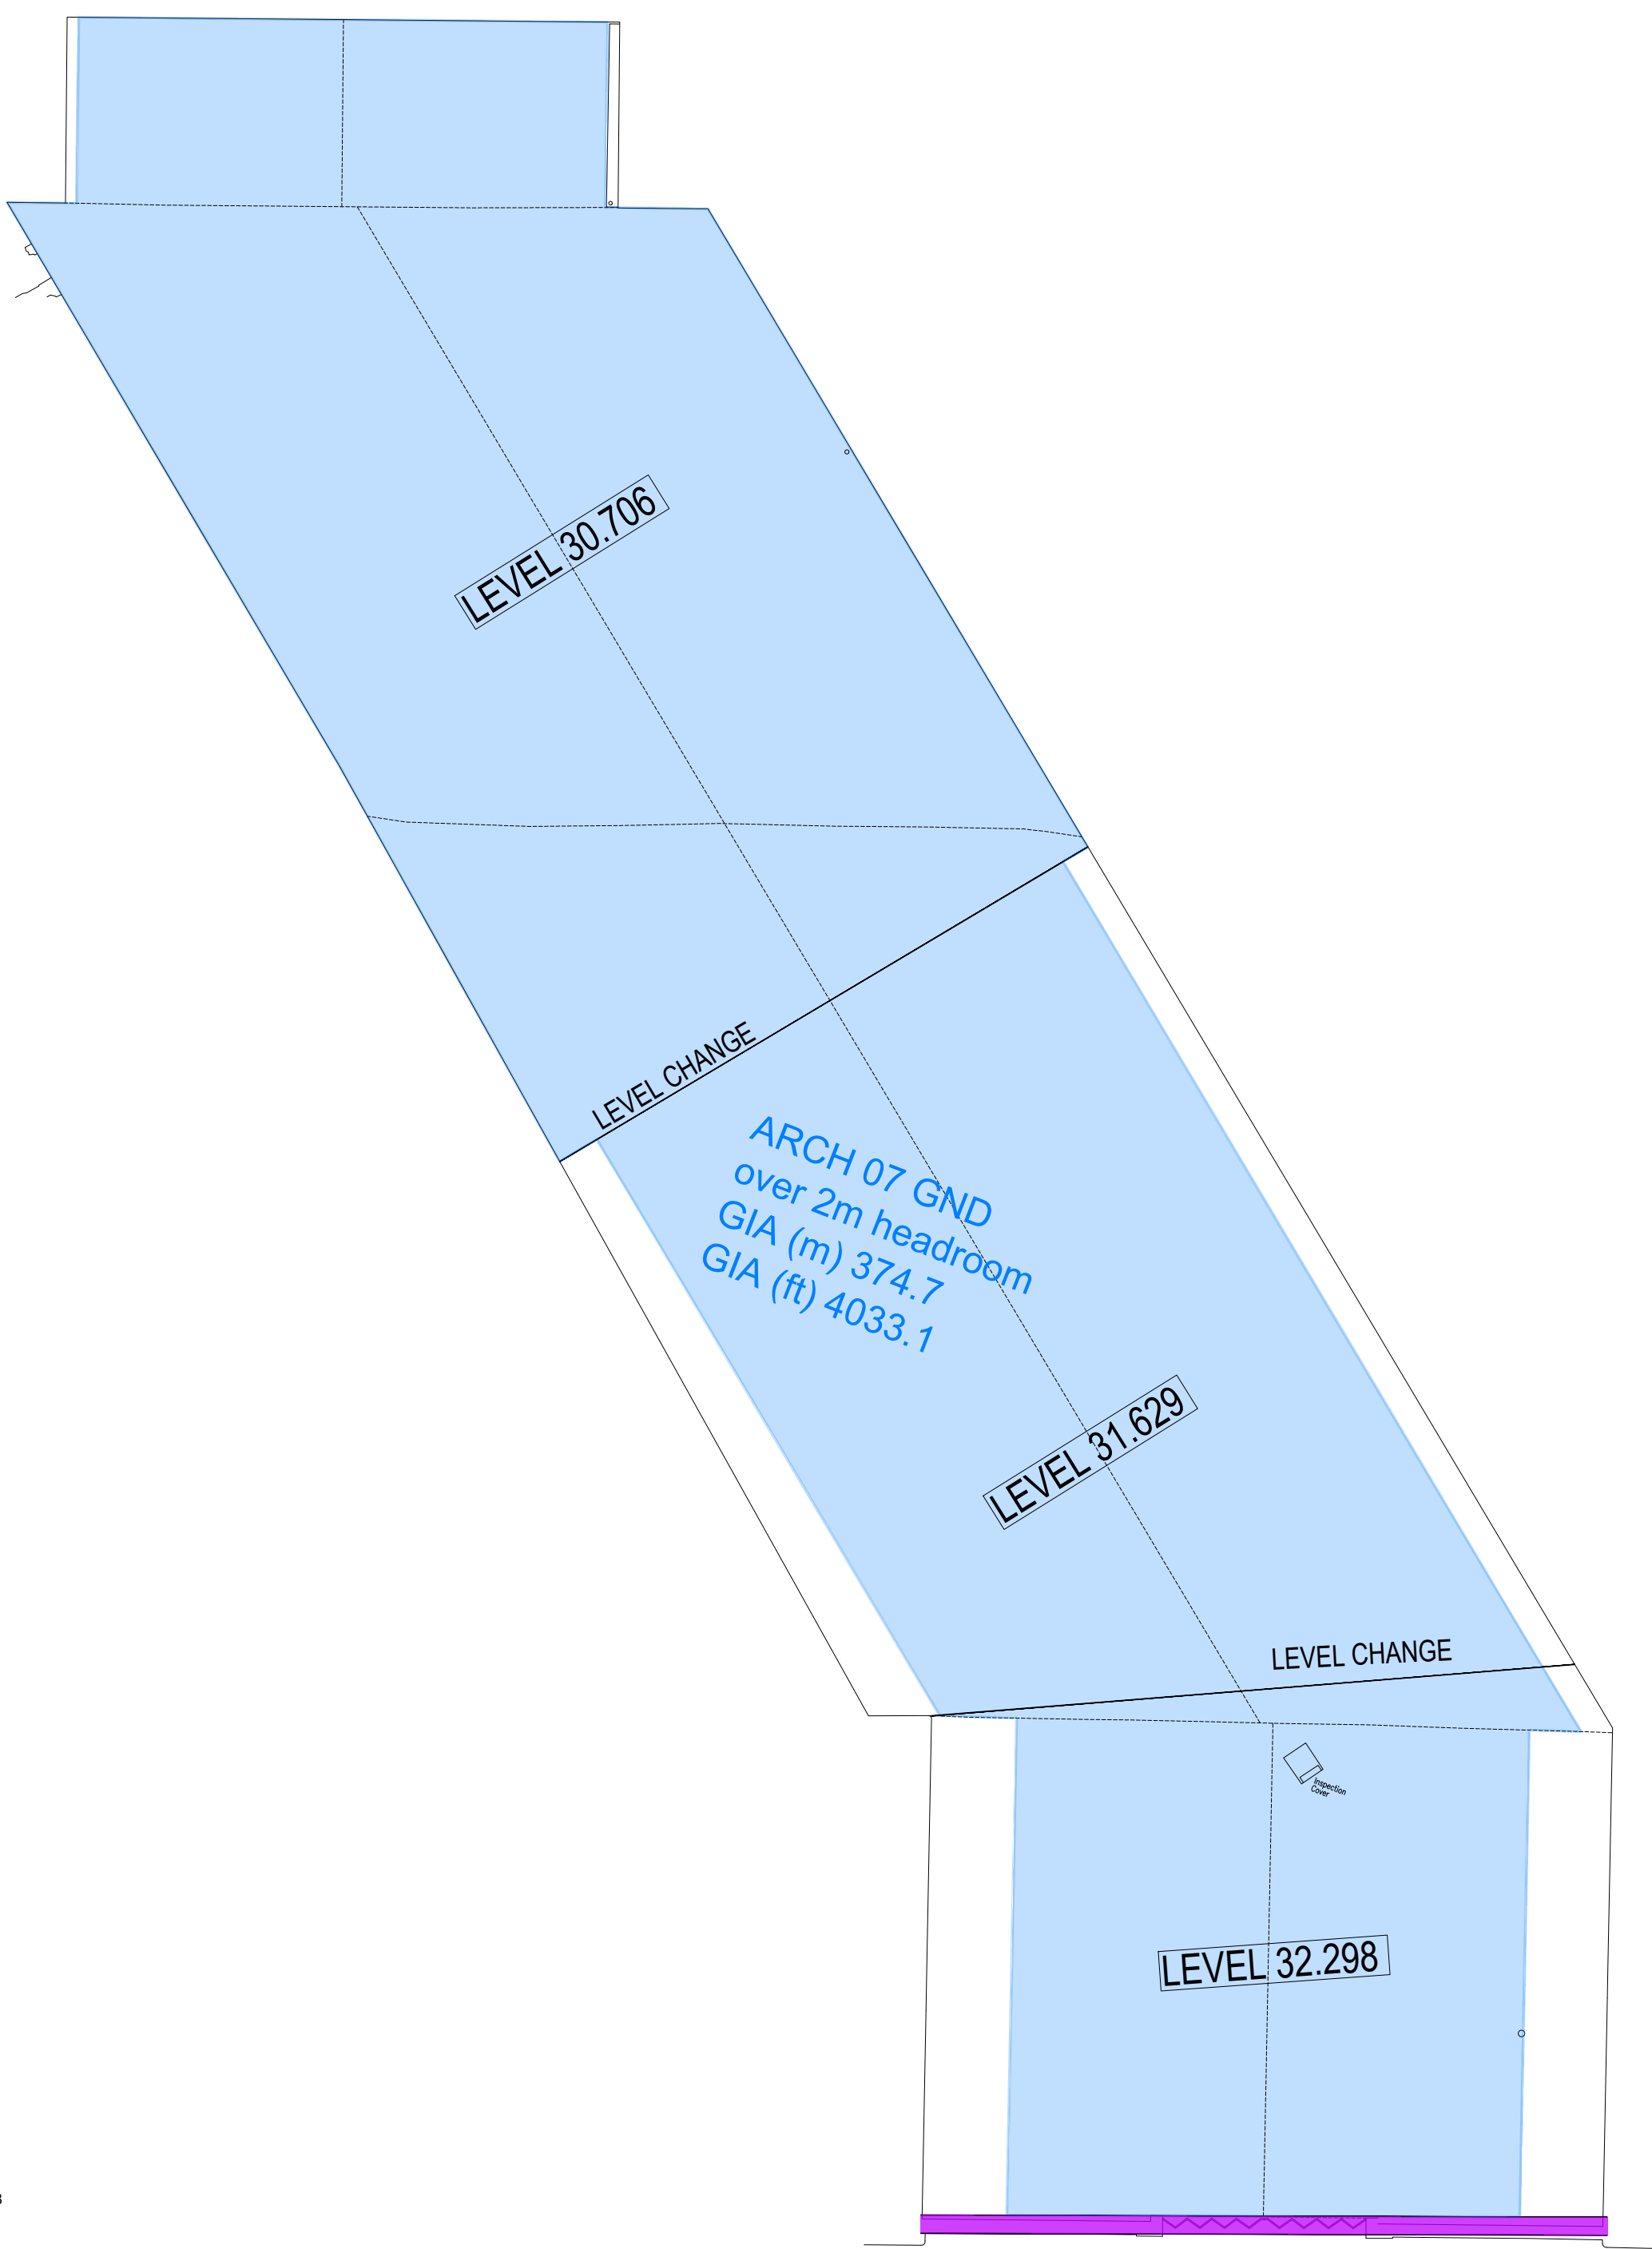

FLOOR PLANS
SHOWING EXTENT OF 2m HEADROOM TO GND FLOOR AND MEZZANINES