


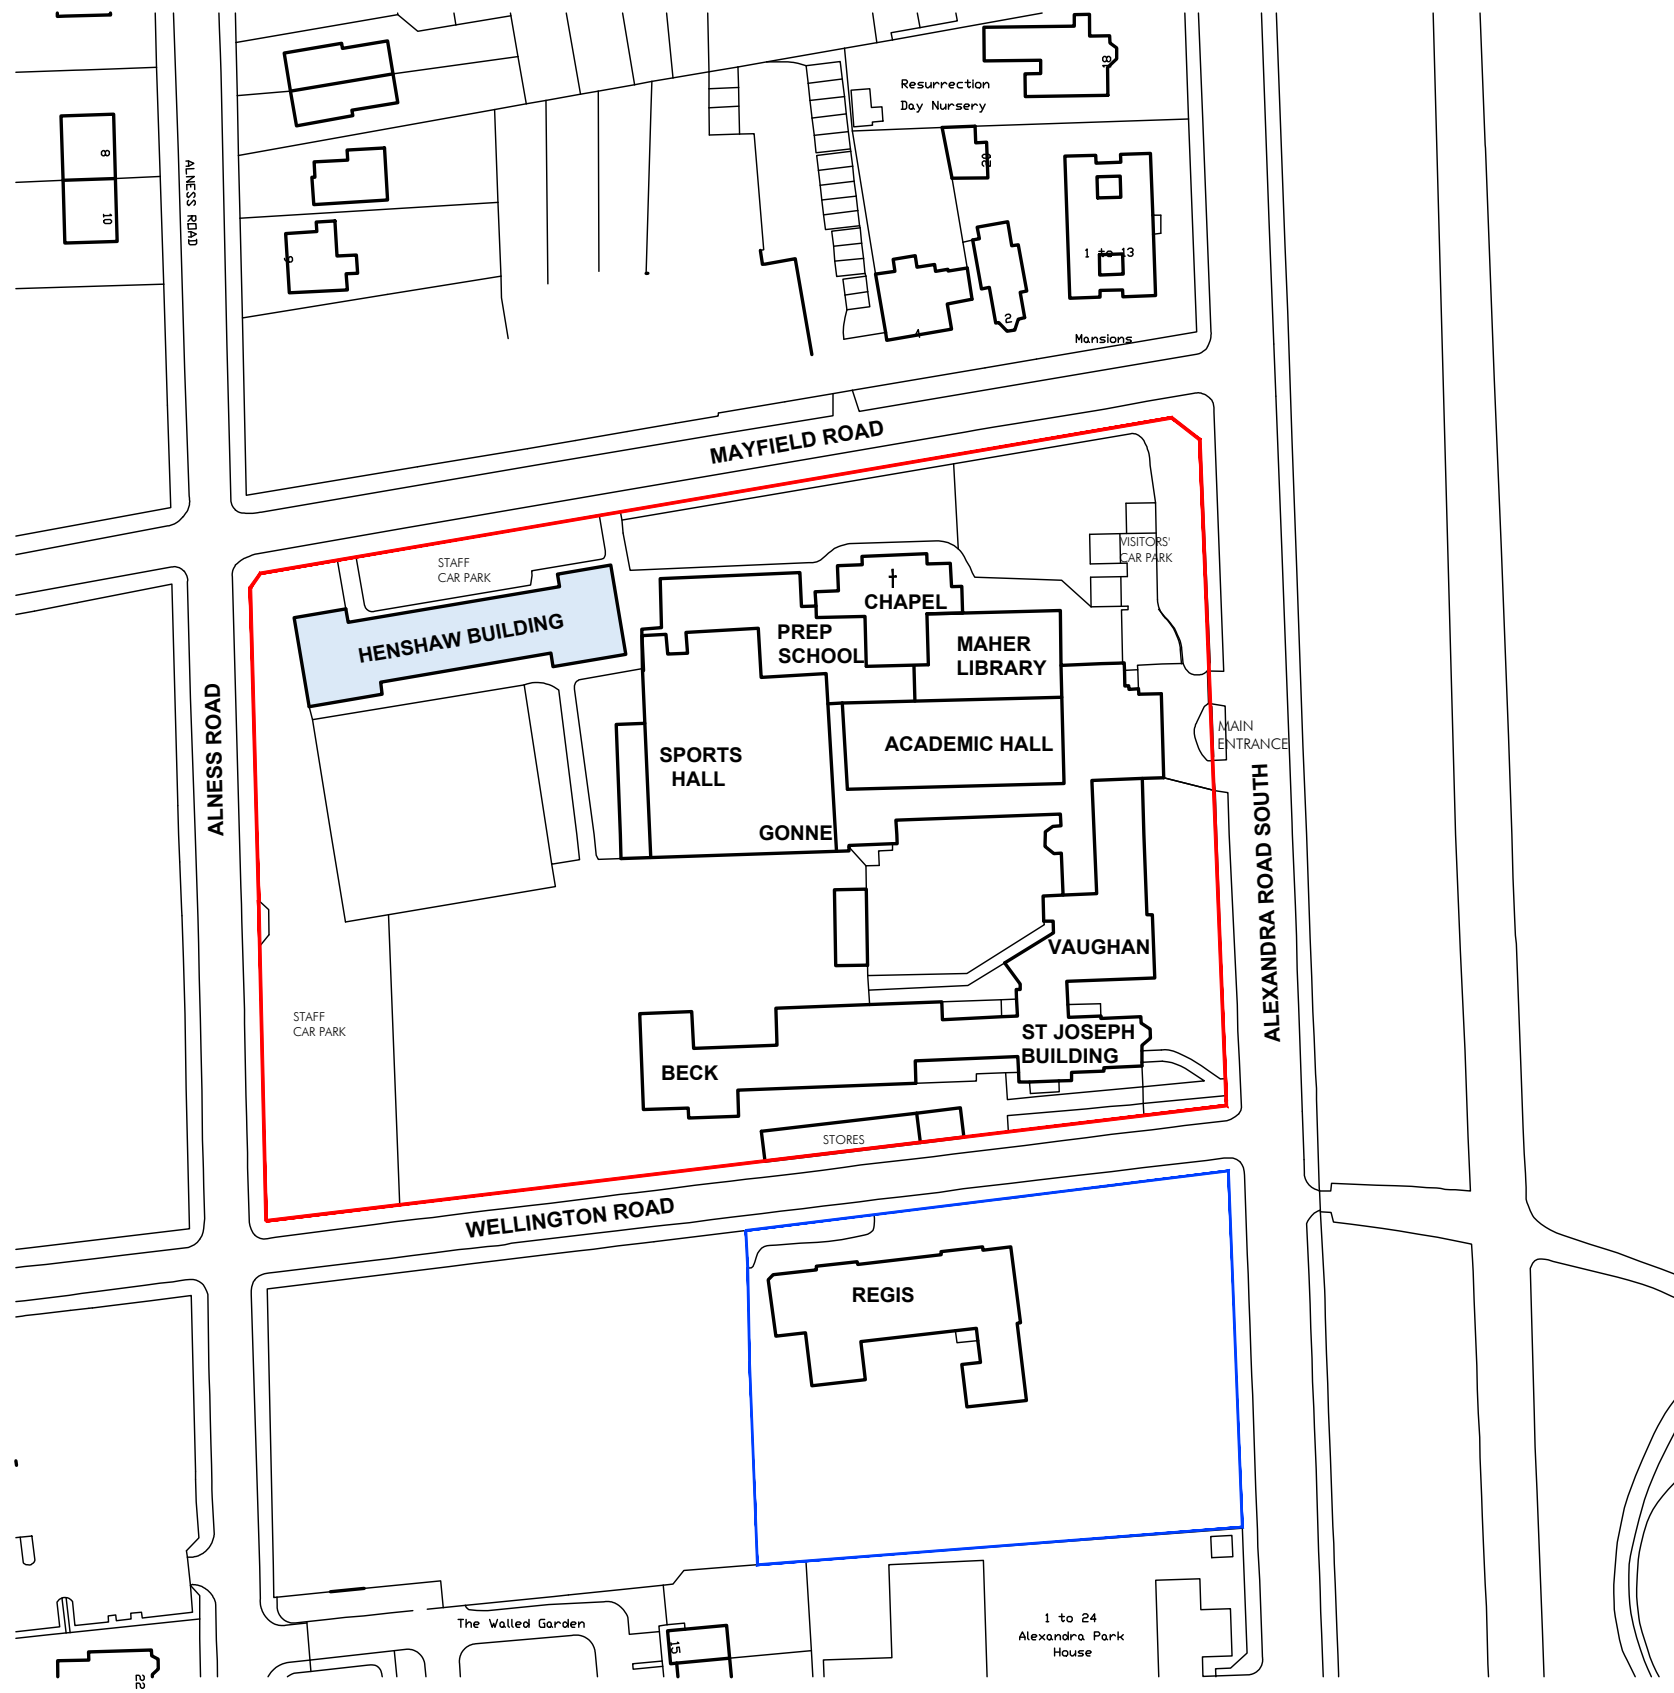

LOCATION PLAN

0 10 20 30 40 50 100
SCALE 1:1250 IN METRES



P1	DRAWN	01.12.22
PLG Design Ltd DESIGN PLANNING PROJECT MANAGEMENT		
T - 0161 464 6675 M - 07795 296644 E - paul.gill@plgdesign.co.uk		Unit 11 National Trading Estate, Bramhall Moor Lane, Hazel Grove, Stockport , SK7 5AA
Client	St Bedes College	
Address	Henshaw Building	
Title	Ground Floor Alterations Location Plan	
Scale	1:1250 @ A3	
Job Number	Drawing Number	Issue
22172	00	P1