

The Restaurant Hub


2288 - Heaton Park

Externals

Heaton Park Road,
Manchester,
M9 0QS


For Planning Review

Sainsbury's

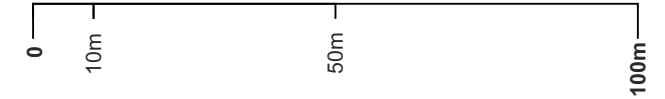


Proposed Car Park Signage

- EF1-1 **TRH Flex Box**
- EF2-1 **Carluccios Flex Box**
- EF2-4 **Slim Chicken Flex Box**
- EF2-3 **GBK Flex Box**
- EF2-2 **Ramsdens & Ed's Flex Box**

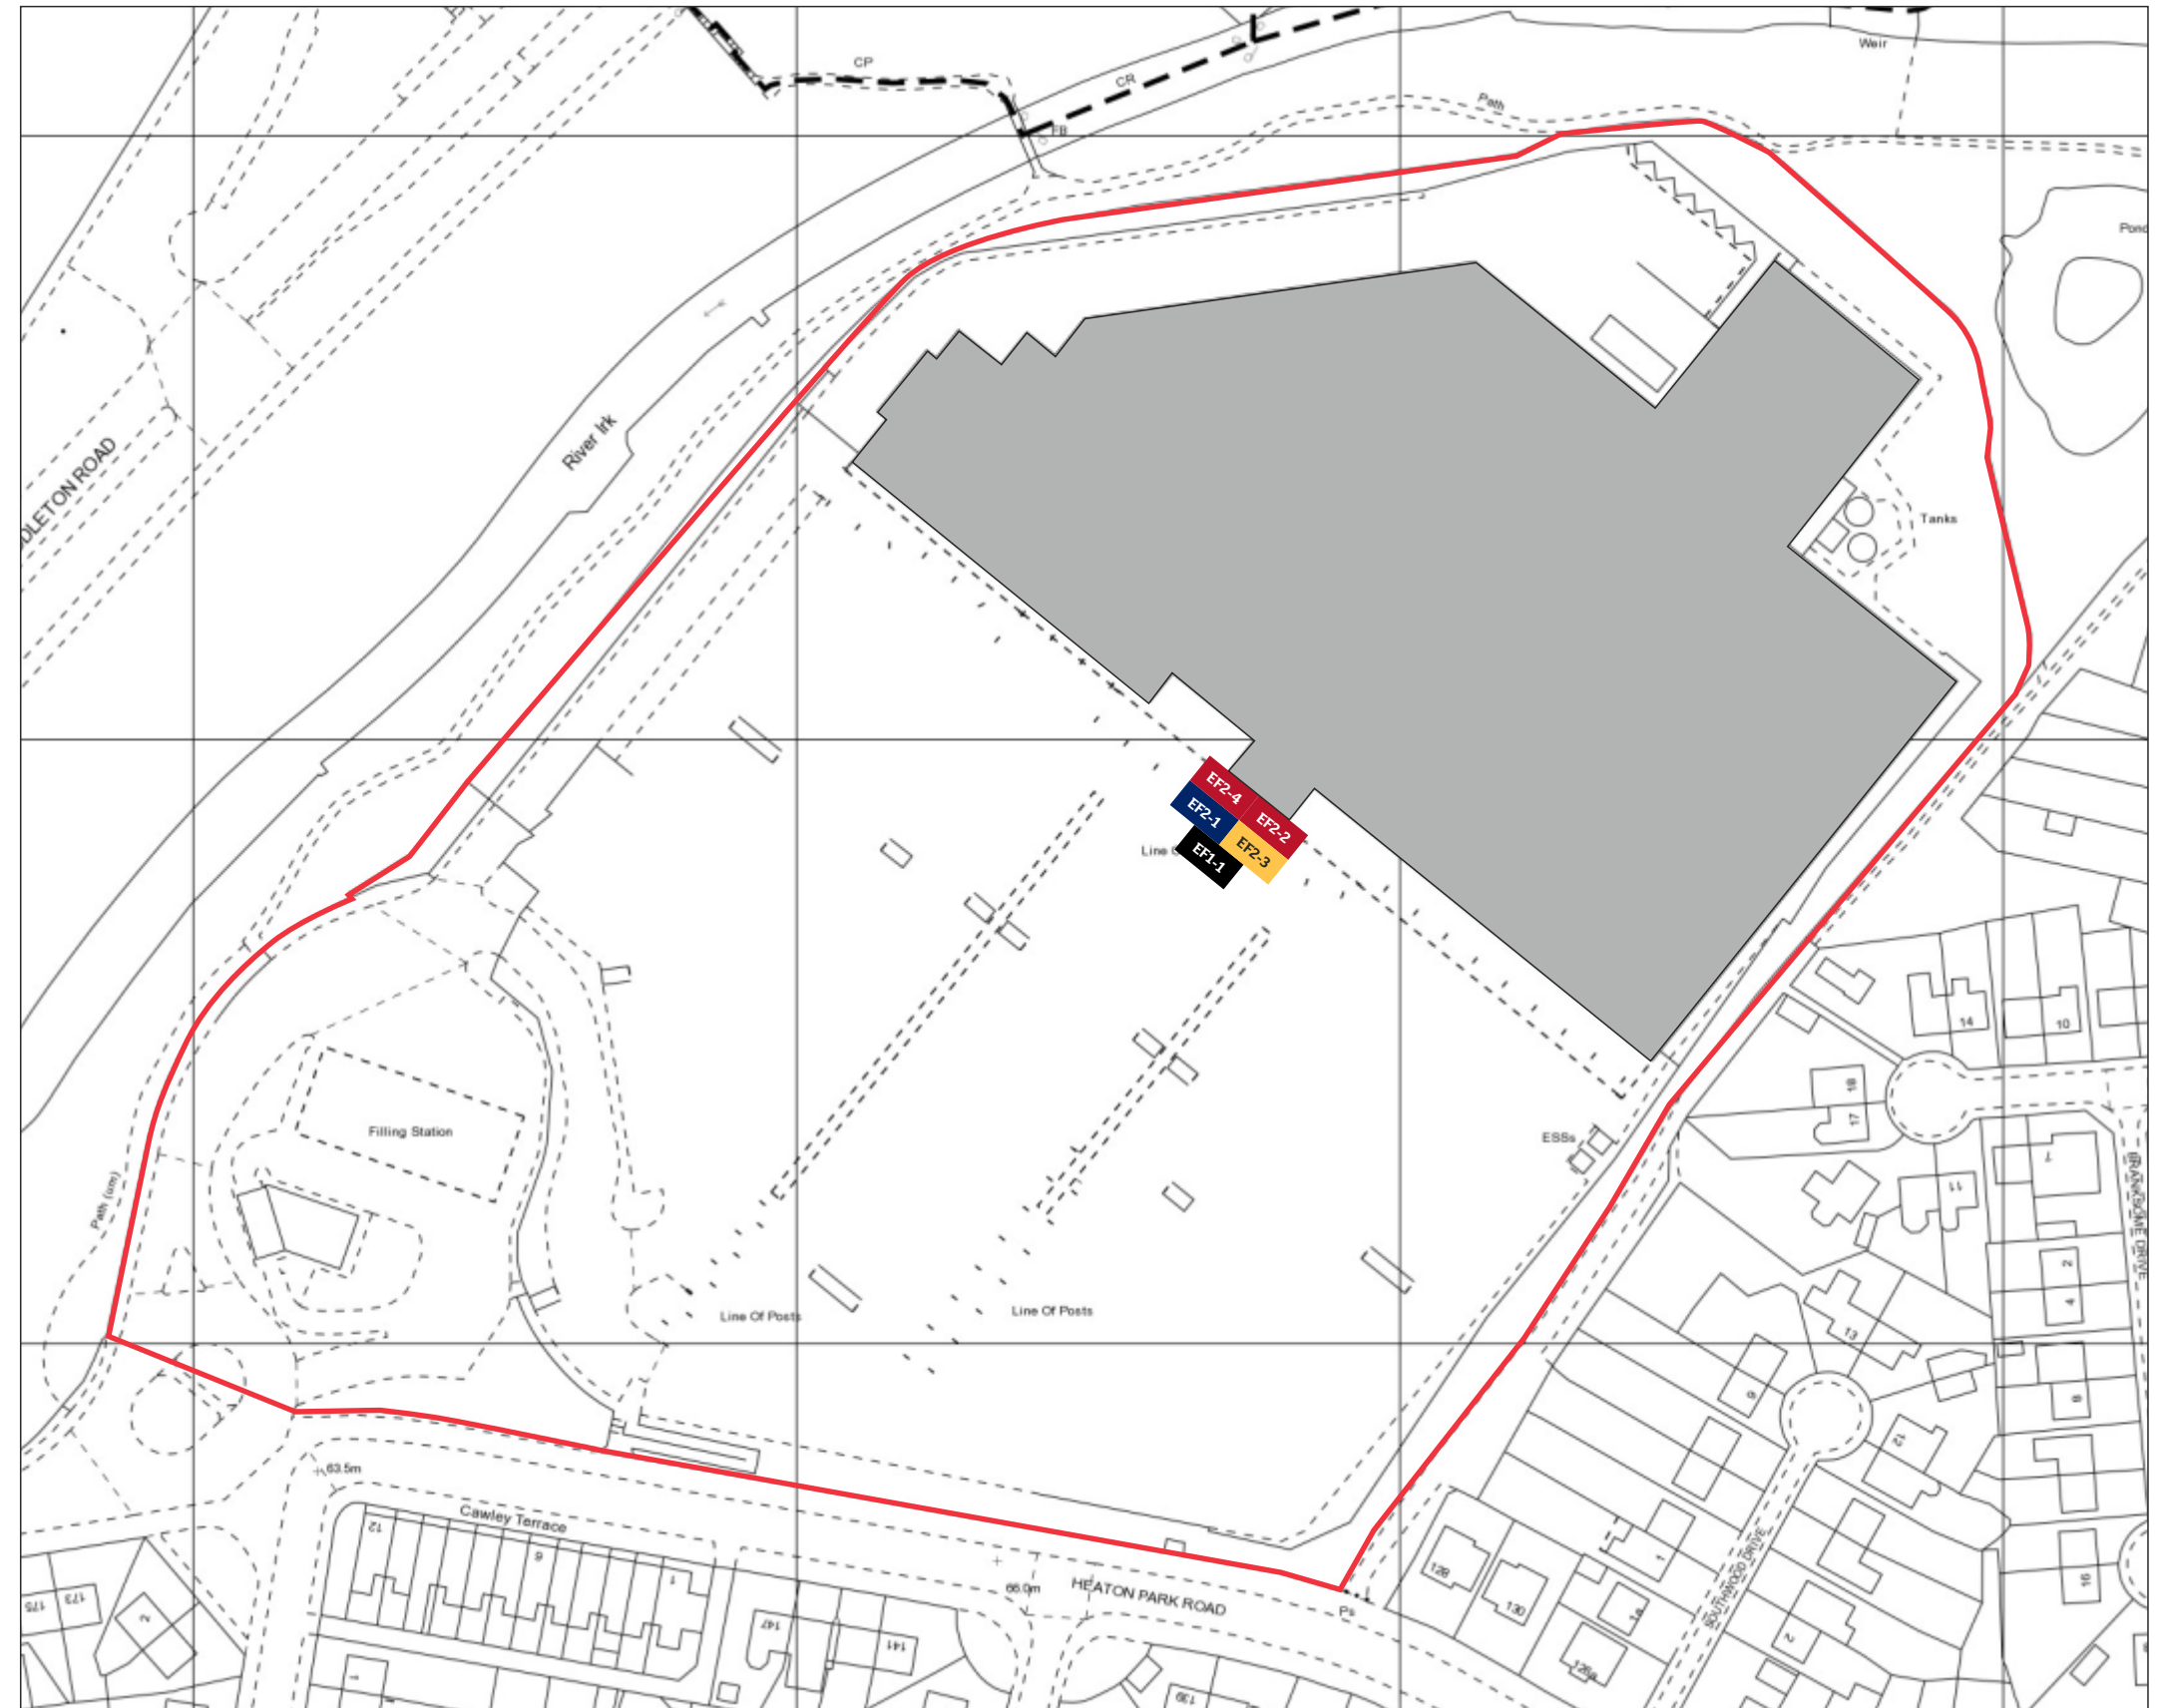

Supplied by: **Latitude Mapping Ltd**
 Licence: © Crown Copyright and
 database rights 2022 OS 100038864
 Reference: OI1573564
 Centre coordinates: 384356 404575

Entrance Elevation

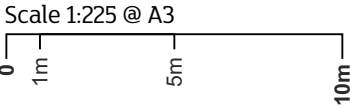

Sainsbury's


Existing Elevation

- Scale 1:225 @ A3

Sainsbury's

Proposed Elevation

- Scale 1:225 @ A3


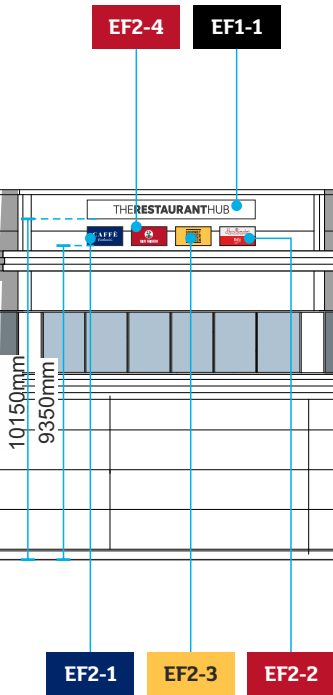




Existing view



Proposed view

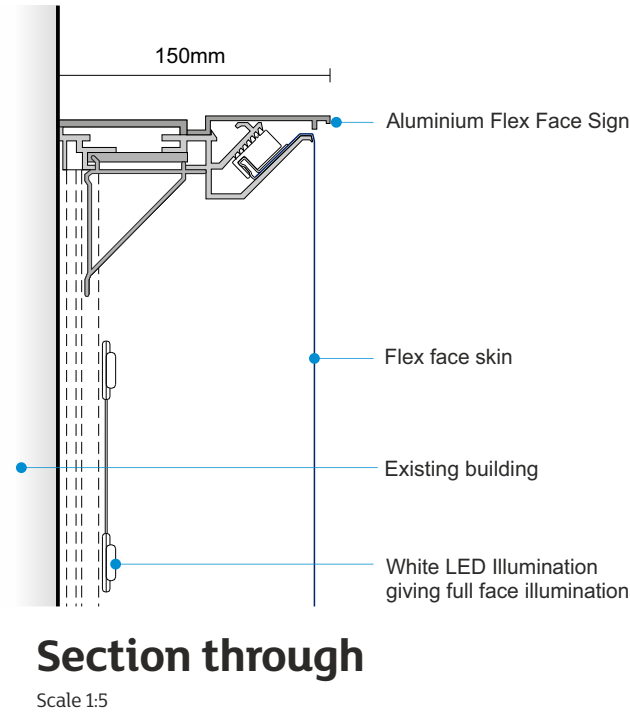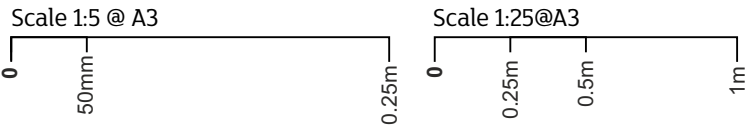

EF1-1

THERESTAURANTHUB

TRH Box

Size: 5000 x 650 x 150mm
Digitally printed flex face sign internally & externally finished RAL 9006.
Internally illuminated by white LEDs.
Giving static illumination <300 cd/m2
TRH "T" being: 290mm high.
Overall size of log being: 4000 x 303mm
Overall depth from building: **150mm**.

EF2-1

EF2-2

EF2-3

EF2-4

Sub Brand Boxes

Size: 1056 x 650 x 150mm
3no. Digitally printed flex face signs internally & externally finished RAL 9006. Internally illuminated by white LEDs.
Giving static illumination <300 cd/m2
Overall depth from building: **150mm**.

Caffè "C" being: 150mm high.
O/A size of logo being: 845 x 347mm.
Slim Chicken's "S" being: 105mm high.
O/A size of logo being: 634 x 455mm.
GBK "G" being: 196mm high.
O/A size of logo being: 845 x 231mm.
Harry's "H" being: 190mm high.
O/A size of logo being: 830 x 227mm.

Scale 1:25