


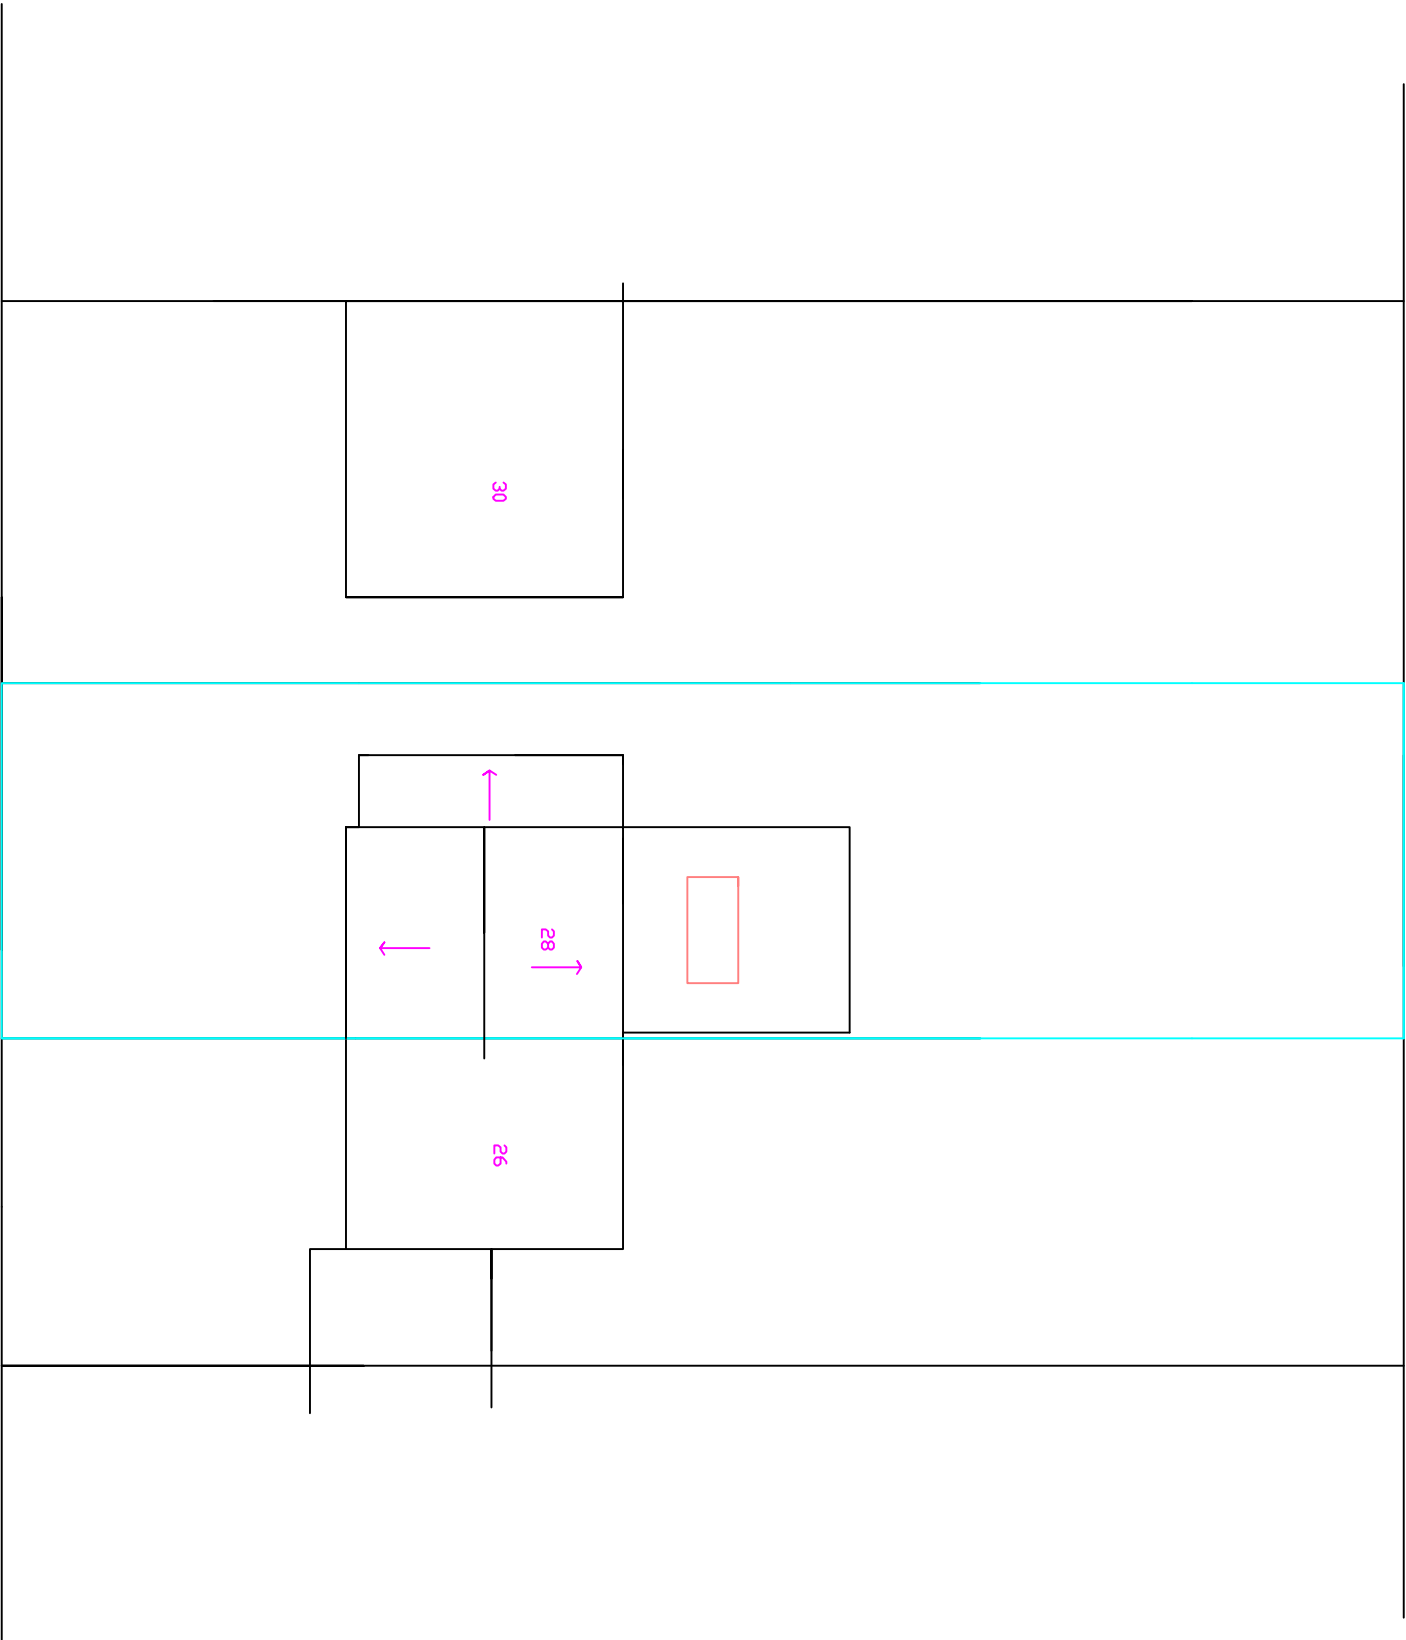

PROPOSED BLOCK PLAN
1:200

DO NOT SCALE OF THIS DRAWING
TAKE ALL DIMENSIONS ON SITE
(builders Note)
Do not start any works until
all the approvals have been
obtained.
Any discrepancy to be reported
to Plans Drawn as soon as
possible.

client:
ANGELA DANIELS ,
28,ORAB LANE ,
BLACKLEY,
M9 8WB
TEL 0741 4620209

date: **JUNE . 2022** drawn: **DRW**

drawing title:
PROPOSED SINGLE
STOREY REAR EXTENSION
DETACHED HOME OFFICE
NEW FRONT FENCE

project:
MANCHESTER CITY COUNCIL
PLANNING AND
BUILDING CONTROL
APPLICATIONS

PLANS DRAWN
tel.no **07952934281**
email **Ba.winterbottom**
@aol.com
www.plansdrawn.org

project no. **CL 28** dng. no. **11** A3 paper