


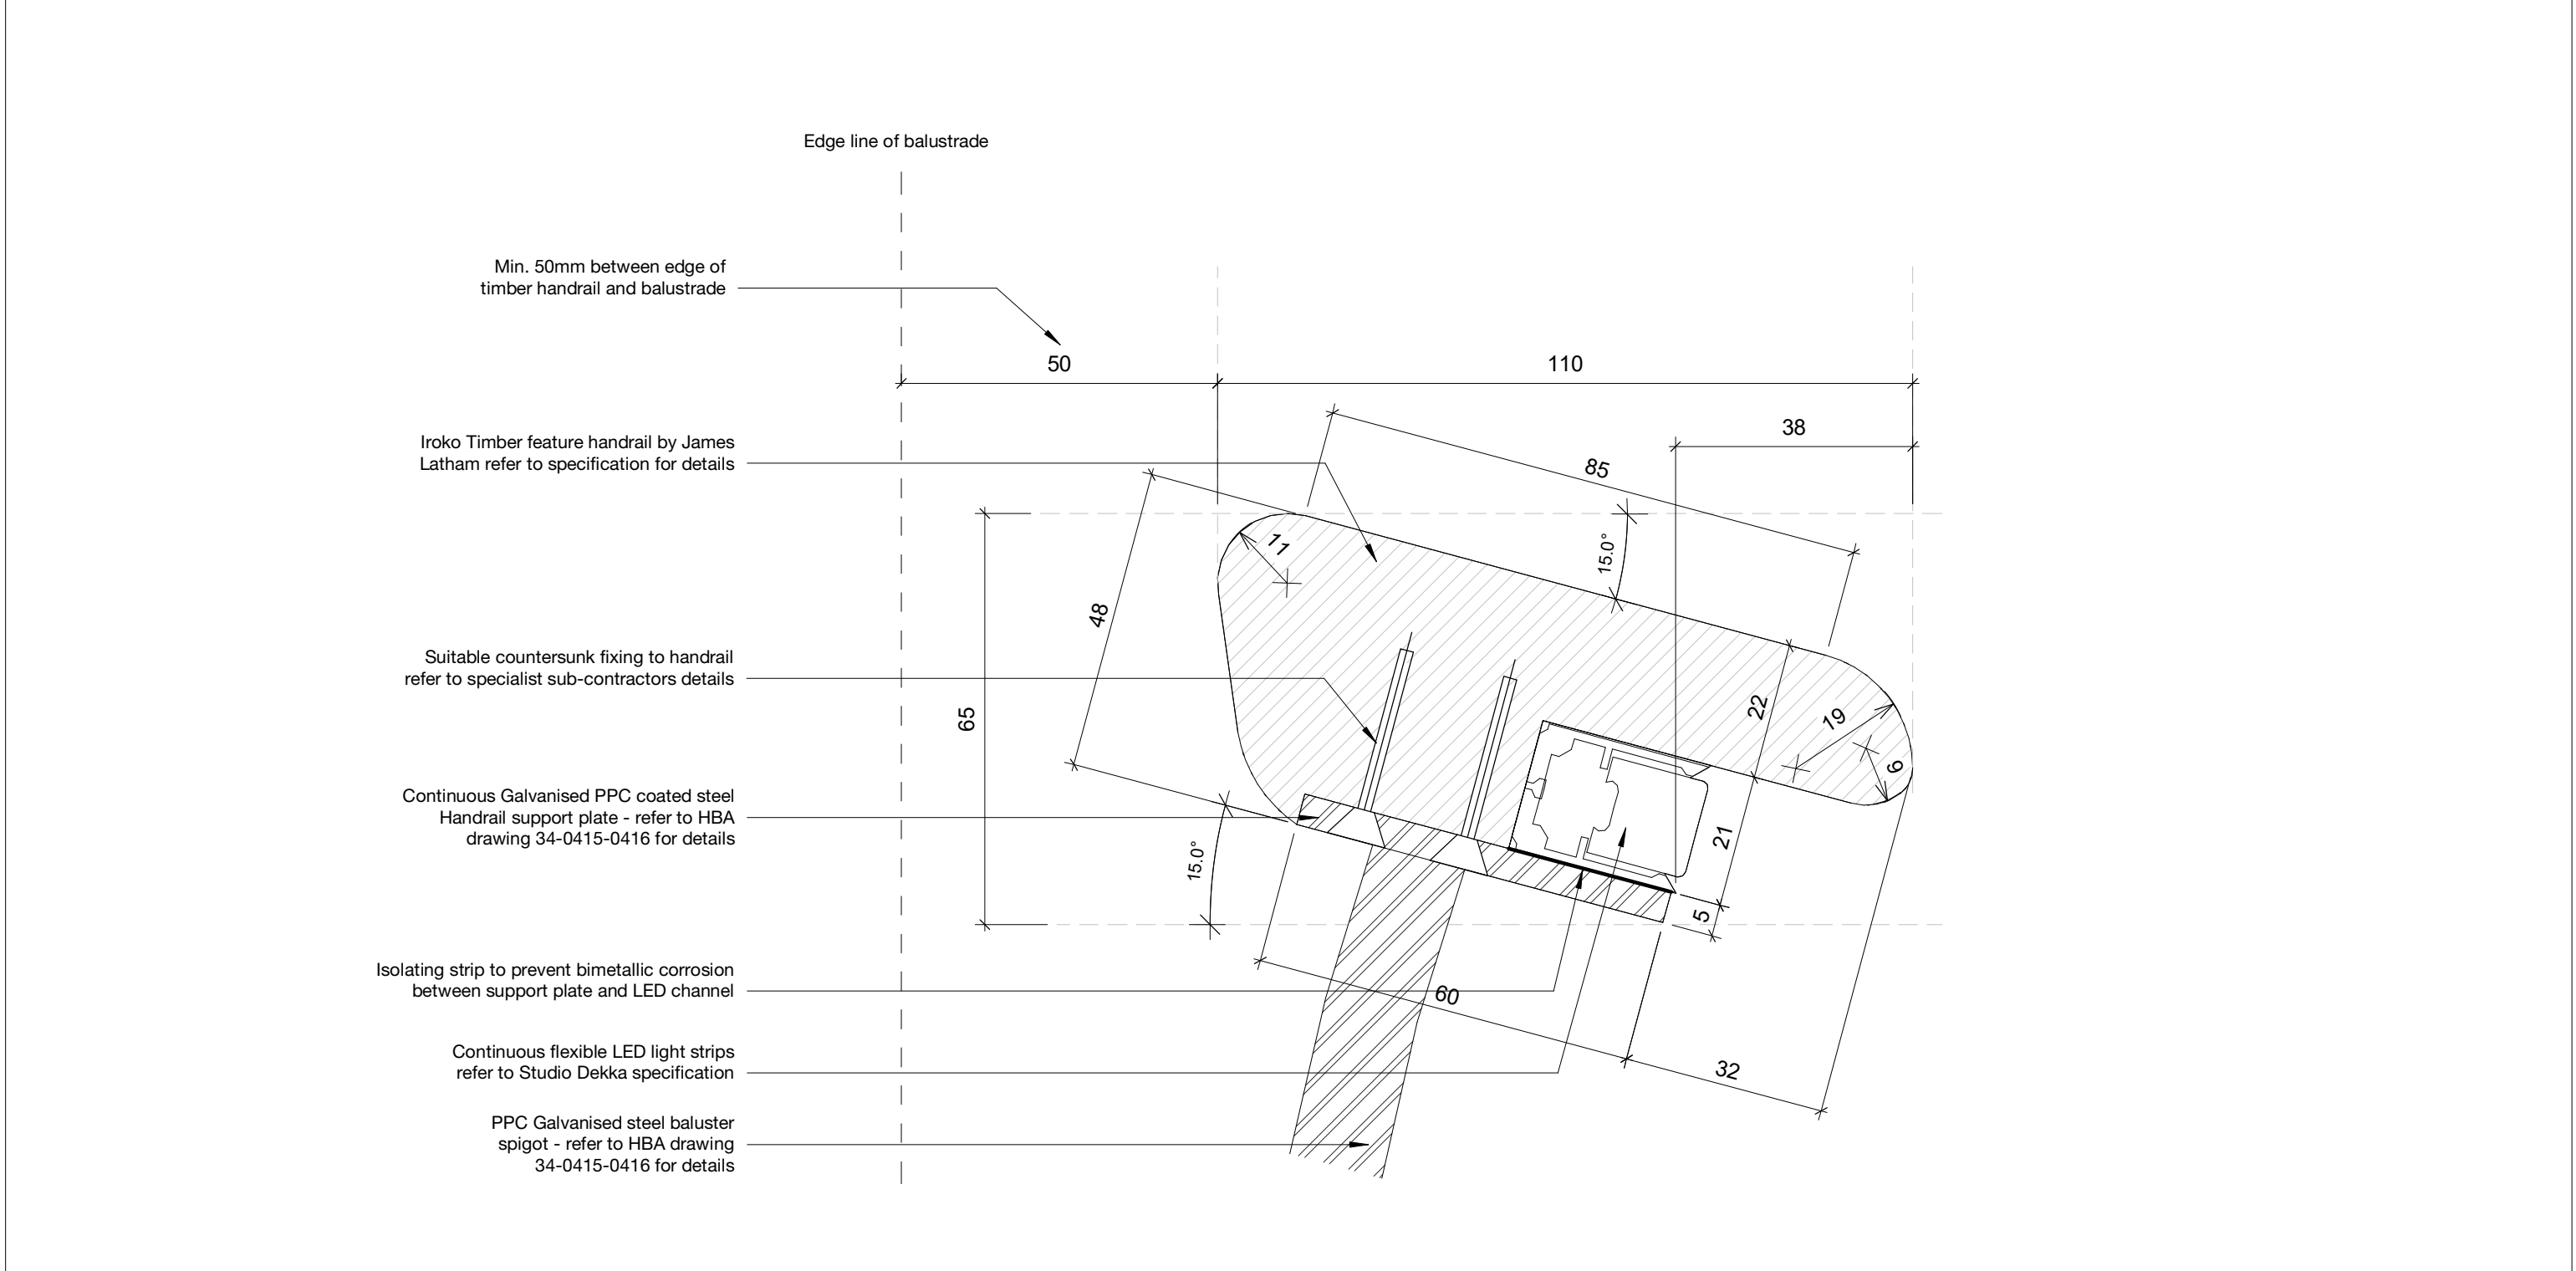

1

Handrail section

1 : 1

Rev		Description	Date	Copyright Hawkins\Brown Architects No implied licence exists. This drawing should not be used to calculate areas for the purposes of valuation. Do not scale this drawing. All Dimensions to be checked on the site by the contractor and such dimensions to be their responsibility. All work must comply with relevant British Standards and Building Regulations requirements. Drawing errors and omissions to be reported to the architect. To be read in conjunction with Architect's specification and other consultant information.	Scale @ A3 1 : 1	Date 09/30/22	Job Number 210131	Project Islington Cycle Bridge	3C Tariff Street Manchester M1 2FF mail@hawkinsbrown.com hawkinsbrown.com		
P1	Initial Issue		30/09/22		Drawn By JK	Checked By SB	Status S2	Lock No.3 Ashton Canal Manchester			
P2	issued for Stage 4 - Tender		21/10/22				Drawing No. ICB-HBA-00-00-DR-A-34-0400	Rev P2		Purpose of Issue For information	Drawing Handrail Detail 01 Feature Balustrade Typical Handrail Section & Lighting

Hawkins\Brown