

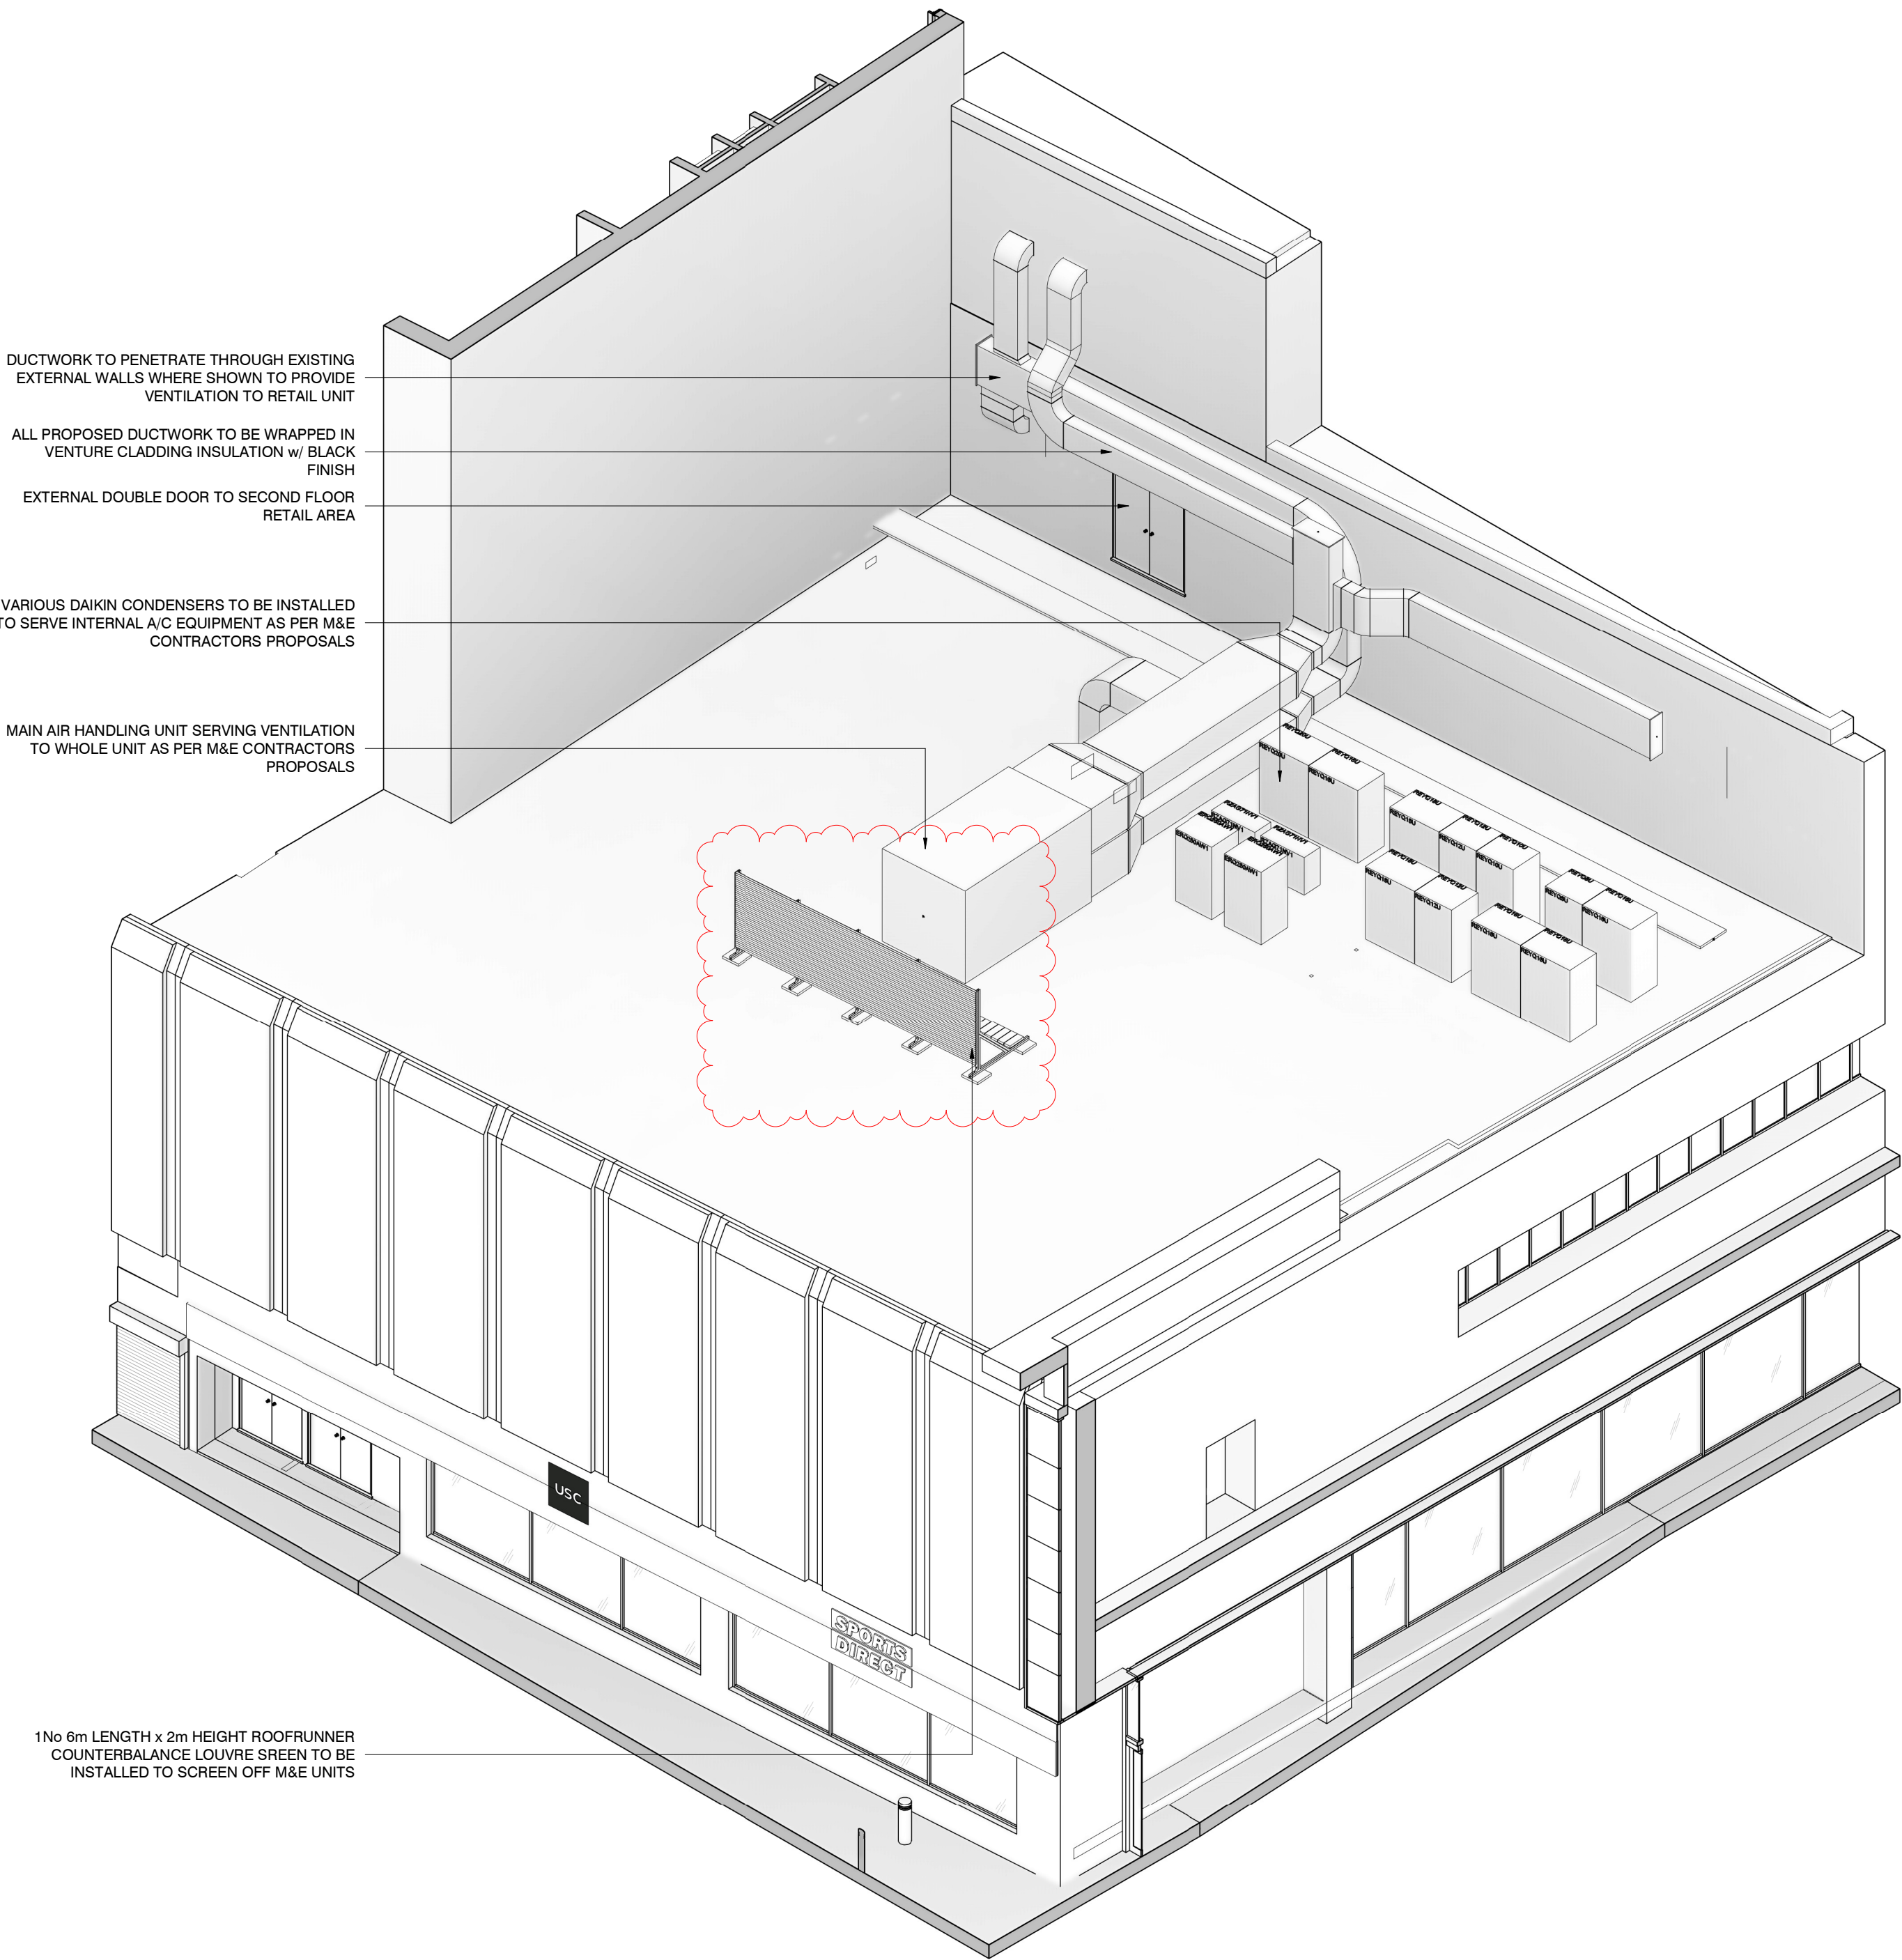


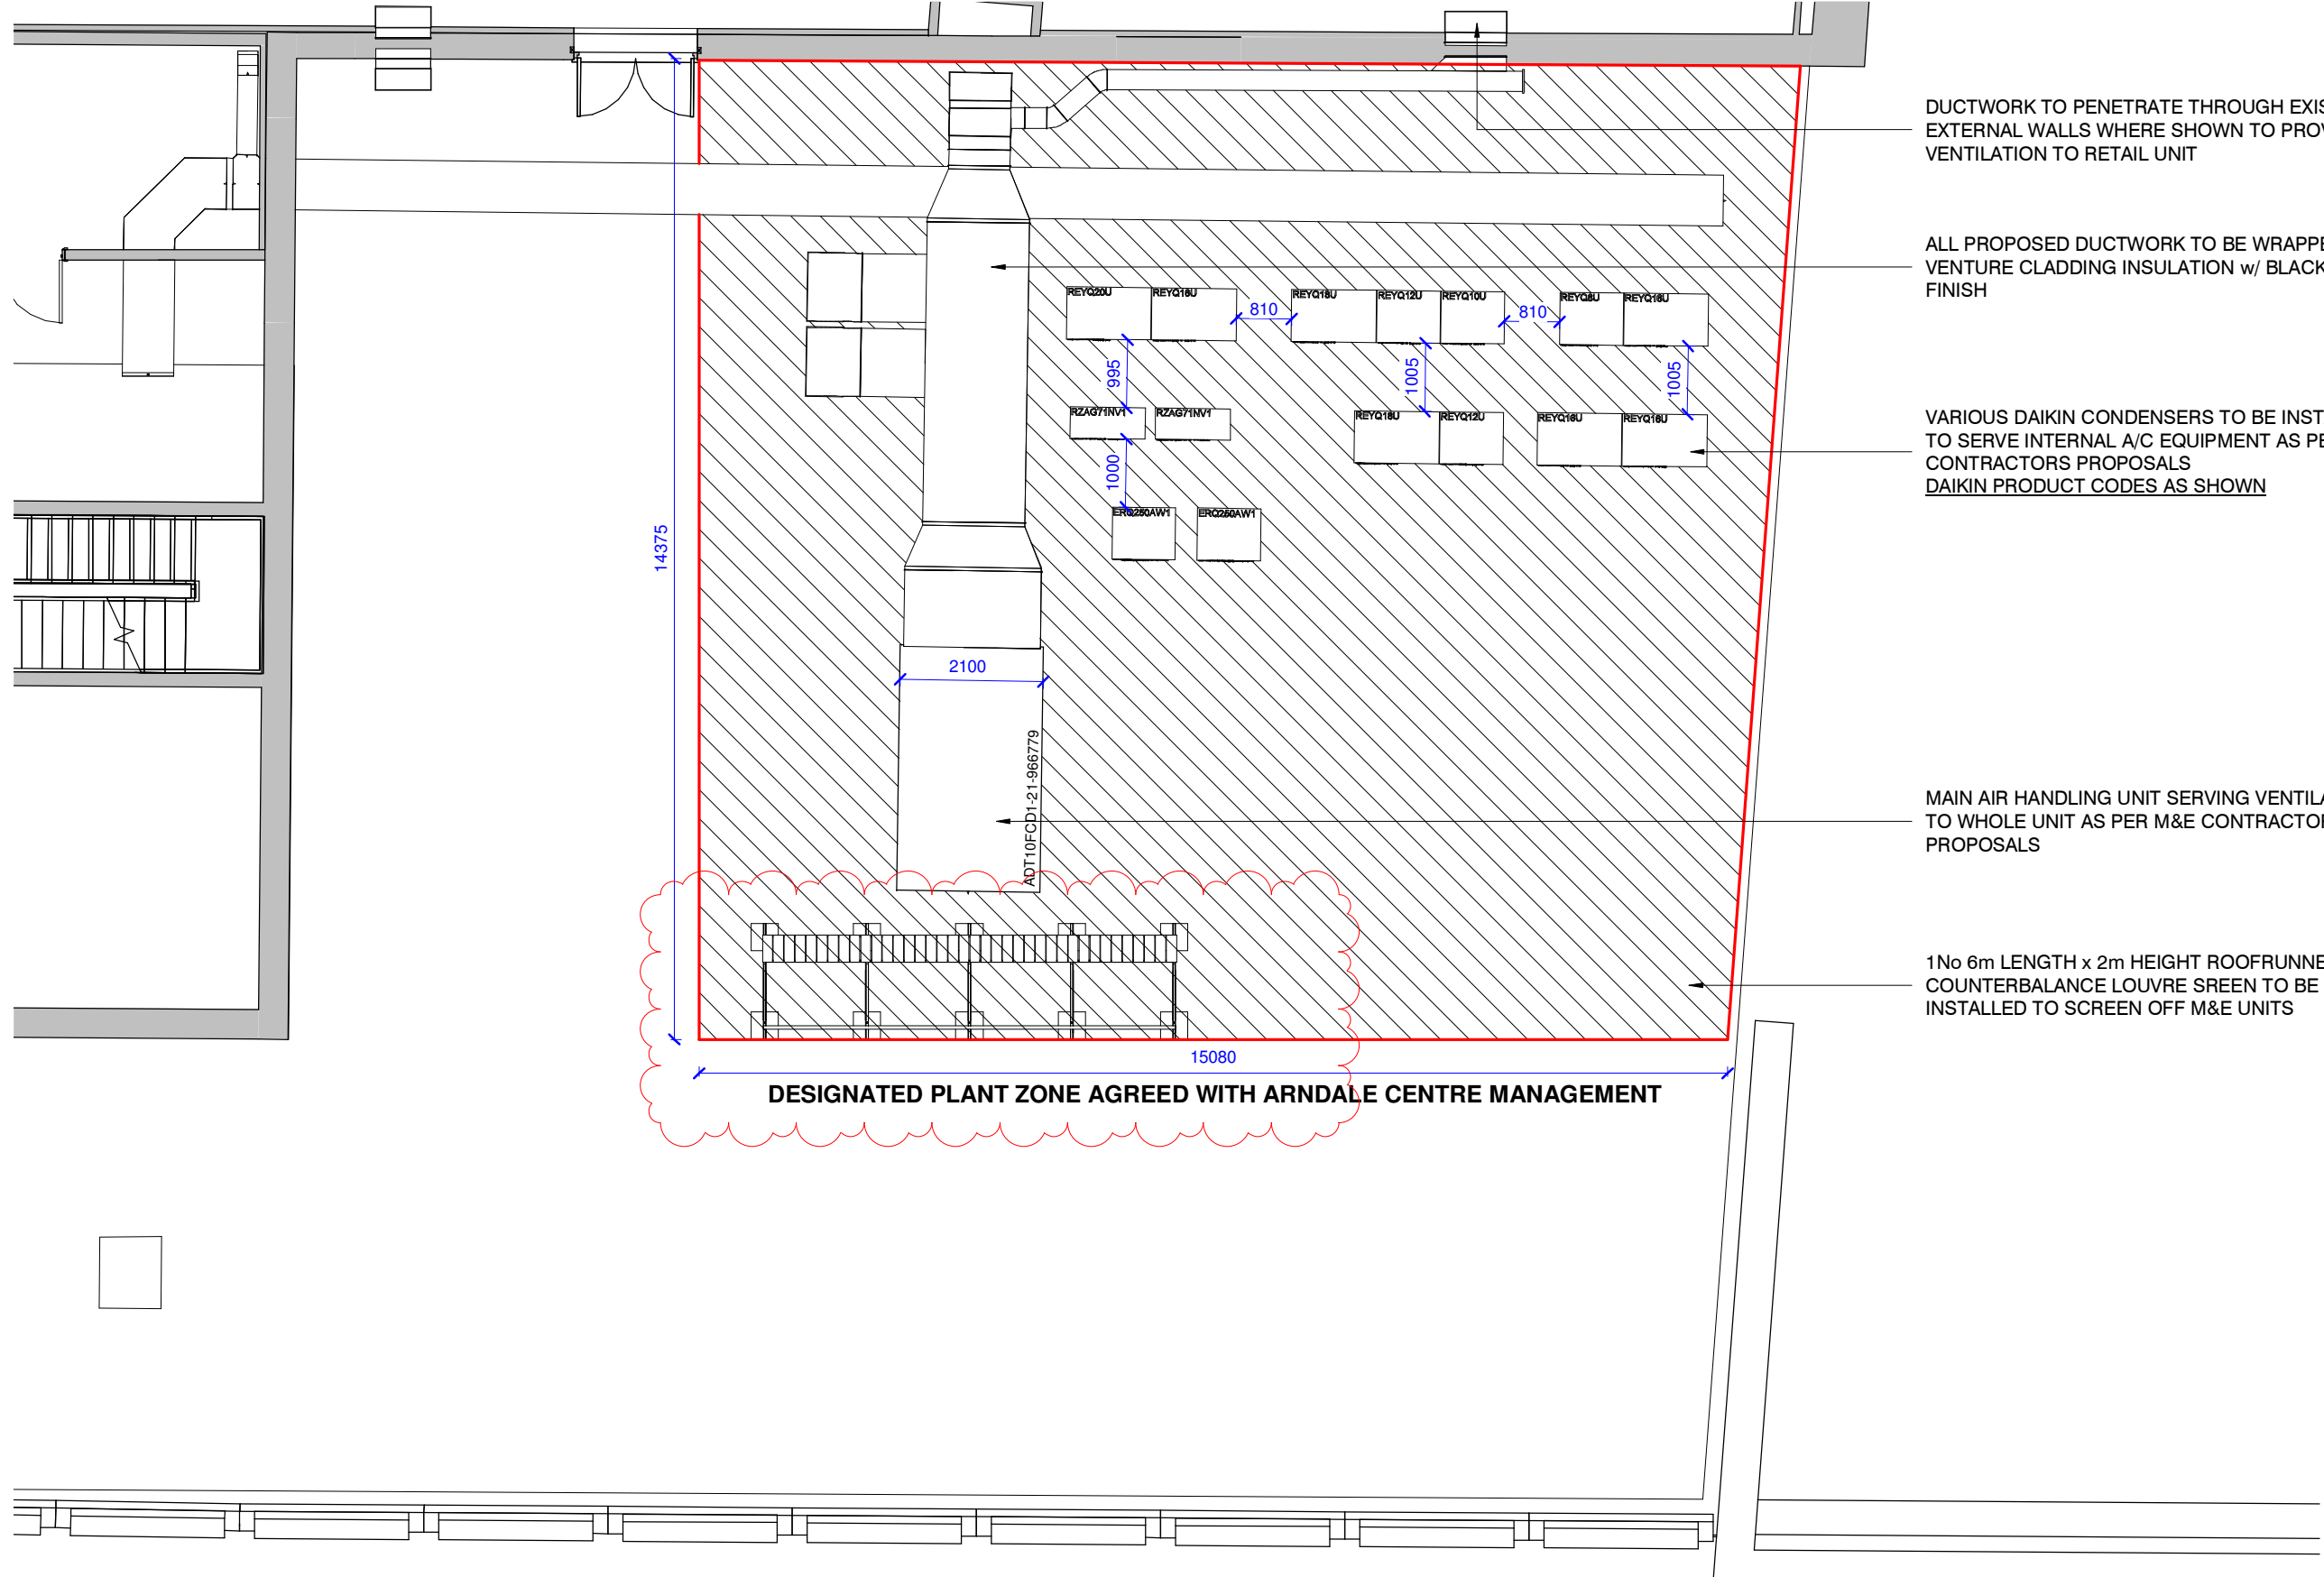


1No 6m LENGTH x 2m HEIGHT ROOFRUNNER
COUNTERBALANCE LOUVRE SREEN TO BE
INSTALLED TO SCREEN OFF M&E UNITS

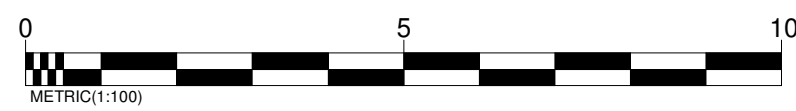

PROPOSED SECOND FLOOR EXTERNAL PLANT AREA PLAN

Scale: 1 : 100

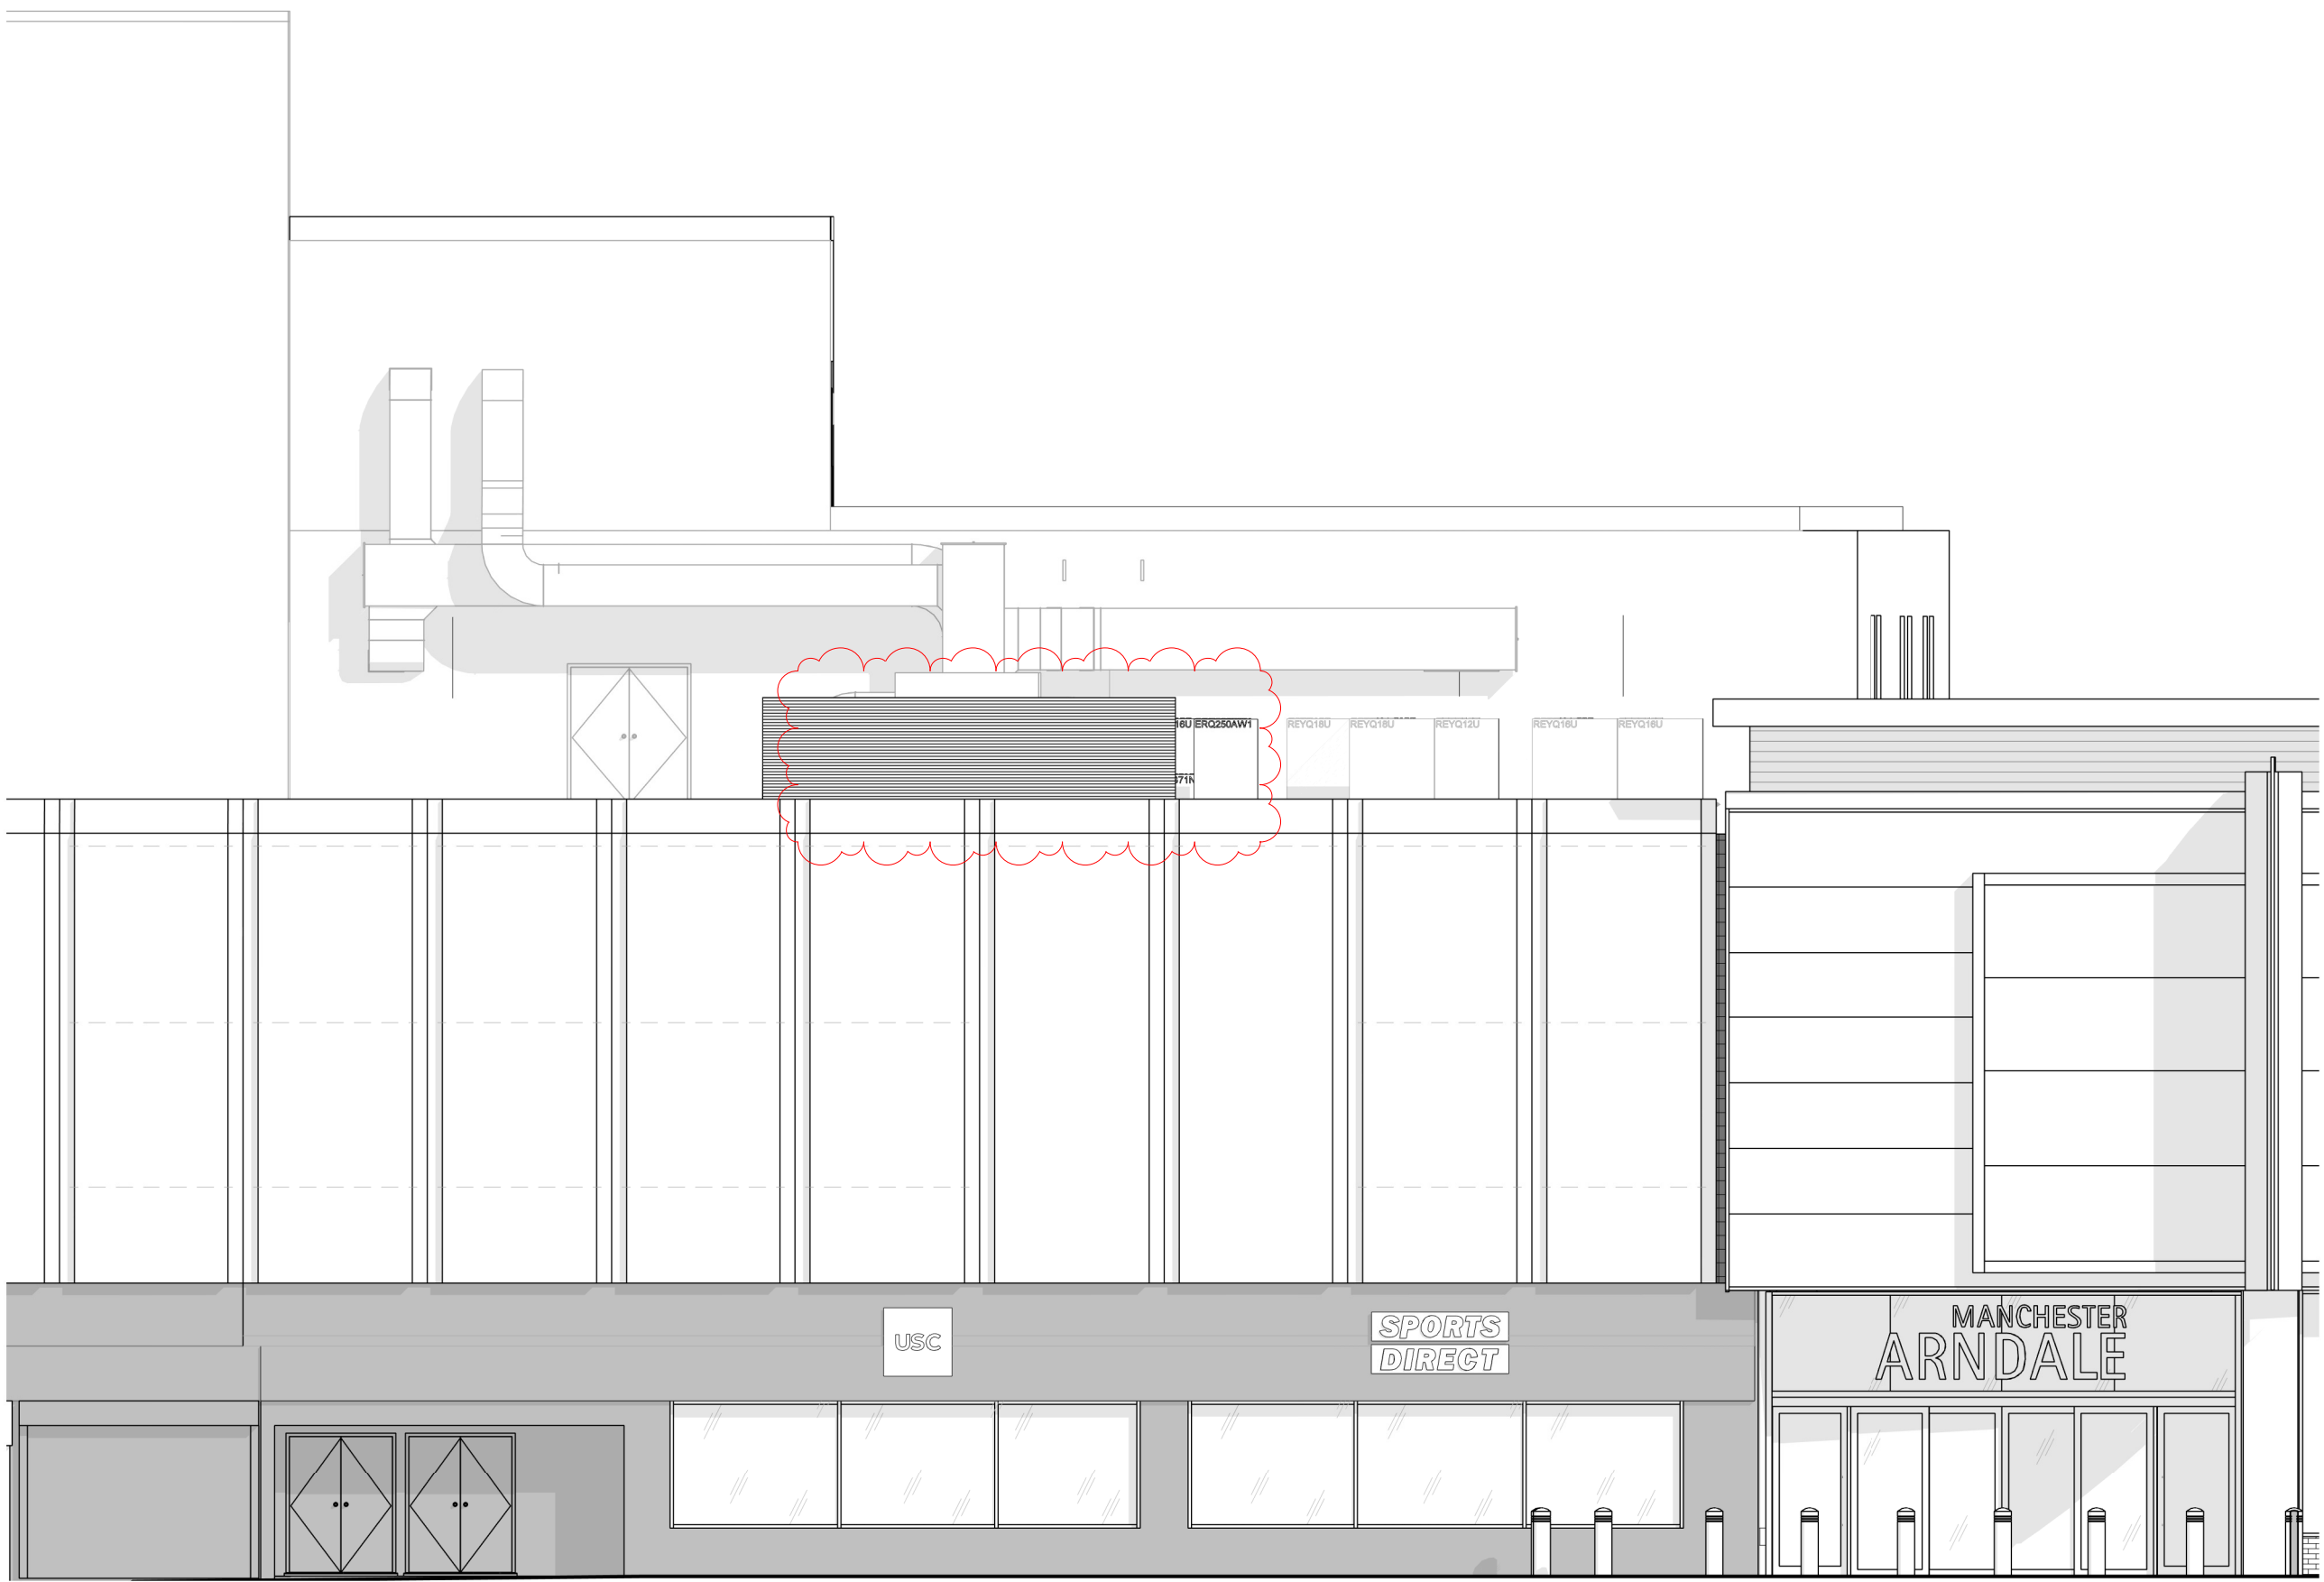

PROPOSED HIGH STREET ELEVATION w/ EXTERNAL PLANT ZONE

Scale: 1 : 100

IMPORTANT NOTE:
ALL DIMENSIONS AND LEVELS SHOWN ON THIS DRAWING ARE TO BE CHECKED BY THE CONTRACTOR MANUFACTURER PRIOR TO THE COMMENCEMENT OF ANY WORKS ON SITE OR THE MANUFACTURE OF ANY SITE COMPONENTS.
THIS DRAWING IS NOT TO BE SCALED.
DIMENSIONS ARE INDICATED IN MILLIMETRES UNLESS CLEARLY STATED OTHERWISE.
COPYRIGHT OF THIS DRAWING BELONGS SOLELY TO CUBE PSL.
LIMITATIONS & THIRD PARTY CLAUSE:
WHERE PARTS OF THE PROPERTY WERE COVERED OR INACCESSIBLE AT TIME OF SURVEY POSITIONS OF ELEMENTS ARE MARKED "ASSUMED" ACCORDINGLY.

DUCTWORK TO PENETRATE THROUGH EXISTING
EXTERNAL WALLS WHERE SHOWN TO PROVIDE
VENTILATION TO RETAIL UNIT

ALL PROPOSED DUCTWORK TO BE WRAPPED IN
VENTURE CLADDING INSULATION w/ BLACK
FINISH

VARIOUS DAIKIN CONDENSERS TO BE INSTALLED
TO SERVE INTERNAL A/C EQUIPMENT AS PER M&E
CONTRACTORS PROPOSALS
DAIKIN PRODUCT CODES AS SHOWN

MAIN AIR HANDLING UNIT SERVING VENTILATION
TO WHOLE UNIT AS PER M&E CONTRACTORS
PROPOSALS

1No 6m LENGTH x 2m HEIGHT ROOFRUNNER
COUNTERBALANCE LOUVRE SREEN TO BE
INSTALLED TO SCREEN OFF M&E UNITS

REV	DESCRIPTION	DATE	BY
A	NEW LOUVRE SCREENS ADDED TO M&E AREA	29 11 2022	RG

CLIENT
FRASERS GROUP
PROJECT
MANCHESTER ARDALE
DRAWING TITLE
PROPOSED EXTERNAL PLANT ZONE DETAILS
DRAWN BY RG **DATE** 24 03 2022
CHECKED BY SP **SCALE** 1 : 100 @ A1
DRAWING NO. CPS 20 077 302 A

PLANNING
cube.
Project Management | Building Surveyors
Heritage Consultants | Design Services
502 Birchwood One | Dewhurst Road | Warrington | WA3 7GB
t: 01925 831 710
e: admin@cube-psl.co.uk | w: www.cube-psl.co.uk