




Elevation 1



Elevation 6




Elevation 2

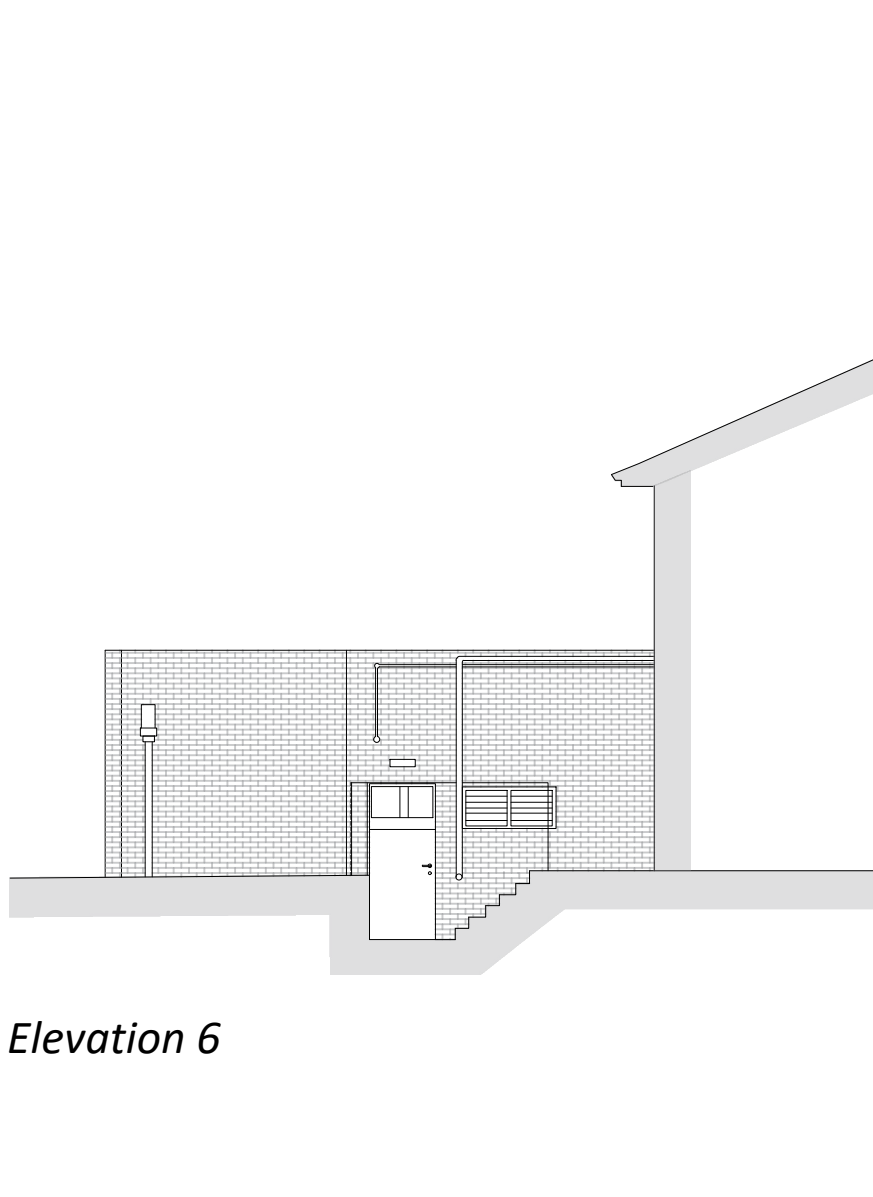


Elevation 6



Elevation 3

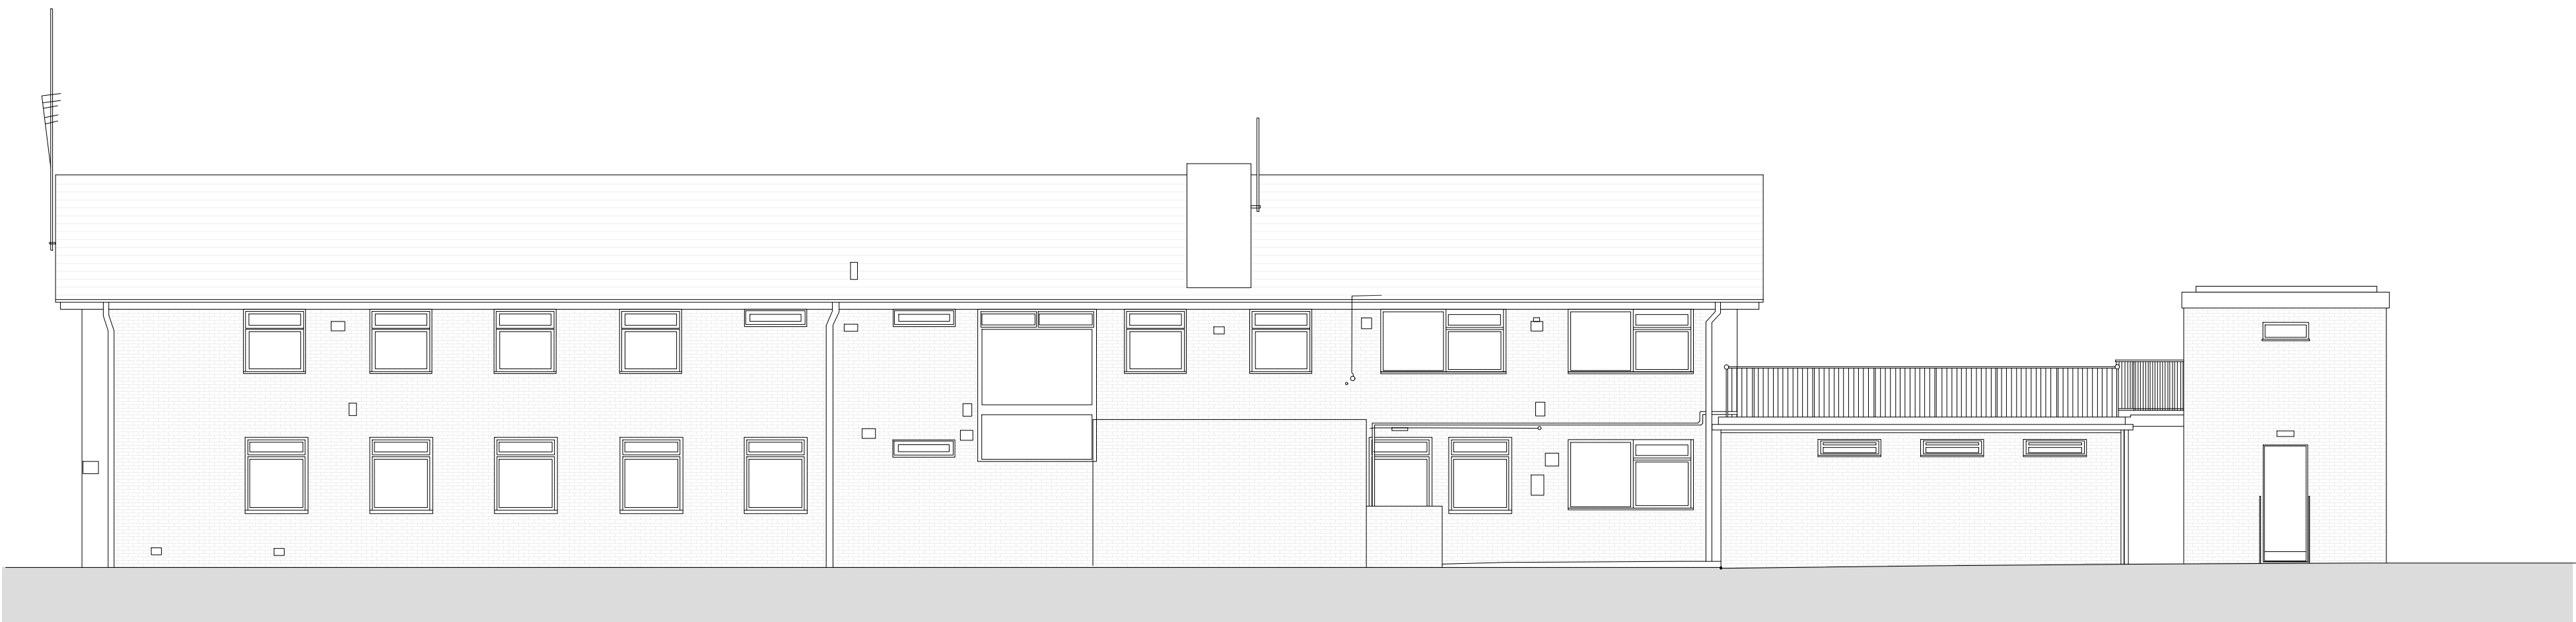


Elevation 4

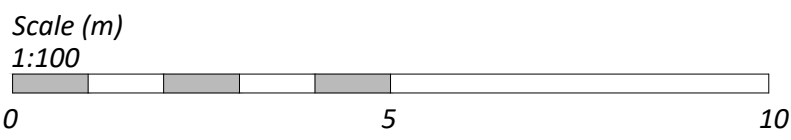



AA PROJECTS
DELIVERING EXCELLENCE WITH DREES & SOMMER

Notes:

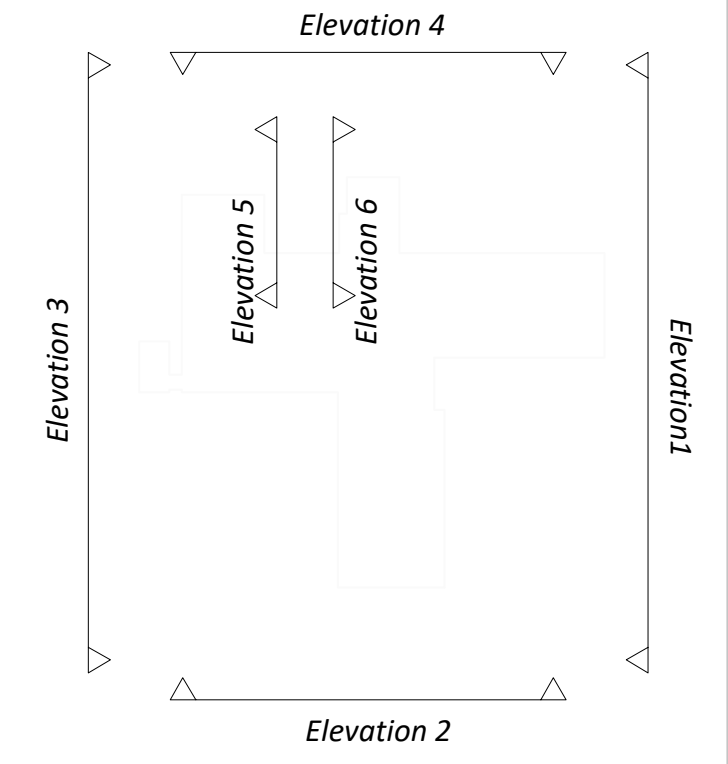

Copyright: All rights reserved. This drawing must not be reproduced without permission from AA Projects Ltd. Do not scale off this drawing. All dimensions are to be checked on site by contractor / sub-contractor. Any discrepancies to be reported to AA Projects Ltd.

Rev	Date	Revision notes	By	Check



AA PROJECTS

L2 Pilkington Court
Sinclear Way
Prescot Business Park
Prescot
Liverpool
L34 2DS
Tel: 0151 430 2340

Office Locations
Birmingham, Leeds, Liverpool, London, Manchester, Oxford, Rugby, Newcastle
www.aaprojects.co.uk

Client	Drawing Title	
Equians MCC	Existing Elevations 1-6	

Project Title	Drawn	Date
PSDS	TR	11/22
Checked	Date	
Claremont	PT	11/22
Resource Centre		

AO DWG No: 19972-CRC-200

Scale: 1:100

Revision