




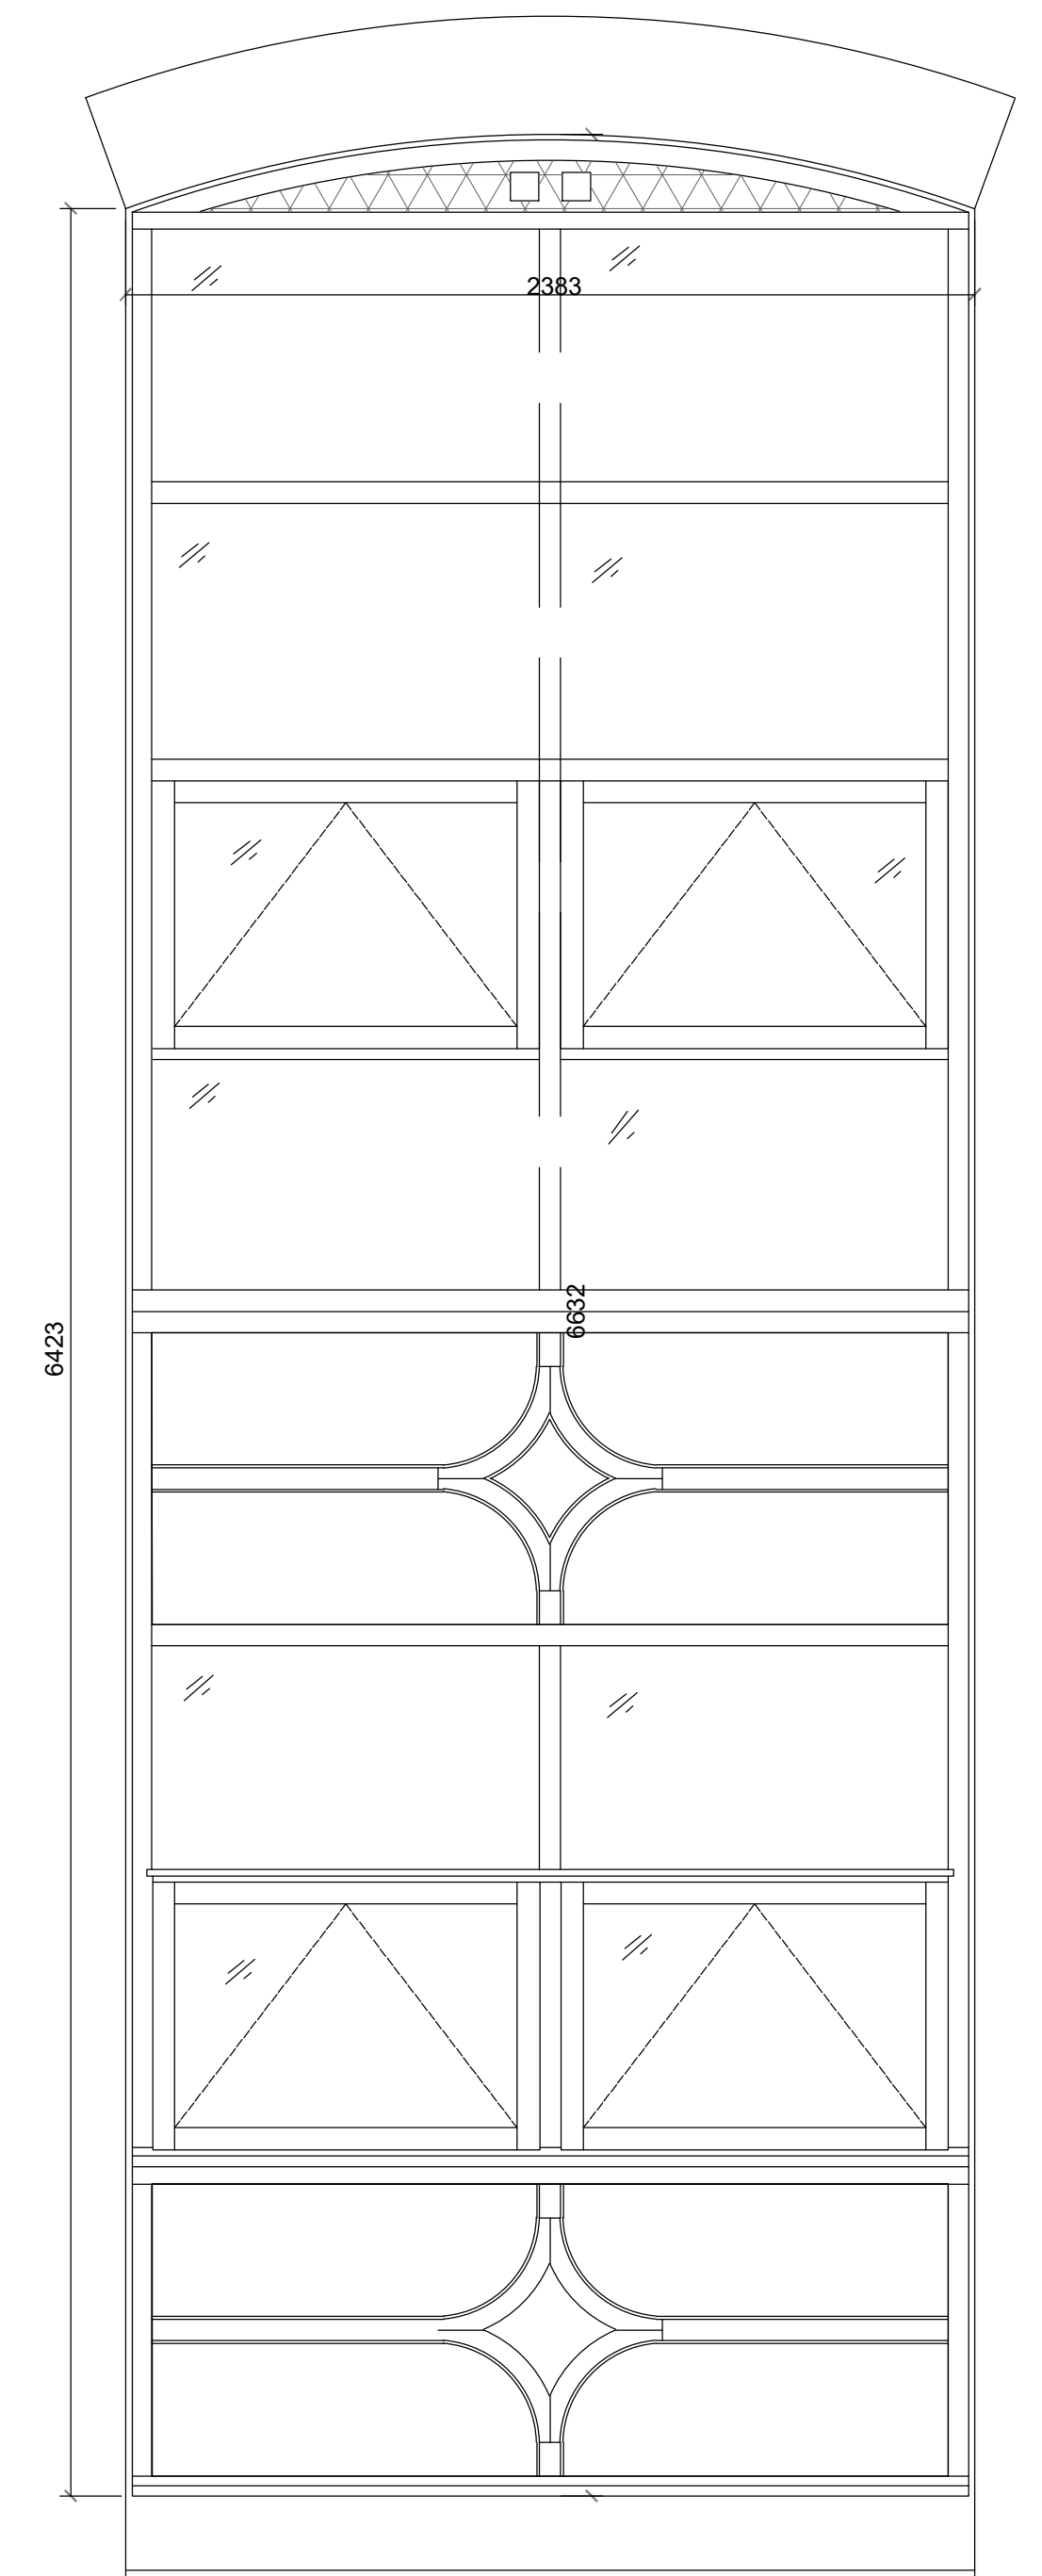


WINDOW TYPE 1
TO BASEMENT
SCALE 1:20

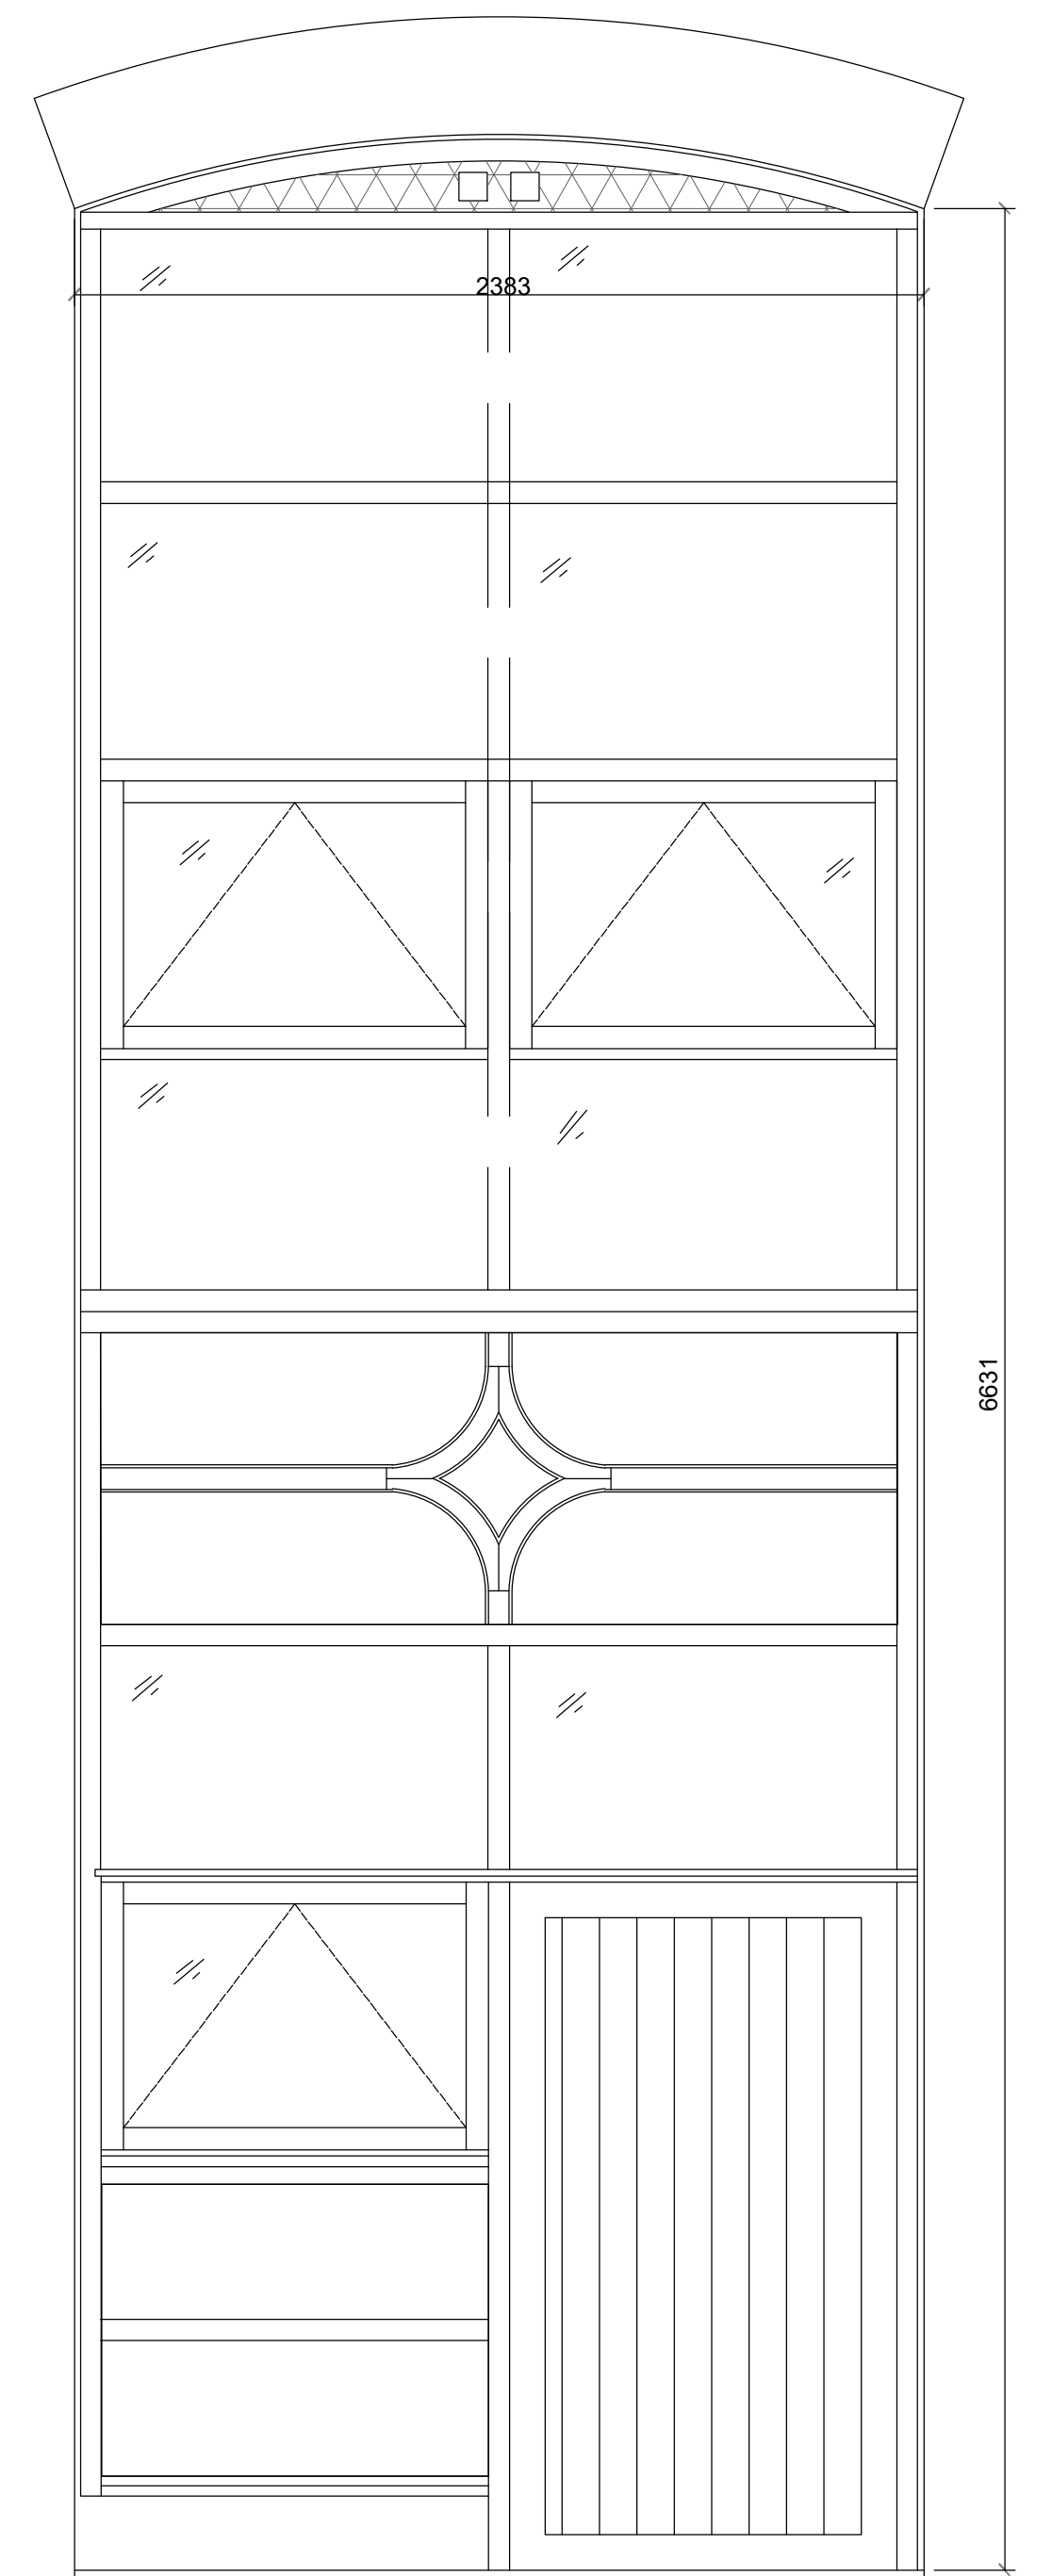


WINDOW TYPE 2
TO BASEMENT
SCALE 1:20

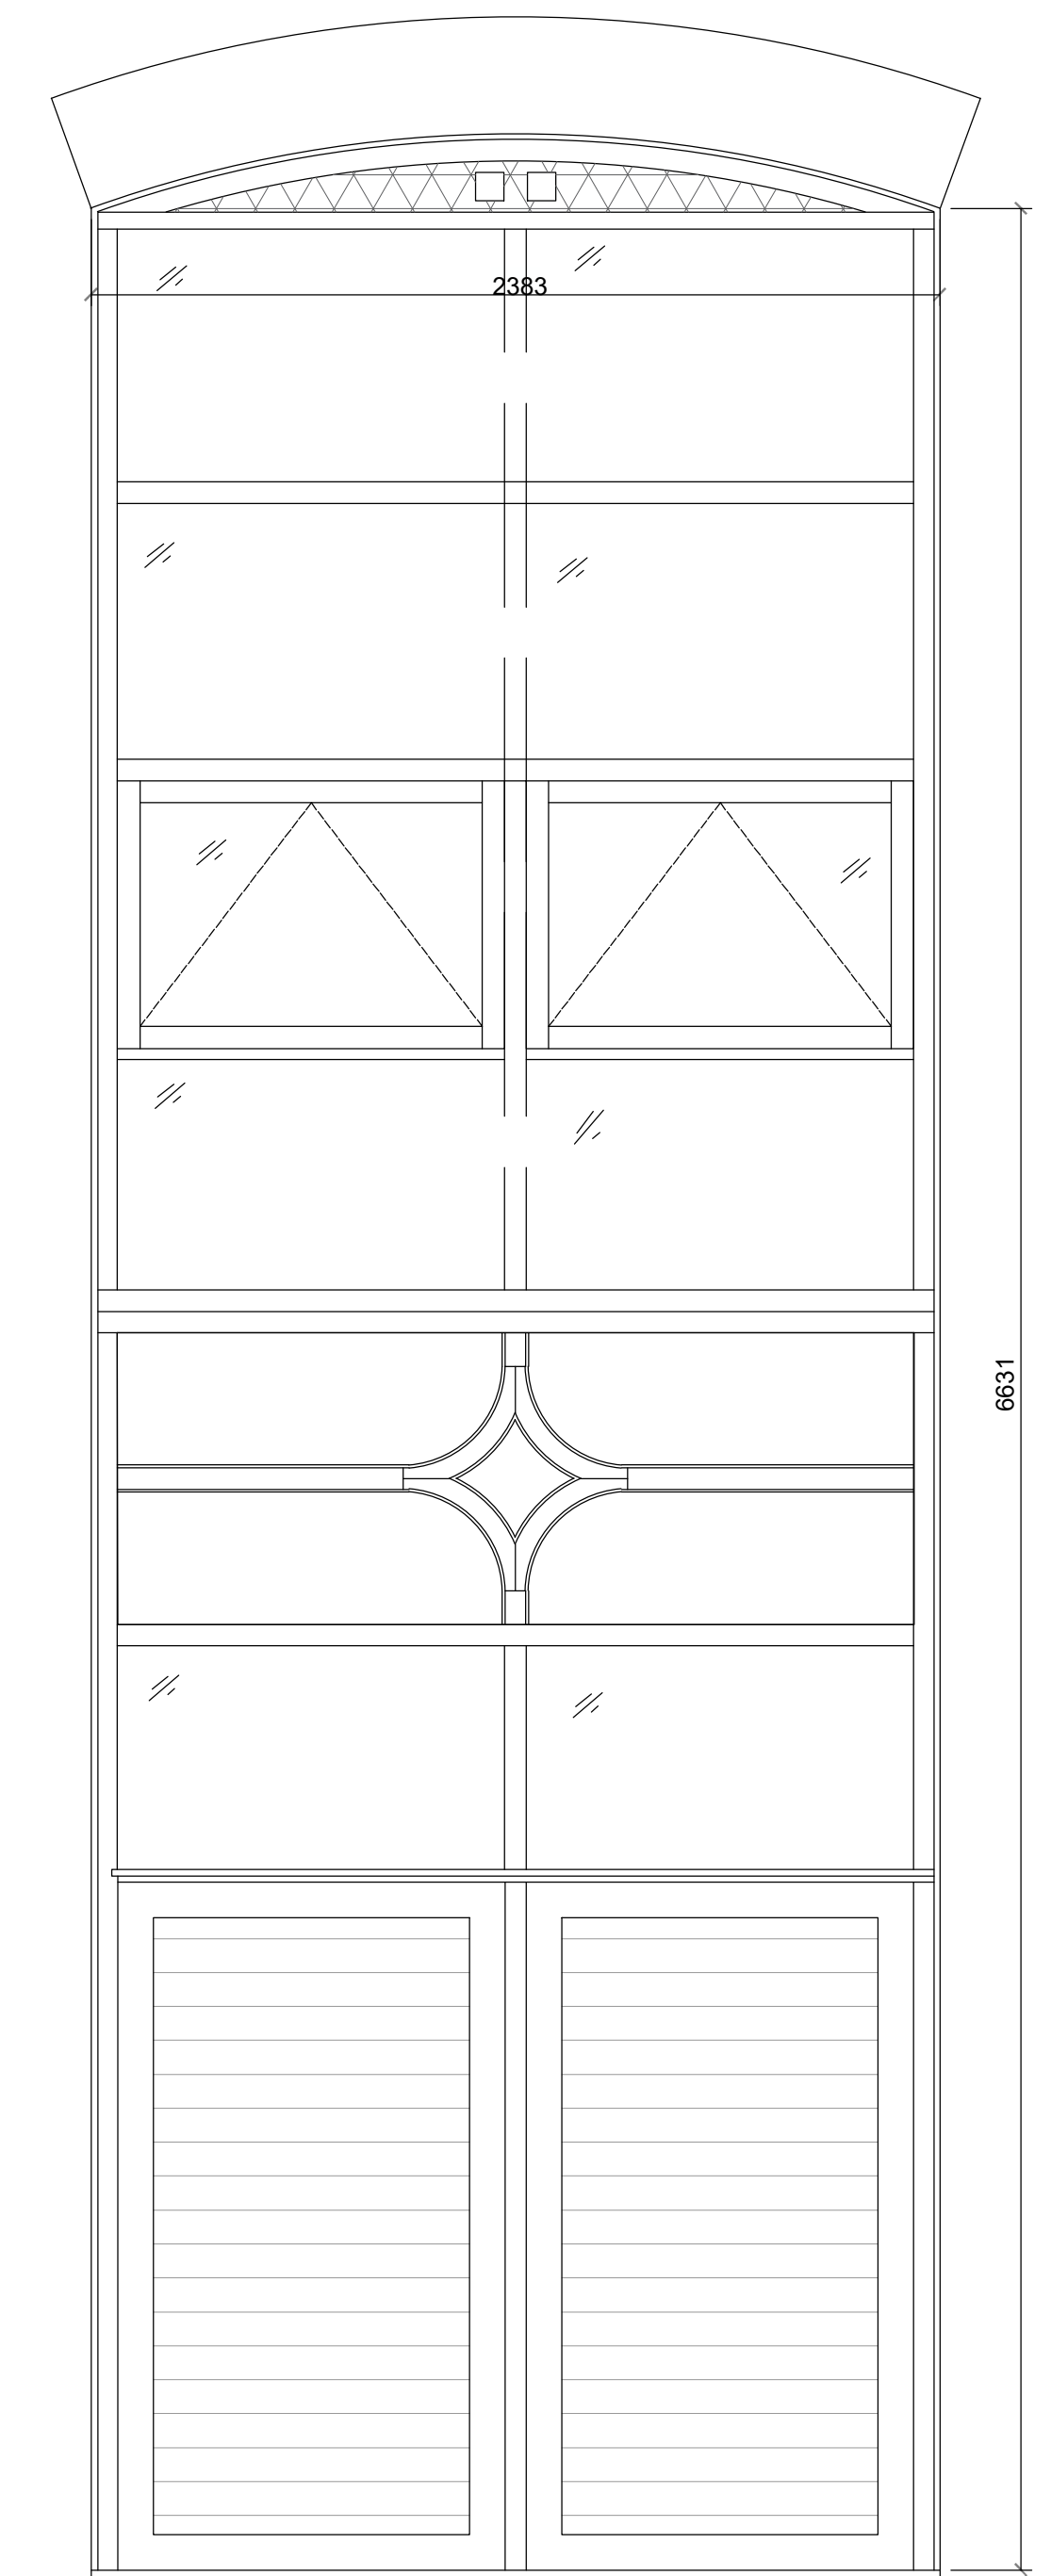

WINDOW TYPE 3
TO BASEMENT
SCALE 1:20

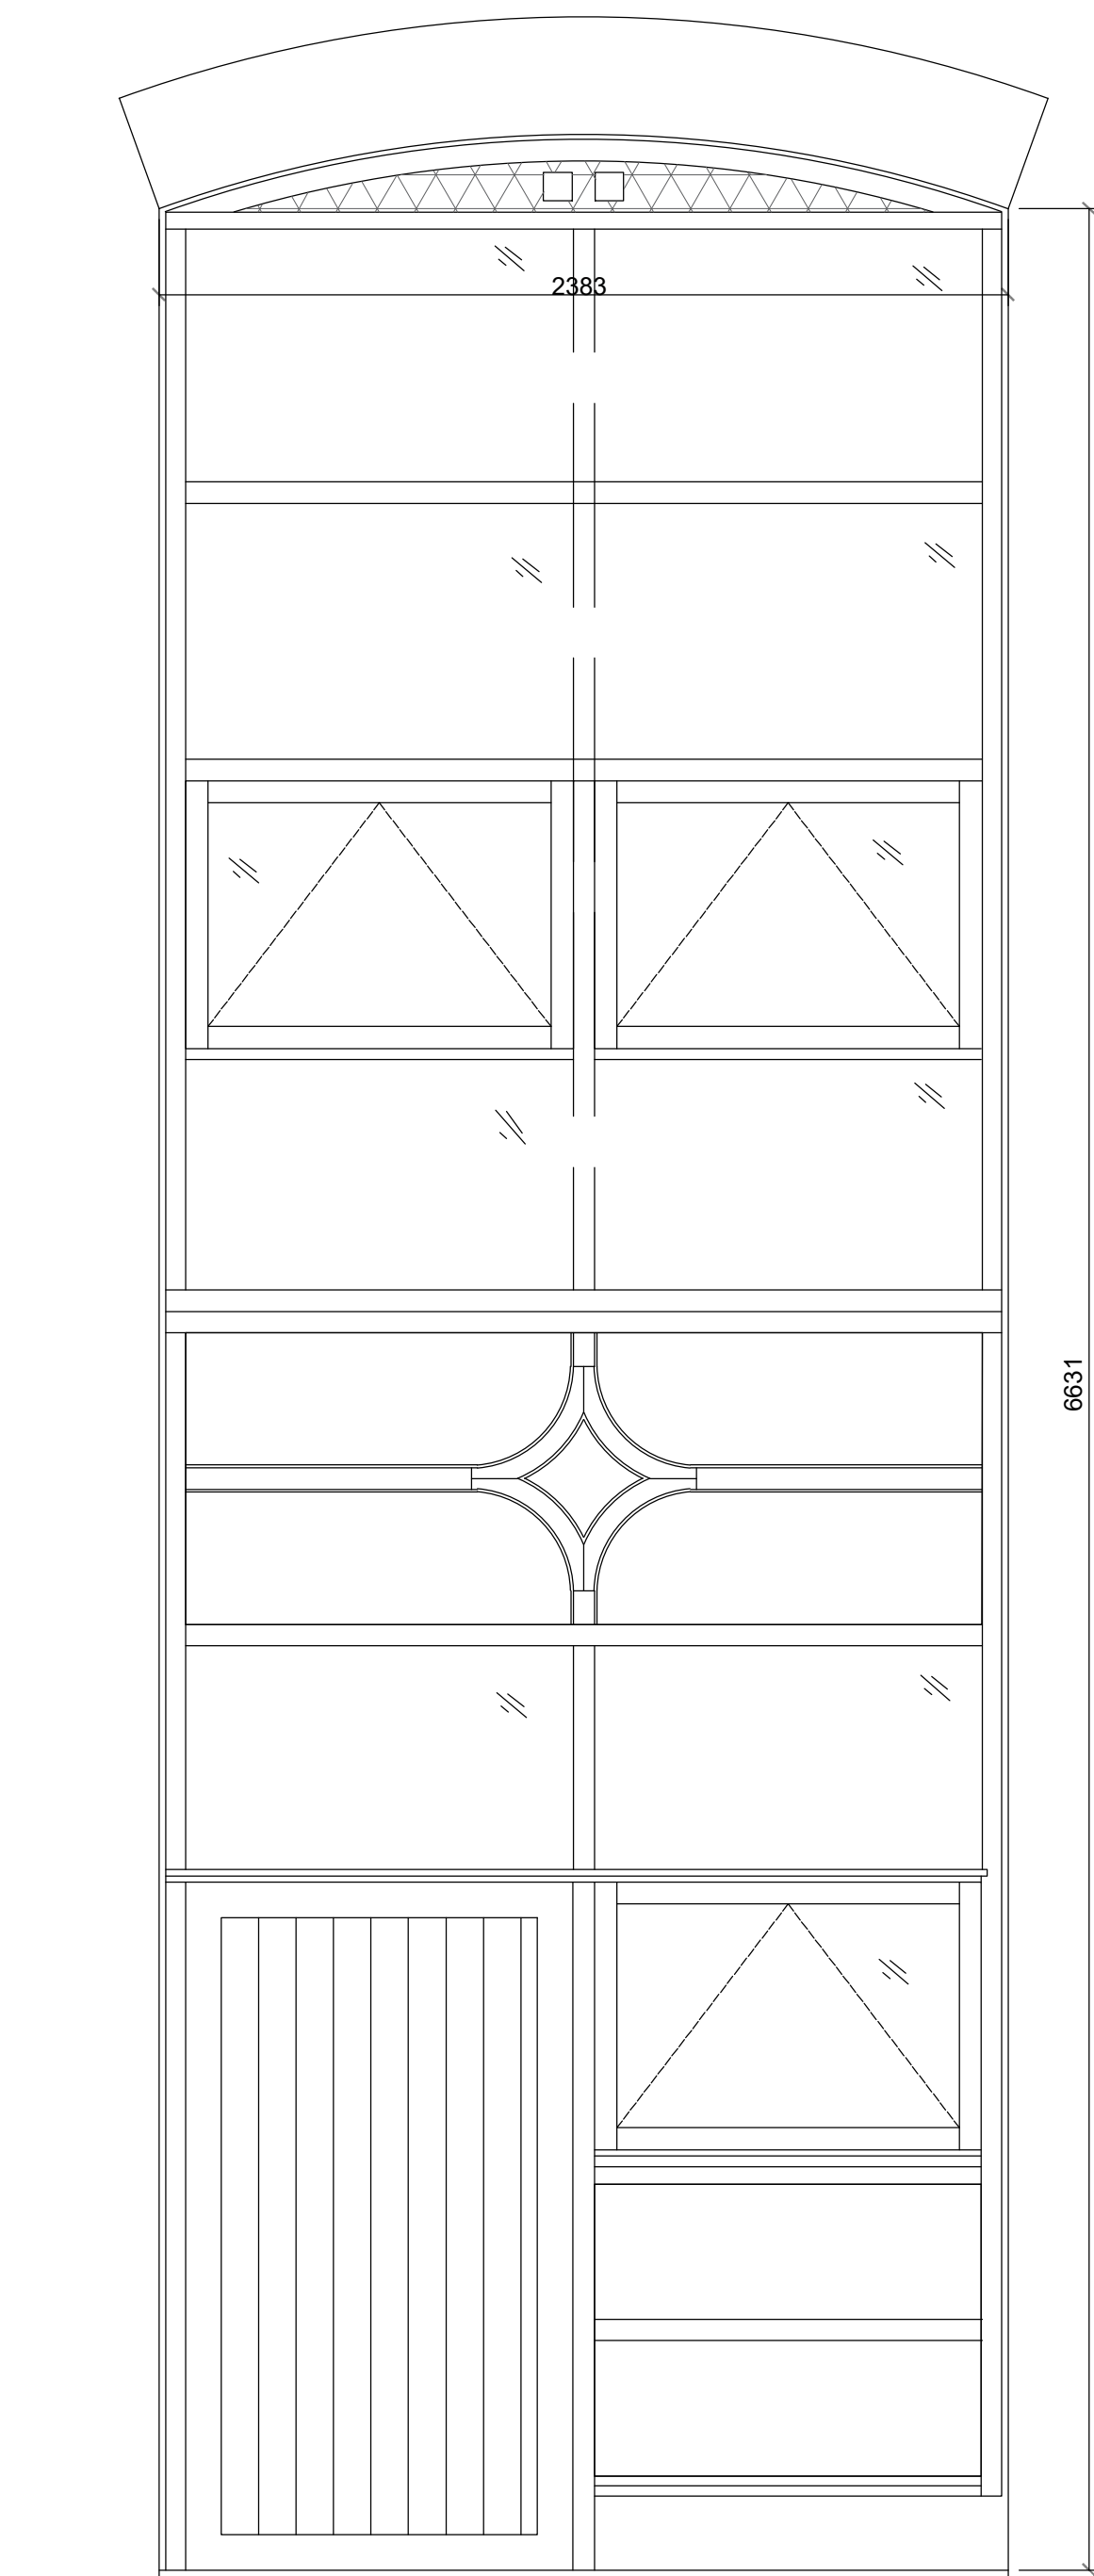

WINDOW TYPE 4
TO BASEMENT
SCALE 1:20

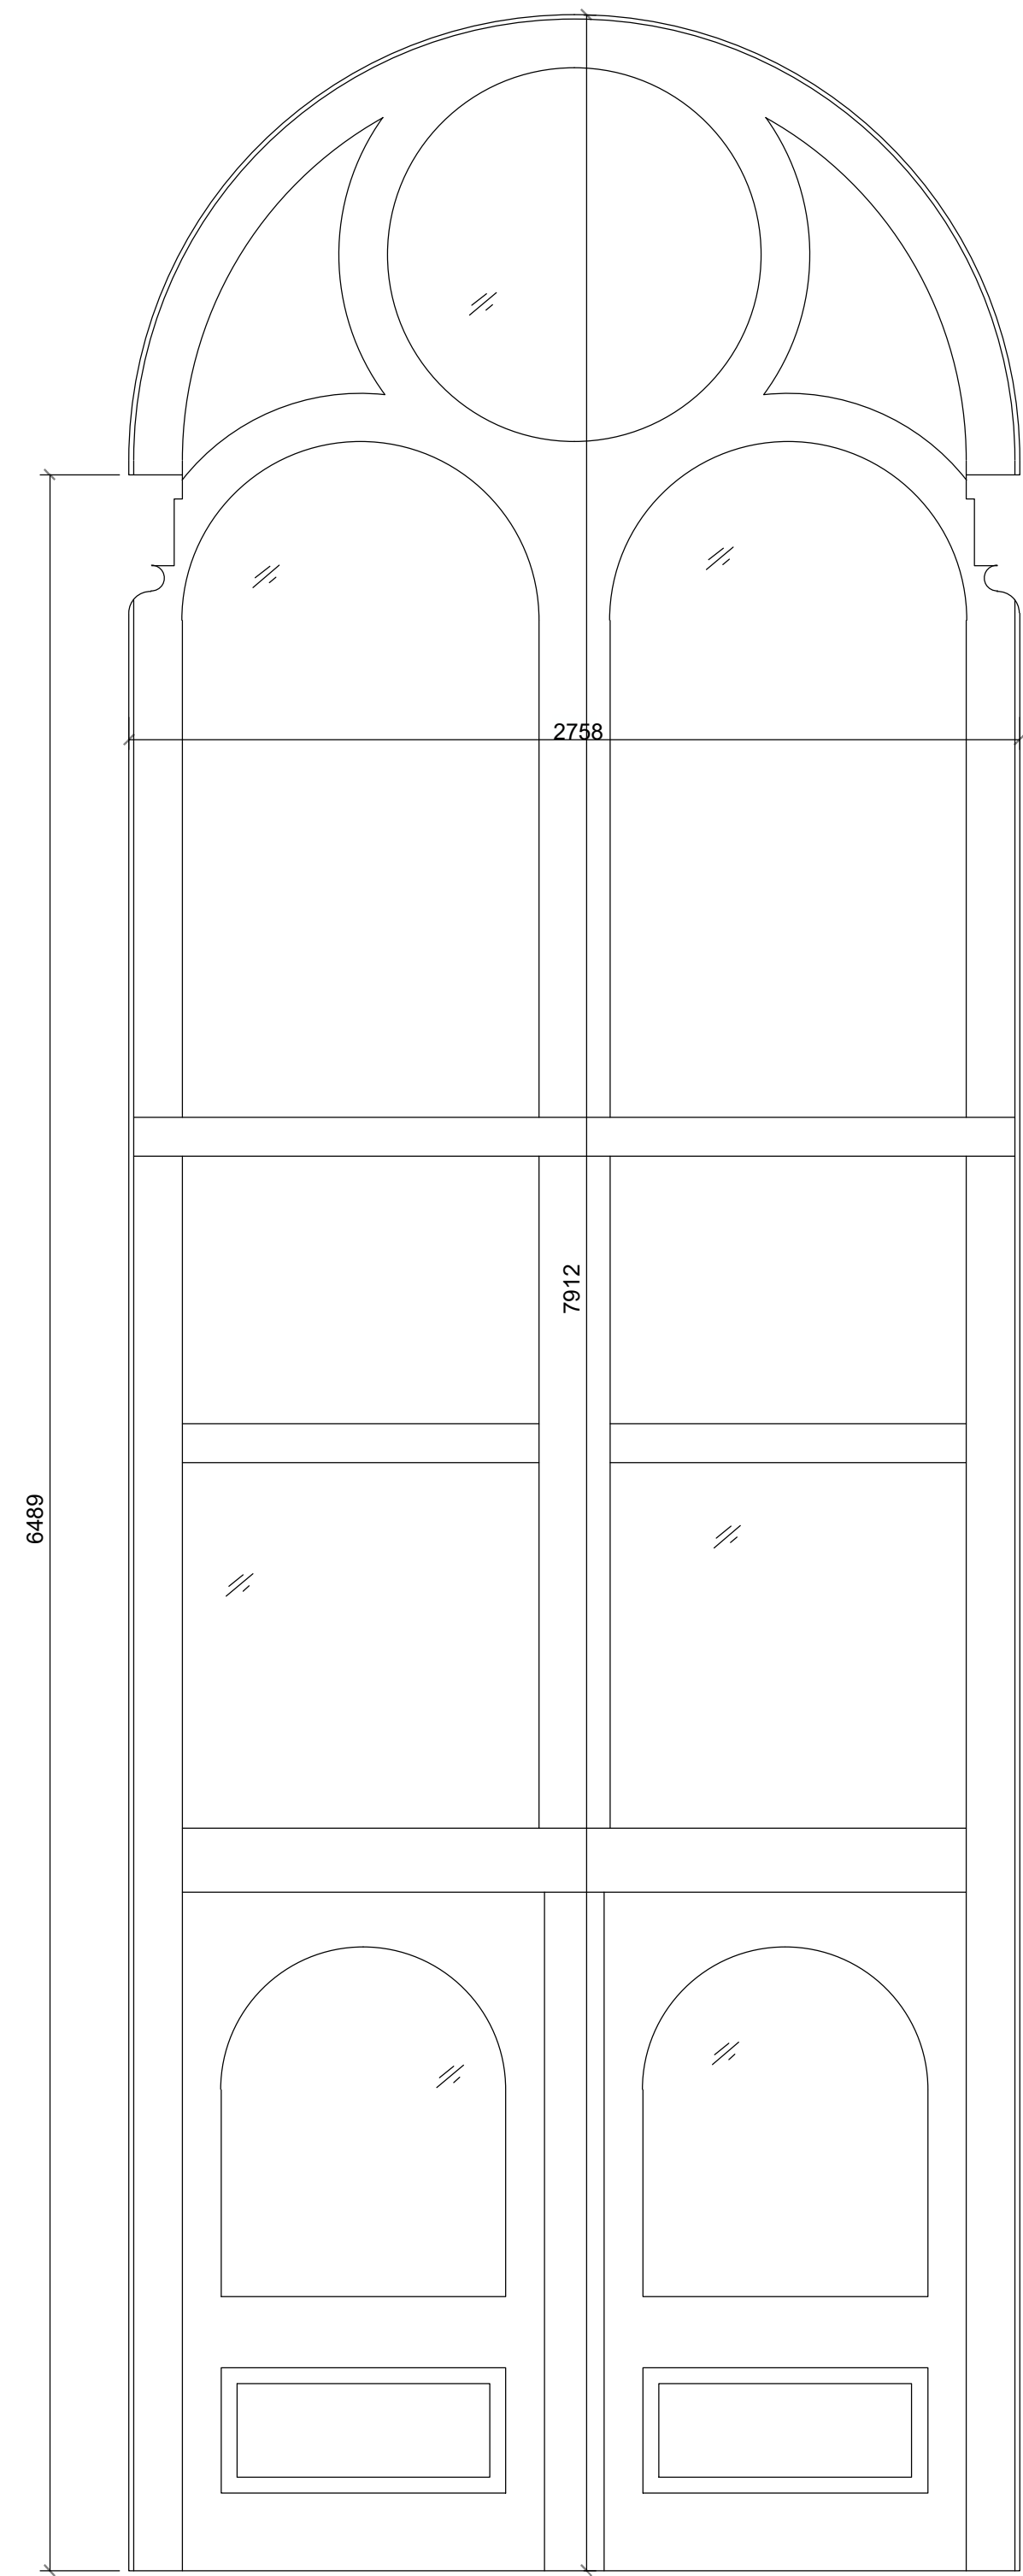

WINDOW TYPE 5
MAIN ENTRANCE
SCALE 1:20

GENERAL NOTES:

EXISTING WINDOWS TO BE CAREFULLY TAKEN OUT INCLUDING ANY FIXINGS PACKERS OR TIMBERS.SILICONE SEALANTS, FILLERS, WITH MINIMUM DAMAGE TO INTERIOR FINISHES AND CEILING ETC & REMOVED FROM SITE AS PER THE SPECIFICATION.

REPLACE ANY DAMAGED BRICKS IMMEDIATE TO WINDOW FRAMES. RAKE OUT AND RE-POINT IMMEDIATE AREAS OF POINTING AROUND WINDOWS WHERE MORTAR IS MISSING OR LOOSE. NEW MORTAR TO MATCH EXISTING.

CONTRACTOR TO ENSURE ALL OPENINGS LEFT DURING WORKS TO BE MADE SECURE & SAFE DURING WINDOW REPLACEMENT.

WHERE ELEVATIONS SHOW PLY PANELS WITHIN FRAMES THESE ARE TO BE REPLACED WITH P.P.C ALUMINIUM SHEET WITHIN NEW REPLACEMENT WINDOWS.

SUPPLY AND FIX NEW REPLACEMENT HARDWOOD DOUBLE GLAZED CASEMENT WINDOWS & TIMBER DOORS TO MATCH EXISTING WINDOWS MUST BE DESIGNED TO ENABLE COUPLING TOGETHER IF REQUIRED FOR ON SITE LIFTING, ACCESS & FIXING.

ALL EXISTING VENT GRILLS & DUCTS THROUGH TOP OF WINDOWS TO BE REPLACED WITH NON-COMBUSTIBLE METAL TYPE TO MATCH.

NOTE ALL REPLACEMENT WINDOWS TO COMPLY WITH CURRENT REGULATIONS & LEGISLATION.

ALL EXISTING OPENINGS TO BE INDIVIDUALLY SURVEYED AND MEASURED IN ACCORDANCE WITH BS8213 ON SITE BEFORE ANY DESIGN OR FABRICATION OF NEW COMPONENTS CAN COMMENCE. ALL WINDOWS TO BE GUARANTEED TO 20 YEARS.

PLEASE SEE THE EXISTING & PROPOSED WINDOW DETAILS DRAWING 10 FOR FURTHER INFORMATION.

Rev	Description	Date
P01	First Issue.	27/10/22

Client:
VICTORIA MILLS RESIDENTS COMPANY A LTD

Project Title:
VICTORIA MILL

RLB ID: **P-007269-S** Drawing Number: **10**

Drawing Title:
WINDOW ELEVATIONS

Stage: **TENDER** Status: **S0** Revision: **P01**

Date: **27/10/2022** Size: **A0** Scale: **1:20**



1 King Street, Manchester, UK, M2 6AW
+44 (0) 161 868 7700 RLB_UK RLB.com

Contact: **David.kirk@uk.rlb.com**
Author: **James.bentham@uk.rlb.com**
QA: **David.kirk@uk.rlb.com**

This drawing is to be read in conjunction with all other associated specifications, schedules, drawings and information issued.
Do NOT scale this drawing. Check and verify ALL dimensions and levels and on site before work commences. For discrepancies or omissions contact Rider Levett Bucknall.
All work and materials to conform with current applicable statutory legislation and regulations.
All work to comply with Construction Design Management (CDM) 2015.
Drawings to be printed in colour, to the scale stated in the title block.
Print colour check (CMYK) Print size check
This information is not to be shared or replicated without permission from RLB. Copyright © 2021 Rider Levett Bucknall UK Limited.