



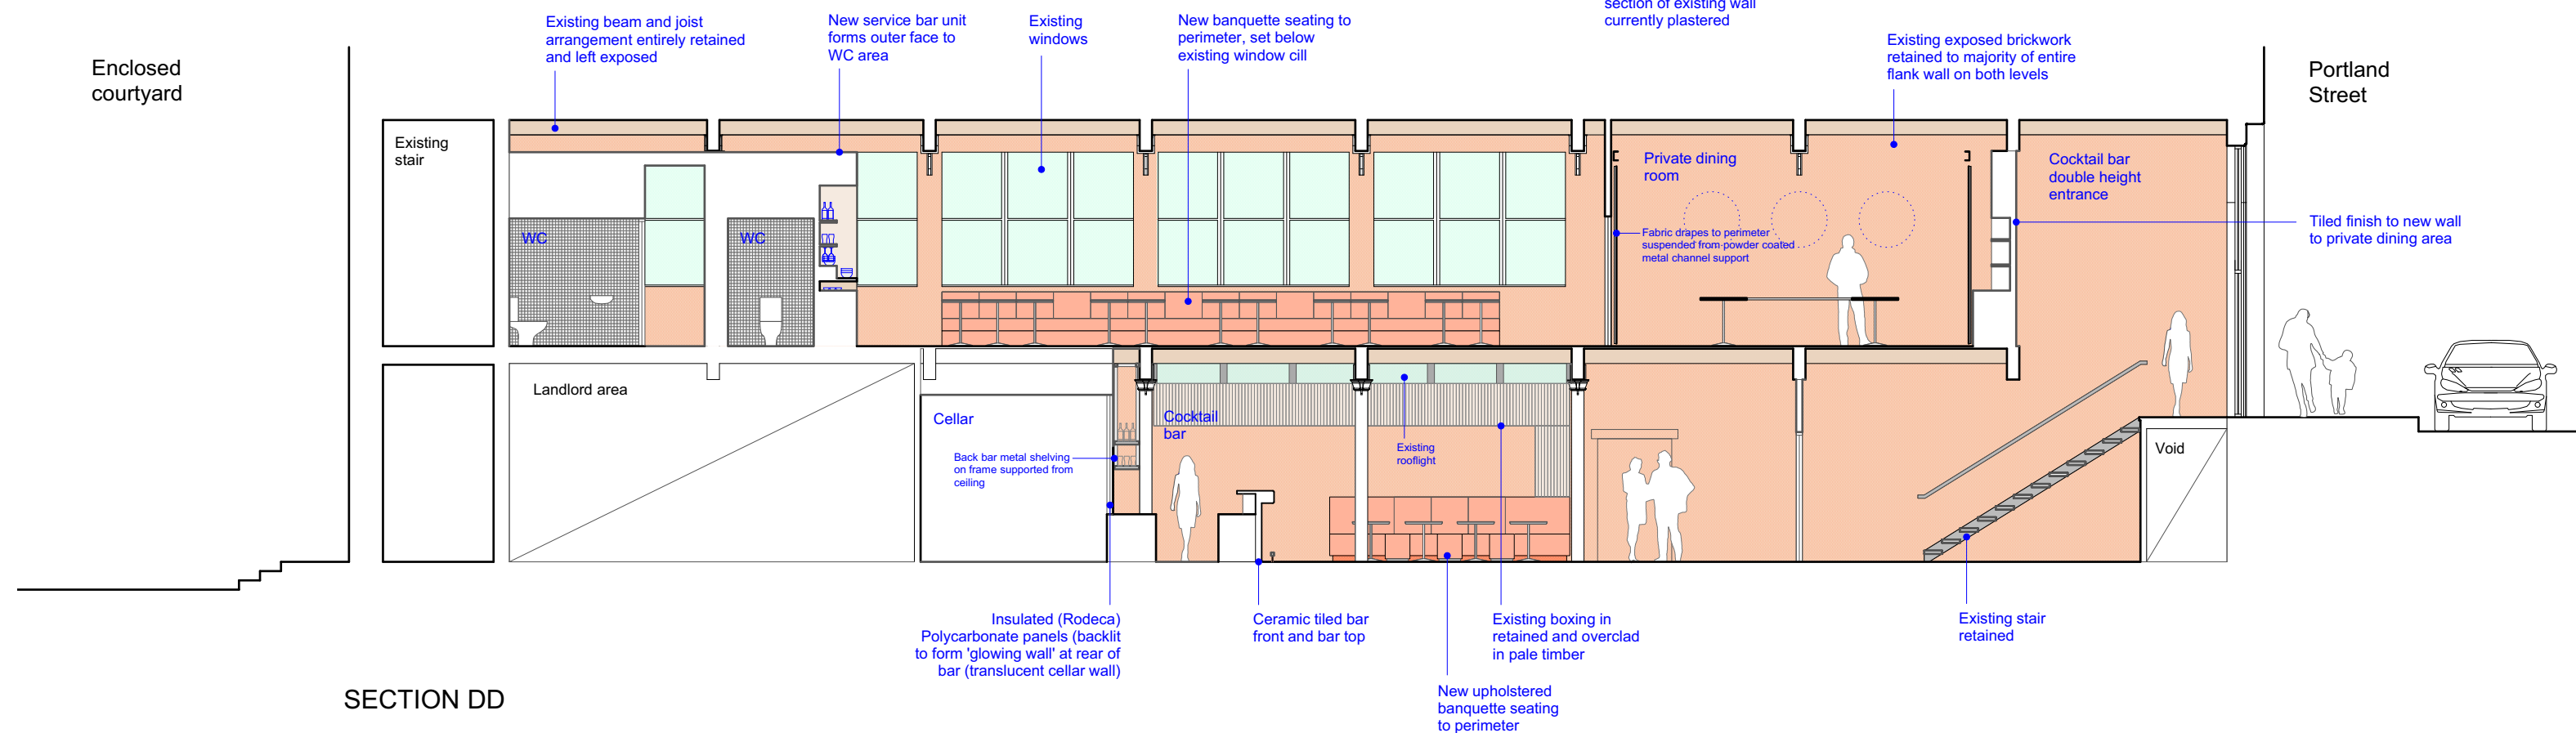

All dimensions are to be checked on site, any discrepancies are to be reported to the Architect before work commences. Do not scale from this drawing.

This drawing is to be read in conjunction with all relevant consultants and specialists drawings / documents, any discrepancies are to be reported to the Architect before the affected work commences. All structural components shown are indicative only. Details & calculations of structural members are to be provided by the Structural Engineer.

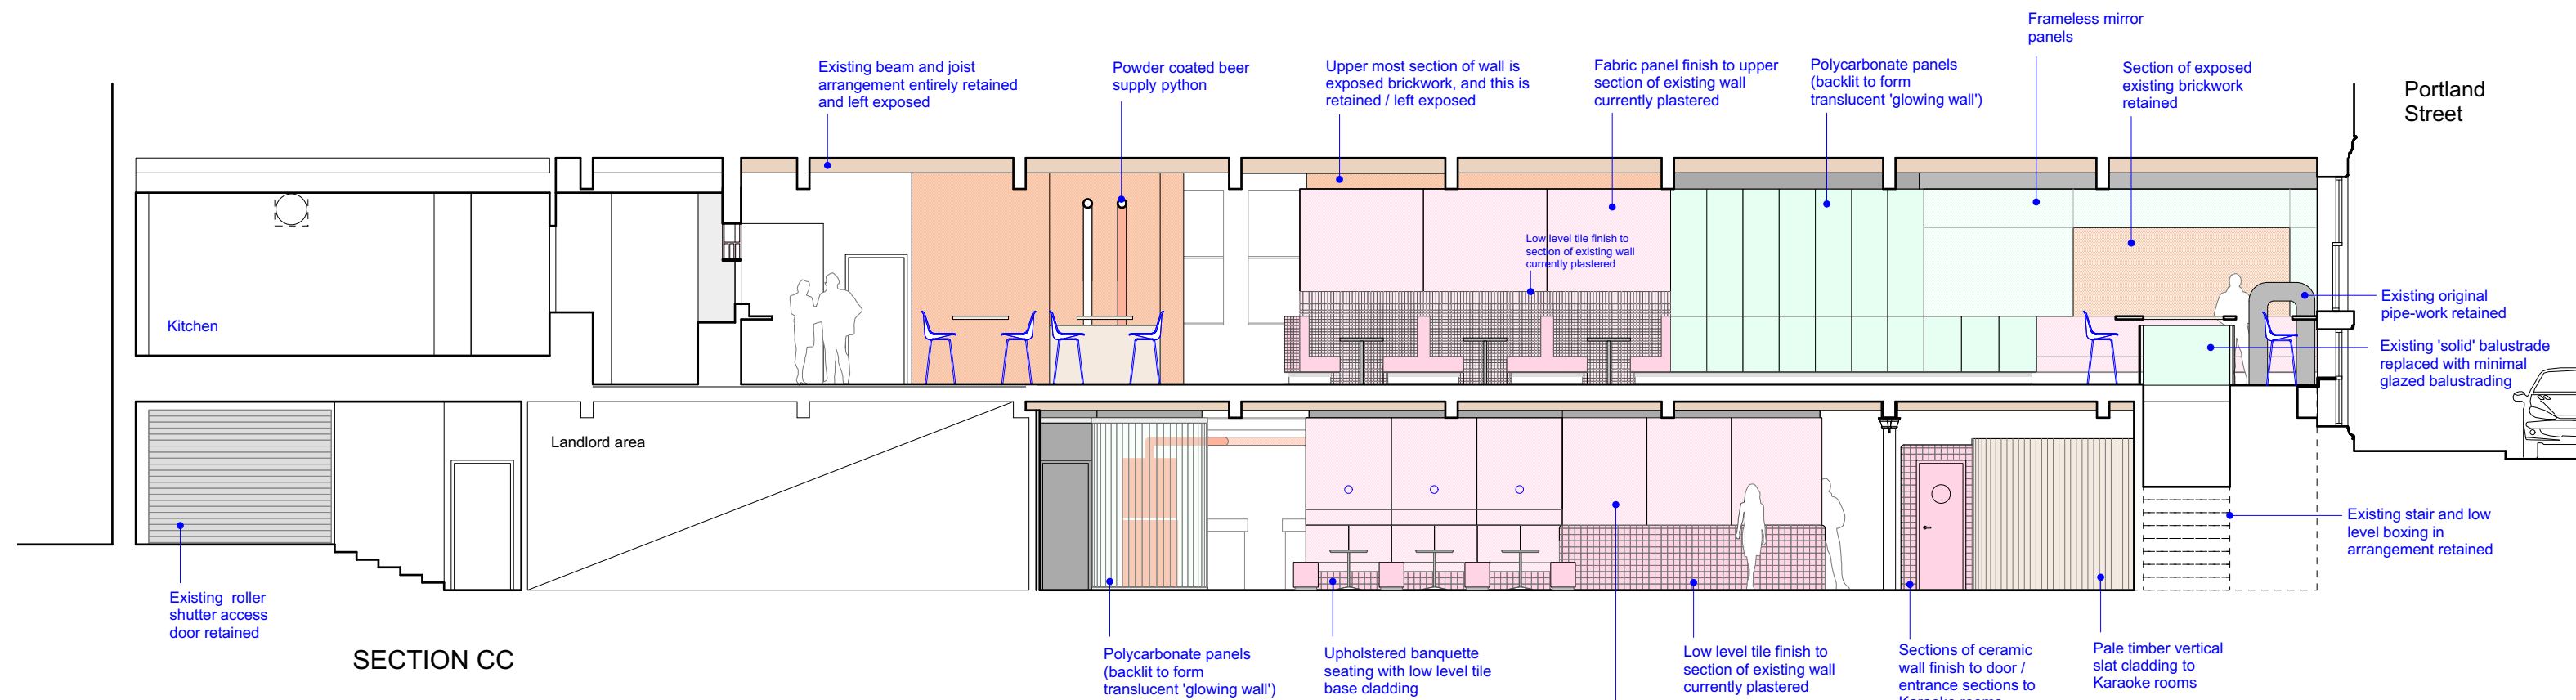

Up North Architects

Up North Architects Ltd. Holyoake House, Hanover Street, Manchester, M4 4AH
Company No. 10437056 Tel: 0161 237 1871 E-MAIL: mail@upnortharchitects.com

This drawing copyright 2020 by Up North Architects Ltd. and is licensed to the client for the purposes related to the RIBA work stage above only

Project, location
113-115 Portland Street

RIBA Workstage
2 Concept design

Drawing purpose
Client comment

Client	House of Fu
--------	-------------

Job No.
M852

Drawing
91A

Revision

Drawing Title	Proposed sections CC & DD
---------------	------------------------------

Scale
1:50 @ A3

Date	16 08 22
------	----------