



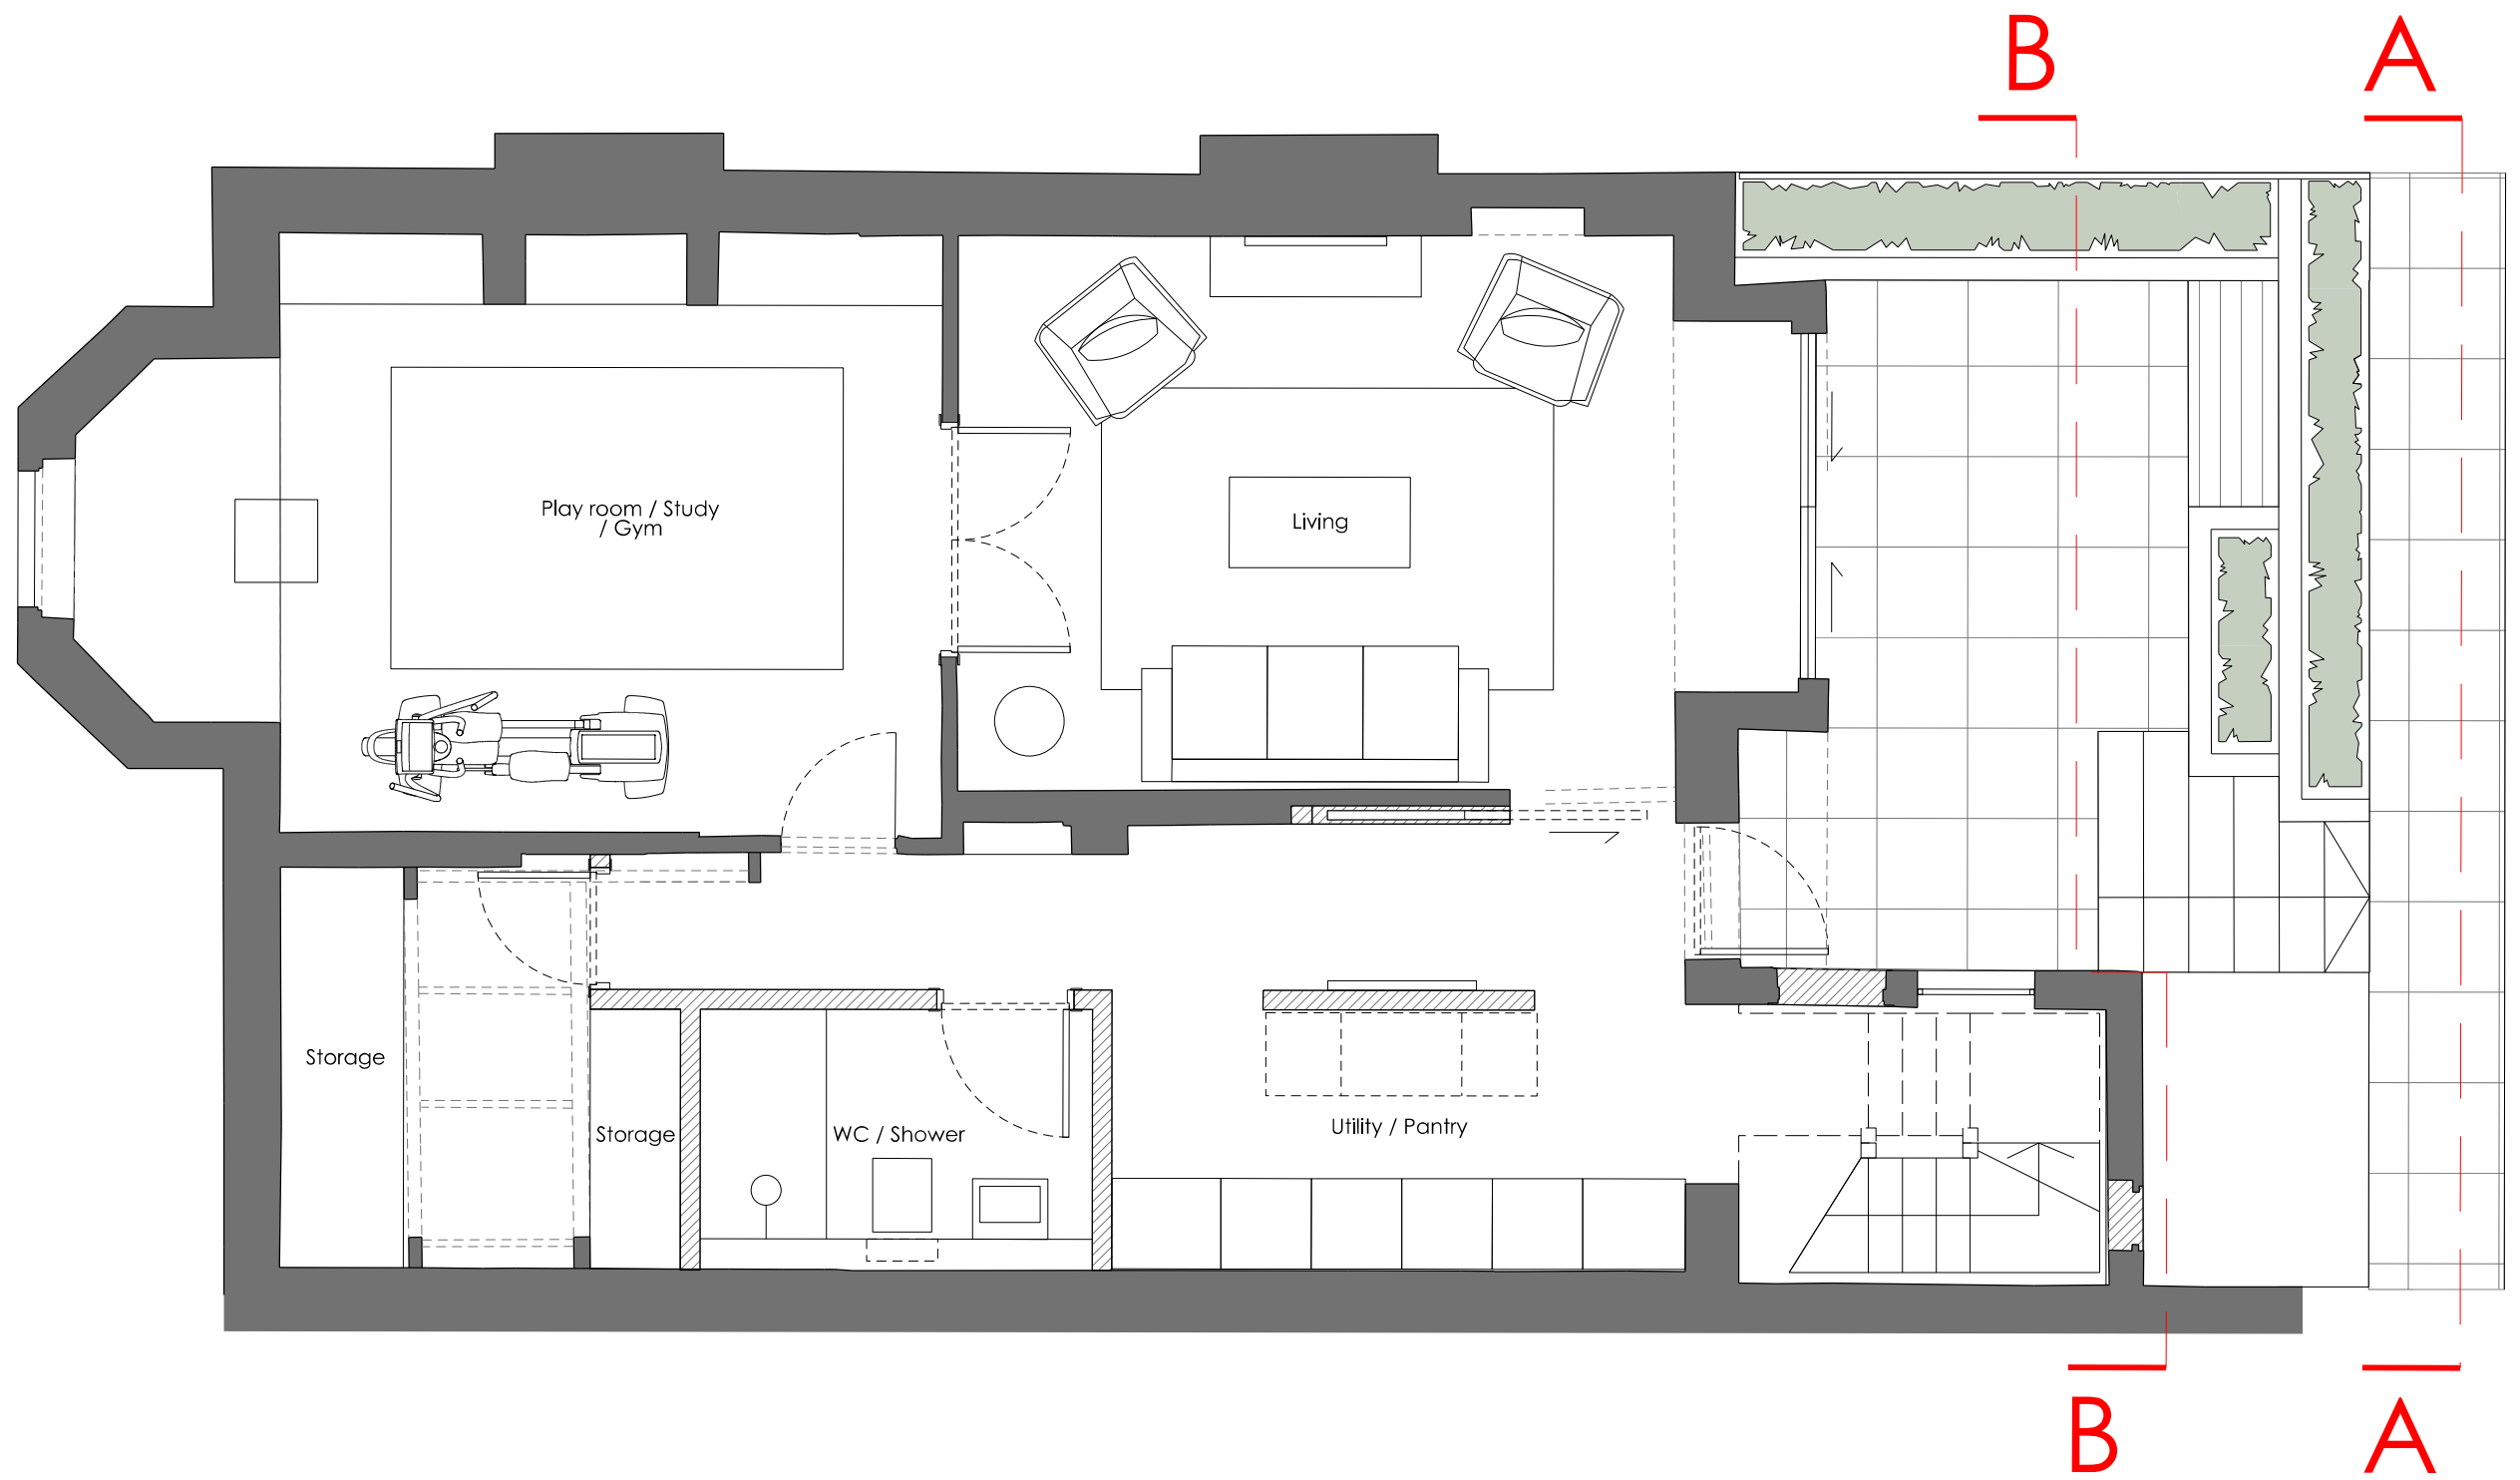

PLANNING			ISSUE	
Rev	Description	By	Chk	Date
00	Issued for Planning	RM	SGA	15.06.22
01	Issued for Planning	RM	SGA	30.09.22

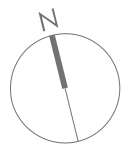

Project	Zetland Road, Chorlton	Project No.	22-01	Rev.	01
Title	Basement Plan Proposed	Dwg. No.	L(-2)001	By	RM
		Date	JULY 22	Chk.	SGA
		Scale	1:50 @ A3	App.	00



All dimensions to be double checked (to be checked on site prior to manufacture). Do not scale off this drawing. Report any discrepancies to the Architect / CA immediately. All drawings copyright of GAS Studio Ltd. drawings are not to be reproduced without written consent.

mail@gasstudio.co.uk
www.gasstudio.co.uk
tel. 0161 835 3538

Architects / Masterplanning / Urban Design