
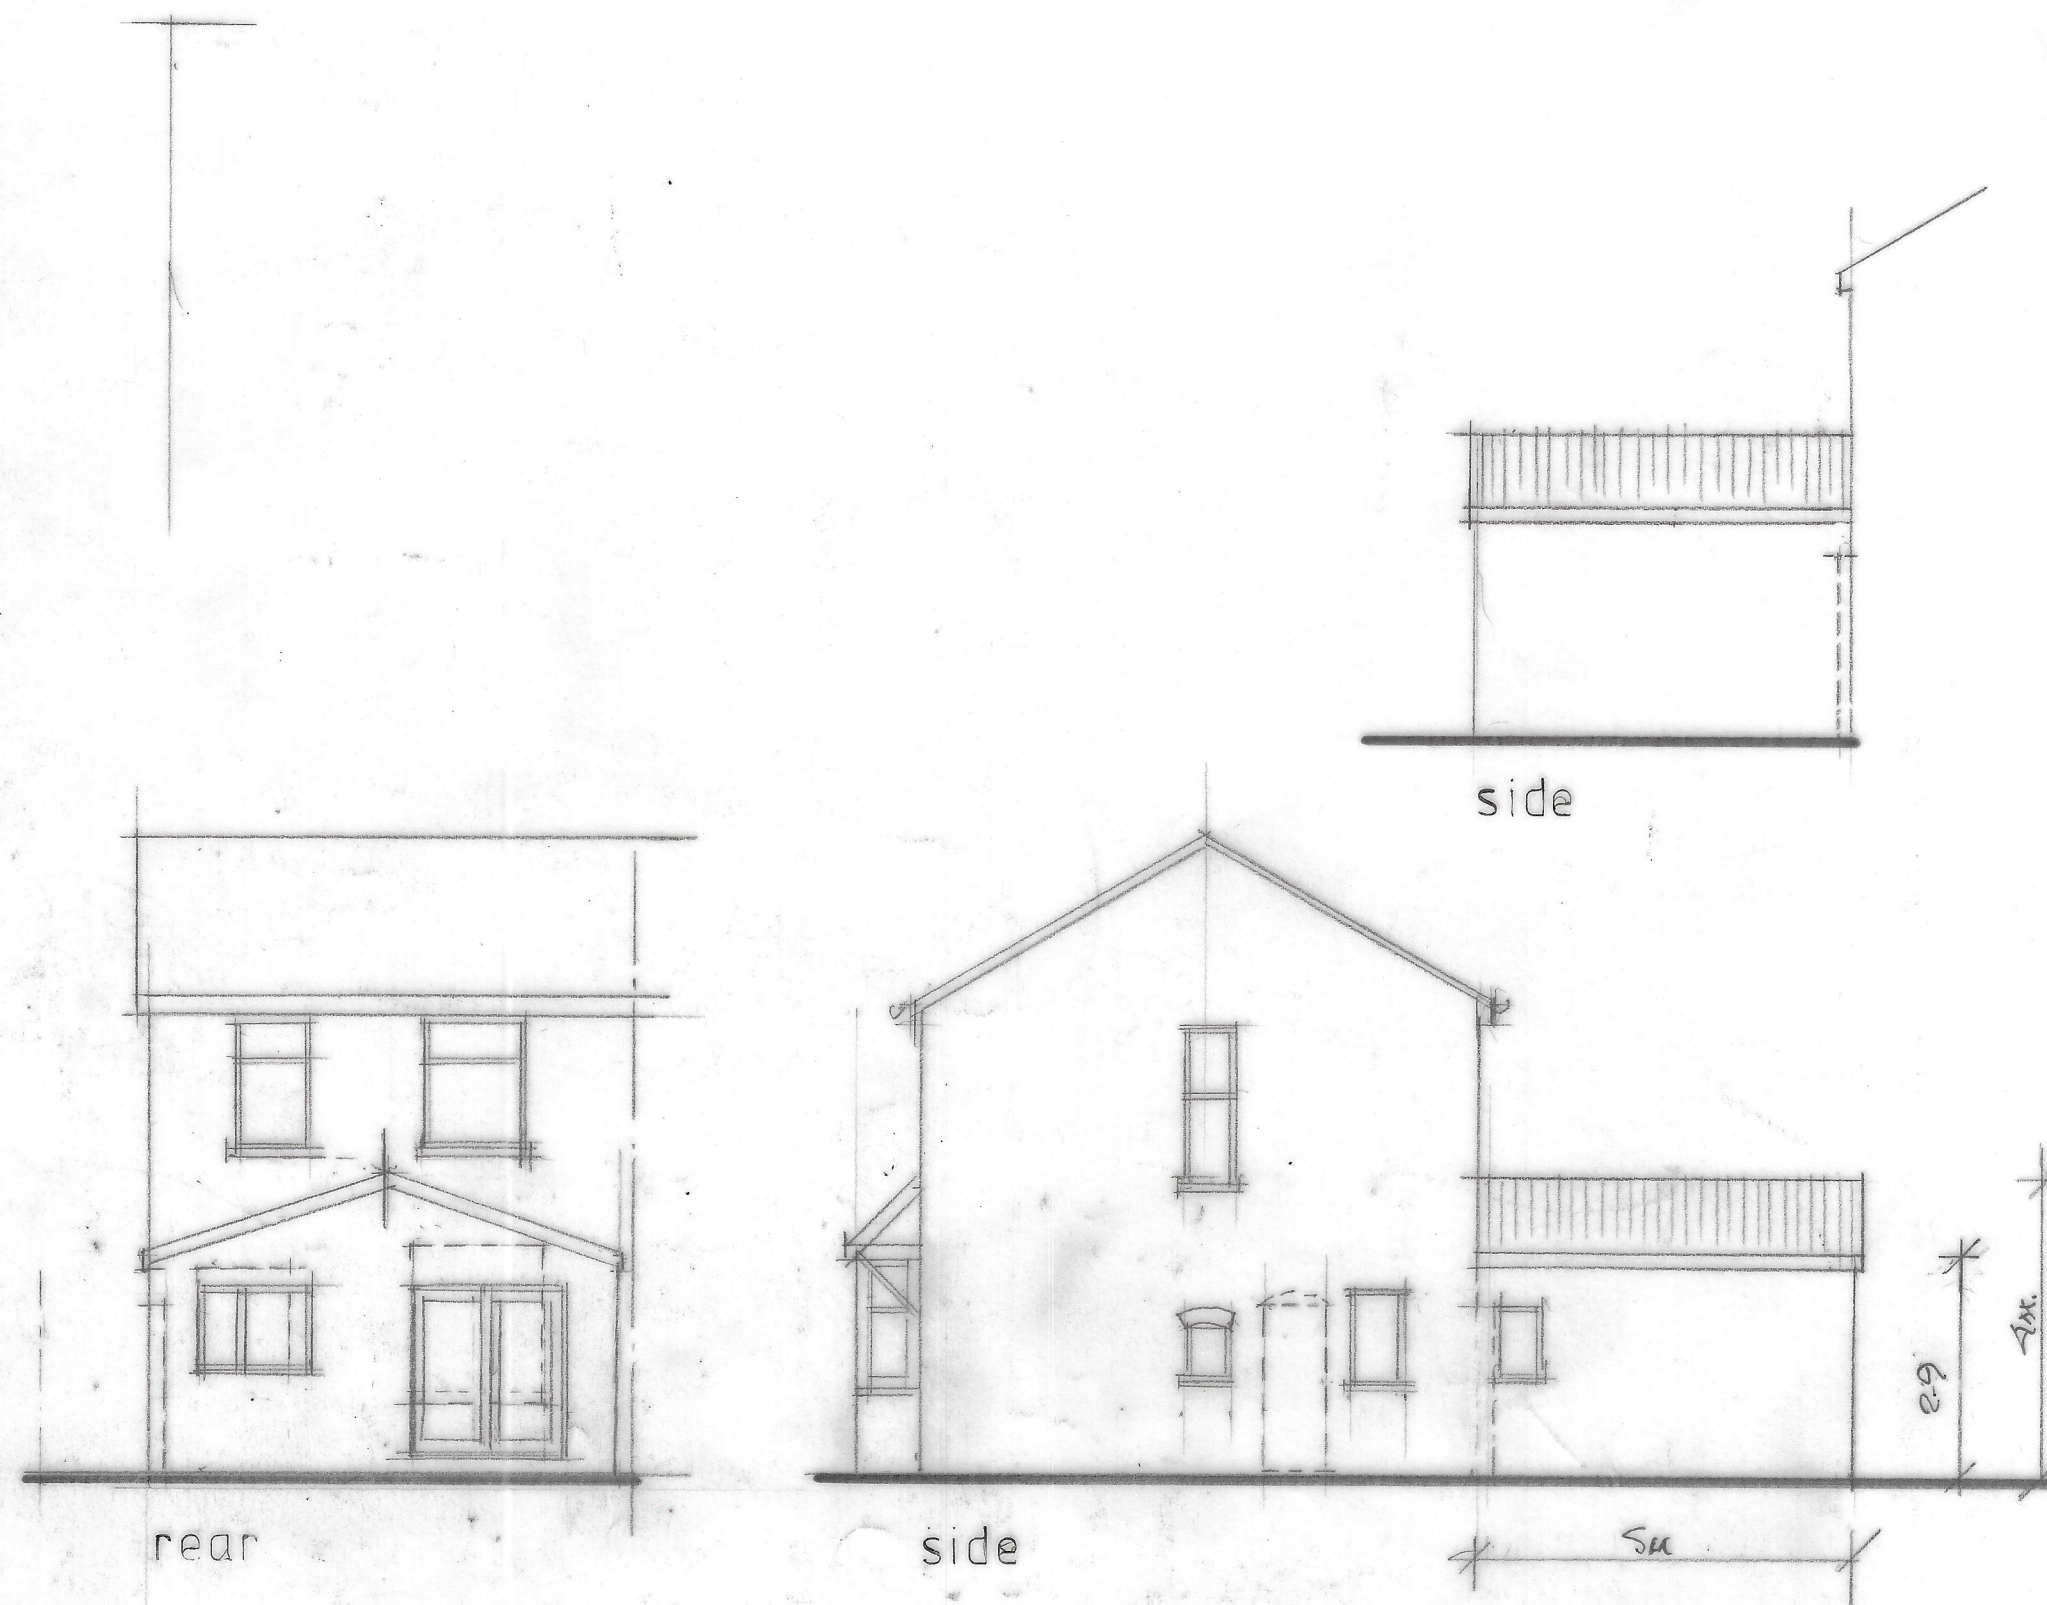


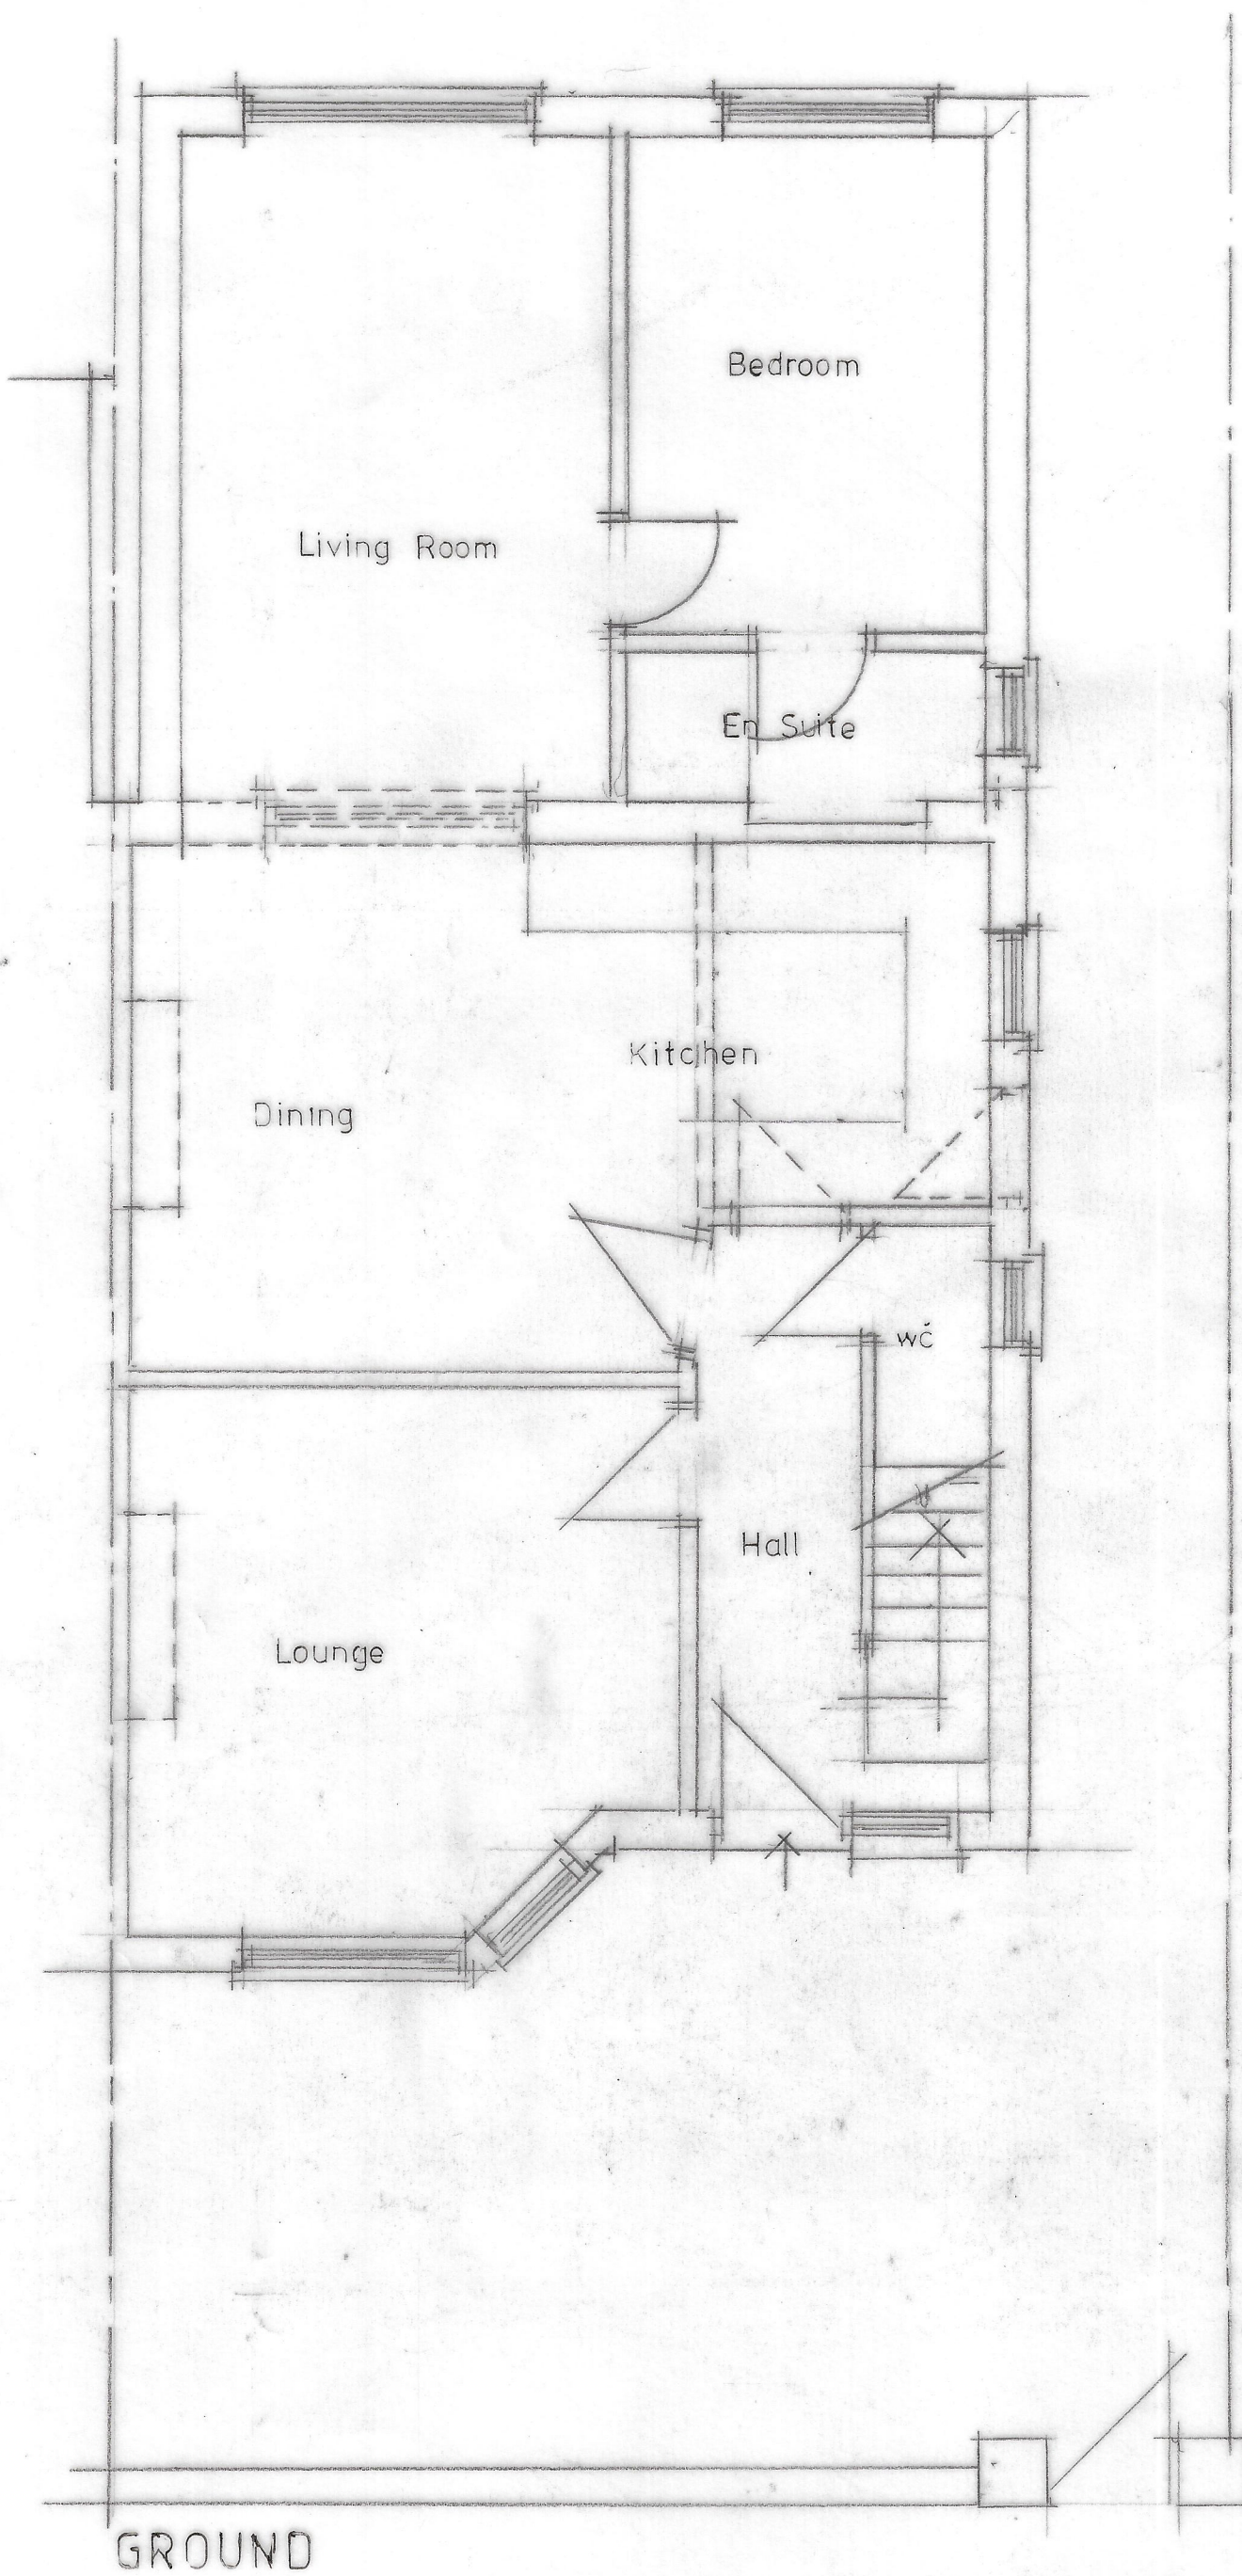

CLIENT
MR Z BIBAL
14 BROCKLEBANK ROAD
MANCHESTER M14 6EL

JOB TITLE
PROPOSED GROUND FLOOR
REAR EXTENSION

DRG. TITLE
SCHEME DRAWING

**HOLBOROW +
ORMESHER**
Limited

**architectural &
interior design**

15 OVERTON CLOSE
MIDDLEWICH
CHESHIRE CW10 0PZ

phone: 07770 834939

ISSUE	ORIGINAL	1	2	3	4	5	6	7
REVISION								
DATE								
DRAWN								
CHECKED								
APPROVED								

SCALE 1:50 & 1:100 at A2

DRAWING
NUMBER 2273/22/01