


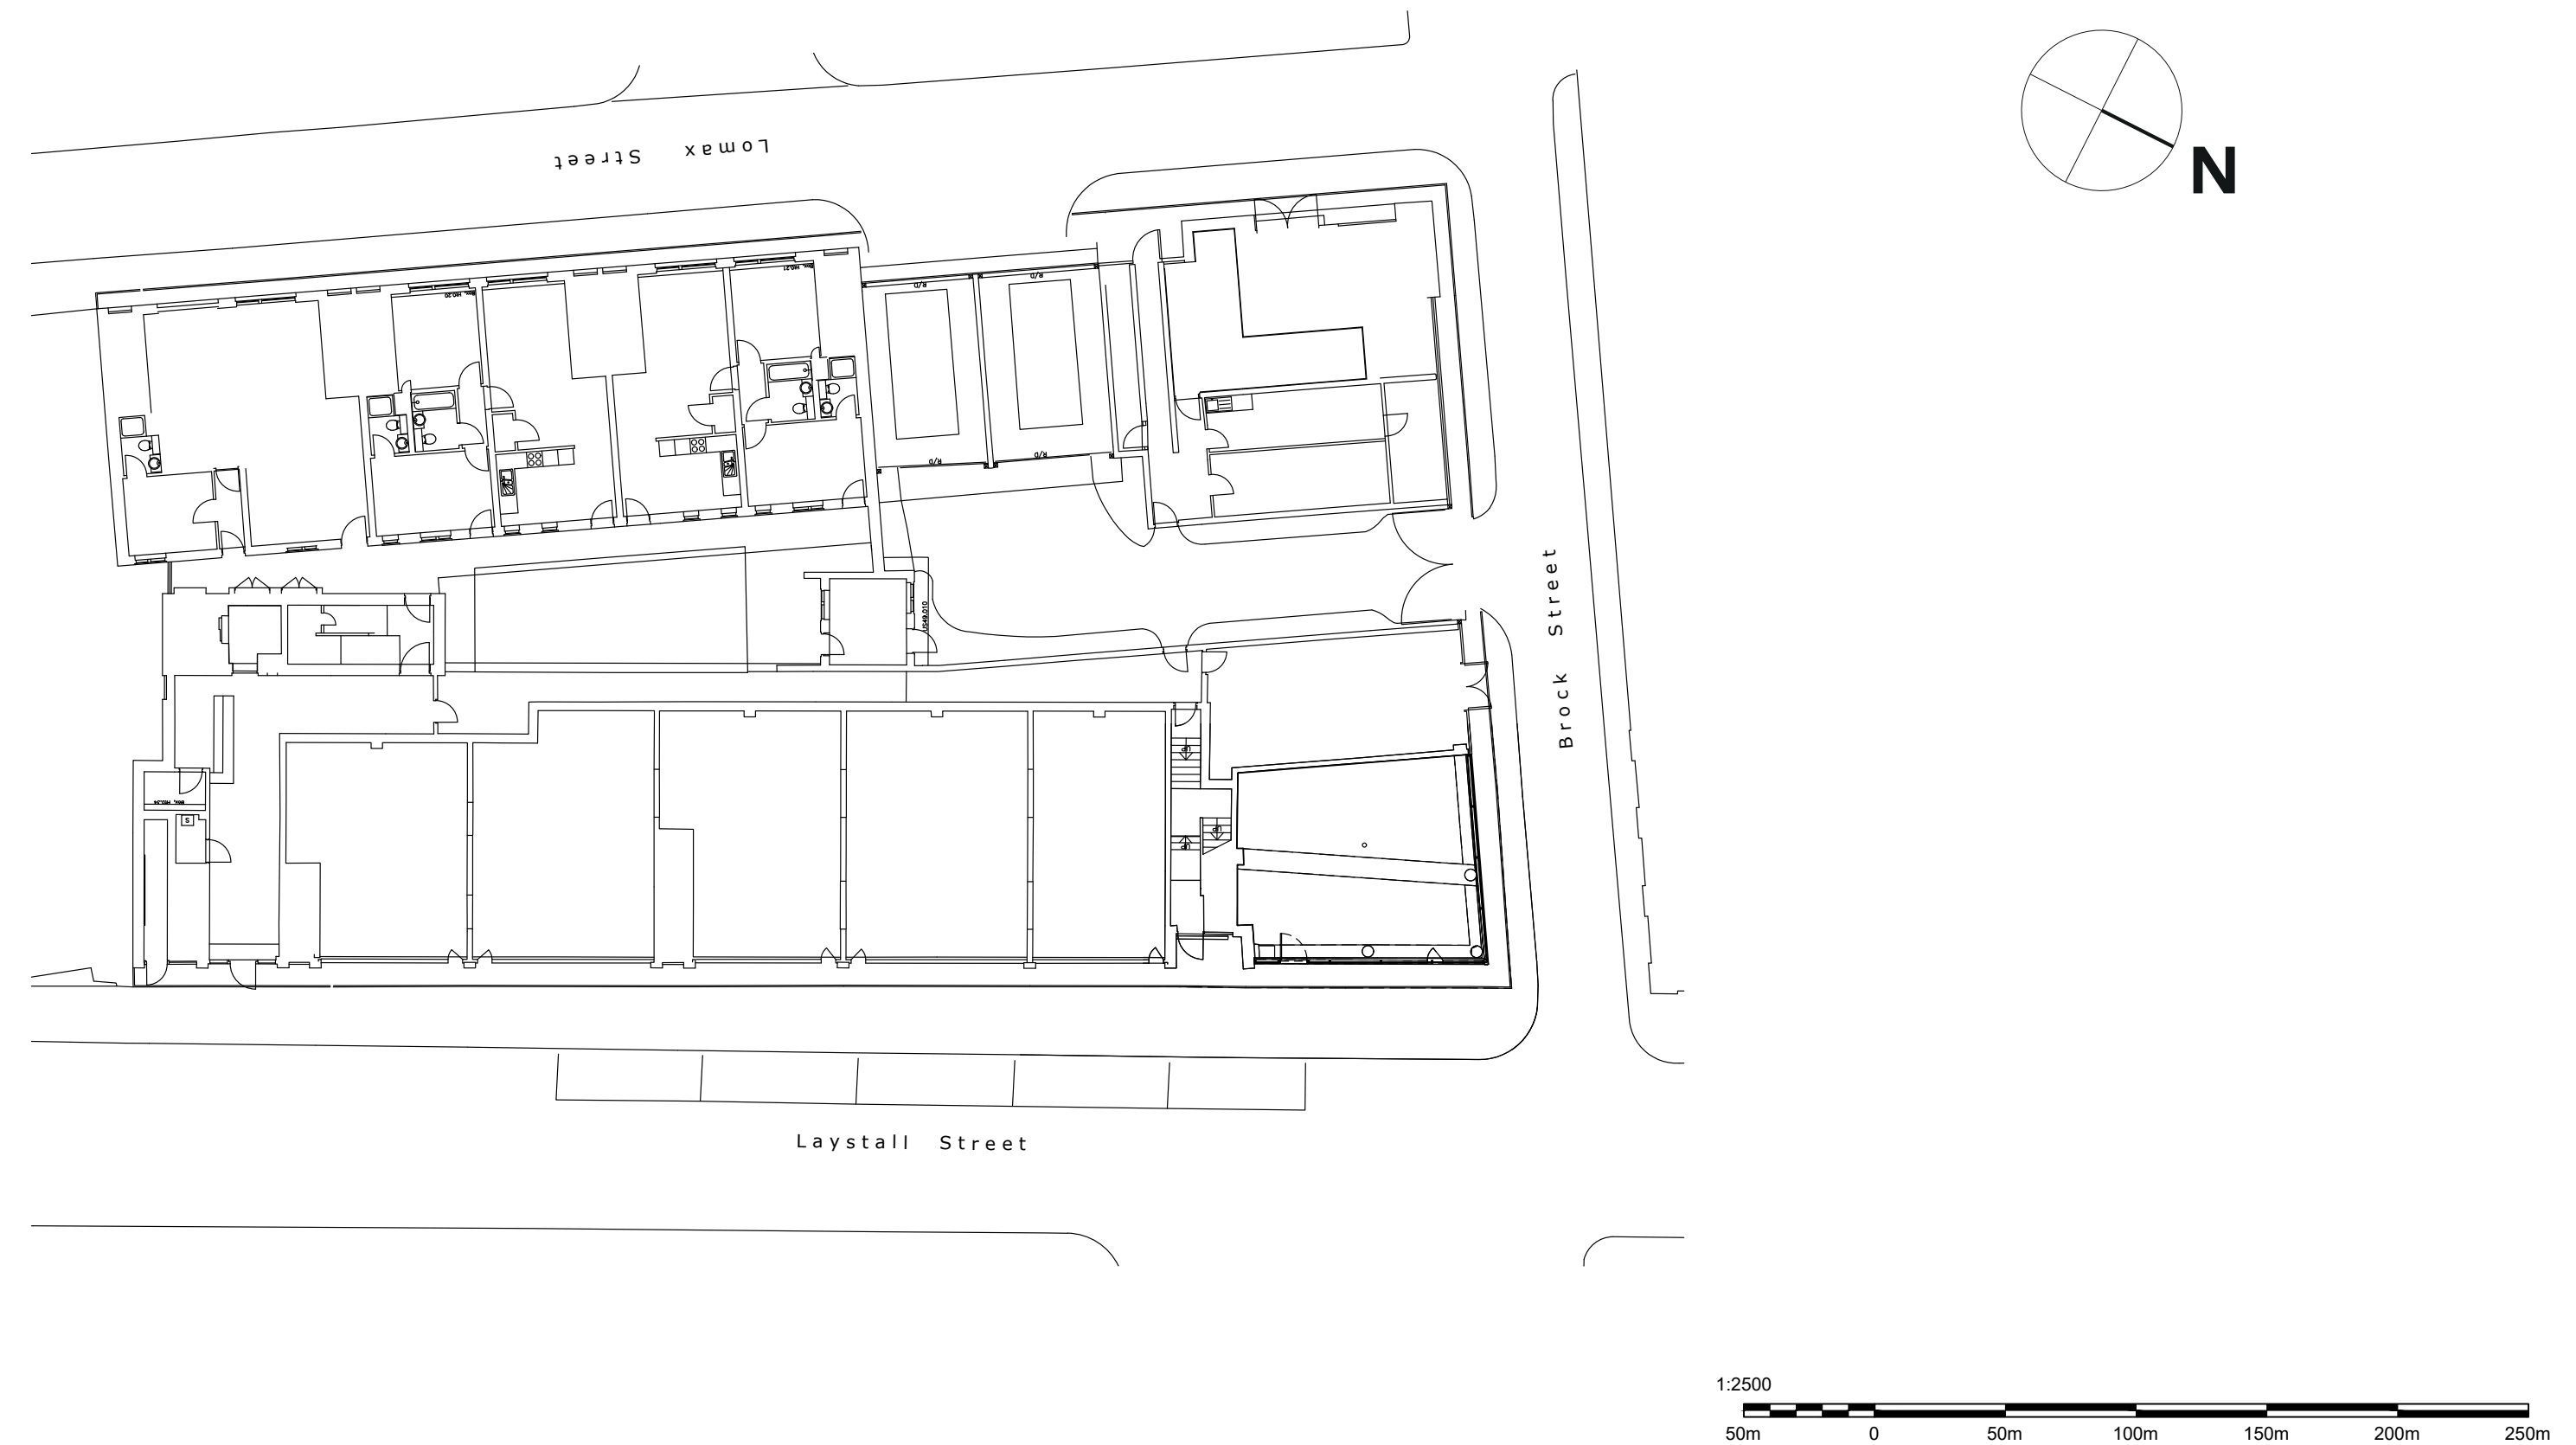

Notes:

ADVERTISING
CONSENT
APPLICATION

Drawing No:
n/a
Revision:
P01

Start Date: 16/11/2022
Rev. Date: 16/11/2022
Drawn By: IC
Checked By: DMcC

Client:
MyConstruction
Project:
Residence Inn, Manchester