NOTES

Copyright: All rights reserved.
This drawing must not be reproduced without permission.
This drawing must not be scaled. Dimensions are in millimetres unless specified.

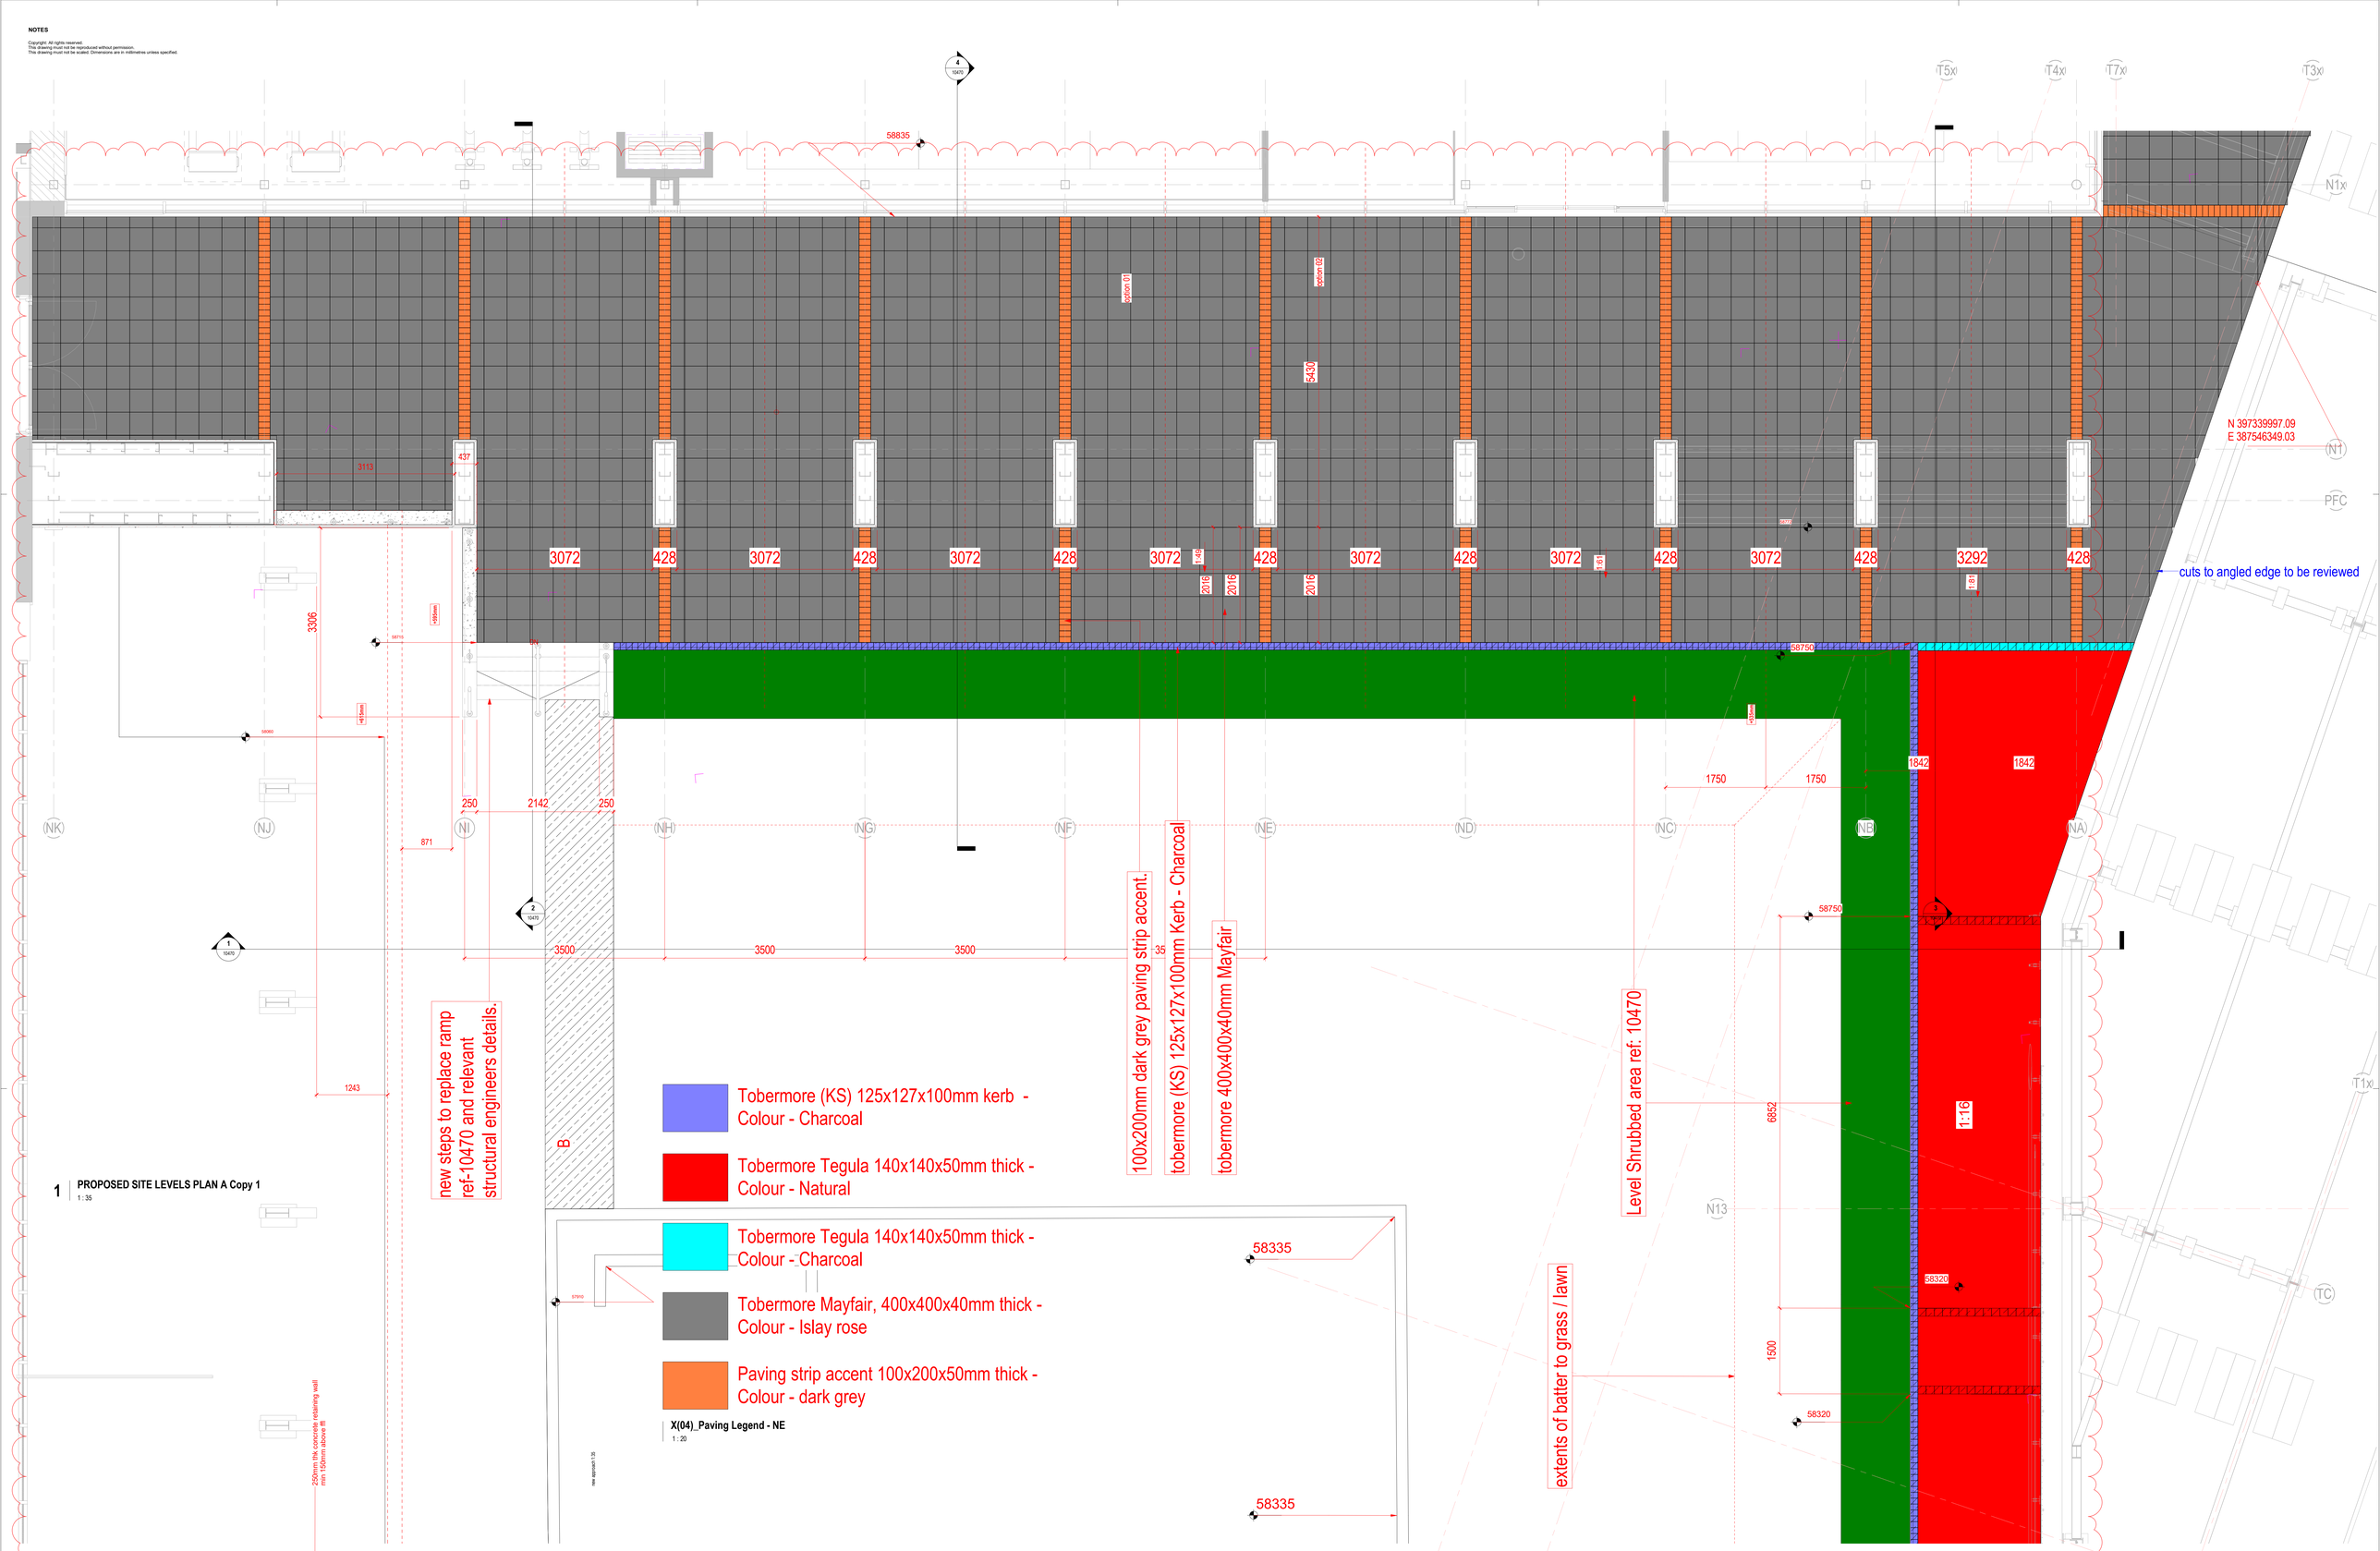

1 | PROPOSED SITE LEVELS PLAN A Copy 1
1 : 35

X(04)_Paving Legend - NE
1 : 20

REV	DATE	REVISION NOTE	BY	CHECK
C2	21.07.14	Shrubs added and grass batter adjusted to edge of access ramp, balustrade and N to NC wall	GR	MG
C1	21.06.07	Issued for Comment	GR	MG

TO BE READ IN CONJUNCTION WITH DWG: 10414

ellis williams ARCHITECTS
Wellfield Chester Road Preston Brook WA7 3BA
T: +44 1928 752 200 E:info@ewa.co.uk

Openshaw Campus
Paving Setting Out - Zone A
2602_ 10475 REV C2
STATUS | SCALE | As indicated @ A3
DRAWN BY | Author DATE | 2014/21
OC- EWA- ZZ- 00- DR- A- 10475