



SOUTH ELEVATION

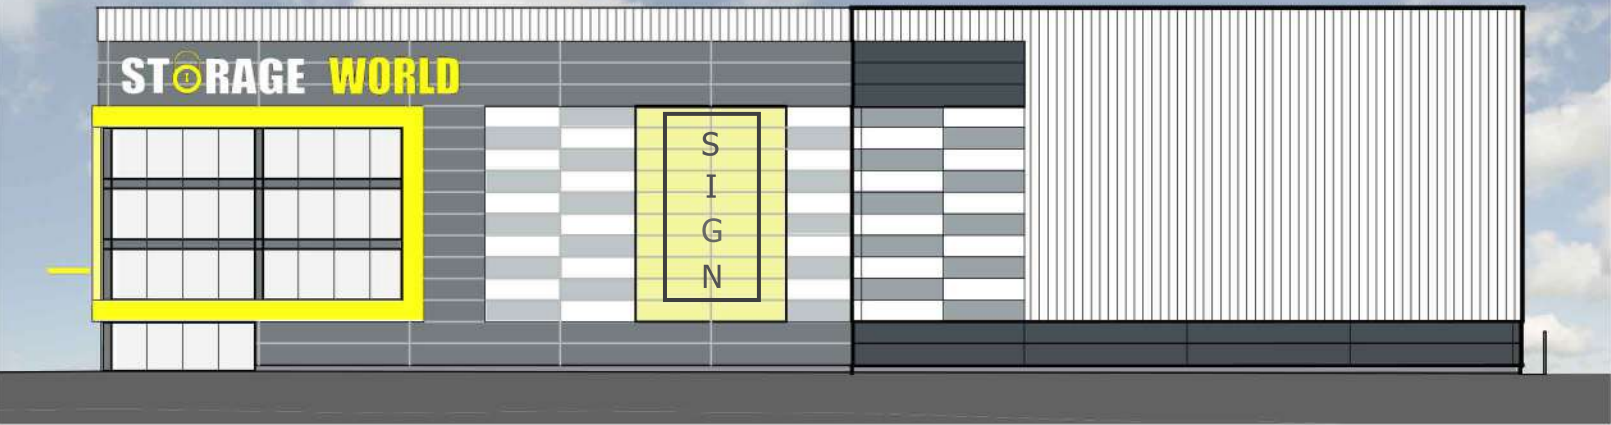


EAST ELEVATION

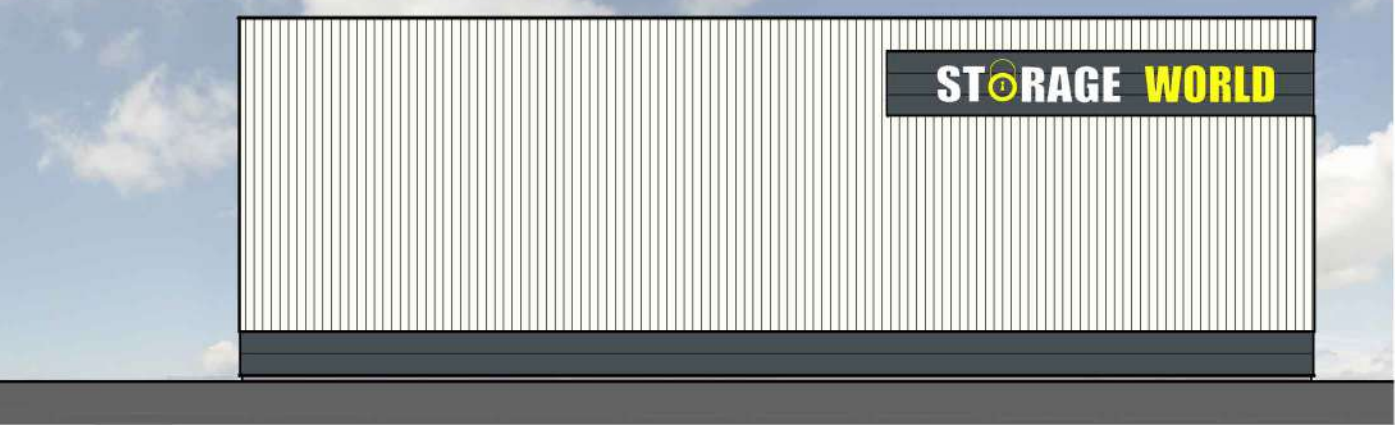

WEST ELEVATION



NORTH ELEVATION

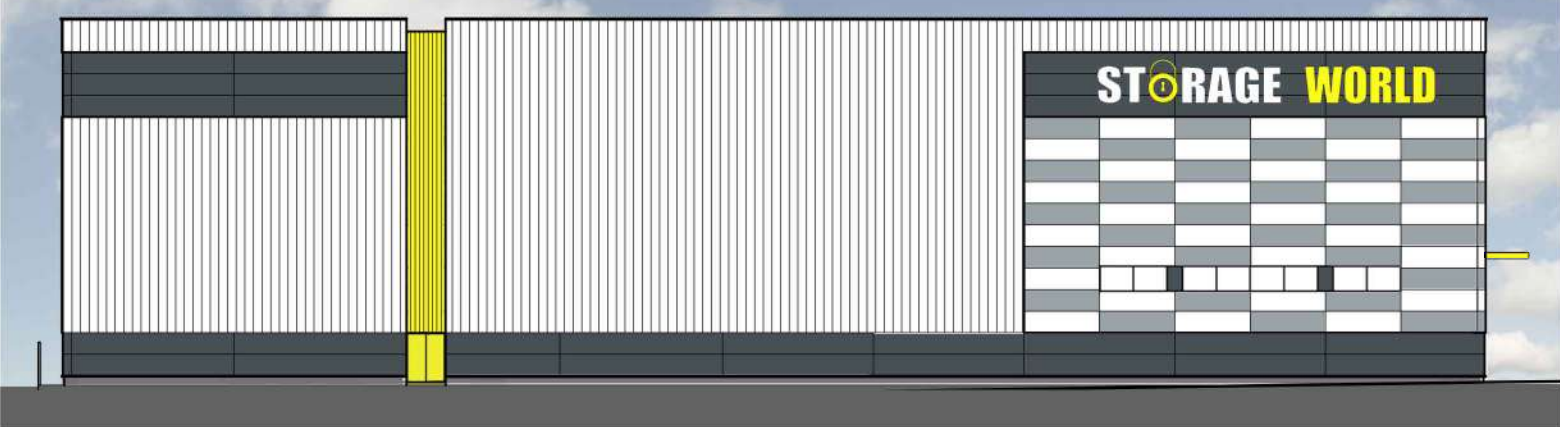

CLADDING COLOUR

	Adventura RAL7000
	Pearl RAL9010
	Anthracite RAL7016
	Sunflower Yellow BS10E55
	Blue engineering facing brickwork plinth below cladding

EXTERNAL WALL




Ref	Wall Type 1
Description	Kingspan KS1000 MR (Microrib)
Orientation	Laid horizontally
Finish	XL Forté Coating
Colours	Adventura RAL 7000 (Spectrum Coating) Pearl RAL 9010 (XL Forté Coating) Anthracite RAL 7016 (XL Forté Coating)
Ref	Wall Type 2
Description	Kingspan KS1000 FL (Flat)
Orientation	Laid vertically
Finish	Spectrum Coating
Colours	Sunflower Yellow BS10E55
Ref	Wall Type 3
Description	Kingspan KS1000RW (Trapezoidal)
Orientation	Laid vertically
Finish	XL Forté Coating
Colours	Pearl RAL 9010

DOORS & WINDOWS



Ref	Entrance Doors & Windows
Description	Double glazed aluminium framed units
Finish	Polyester powder coated
Colours	Frames to be Pure White RAL 9010 Spandrel Panels to be Merlin Grey Ral 180 40 05
Ref	Personnel Doors
Description	Steel door sets
Finish	Polyester powder coated
Colour	Sunflower Yellow BS10E55
Ref	Level Access Loading Doors
Description	Insulated steel sectional overhead doors
Finish	Polyester powder coated
Colour	Anthracite RAL 7016

ROOF

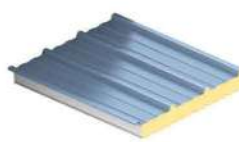

Ref	Roof Panels
Description	Kingspan KS1000RW (Trapezoidal)
Finish	Polyester powder coated
Colour	Goosewing Grey RAL 08 70 05

MH1314 Proposed External Building Materials