


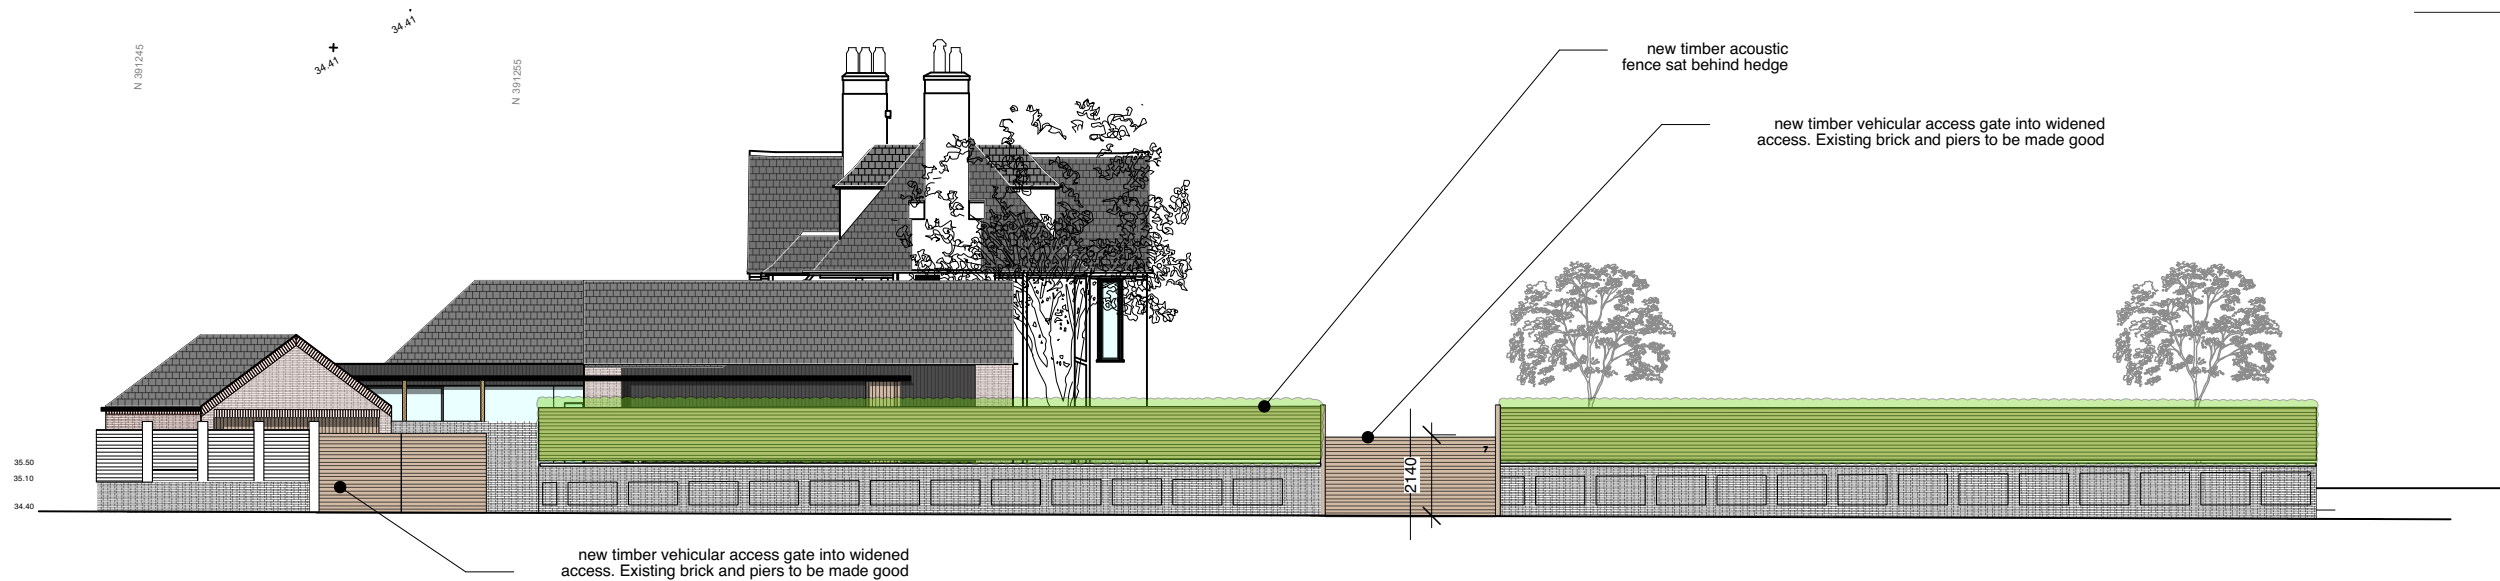

1

Proposed Spath Road Boundary Elevation

Scale: 1:200



2

Proposed Lancaster Road Boundary Elevation

Scale: 1:200

Lancaster Road

Proposed Boundary Elevations

dwg 2143-206 rev B

scale 1:200 @ A3

issued Prelim

date 21/09/2022 drawn MM checked

mcnulty architects

RIBA

mcnulty architects Ltd
Designworks
The Colony Willows
Altrincham Road
SK9 4LY
info@mcnultyarchitects.com